




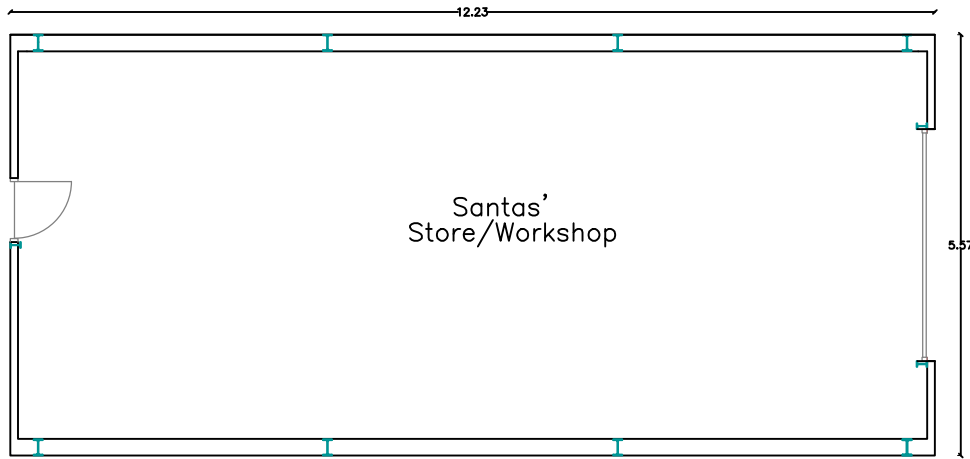


Proposed GF Plan
Garage
1:100

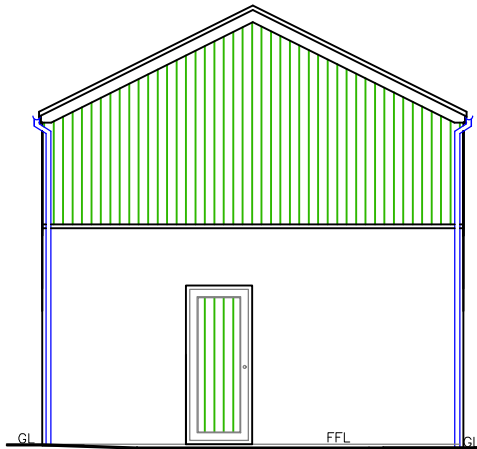


Proposed Rear Elevation
Garage
1:100

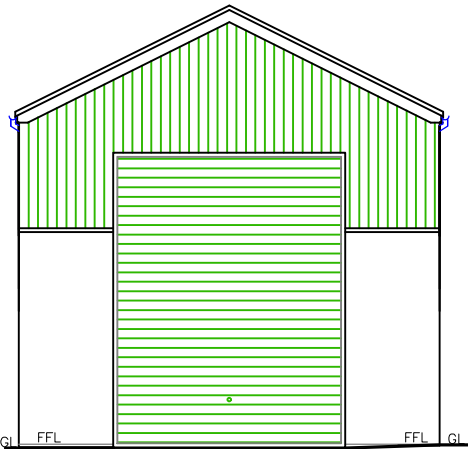


Proposed Front Elevation
Garage
1:100

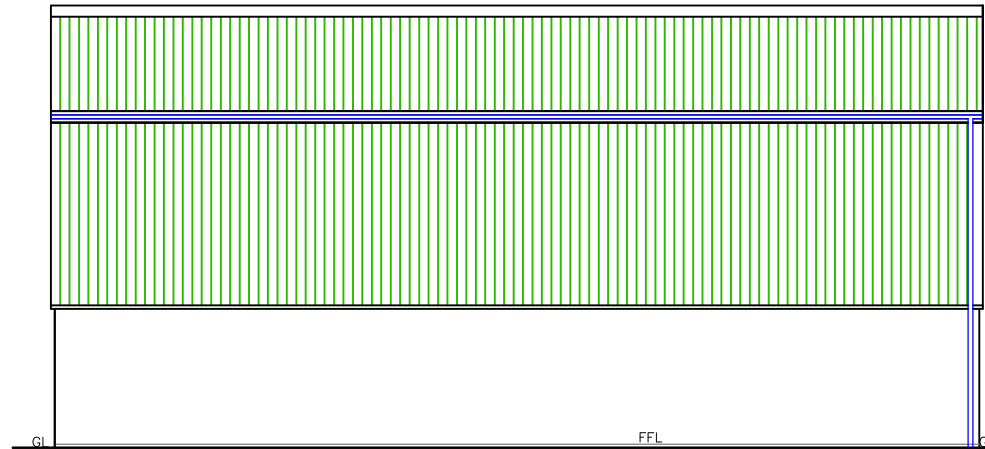


Proposed Side Elevation
Garage
1:100

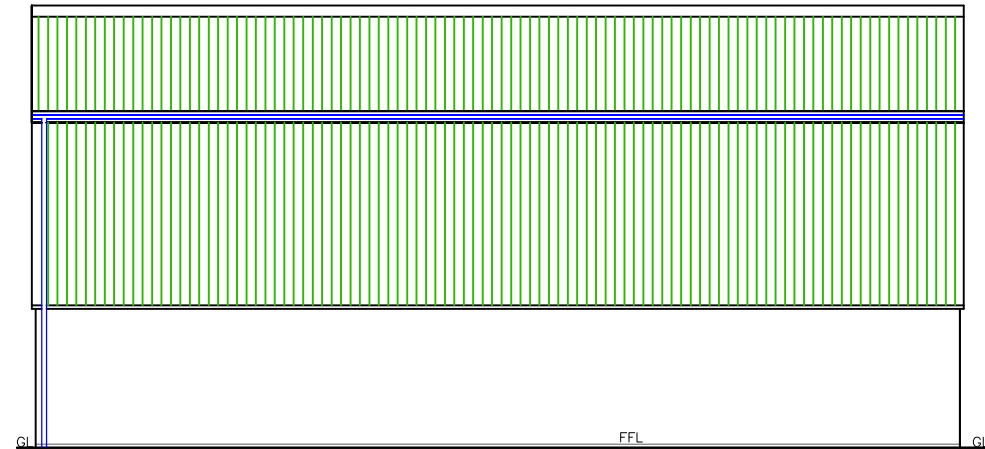


Proposed Side Elevation
Garage
1:100

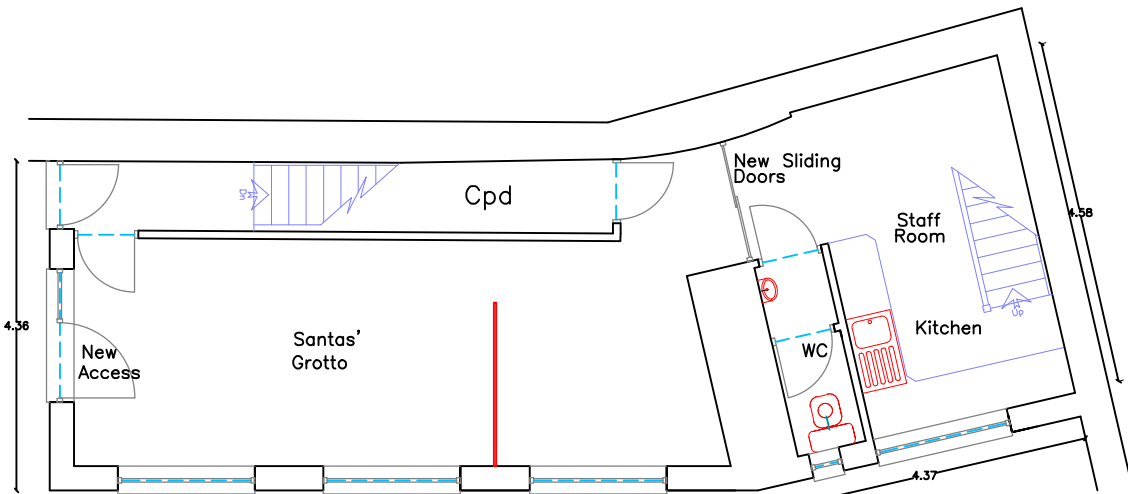


Proposed GF Plan
1:100

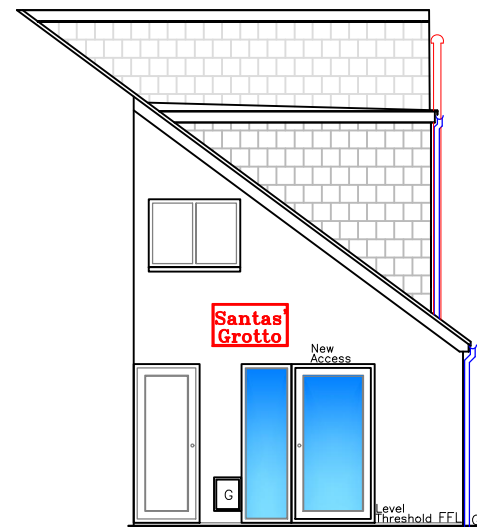


Proposed Front Elevation
1:100

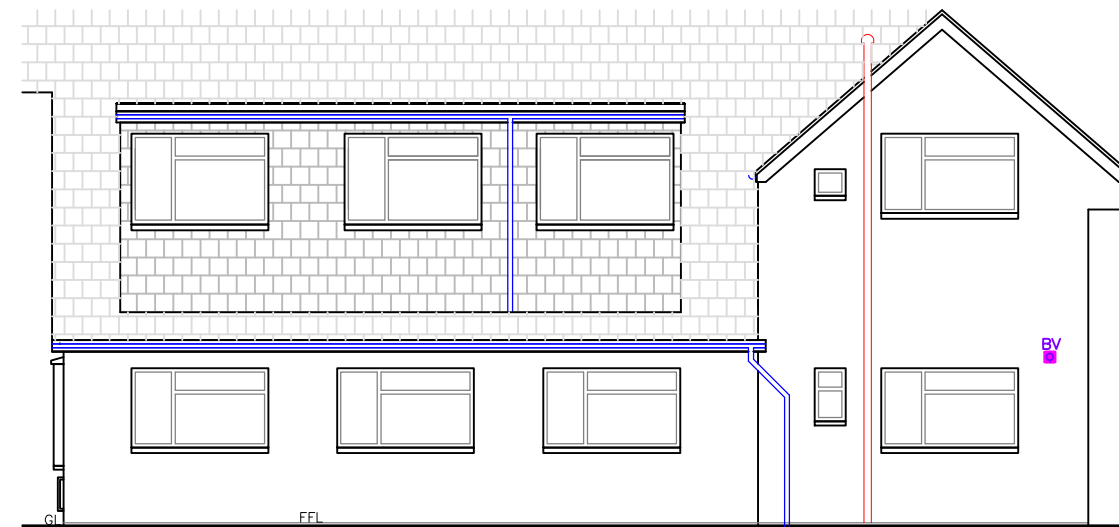


Proposed Side Elevation
1:100

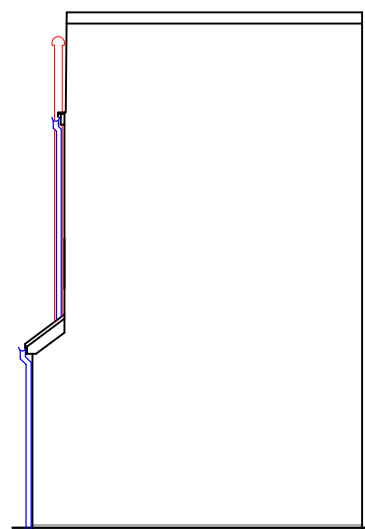

Proposed Rear Elevation
1:100

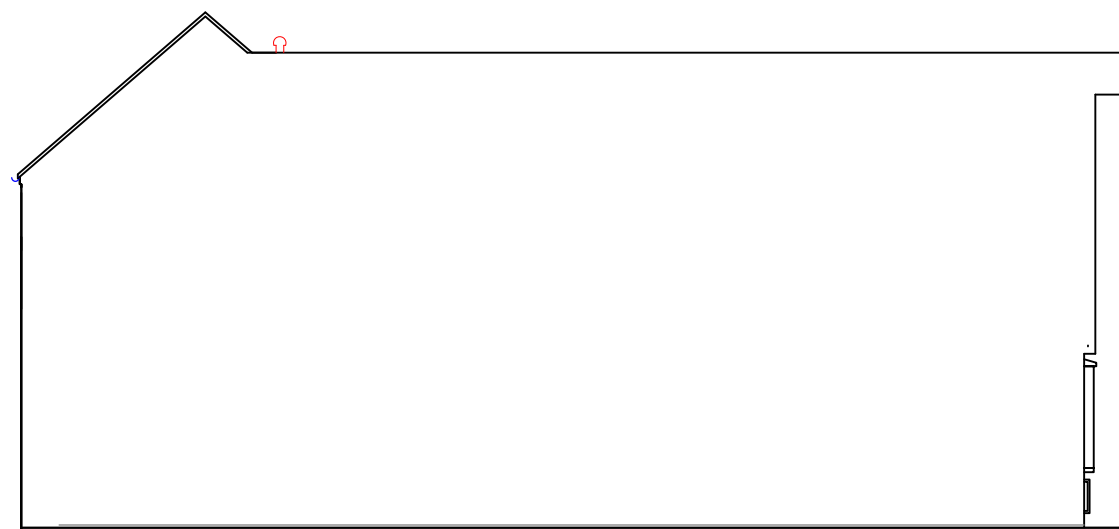

Proposed Side Elevation
1:100

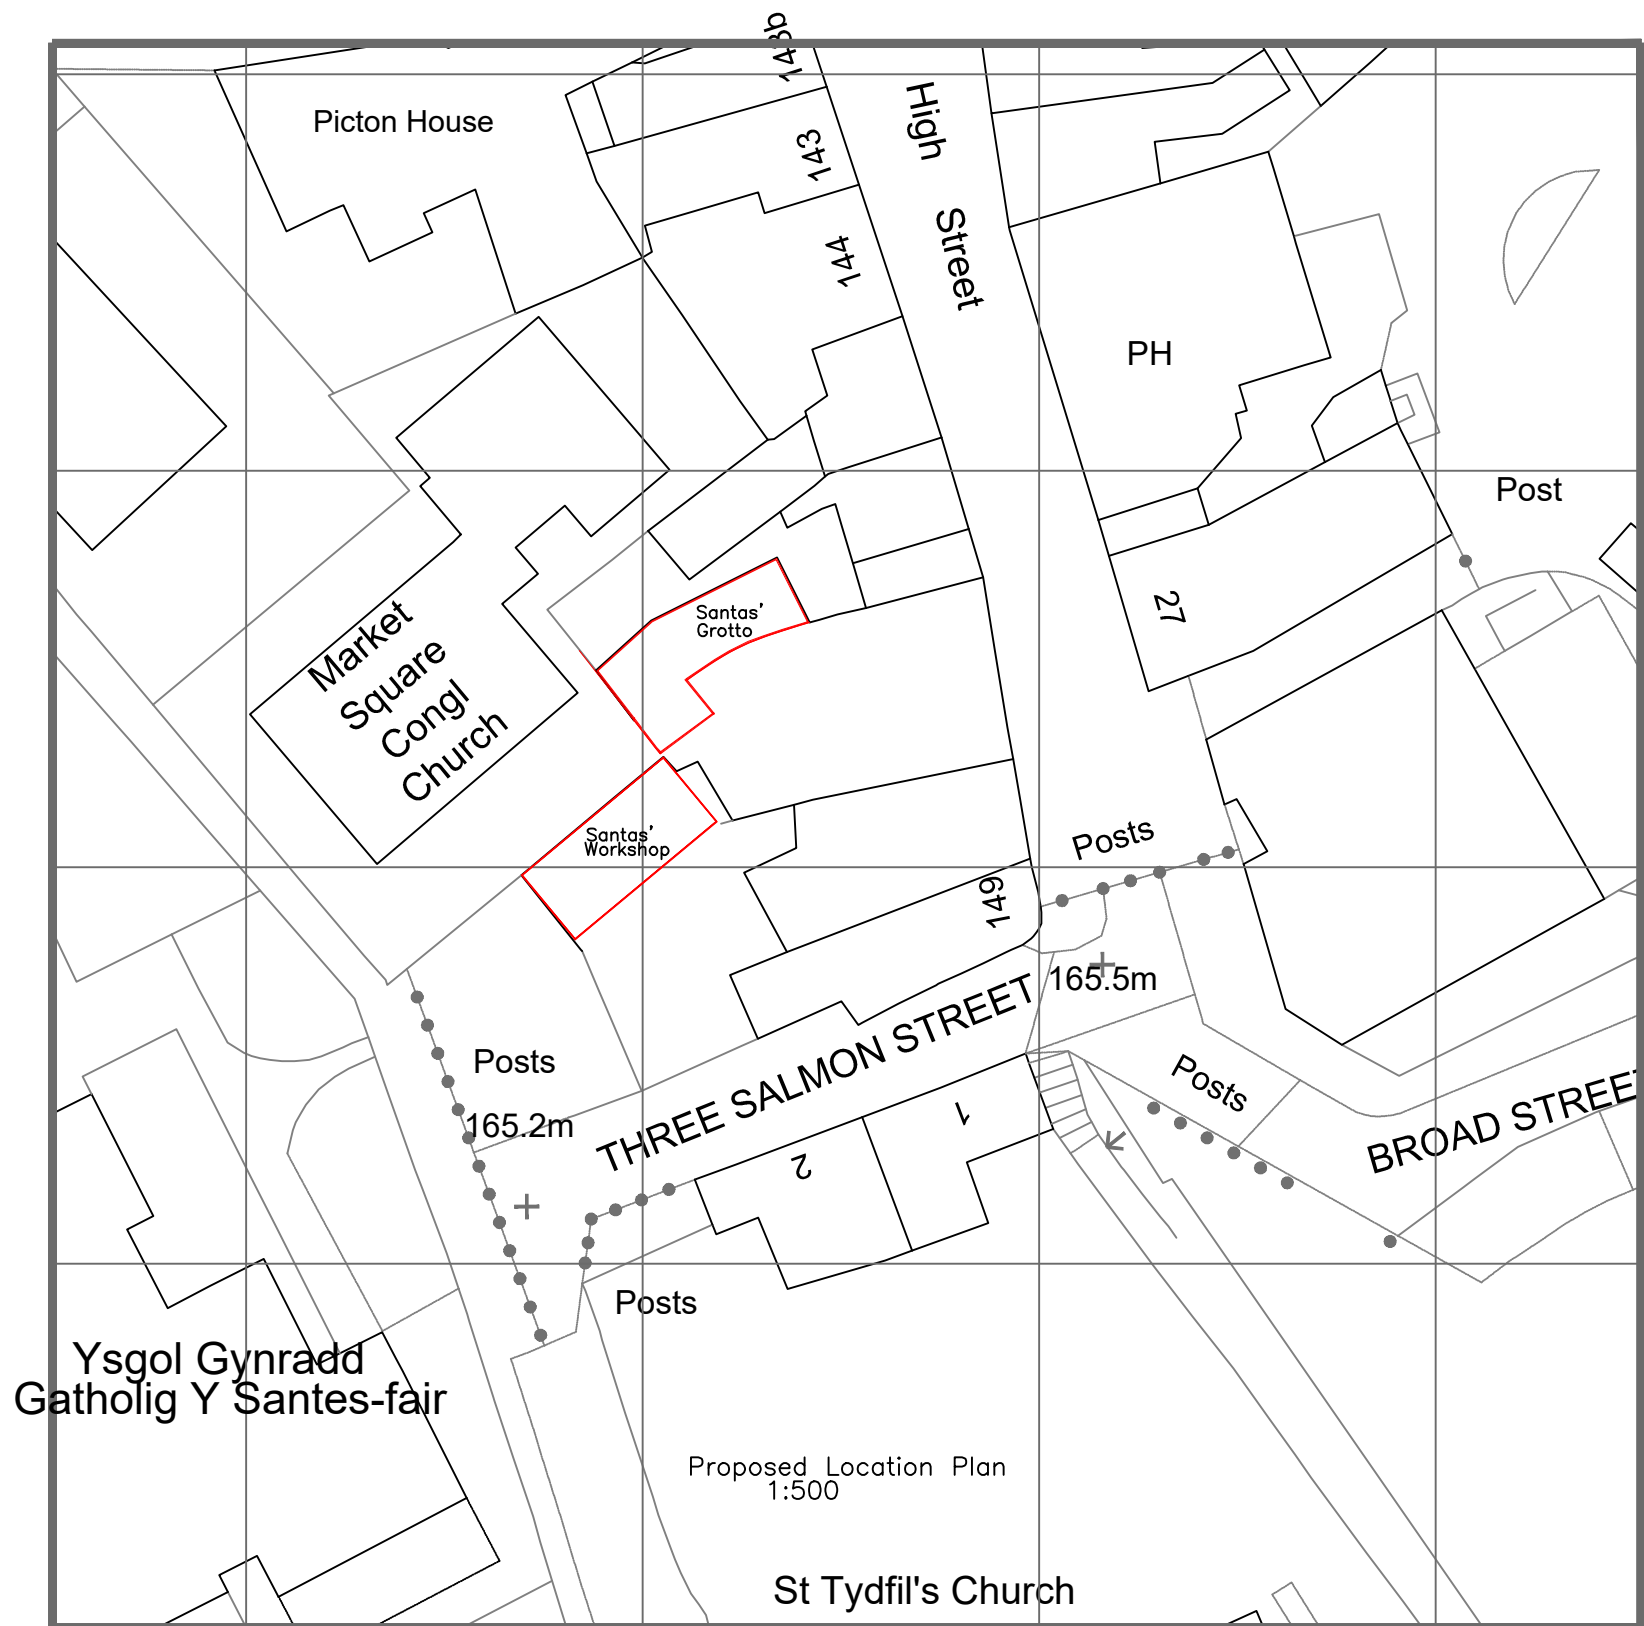

Proposed Location Plan
1:500

Finishes	
Windows/Doors:	uPVC in white matching existing Signage in Red and White

Utopia Design Architectural Services	
Building Planning Application Support Paul Thomas: BSc (Hons) Tel: 01685 559230, Mob: 07908 725065	
Issued Only for Purpose Indicated	
Drawing Status: FOR PLANNING PURPOSES ONLY	
Address	
147, High Street Merthyr Tydfil CF46 5HE	
Project	
Change of Use with New Front Access to Front Facade, and Internal Alterations	
Drawn by	PT
Paper	A2
Date	Oct. 22
Title	Scale
Existing & Proposed Plans, Elevations and Section Details	
Drwg No	
1:500 1:100	
SANTA PRPSD 02A	