





WEST ELEVATION
SCALE 1:50 @ A2

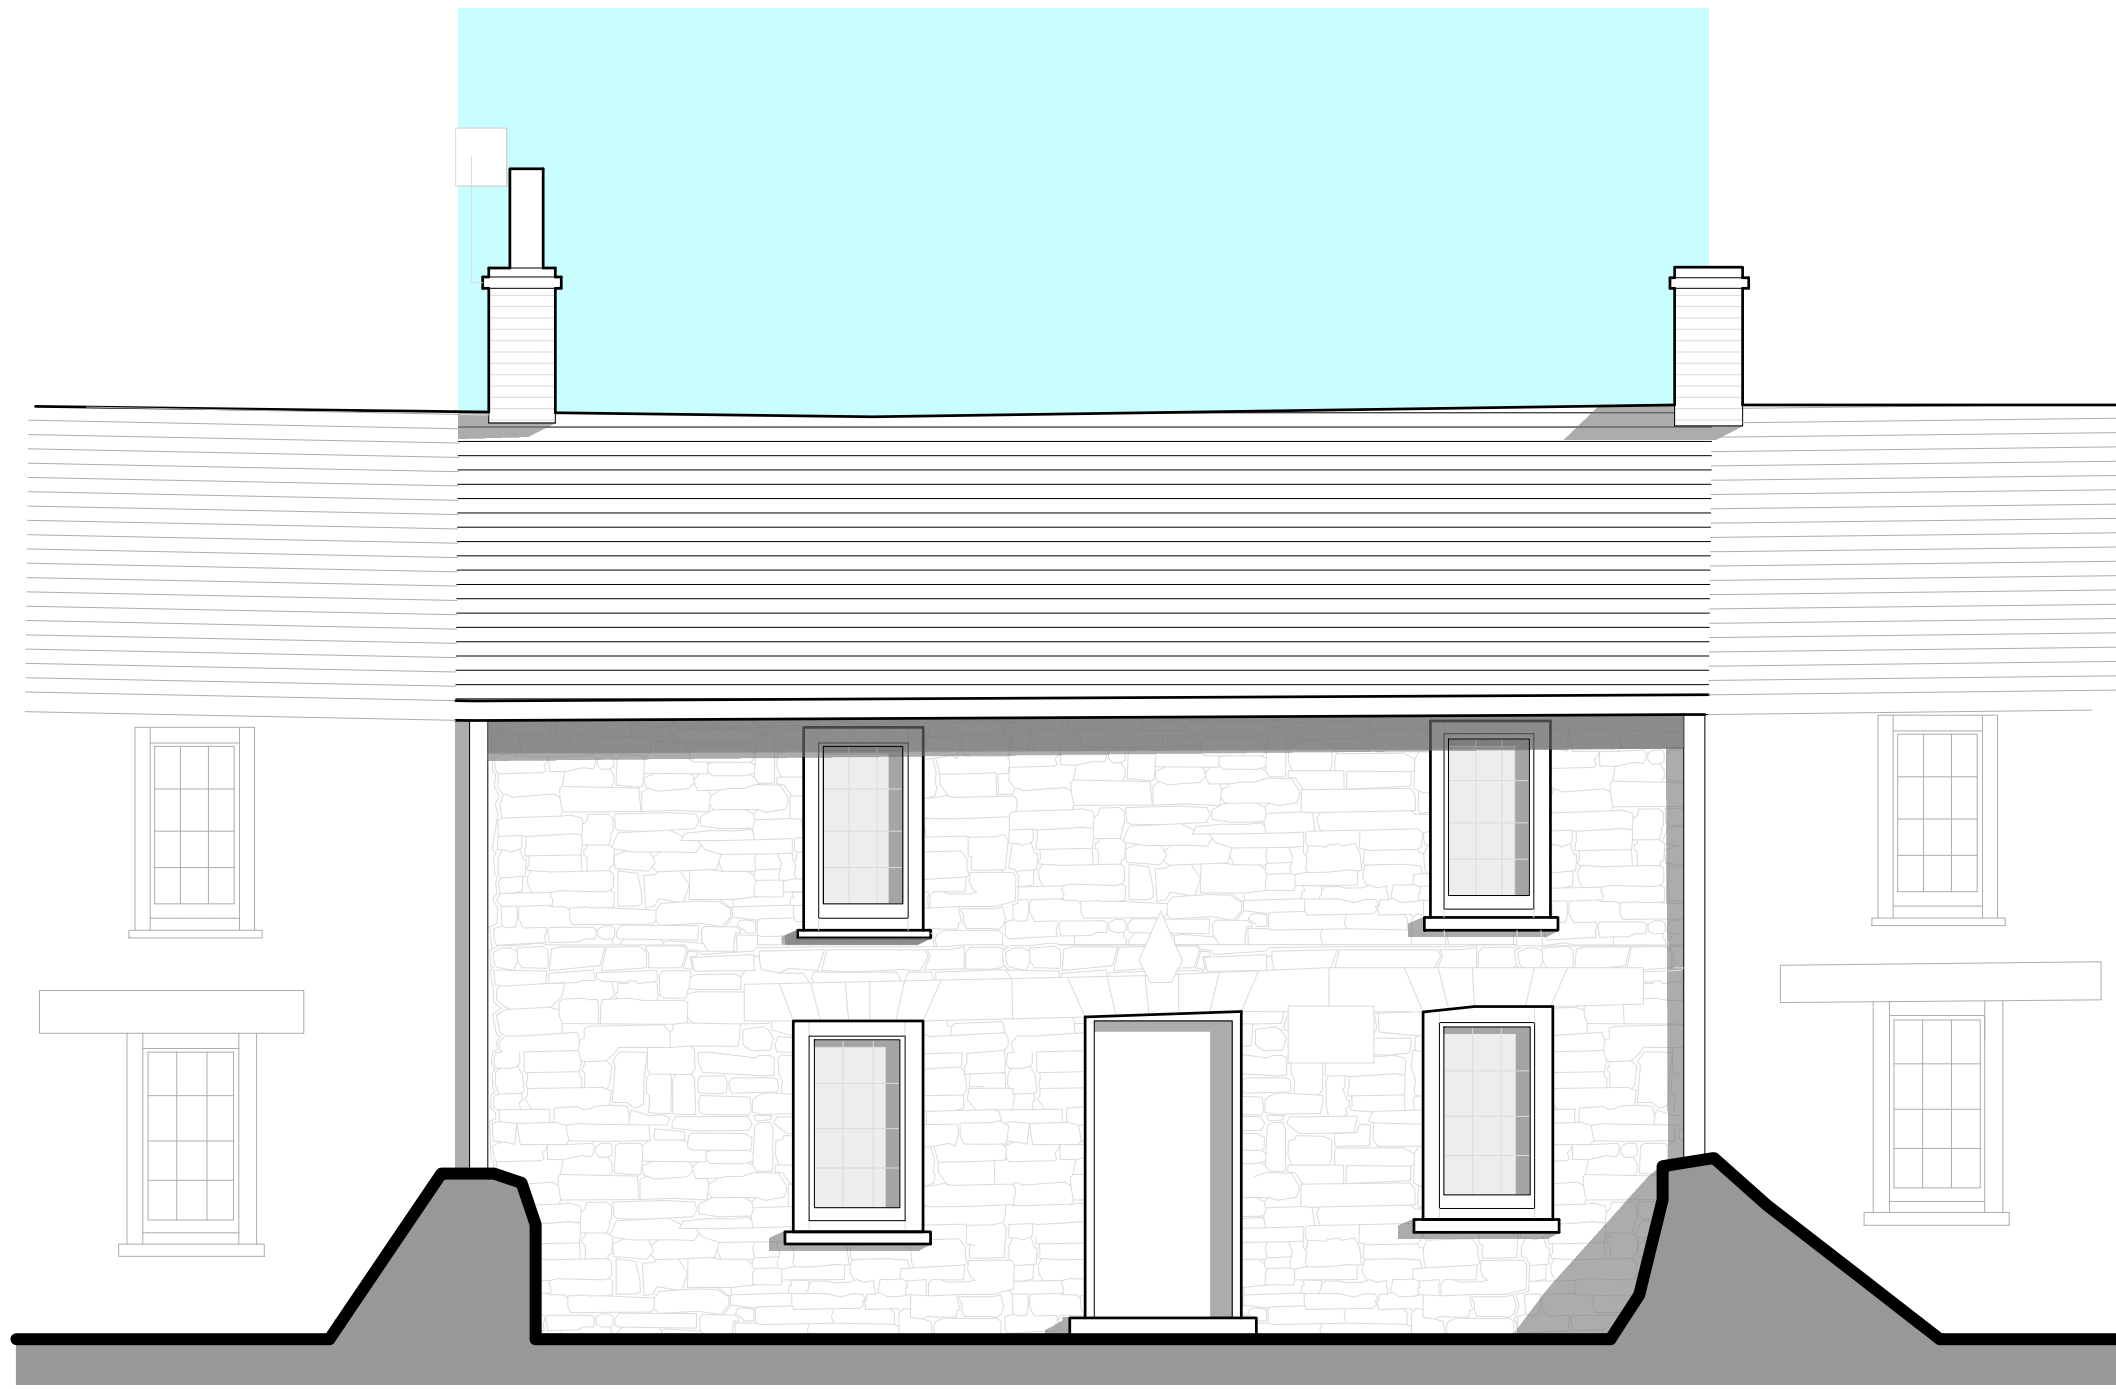

EAST ELEVATION
SCALE 1:50 @ A2

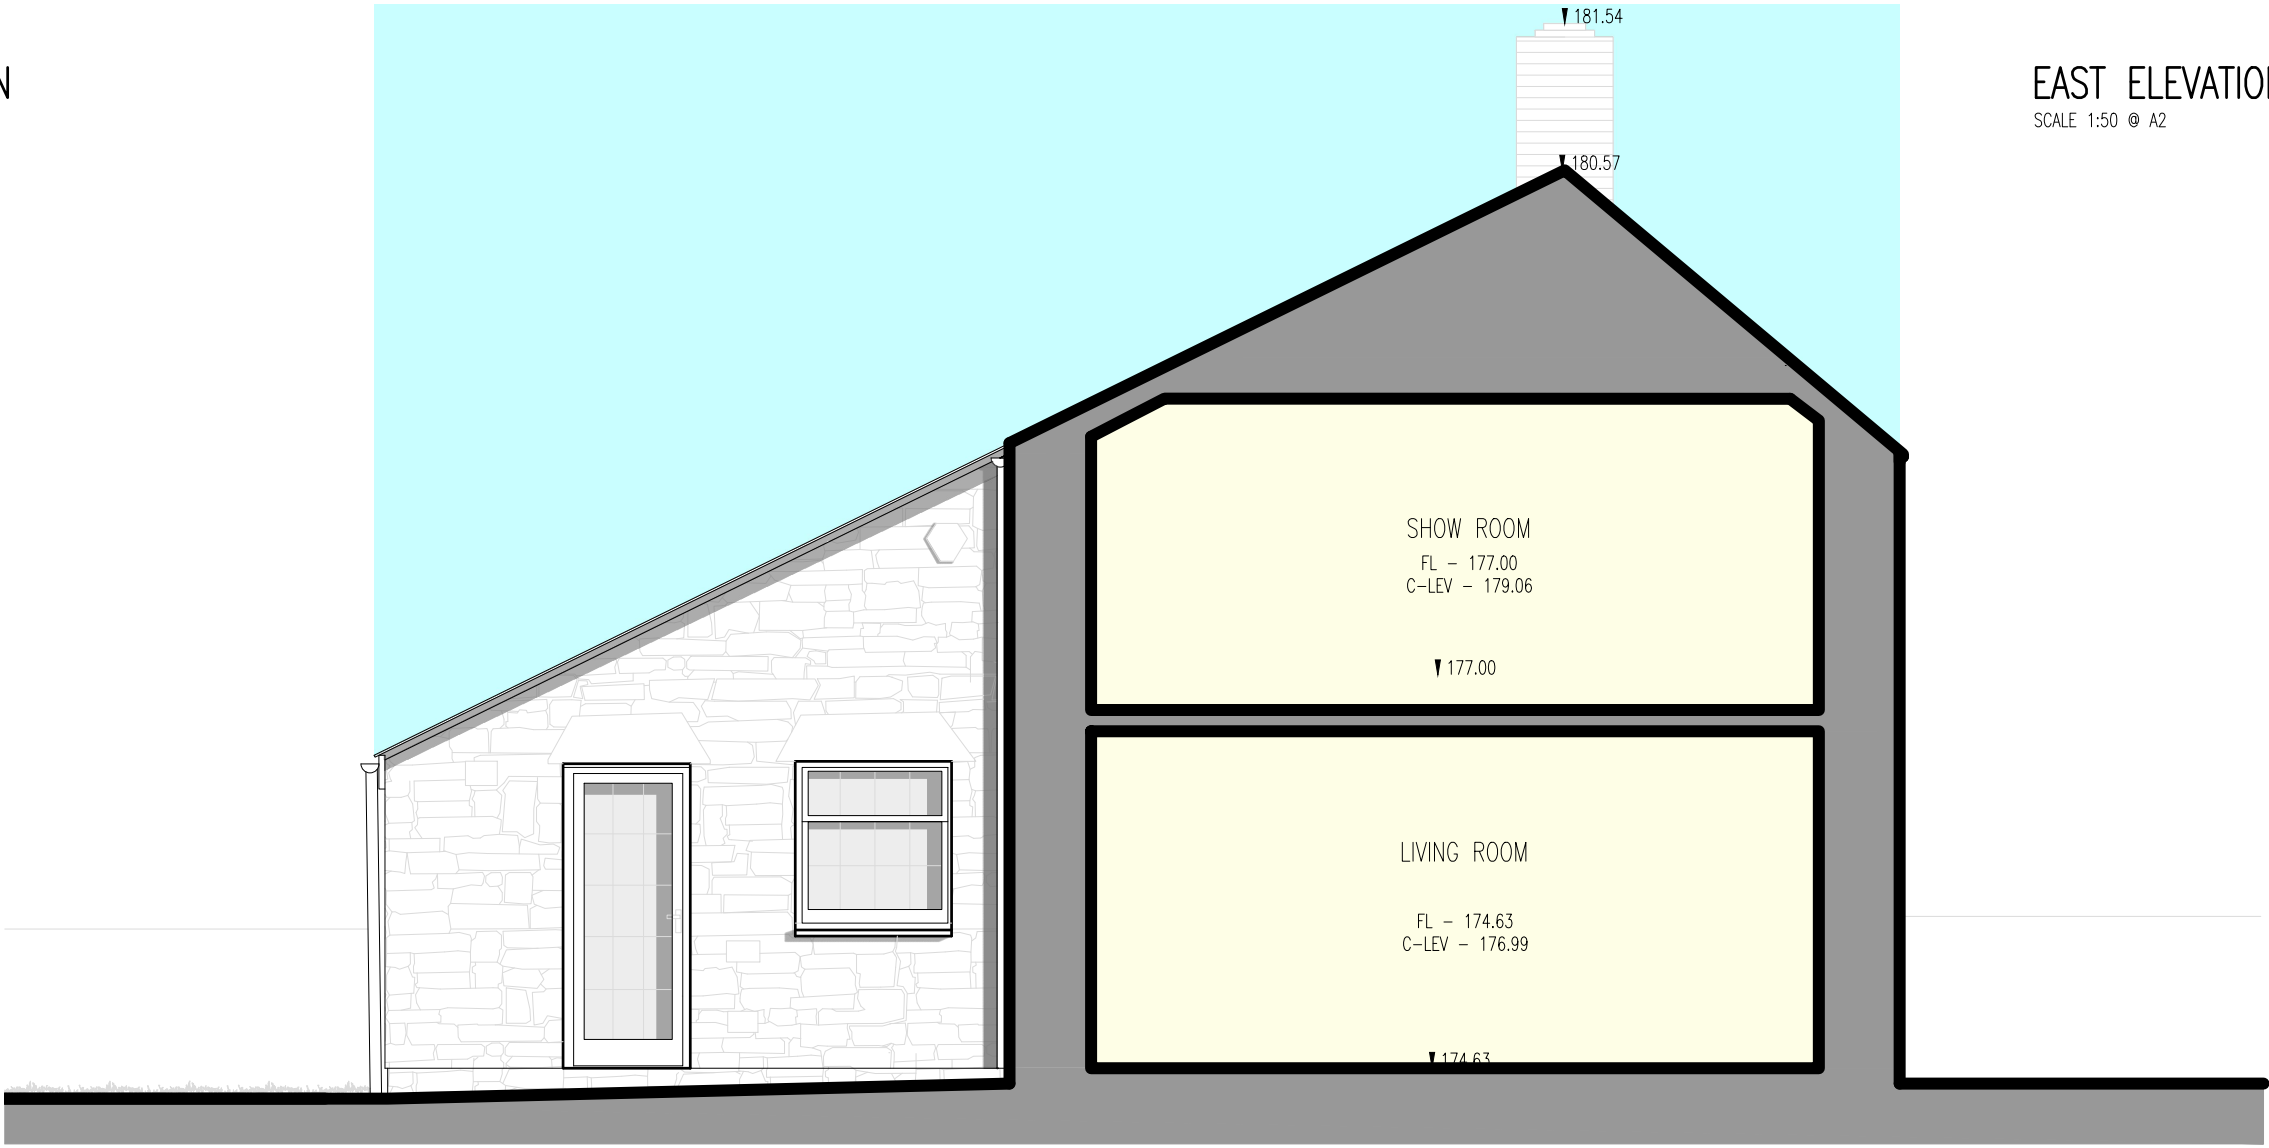

NORTH ELEVATION/TYPICAL SECTION
SCALE 1:50 @ A2

Job No:	25.64
Drawing No:	A01
Rev:	/
scales:	1:50 @ A2

No.	REVISION	by	date

No.	REVISION	by	date

NOTES
1 Do not scale from this drawing
2 All dimensions to be checked on site
3 'As built' drawings are prepared, in part, based upon information furnished by others. While this information is believed to be reliable, James & Nicholas LLP assume no responsibility for the accuracy of 'As built' drawings or for any errors or omissions that may have been incorporated into them as a result of incorrect information provided to us by others. Those relying on an 'As built' drawing are advised to obtain independent verification of its accuracy.
STAGE
COMMENT

CLIENT


james&nicholas		
Grove House, Grove Place, Port Talbot SA13 1XA • Tel 01639 885431 • Fax 01639 891687 admin@jamesandnicholas.com • www.jamesandnicholas.com James & Nicholas Limited Liability Partnership. Registered in the UK No. OC303071		
COPYRIGHT ©		
Job title		
REFURB OF JOSEPH PARRY'S COTTAGE MUSEUM, MERTHYR TYD CBC		
Drawing title		
EXISTING ELEVATIONS		
Job No:	Drawing No:	Rev:
25.64	A01	/
scales: 1:50 @ A2		