




WEST ELEVATION
SCALE 1:50 @ A2

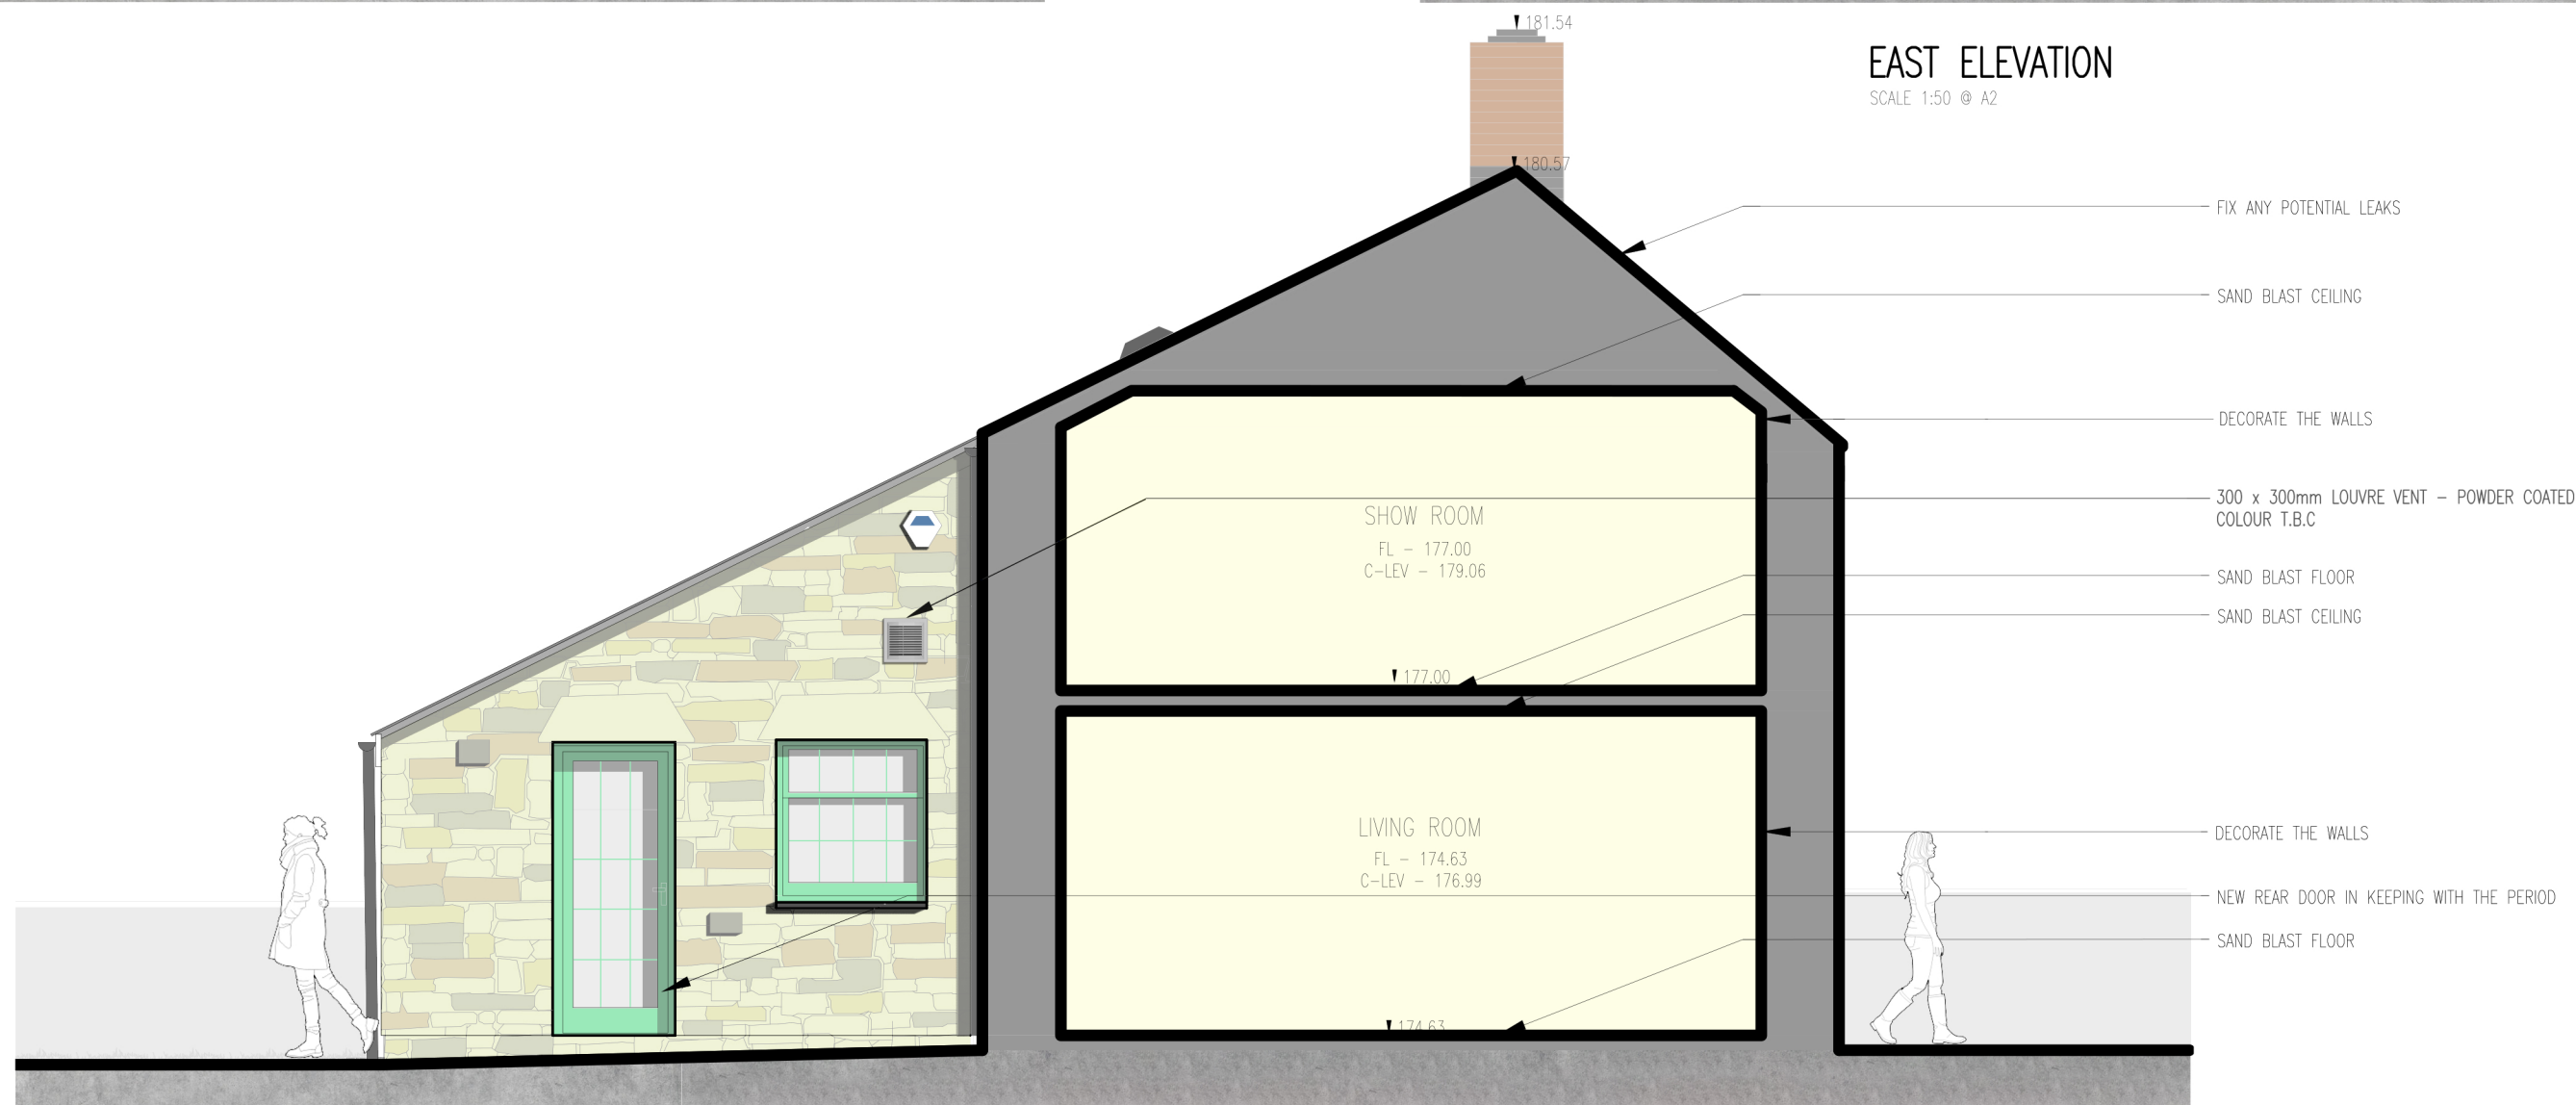

EAST ELEVATION
SCALE 1:50 @ A2



NORTH ELEVATION/TYPICAL SECTION
SCALE 1:50 @ A2

Job No: 25.64	Drawing No: A03	Rev: A	No. REVISION				No. REVISION			
				by	date			by	date	
			A	LD	17.11.25	ADDITION OF VENT ON NORTH ELEVATION. SLATE VENTILATORS ADDED TO EAST ELEVATION				

NOTES	
1 Do not scale from this drawing	
2 All dimensions to be checked on site	
3 'As built' drawings are prepared, in part, based upon information furnished by others. While this information is believed to be reliable, James & Nicholas LLP assume no responsibility for the accuracy of 'As built' drawings or for any errors or omissions that may have been incorporated into them as a result of incorrect information provided to us by others. Those relying on an 'As built' drawing are advised to obtain independent verification of its accuracy.	
STAGE	COMMENT

CLIENT



Cyngor Bwrdeistref Sirol
MERTHYR TYDFIL
County Borough Council

james&nicholas
Grove House, Grove Place, Port Talbot SA13 1XA • Tel 01639 885431 • Fax 01639 891687
admin@jamesandnicholas.com • www.jamesandnicholas.com
James & Nicholas Limited Liability Partnership. Registered in the UK No. OC303071

Job title
REFURBISHMENT OF JOSEPH PARRY'S COTTAGE MUSEUM, MERTHYR TYDFIL COUNTY BOROUGH COUNCIL

Drawing title
PROPOSED ELEVATIONS

by	date
LD	09.09.25
JH	10.09.25
approved	

Job No:	Drawing No:	Rev:
25.64	A03	A

scales: 1:50 @ A2

COPYRIGHT ©