

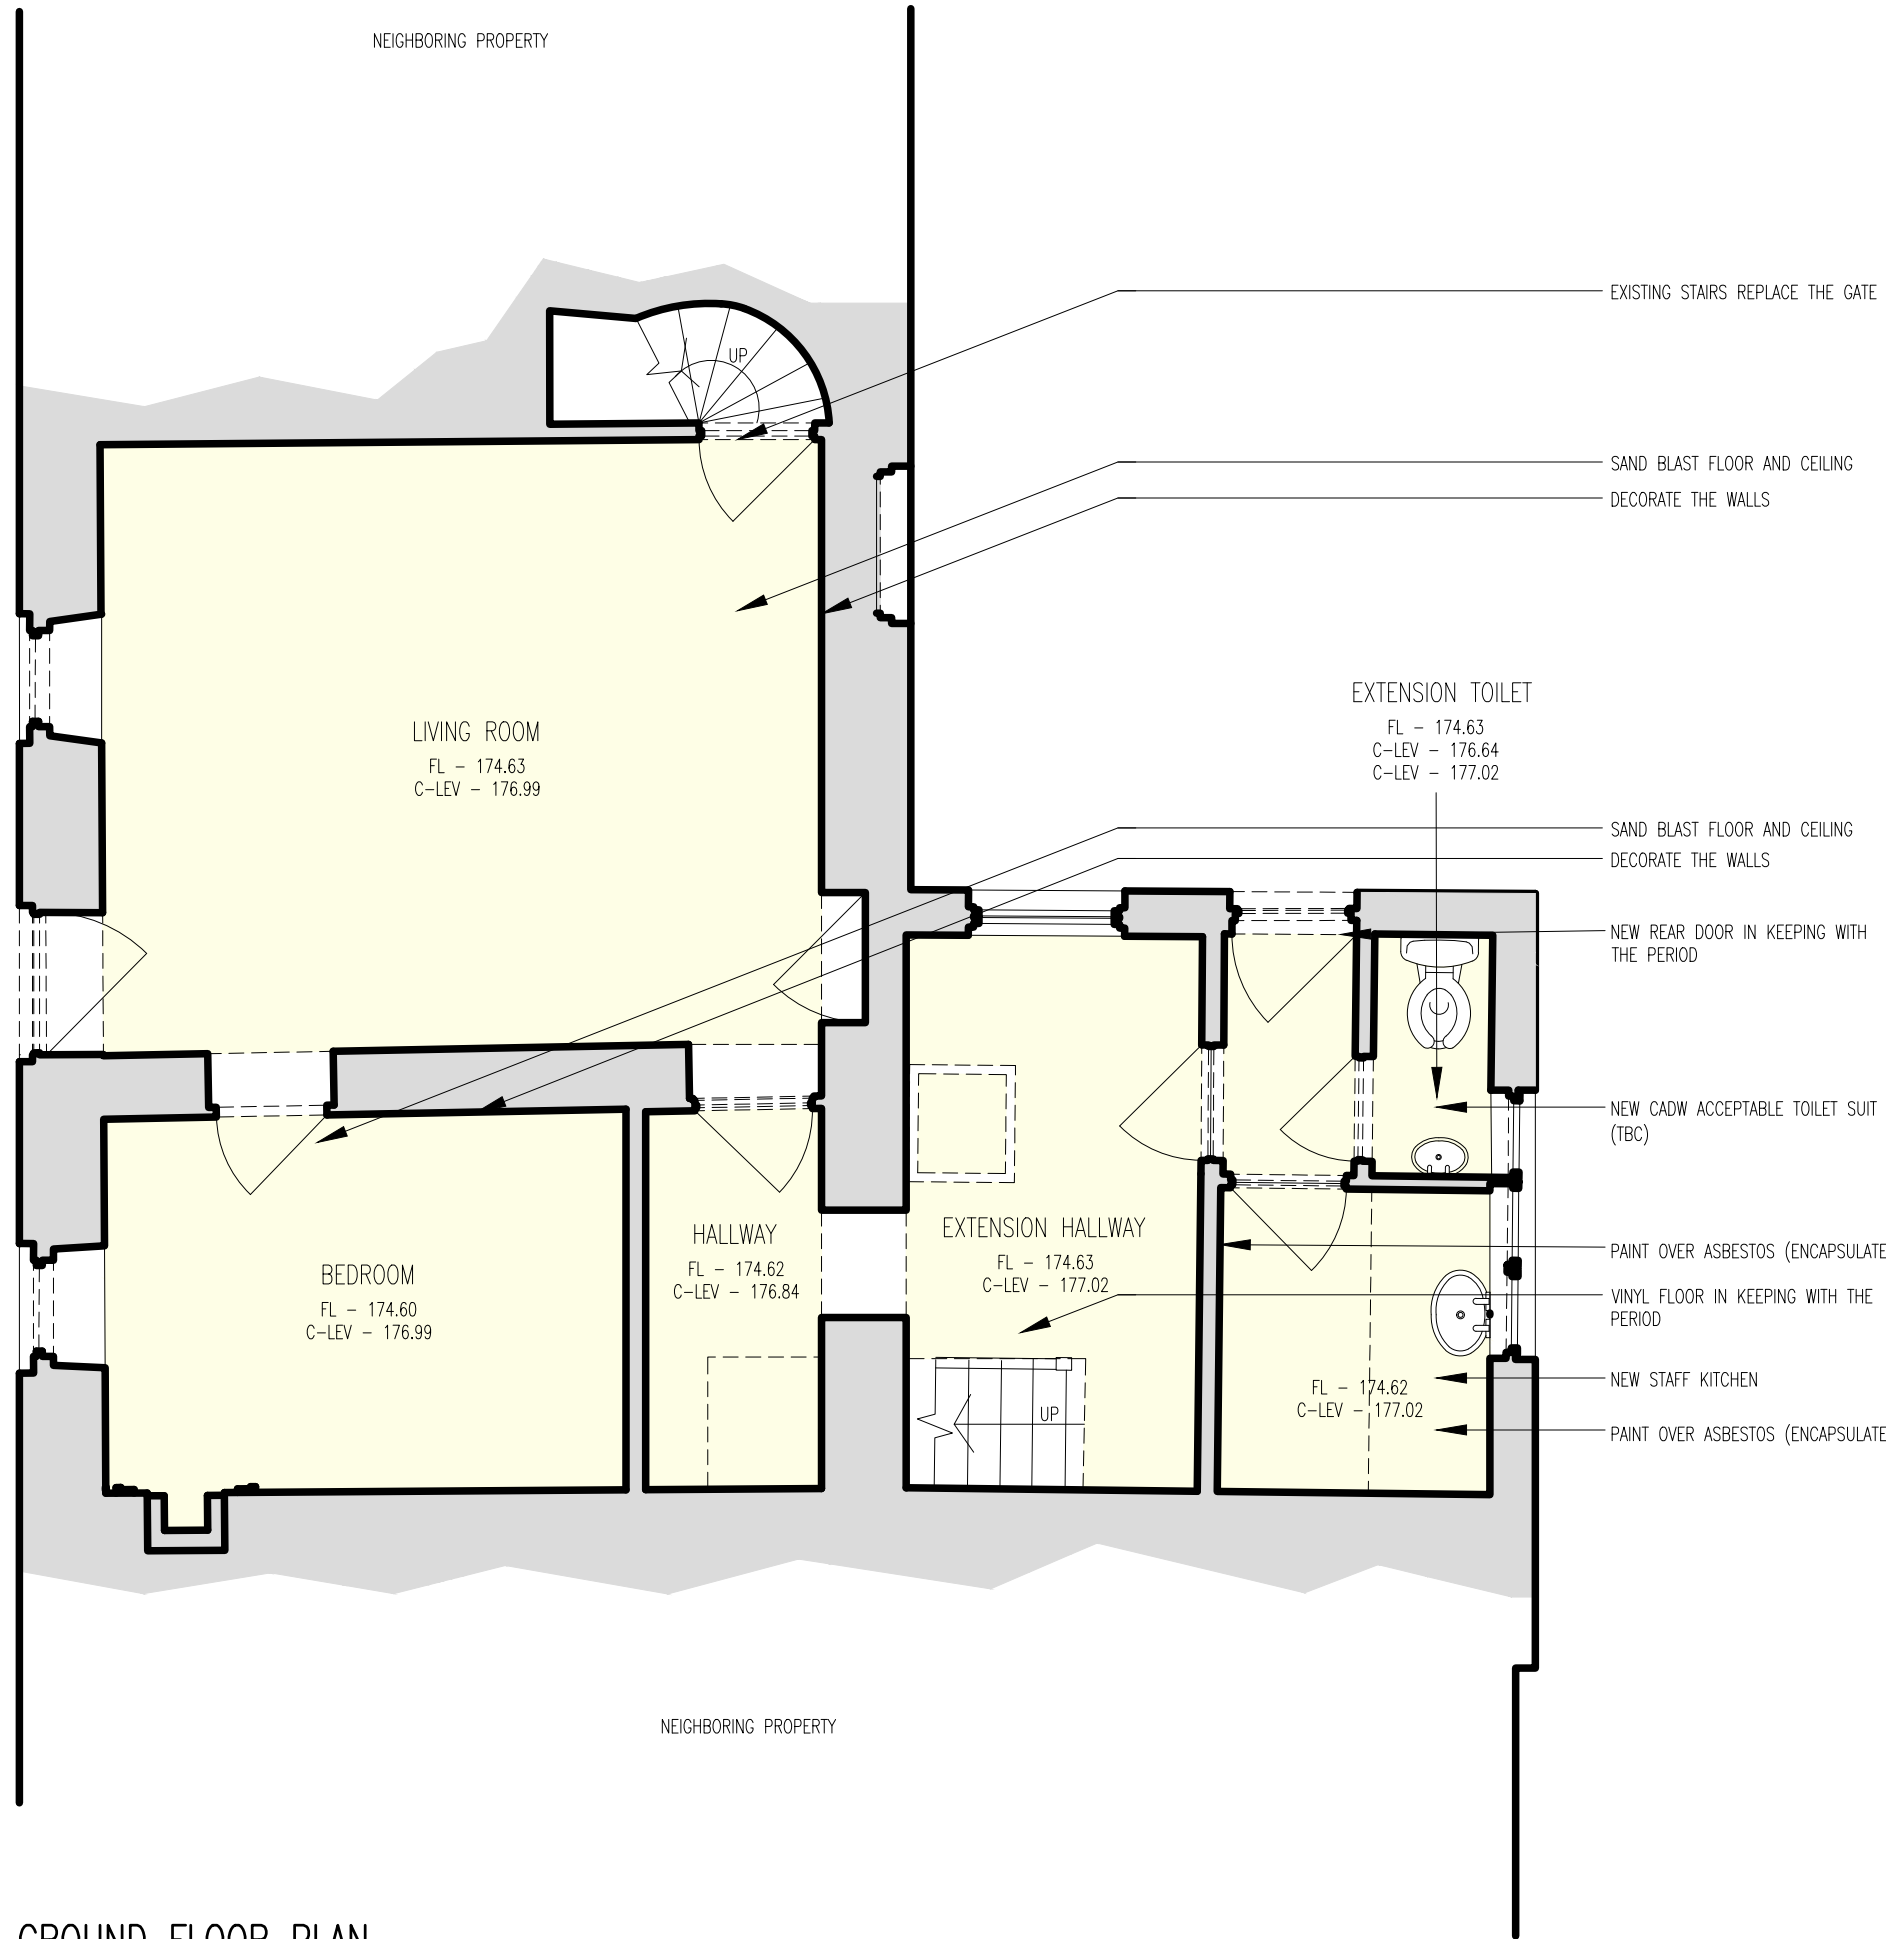


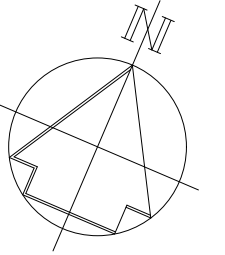

GROUND FLOOR PLAN
SCALE 1:50 @ A2

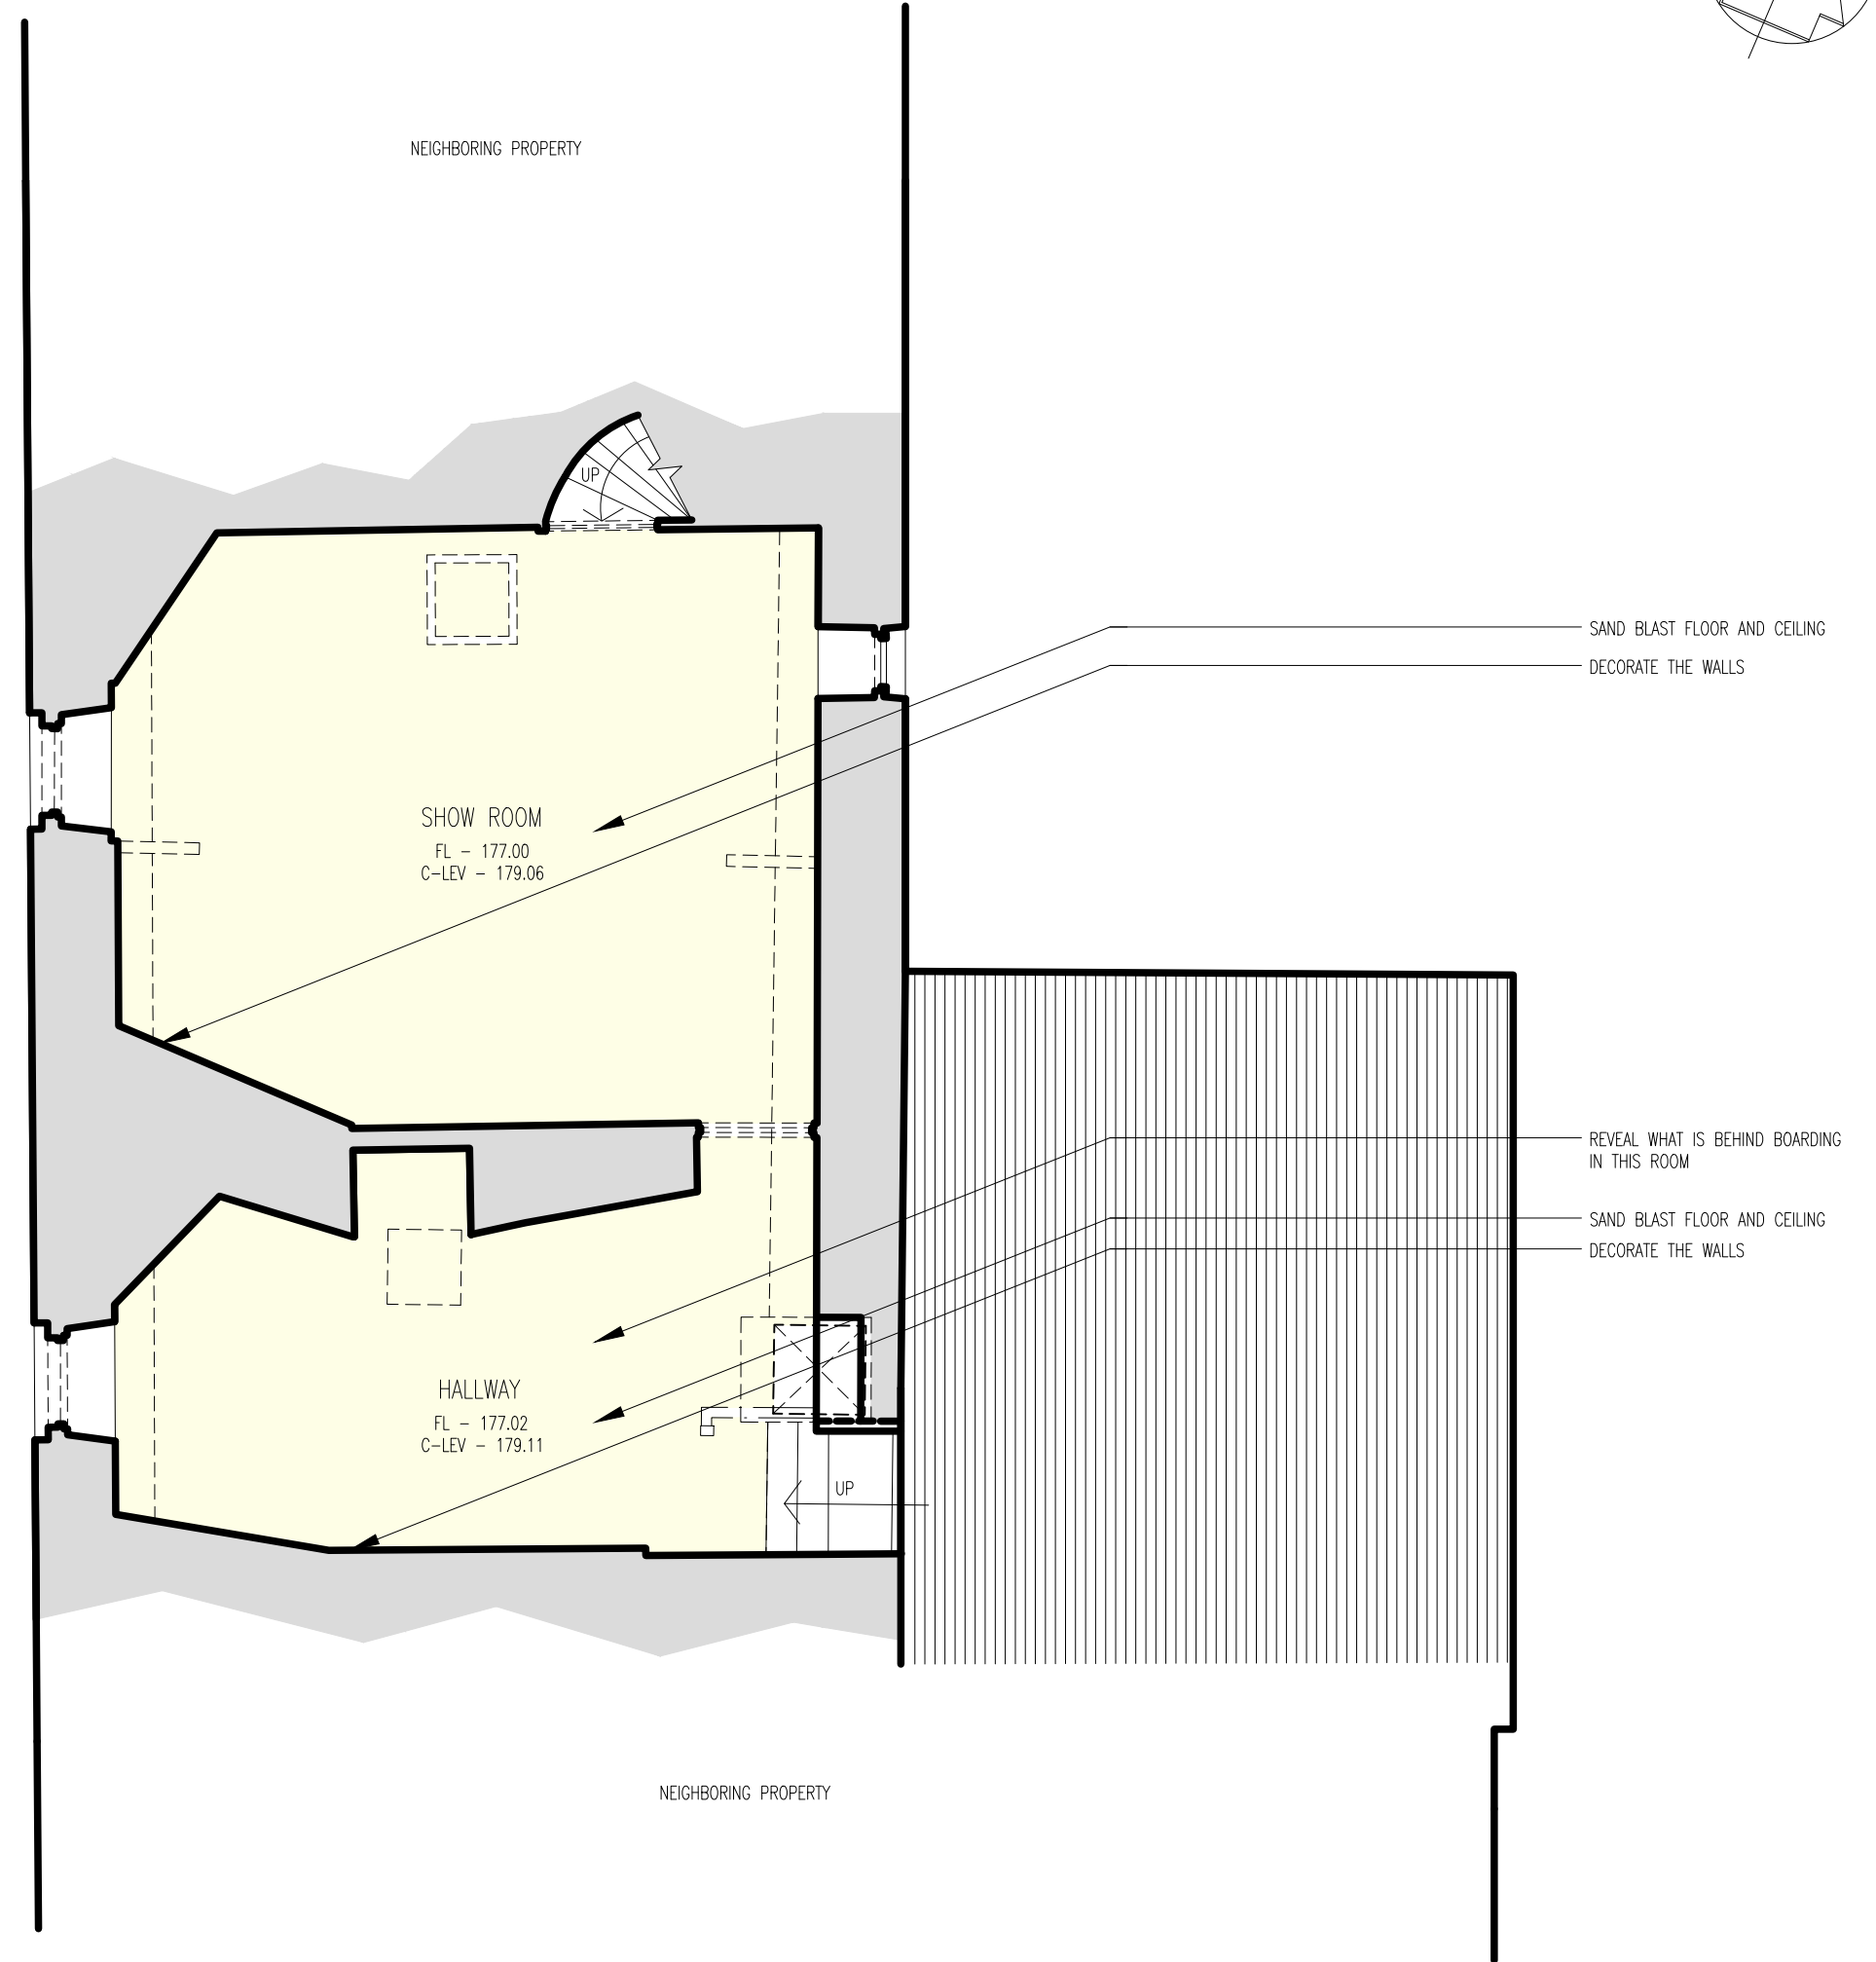

FIRST FLOOR PLAN
SCALE 1:50 @ A2

Job No:	25.64
Drawing No:	A04
Rev:	/
scales:	1:50 @ A2

No.	REVISION	by	date

No.	REVISION	by	date

NOTES
1 Do not scale from this drawing
2 All dimensions to be checked on site
3 'As built' drawings are prepared, in part, based upon information furnished by others. While this information is believed to be reliable, James & Nicholas LLP assume no responsibility for the accuracy of 'As built' drawings or for any errors or omissions that may have been incorporated into them as a result of incorrect information provided to us by others. Those relying on an 'As built' drawing are advised to obtain independent verification of its accuracy.
STAGE
COMMENT

CLIENT



james&nicholas

Grove House, Grove Place, Port Talbot SA13 1XA • Tel 01639 885431 • Fax 01639 891687
admin@jamesandnicholas.com • www.jamesandnicholas.com
James & Nicholas Limited Liability Partnership. Registered in the UK No. OC303071

Job title
REFURB OF JOSEPH PARRY'S COTTAGE MUSEUM, MERTHYR TYD CBC

Drawing title
PROPOSED PLANS

drawn	LD	09.09.25
checked		
approved		

Job No: 25.64 Drawing No: A04 Rev: /
scales: 1:50 @ A2

COPYRIGHT ©