




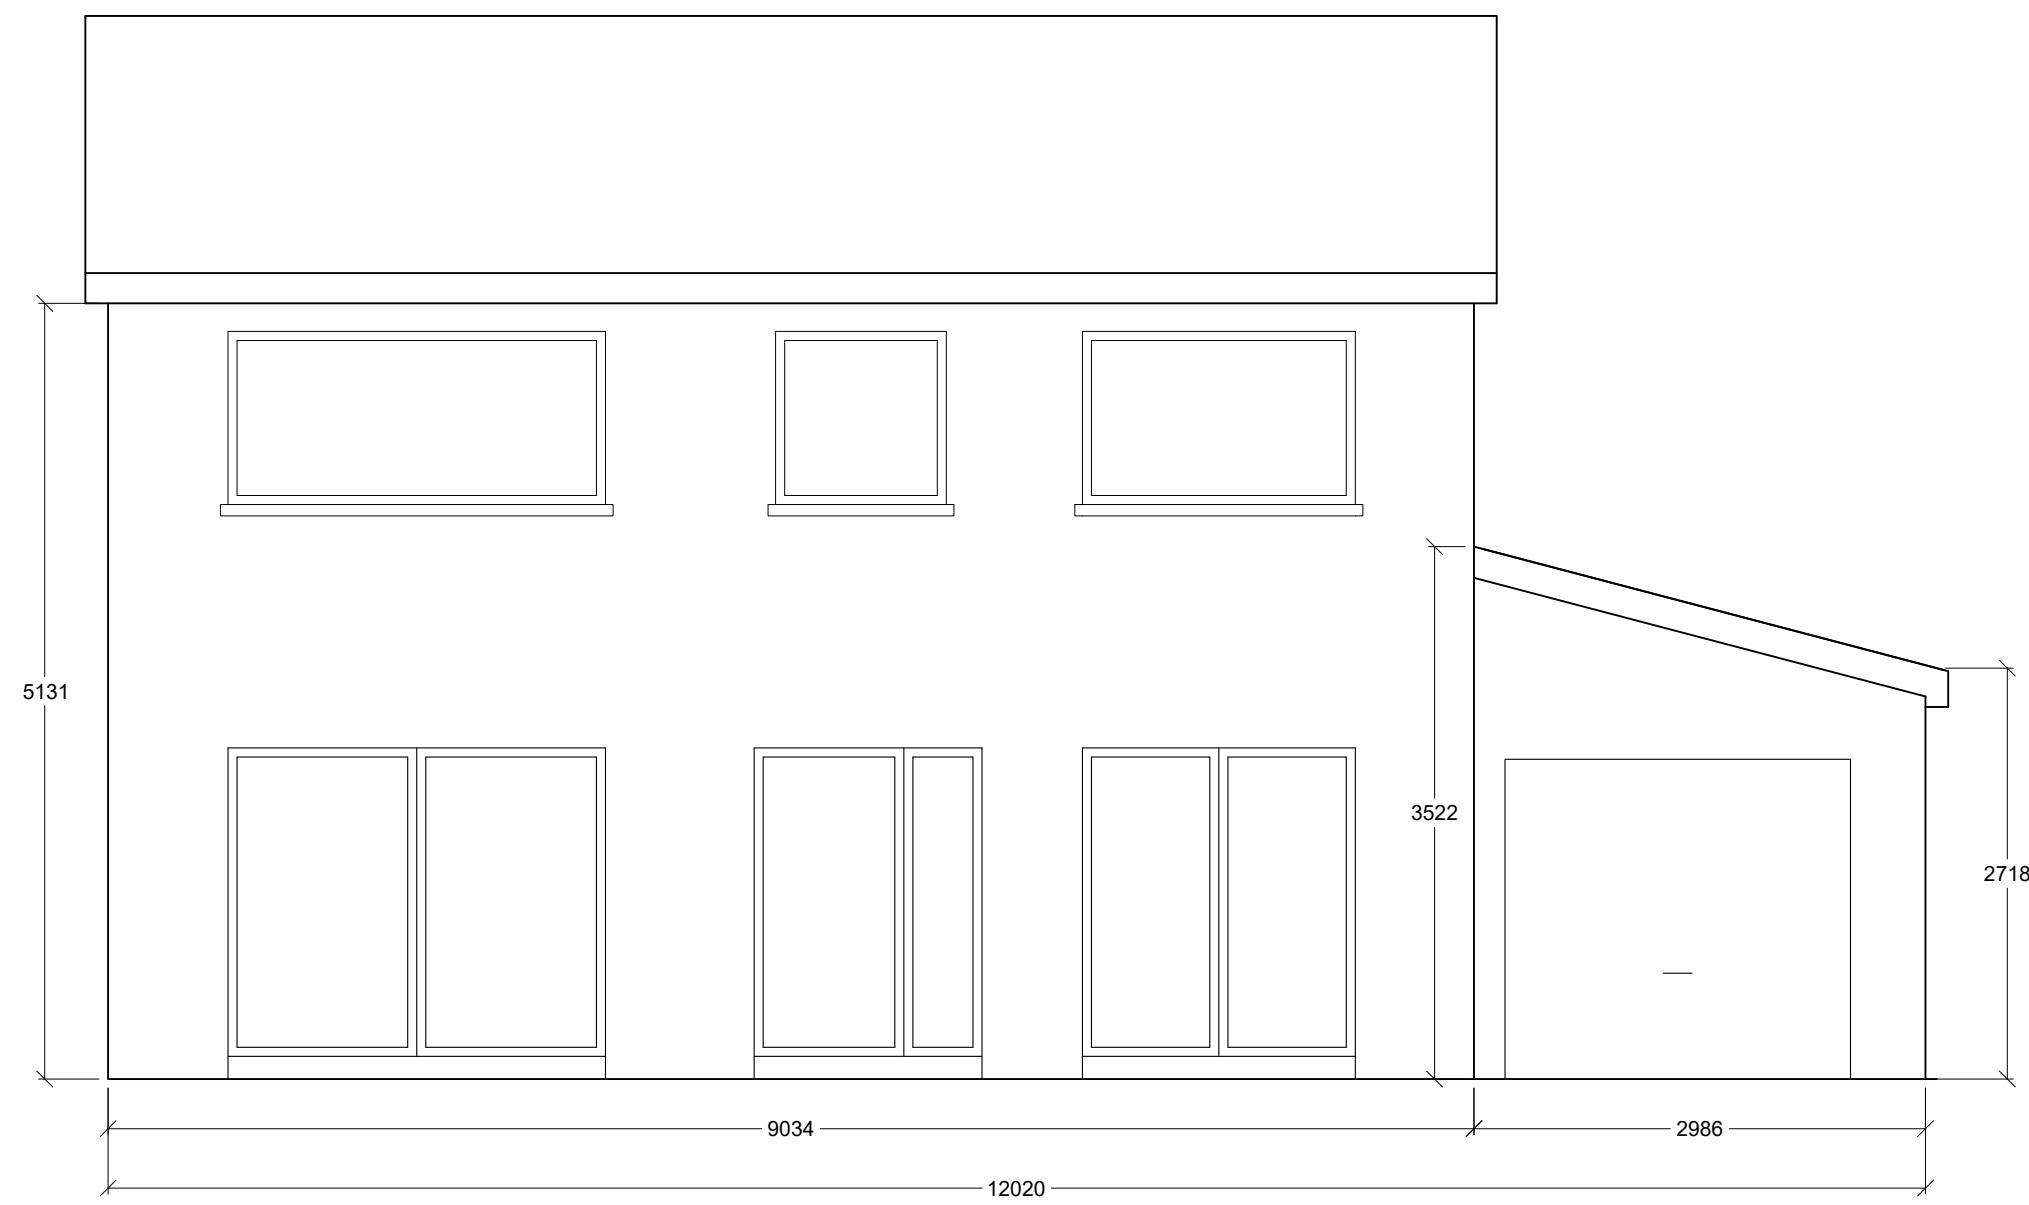


Existing South Elevation

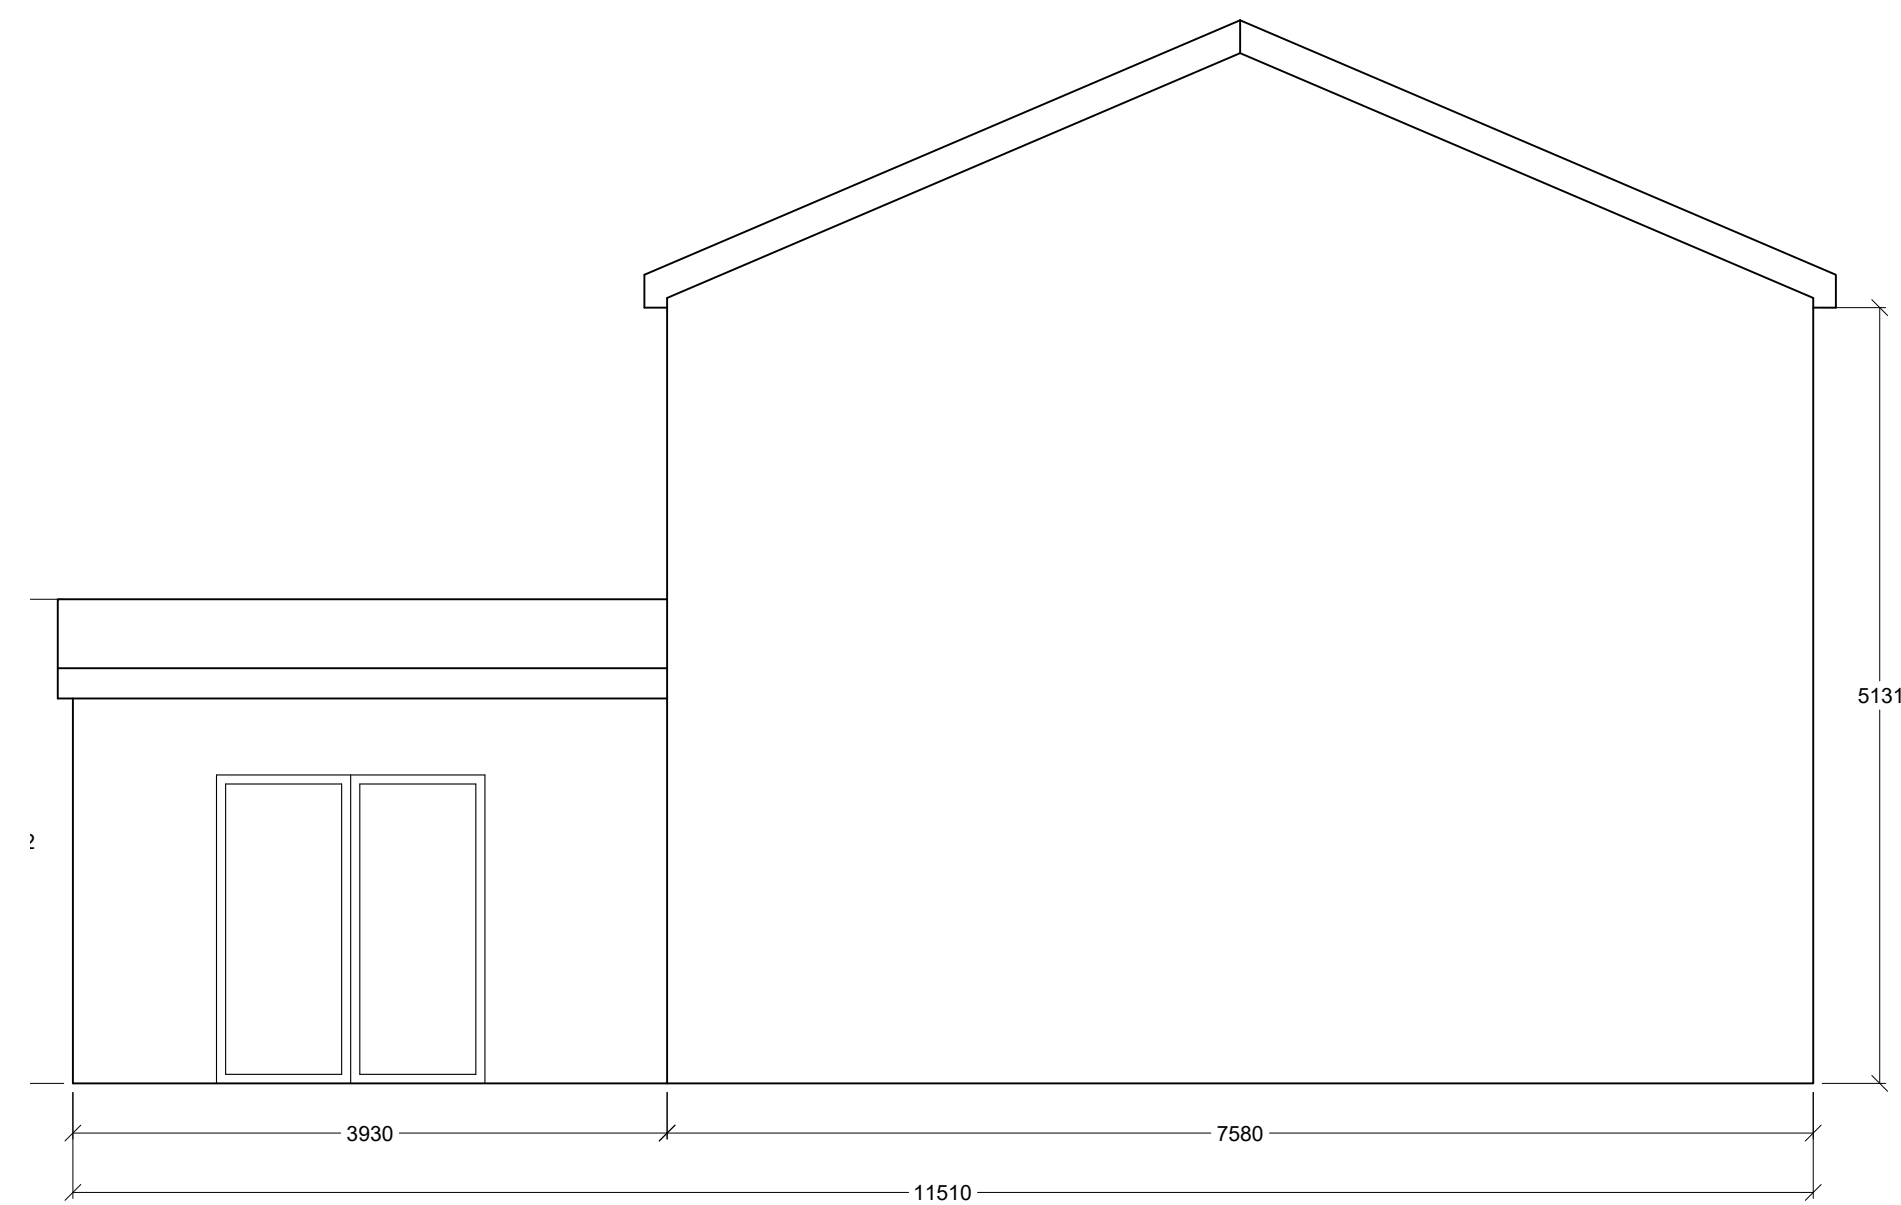

Existing West Elevation

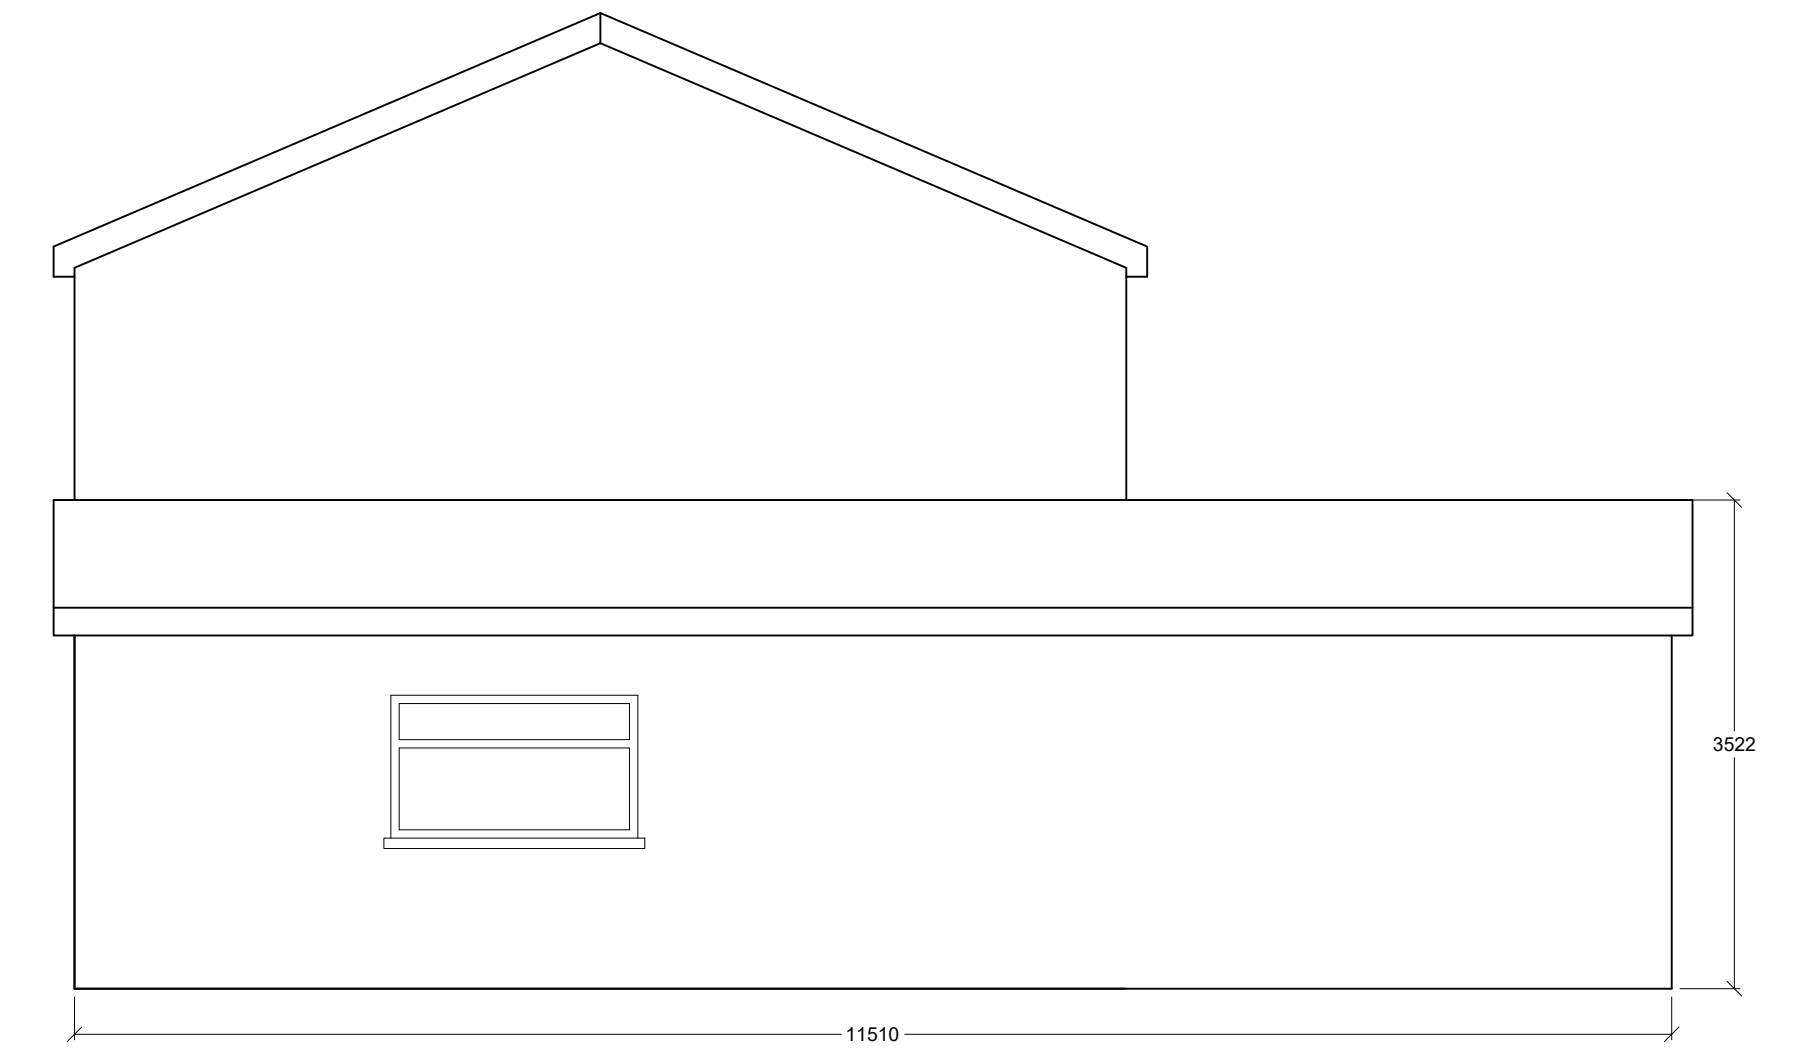

Existing East Elevation

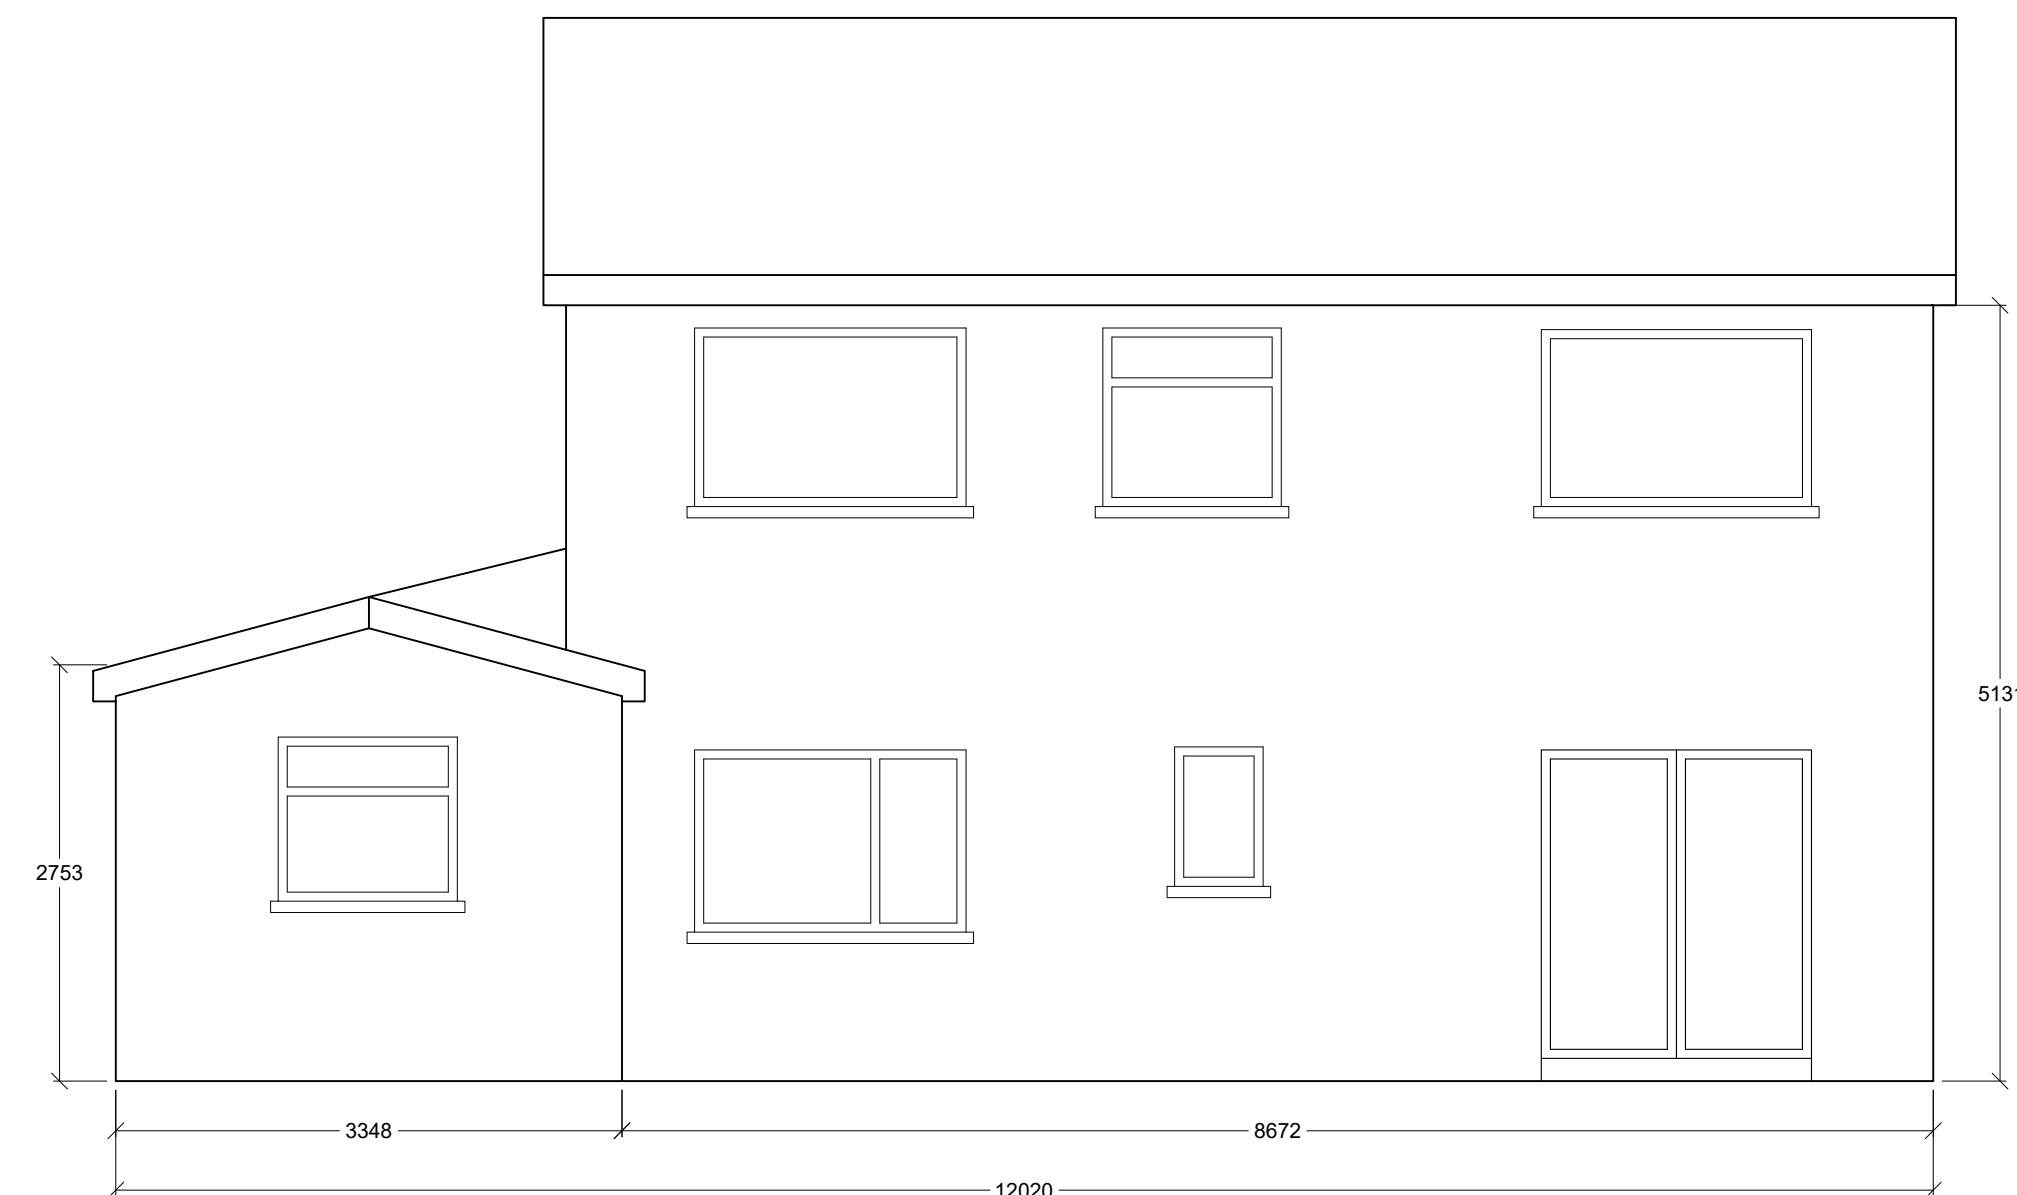

Existing North Elevation

Proposed Extension
2 Penydarren Gardens
Merthyr Tydfil
CF47 8RJ
Existing Elevations

Scale 1:50 at @ A1 unless stated