



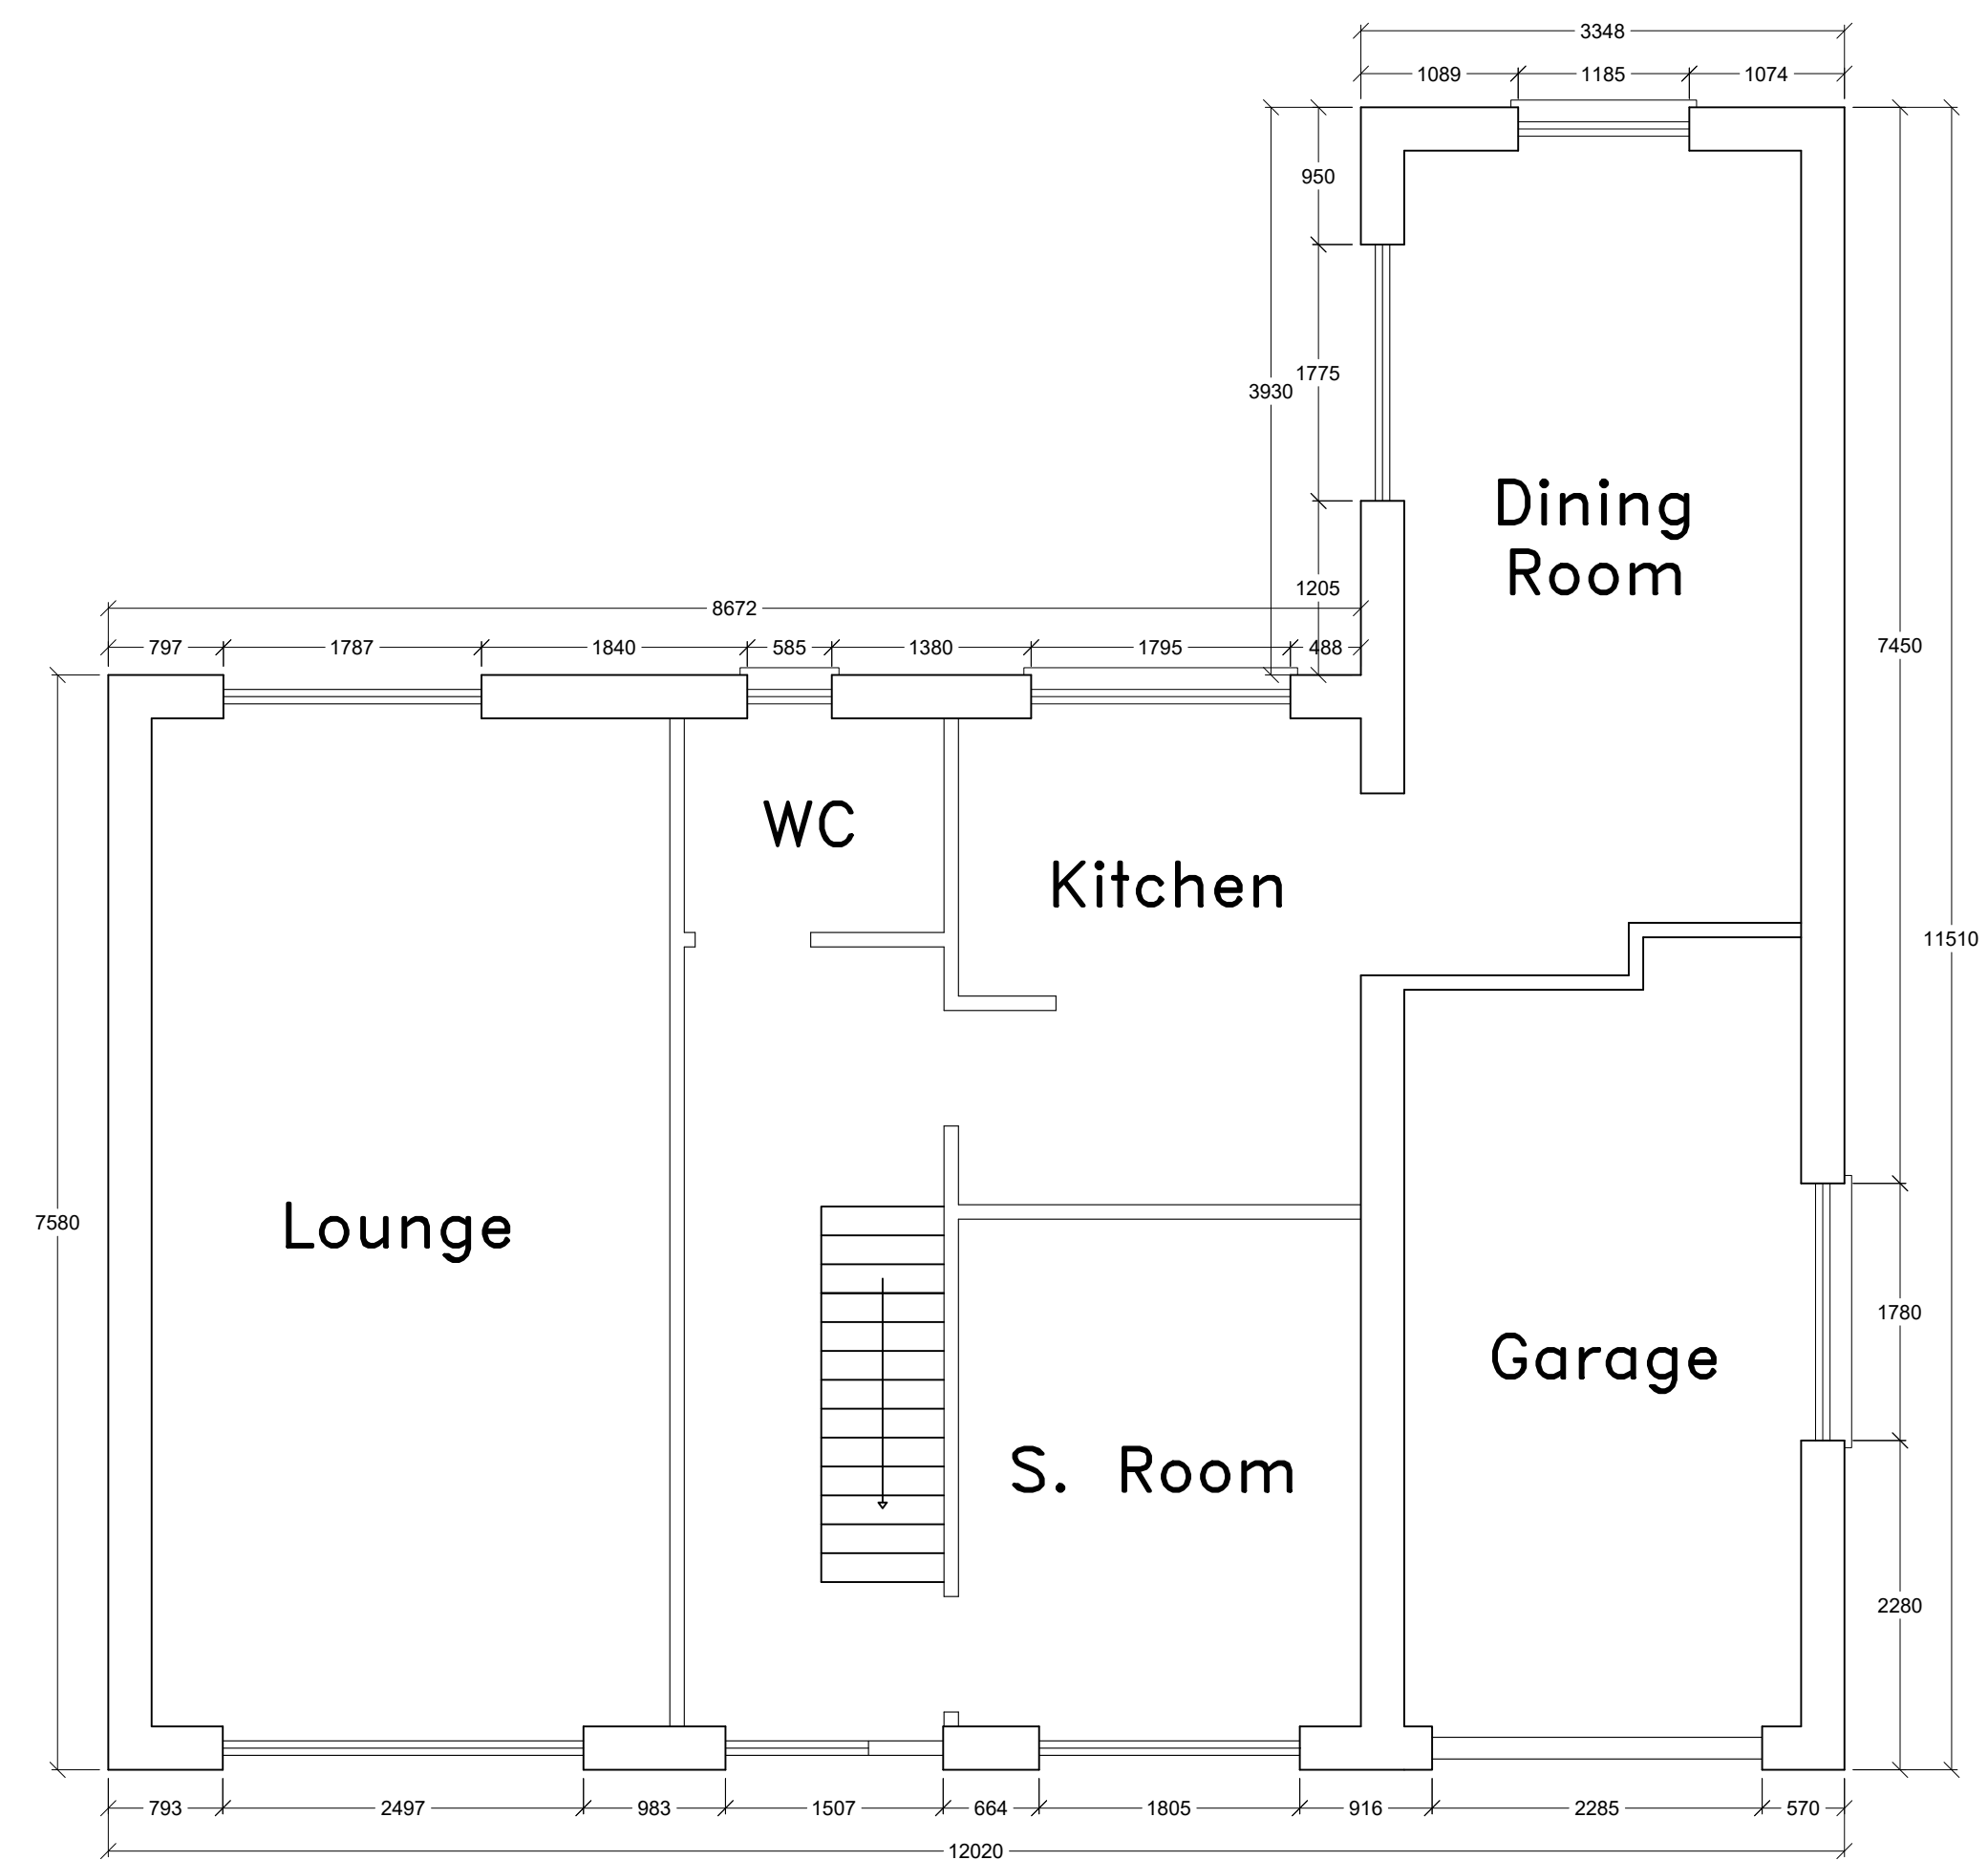

Existing Ground Floor

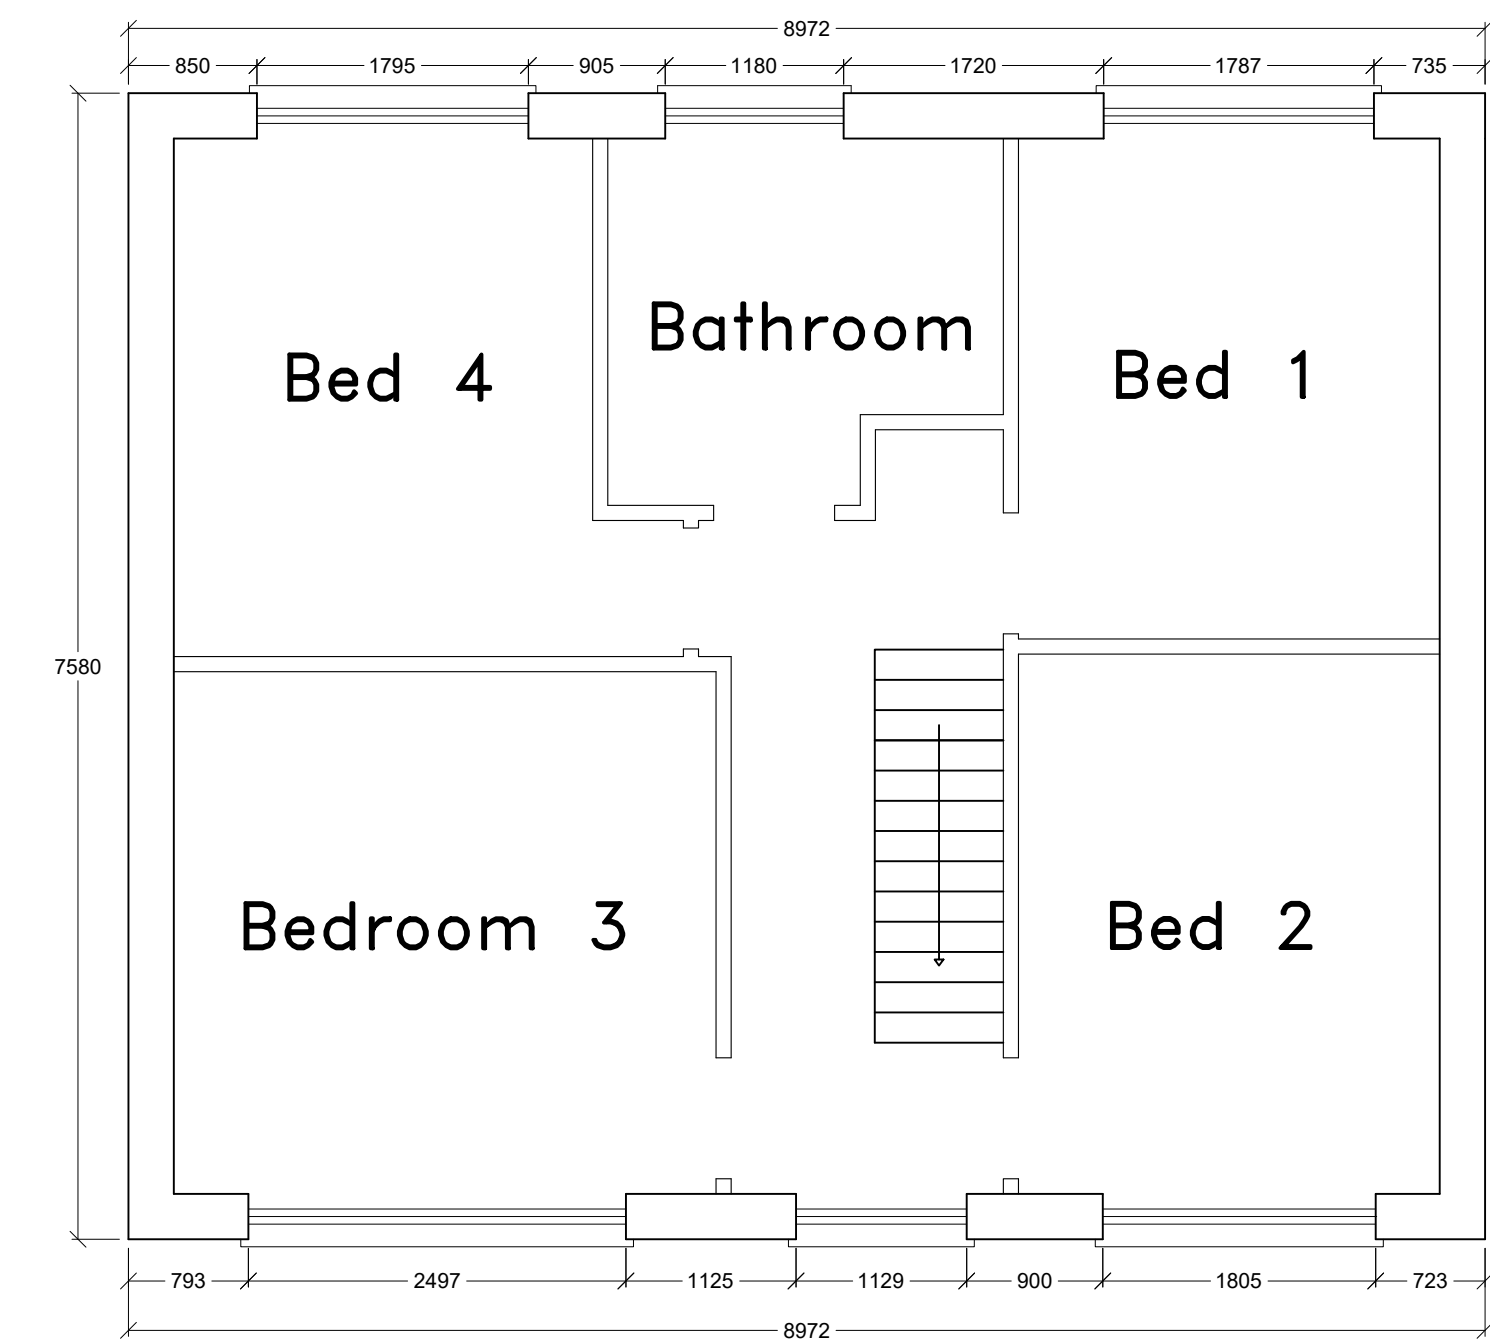

Existing First Floor

Proposed Extension
 2 Penydarren Gardens
 Merthyr Tydfil
 CF47 8RJ
 Existing Floor Plans

 Scale 1:50 at @ A1 unless stated