



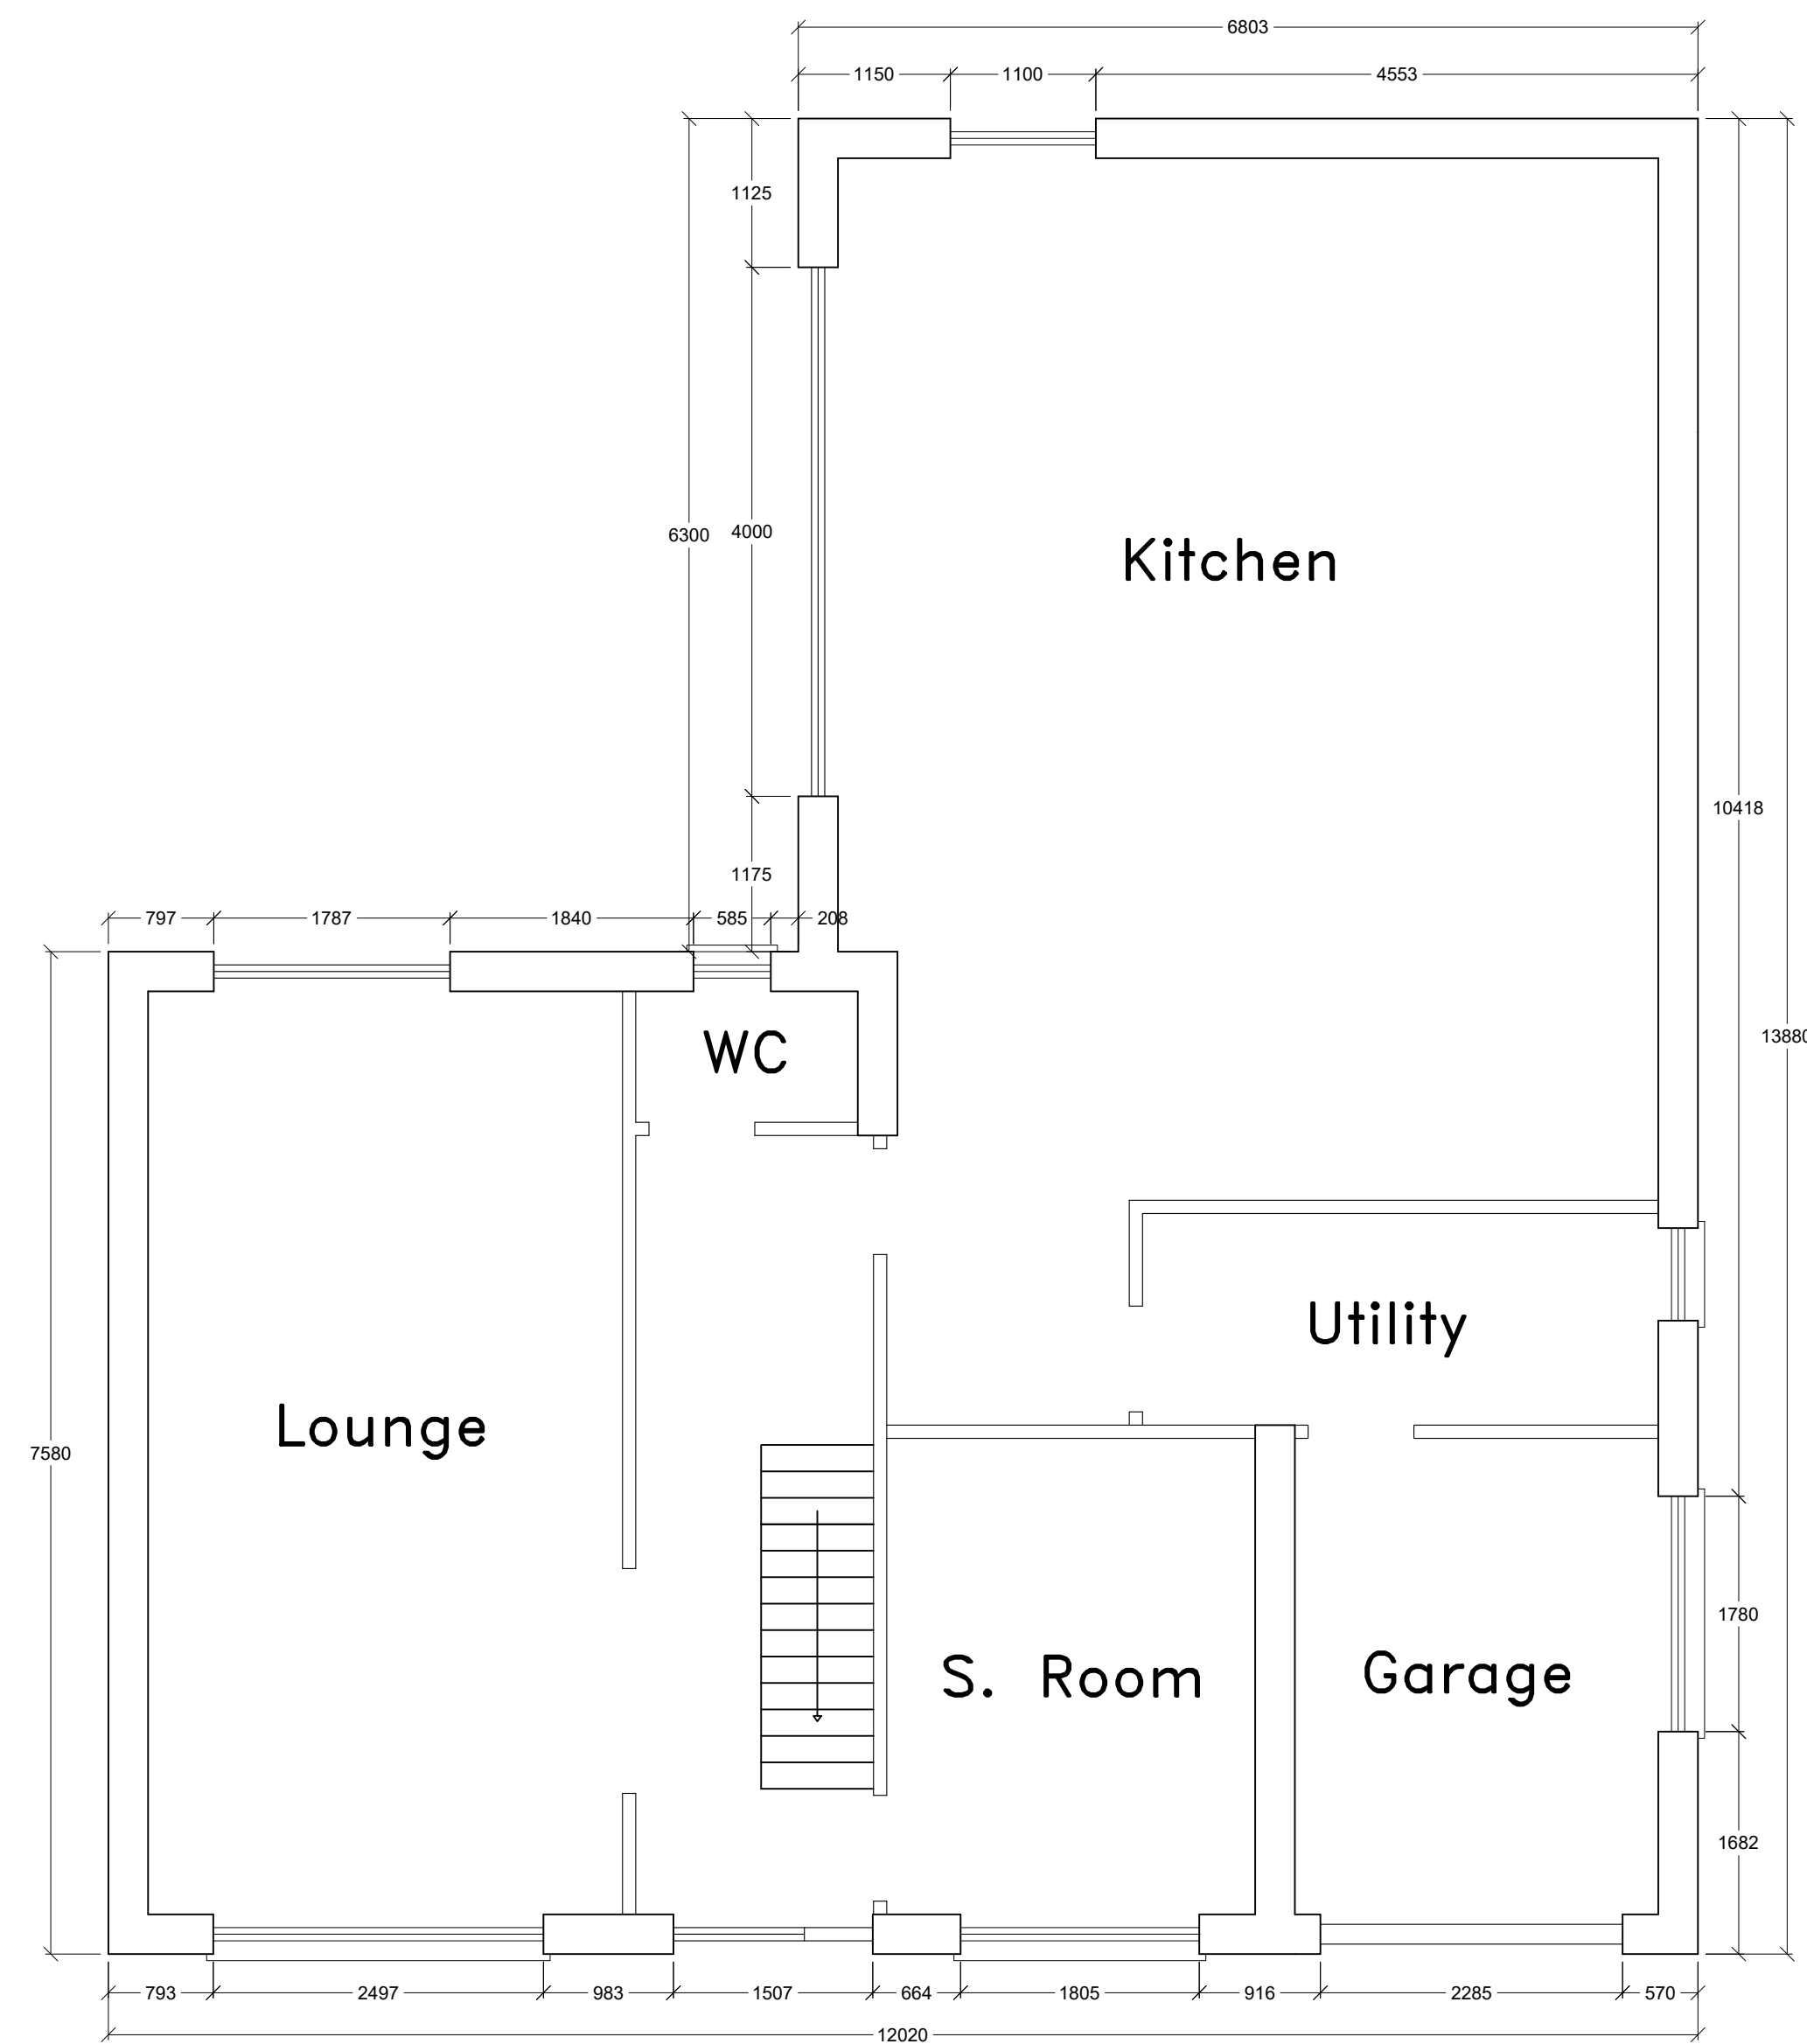

Proposed Ground Floor

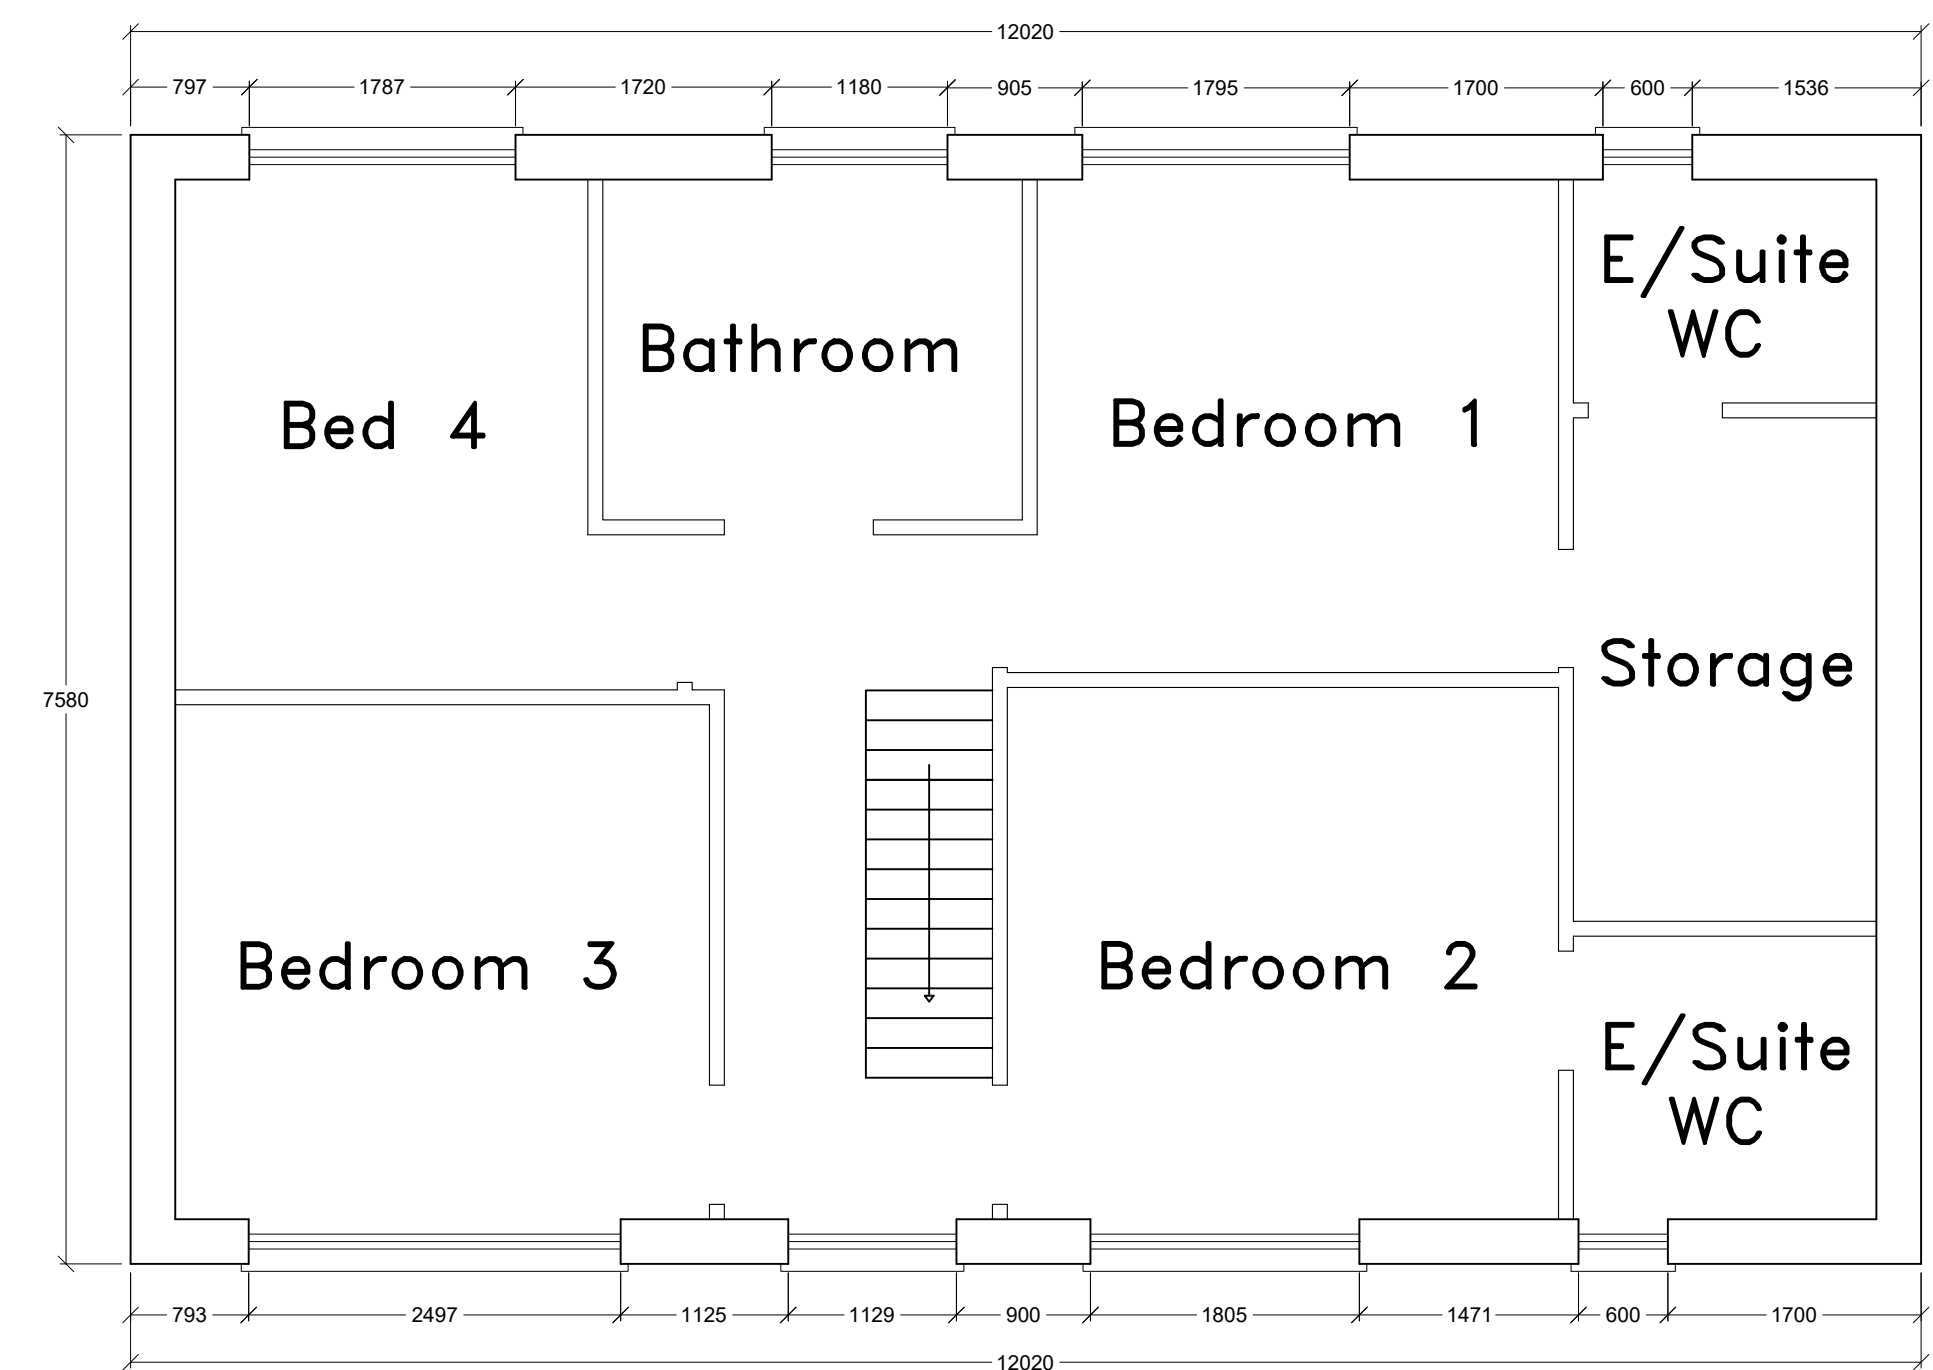

Proposed First Floor

Proposed Extension
 2 Penydarren Gardens
 Merthyr Tydfil
 CF47 8RJ
 Proposed Floor Plans
 Scale 1:50 at @ A1 unless stated