




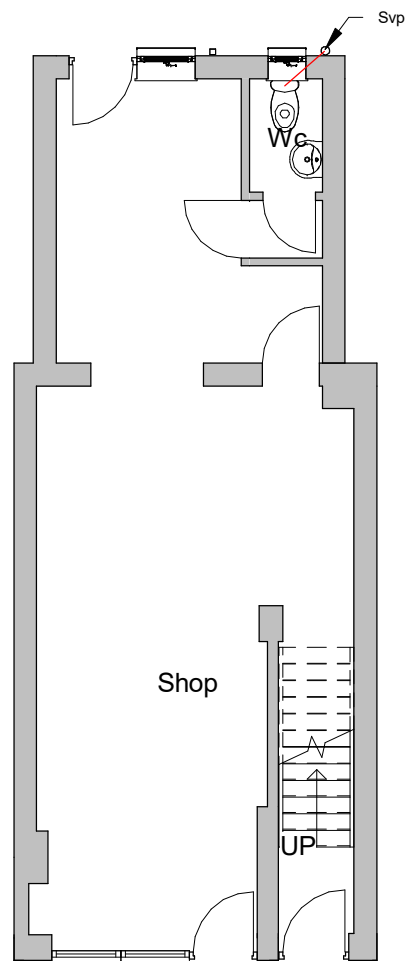


Existing Ground Floor

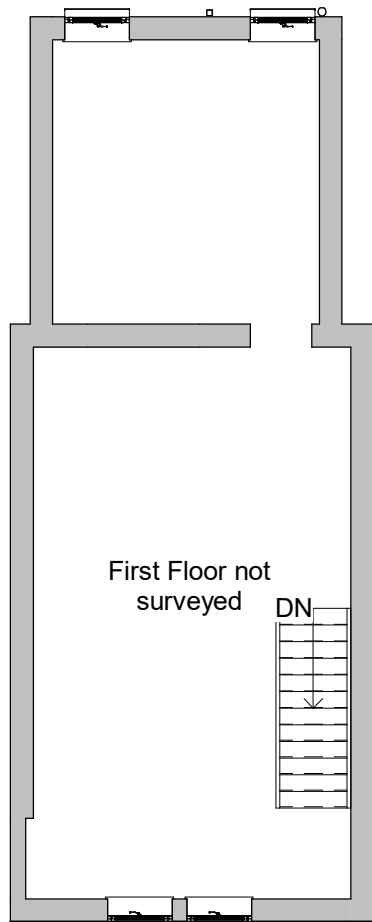


Existing First Floor

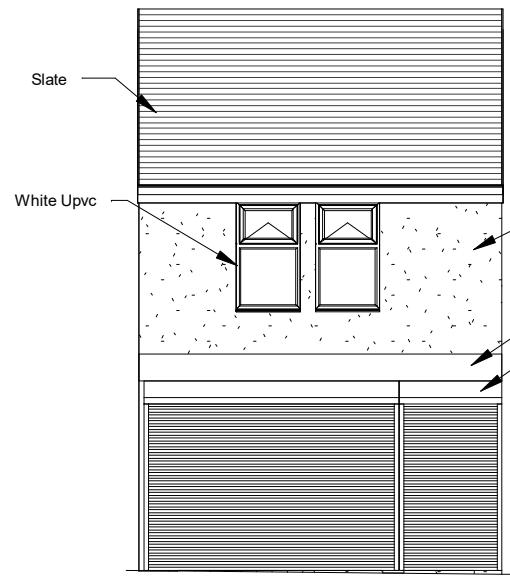


Existing Front Elevation Inc Shutters

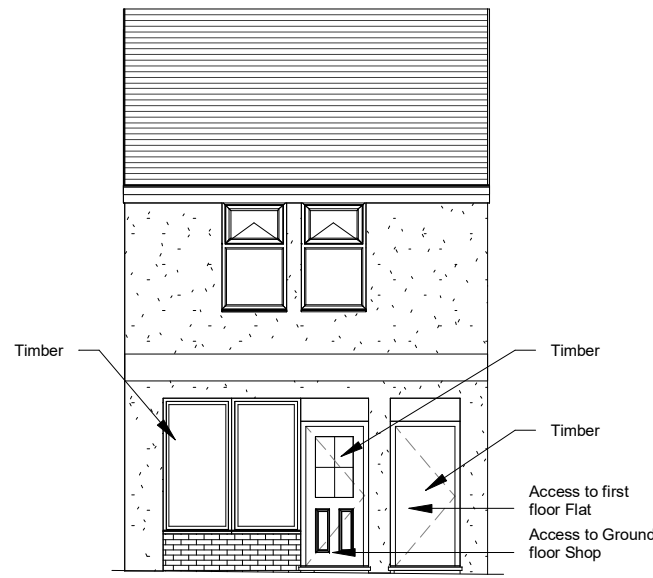


Existing Front Elevation

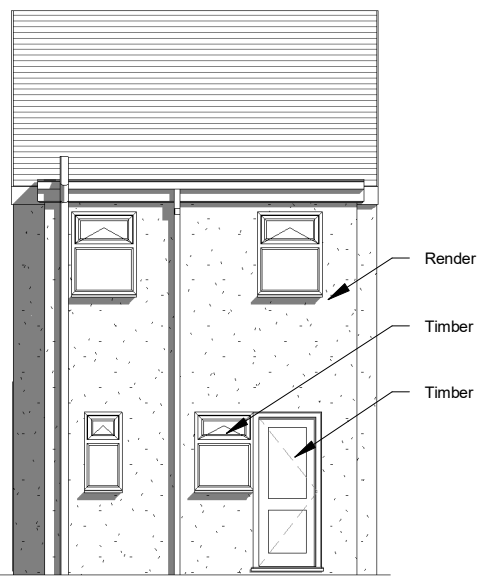

Existing Rear Elevation

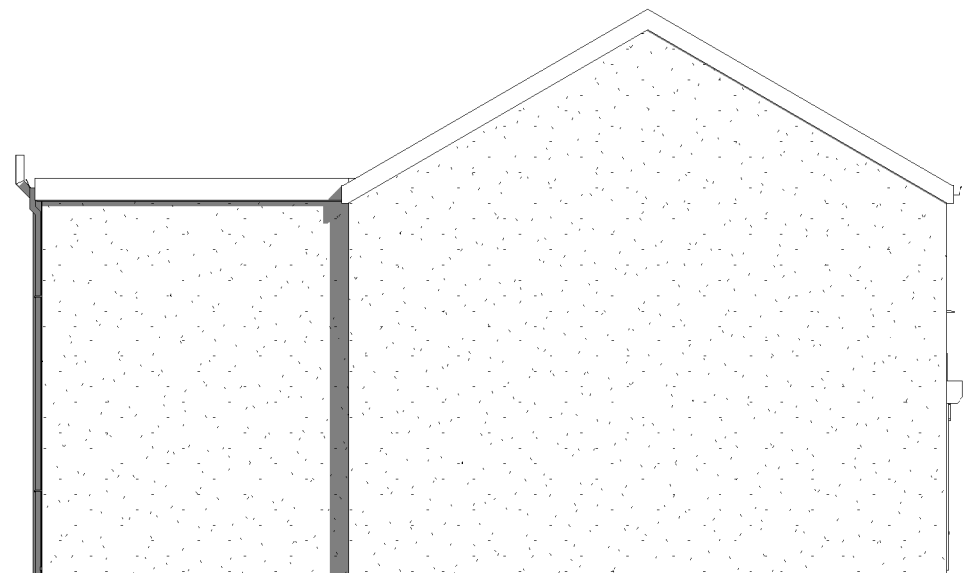

Existing Side 1 Elevation

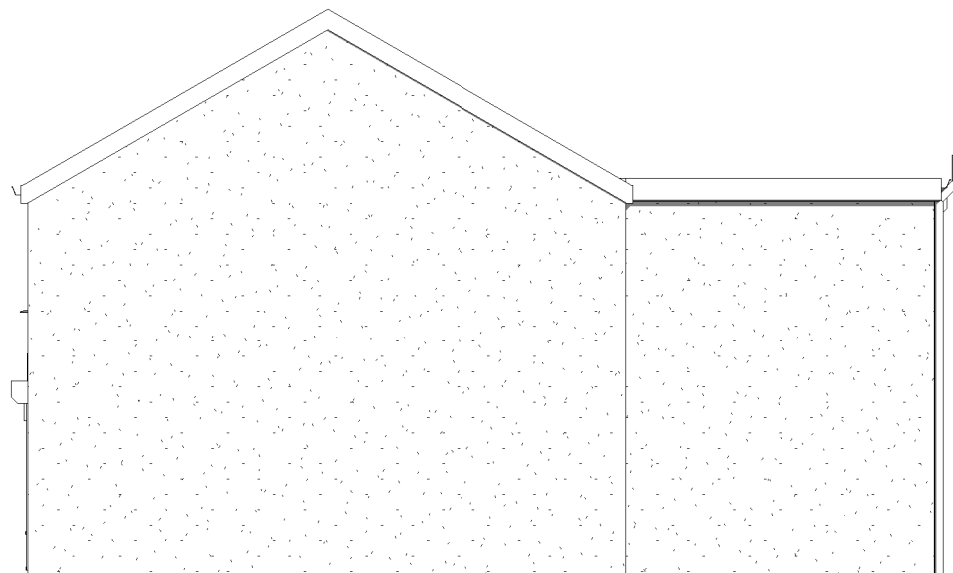

Existing Side 2 Elevation

INDIGO DESIGN (Part of 3dcadwales Ltd) 5 Ashlea Drive, Merthyr Tydfil, CF47 0NY Tele 01685 385746 Mob - 07940913216 Email: enquiries@indigo-3d-design.co.uk

This Drawing is Copyright, Dimensions to be checked on site and not scaled from this drawing



PURPOSE OF ISSUE	DRWAING NUMBER
Planning Approval	02020181-01


PROJECT	Change of Use
---------	---------------

SHEET	Existing Plans and Elevations
-------	-------------------------------


Address	36 High Street, Pontmorlais. Merthyr Tydfil. CF47 8UN
---------	---

Checked by	Drawn by	Scale (@ A3)
JH	PH	1 : 100


Rev No	Description	Date
A	Issue	25/10/2020

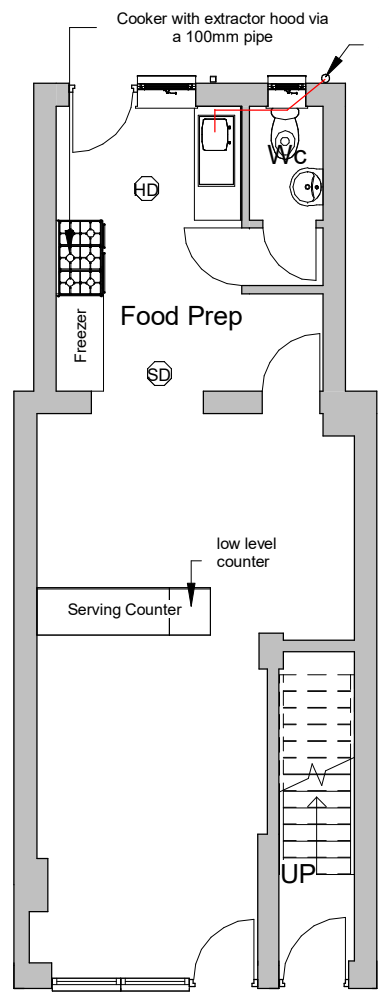


Proposed Ground Floor

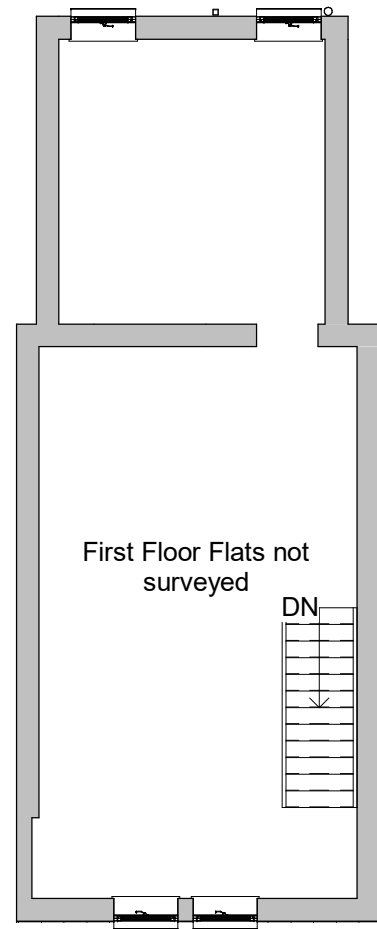


Proposed First Floor

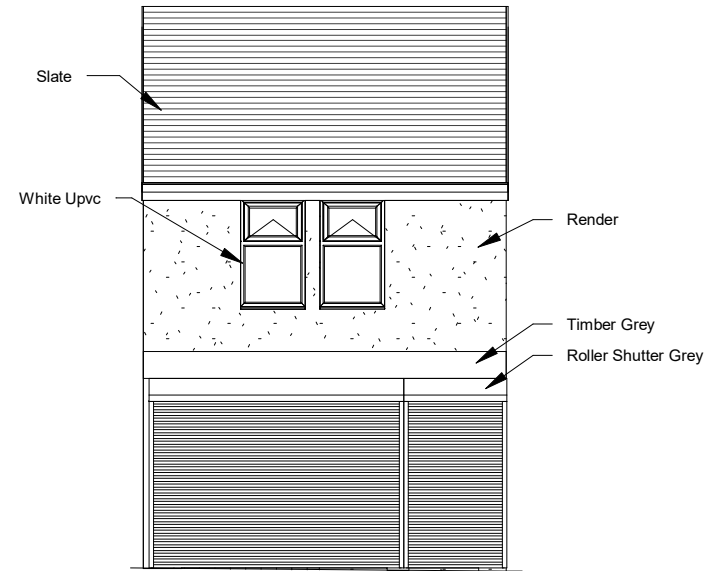


Proposed Front Elevation Inc Shutters

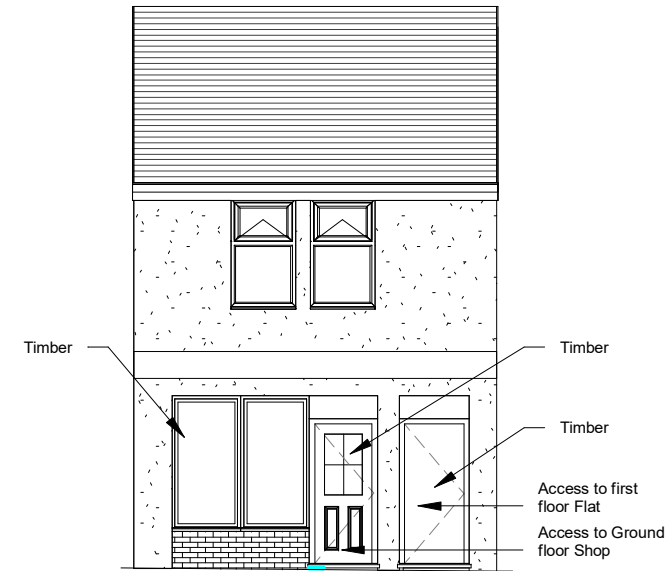


Proposed Front Elevation

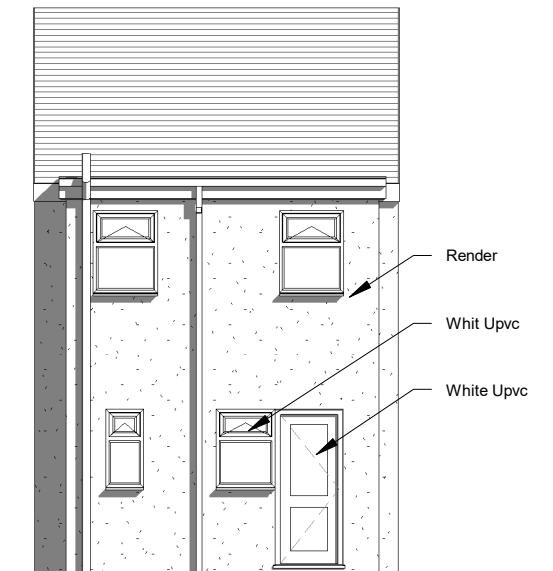

Proposed Rear Elevation

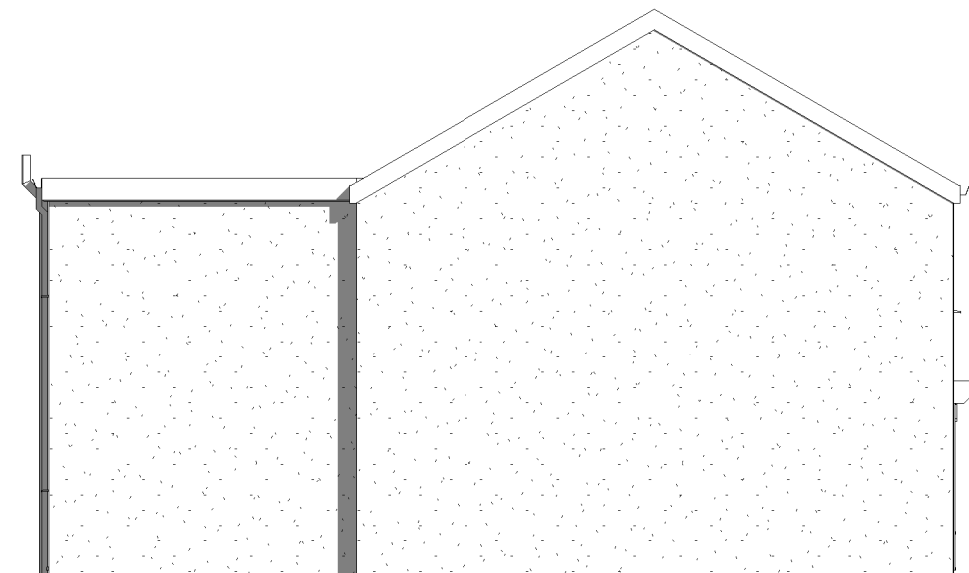

Proposed Side 1 Elevation

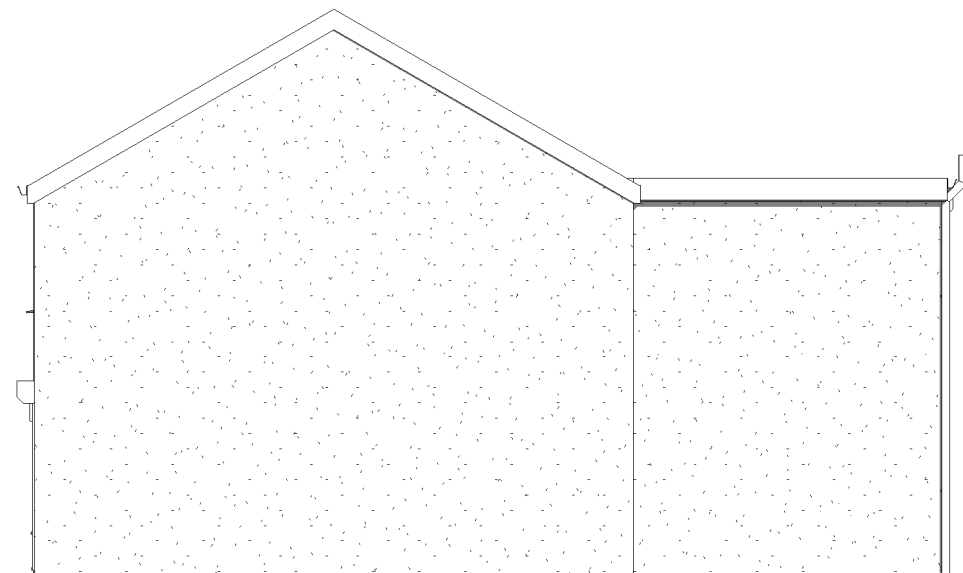

Proposed Side 2 Elevation

INDIGO DESIGN (Part of 3dcadwales Ltd) 5 Ashlea Drive, Merthyr Tydfil, CF47 0NY Tele 01685 385746 Mob - 07940913216 Email: enquiries@indigo-3d-design.co.uk

This Drawing is Copyright. Dimensions to be checked on site and not scaled from this drawing



PURPOSE OF ISSUE	DRWAING NUMBER
Planning Approval	02020181-02


PROJECT	Change of Use
---------	---------------

SHEET	Proposed Plans and Elevations
-------	-------------------------------


Address	36 High Street, Pontmorlais. Merthyr Tydfil. CF47 8UN
---------	---

Checked by	Drawn by	Scale (@ A3)
JH	PH	1 : 100

Rev No	Description	Date
A	Issue	25/10/2020

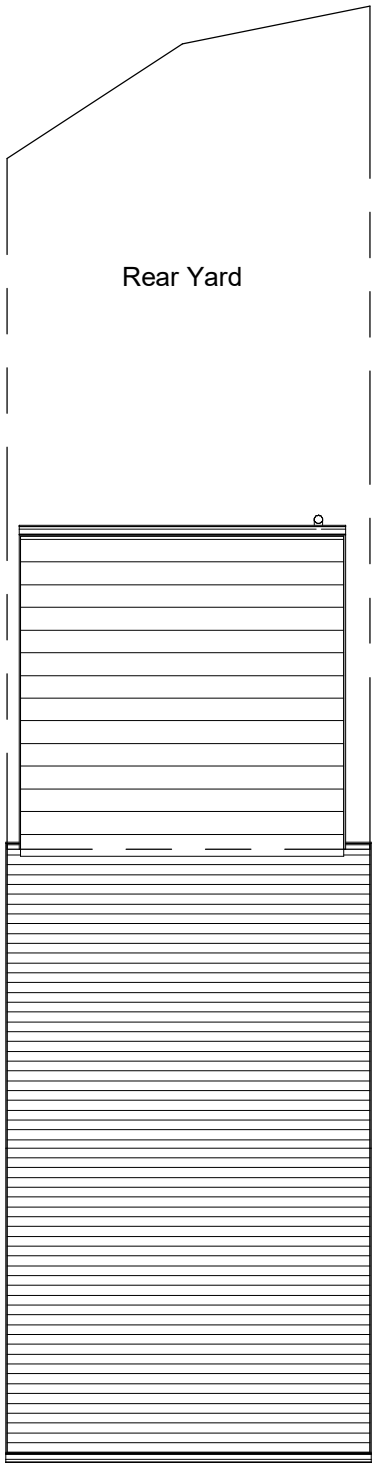

Existing Site

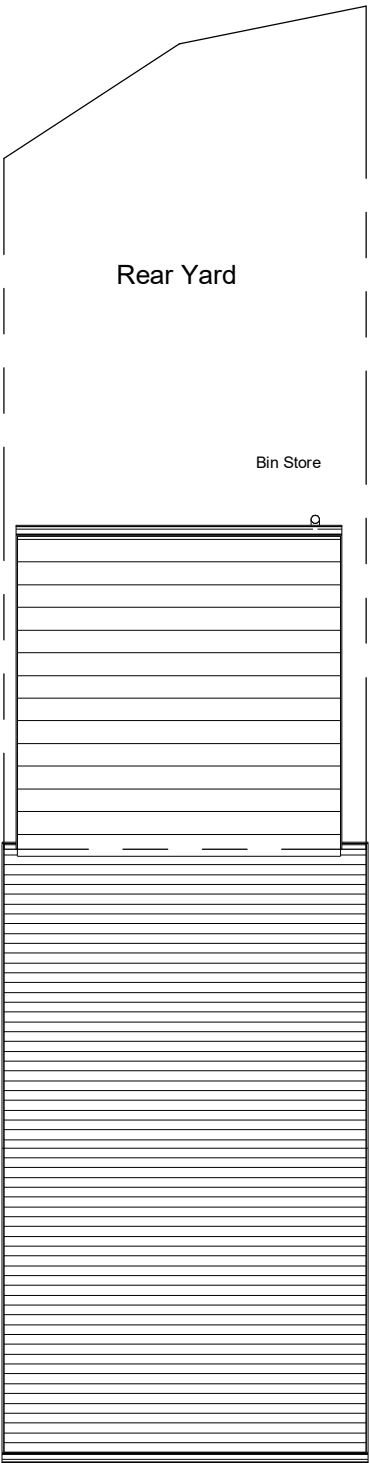

Proposed Site

INDIGO DESIGN (Part of 3dcadwales Ltd) 5 Ashlea Drive,
Merthyr Tydfil, CF47 0NY Tele 01685 385746 Mob -
07940913216 Email: enquiries@indigo-3d-design.co.uk

This Drawing is Copyright,
Dimensions to be checked
on site and not scaled from
this drawing



PURPOSE OF ISSUE	DRWAING NUMBER
Planning Approval	02020181-03

PROJECT	Change of Use
---------	---------------

SHEET	Site Plan
-------	-----------

Address	36 High Street, Pontmorlais. Merthyr Tydfil. CF47 8UN
---------	--

Checked by	Drawn by	Scale (@ A3)
JH	PH	1 : 100

Rev No	Description	Date
A	Issue	25/10/2020