

NOTES

Back wall: Back frames: WHITE are BLAZED: CLEAR TIGHT AND WHITE are Red Bars: WHITE are Red Blazed: ULTIMA ELEMENT BLUE GLASS

**DUNRAVEN**
Windows - Doors - Conservatories

St David's House,
Heol Mestyn,
Village Farm Industrial Estate,
Pyle,
Bridgend,
CF33 6BJ.

0800 975 9222
T: 01656 745 035 / 743 572
F: 01656 745 918
W: www.dunravenwindows.com
E: info@dunravenwindows.com

Client

MR & MRS EDWARDS

Job Title

CONSERVATORY FOR 167A HIGH STREET DOULAIS FOR MEDINA TYDHL CFX 3PWS

Drawing Title

TO RETAIN EXISTING CONSERVATORY TO THE REAR ELEVATIONS

Scale

1:50



Date

27.12.2019


Drawn by

D THOMAS

Dwg No.

120499

Rev.

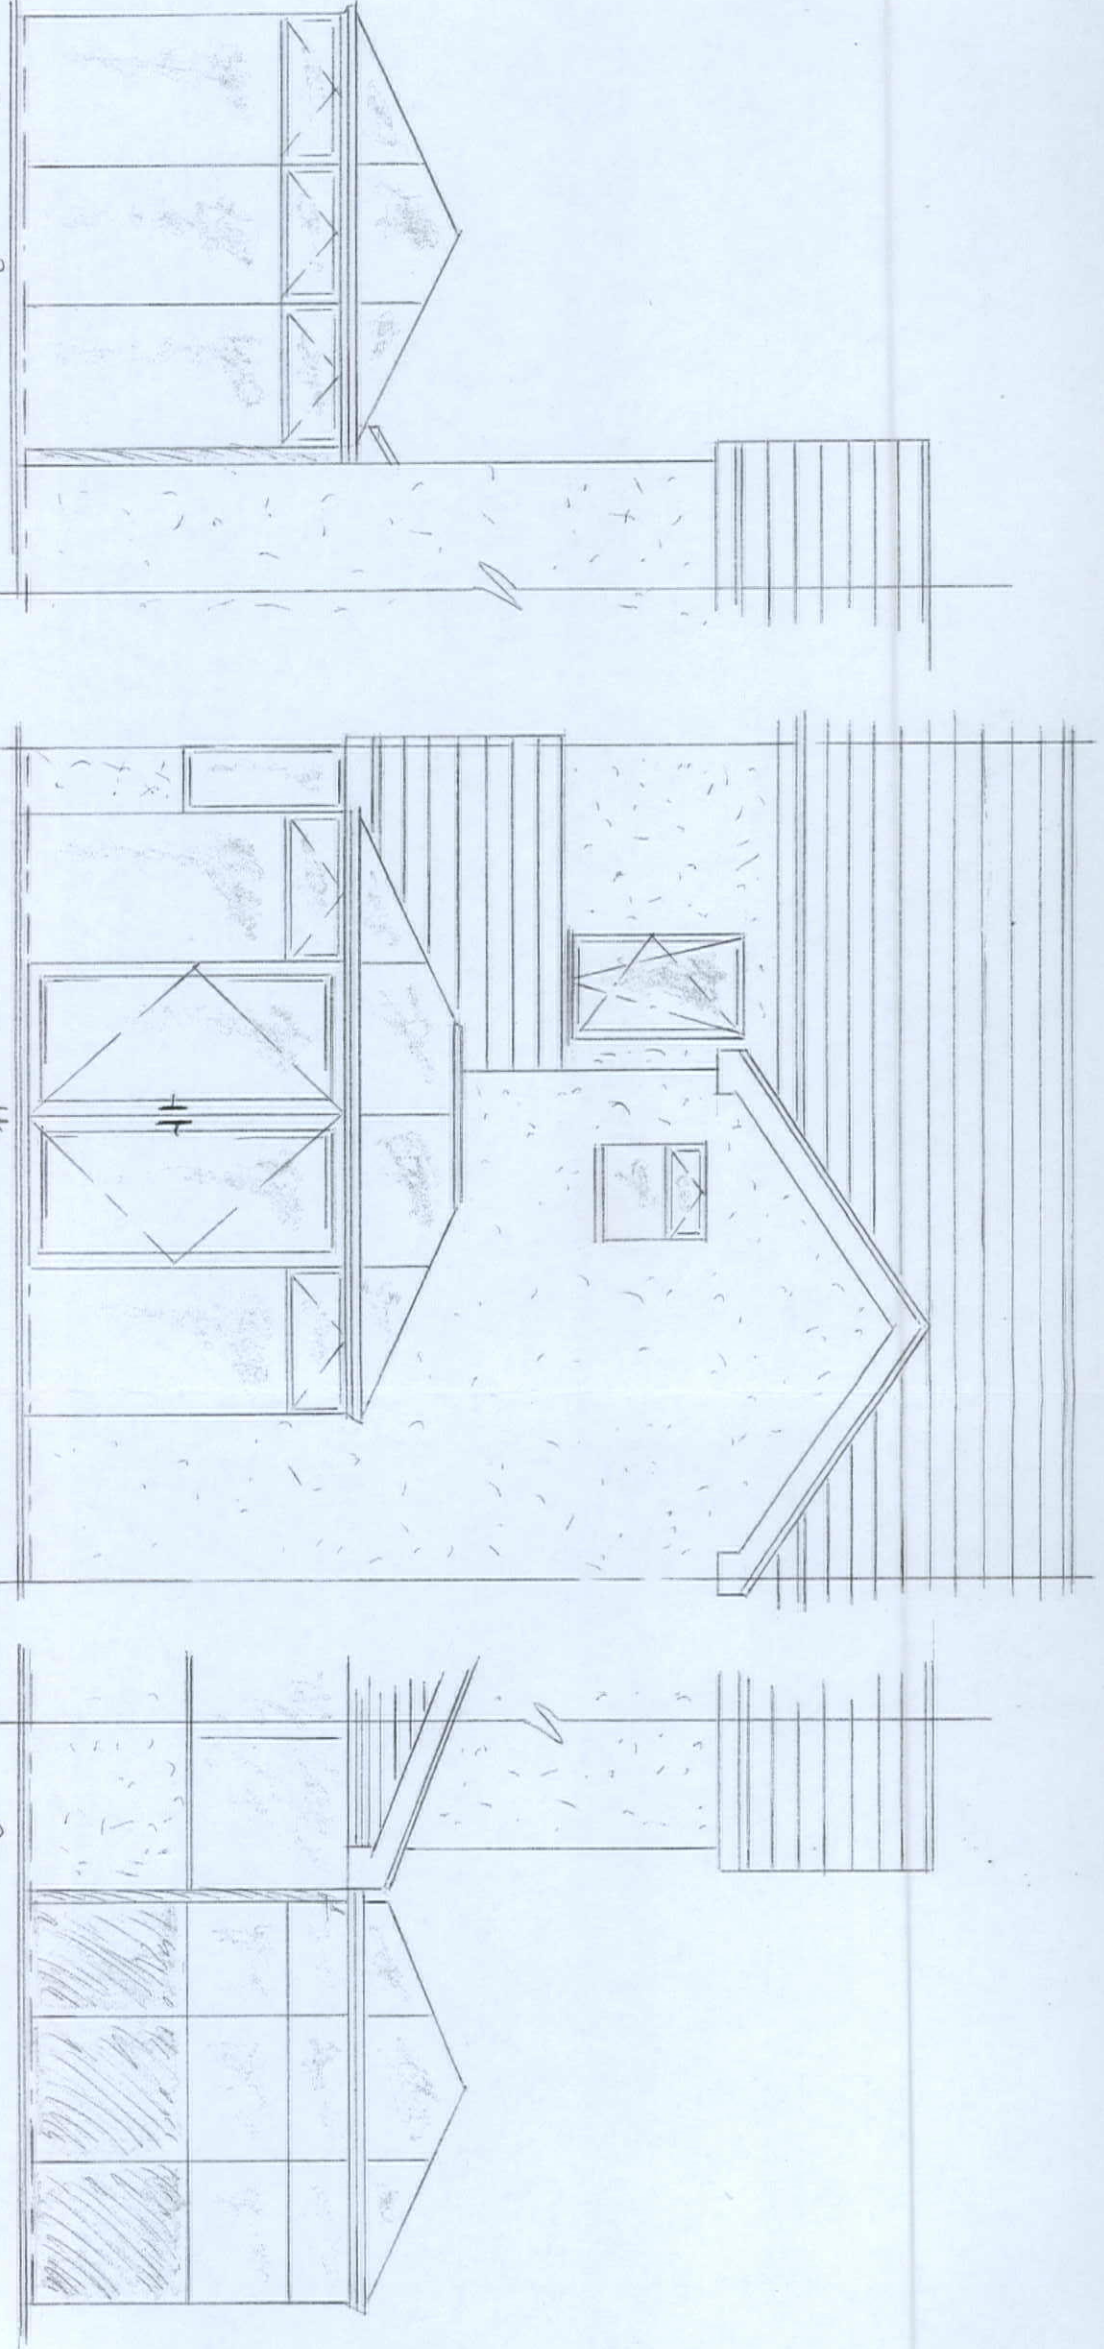

FRONT SIDE ELEVATIONS

REAR ELEVATIONS

FRONT SIDE ELEVATIONS

KITCHENS

RE

RE

3000

4000

Floor Plan

