



FONT: Eurostile
FONT COLOUR: cmyk = 0,0,0,0, (white)

SURROUND COLOUR - cmyk = 0,0,0,100 (black)

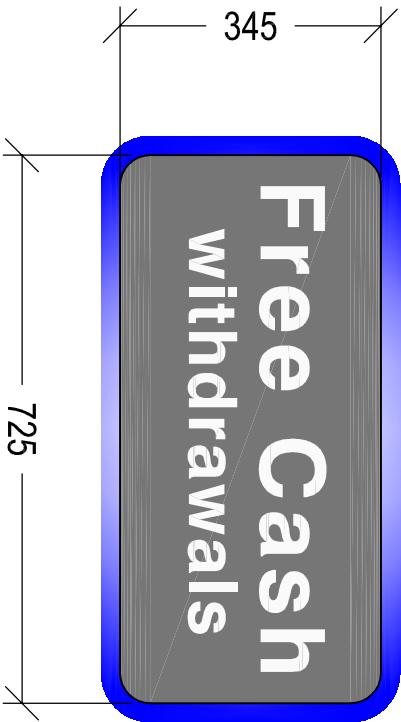

FRONT ELEVATION
Scale 1:10

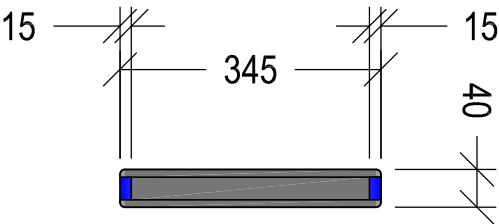

BLUE 'HALO' LED STRIP LIGHTING
CONCEALED WITH 15mm REBATE
IN FASCIA PERMETER

SIDE ELEVATION / SECTION
Scale 1:10

Date:		Comments:		By:	
GENERAL NOTES:					
1) All dimensions in millimeters unless otherwise stated.					
Project:					
NOTE MACHINE					
GENERAL SITE INSTALLATION ARRANGEMENTS					
Drawing Title:					
TYPICAL BESPOKE FASCIA ELEVATIONS					
Ref:	Date:		Rev:		
NM-GA-F2	28-01-2016				
Scale:	Paper:	Date Rev:			
1:10	A3				