

NOTES:

ALL DIMENSIONS ARE TO BE CHECKED AND SET OUT CORRECTLY ON SITE BY THE CONTRACTOR PRIOR TO COMMENCEMENT OF ANY WORKS.




1 Existing Front Elevation
1: 100



2 Existing Side Elevation
1: 100




3 Existing Rear Elevation
1: 100

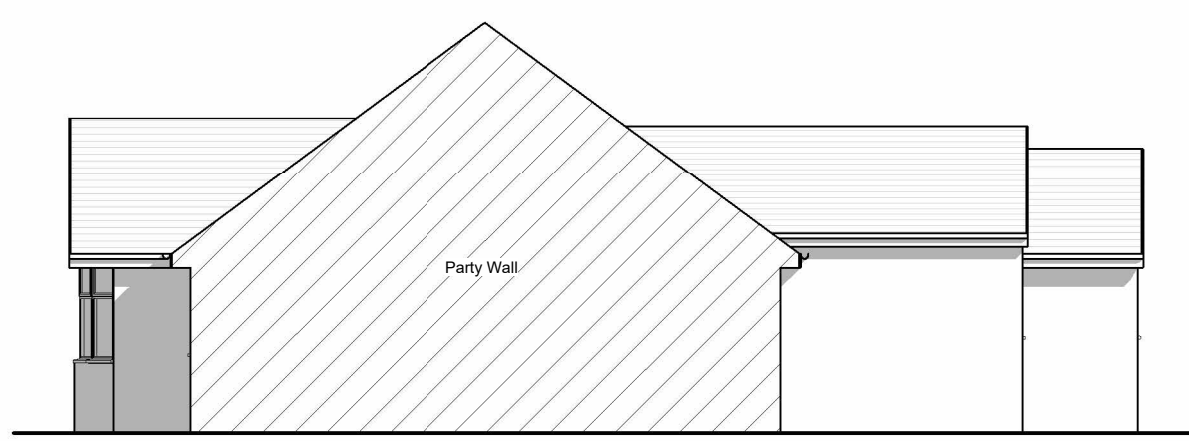


4 Existing Side Elevation 1
1: 100




5 Existing Cross Section
1: 100

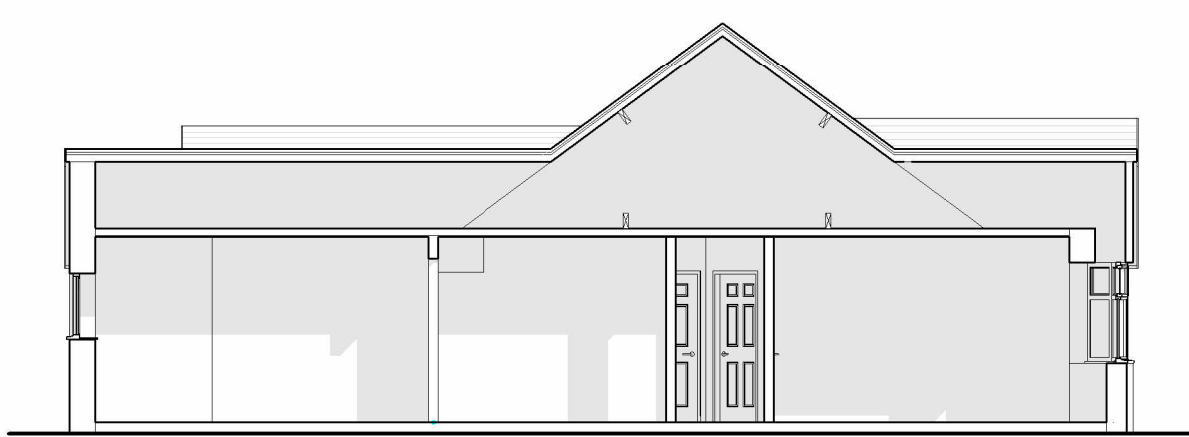

6 Existing Long Section
1: 100

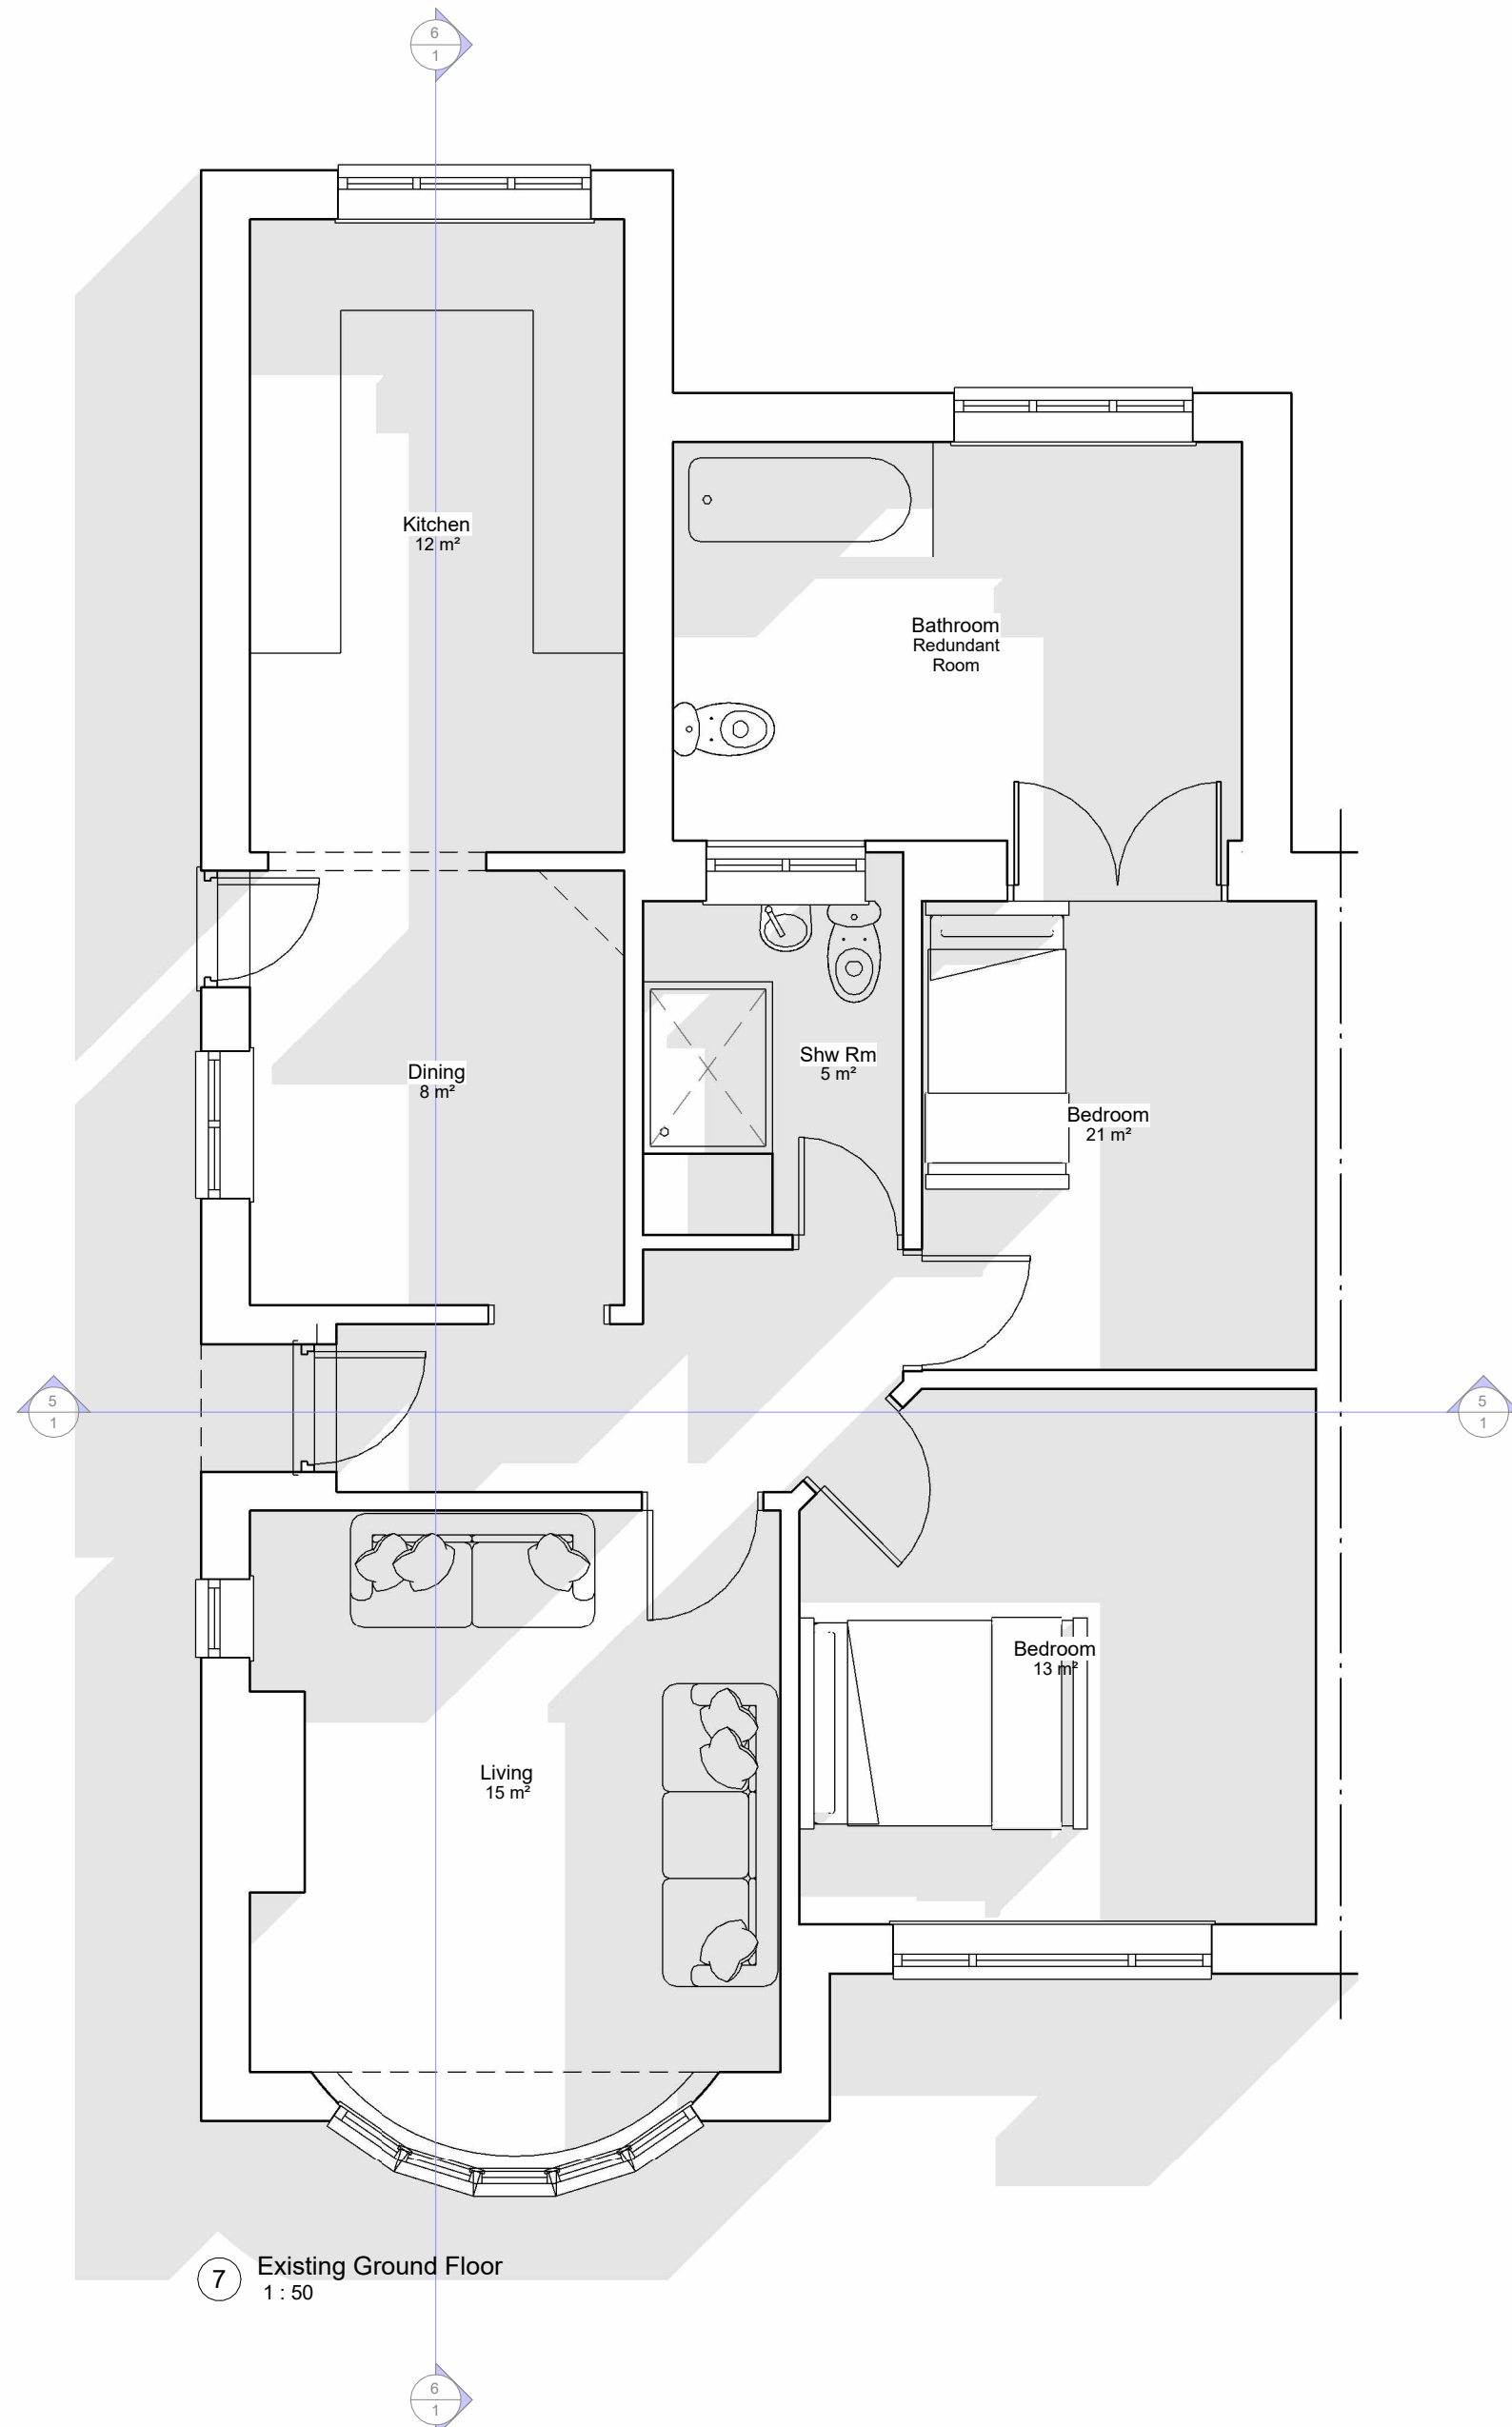

7 Existing Ground Floor
1: 50

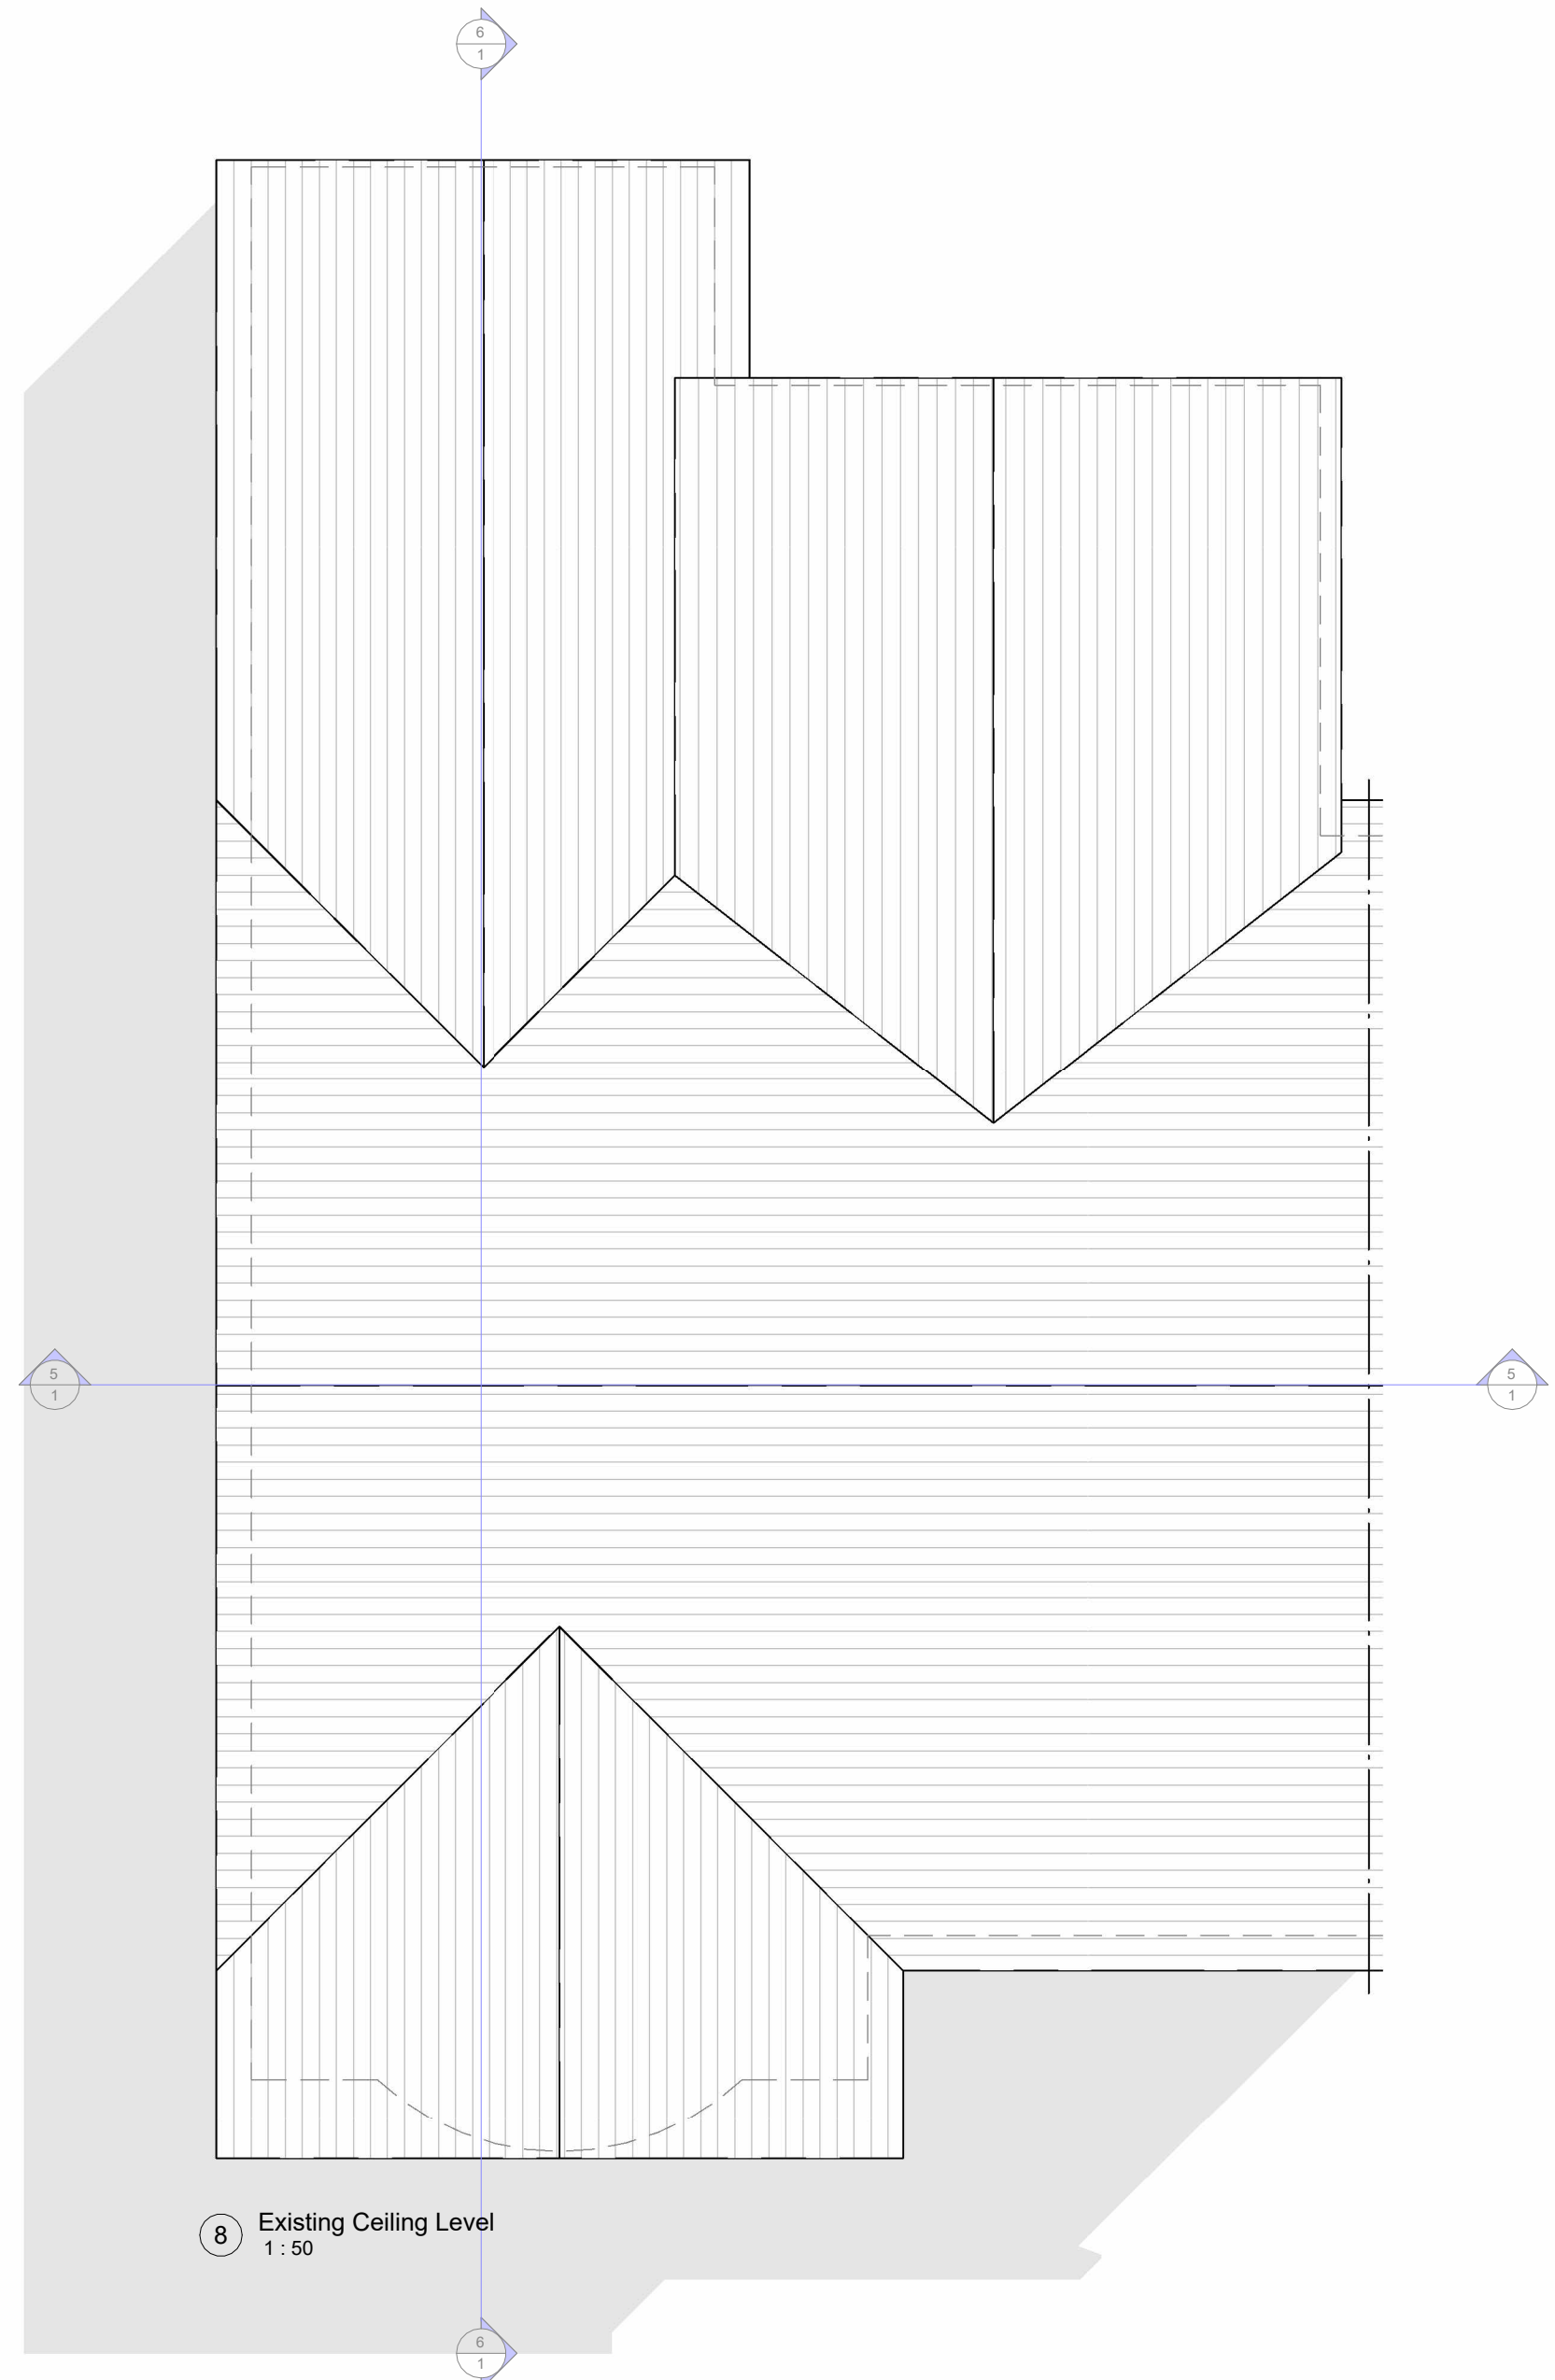

8 Existing Ceiling Level
1: 50



9 Site Location Plan
1: 1000

REV	DATE	DESCRIPTION
1	10.09.2021	Initial Proposals

PROJECT

Dormer Loft Conversion & Remodel

ADDRESS

19 Six Bells Estate, Merthyr Tydfil CF48 1TU

CLIENT

Mr & Mrs Llewellyn

Sheet Title

Existing Drawings

SCALE (@ A1) As indicated	PROJECT NUMBER 0035
DATE 08/15/21	DRAWING NUMBER 1



NOTES:

ALL DIMENSIONS ARE TO BE CHECKED AND SET OUT CORRECTLY ON SITE BY THE CONTRACTOR PRIOR TO COMMENCEMENT OF ANY WORKS.




1 Proposed Front Elevation
1:100



2 Proposed Side Elevation
1:100



3 Proposed Rear Elevation
1:100

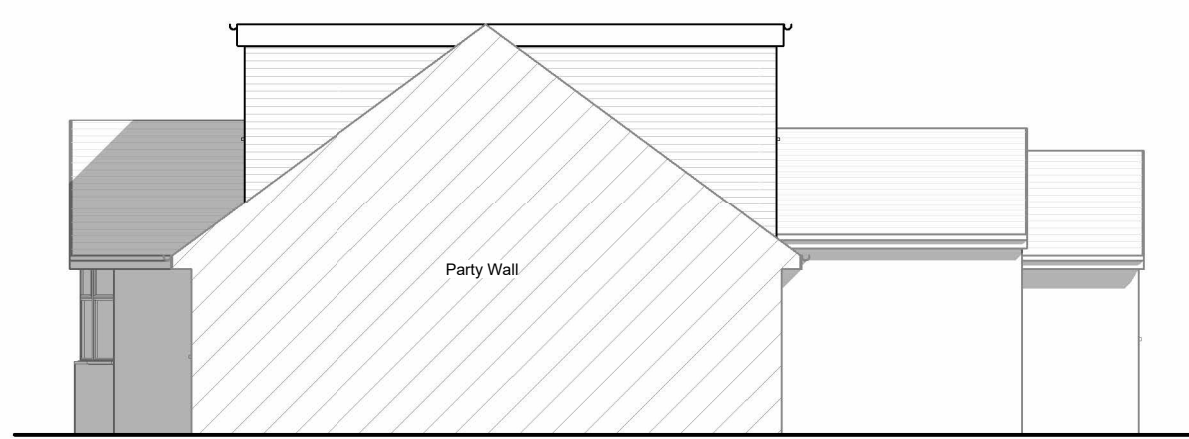

4 Proposed Side Elevation 1
1:100




5 Proposed Cross Section
1:100




6 Proposed Long Section
1:100




10 3D Front View

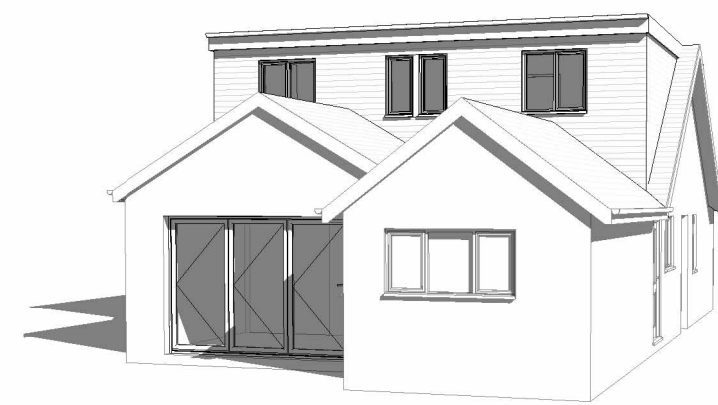


11 3D View 2

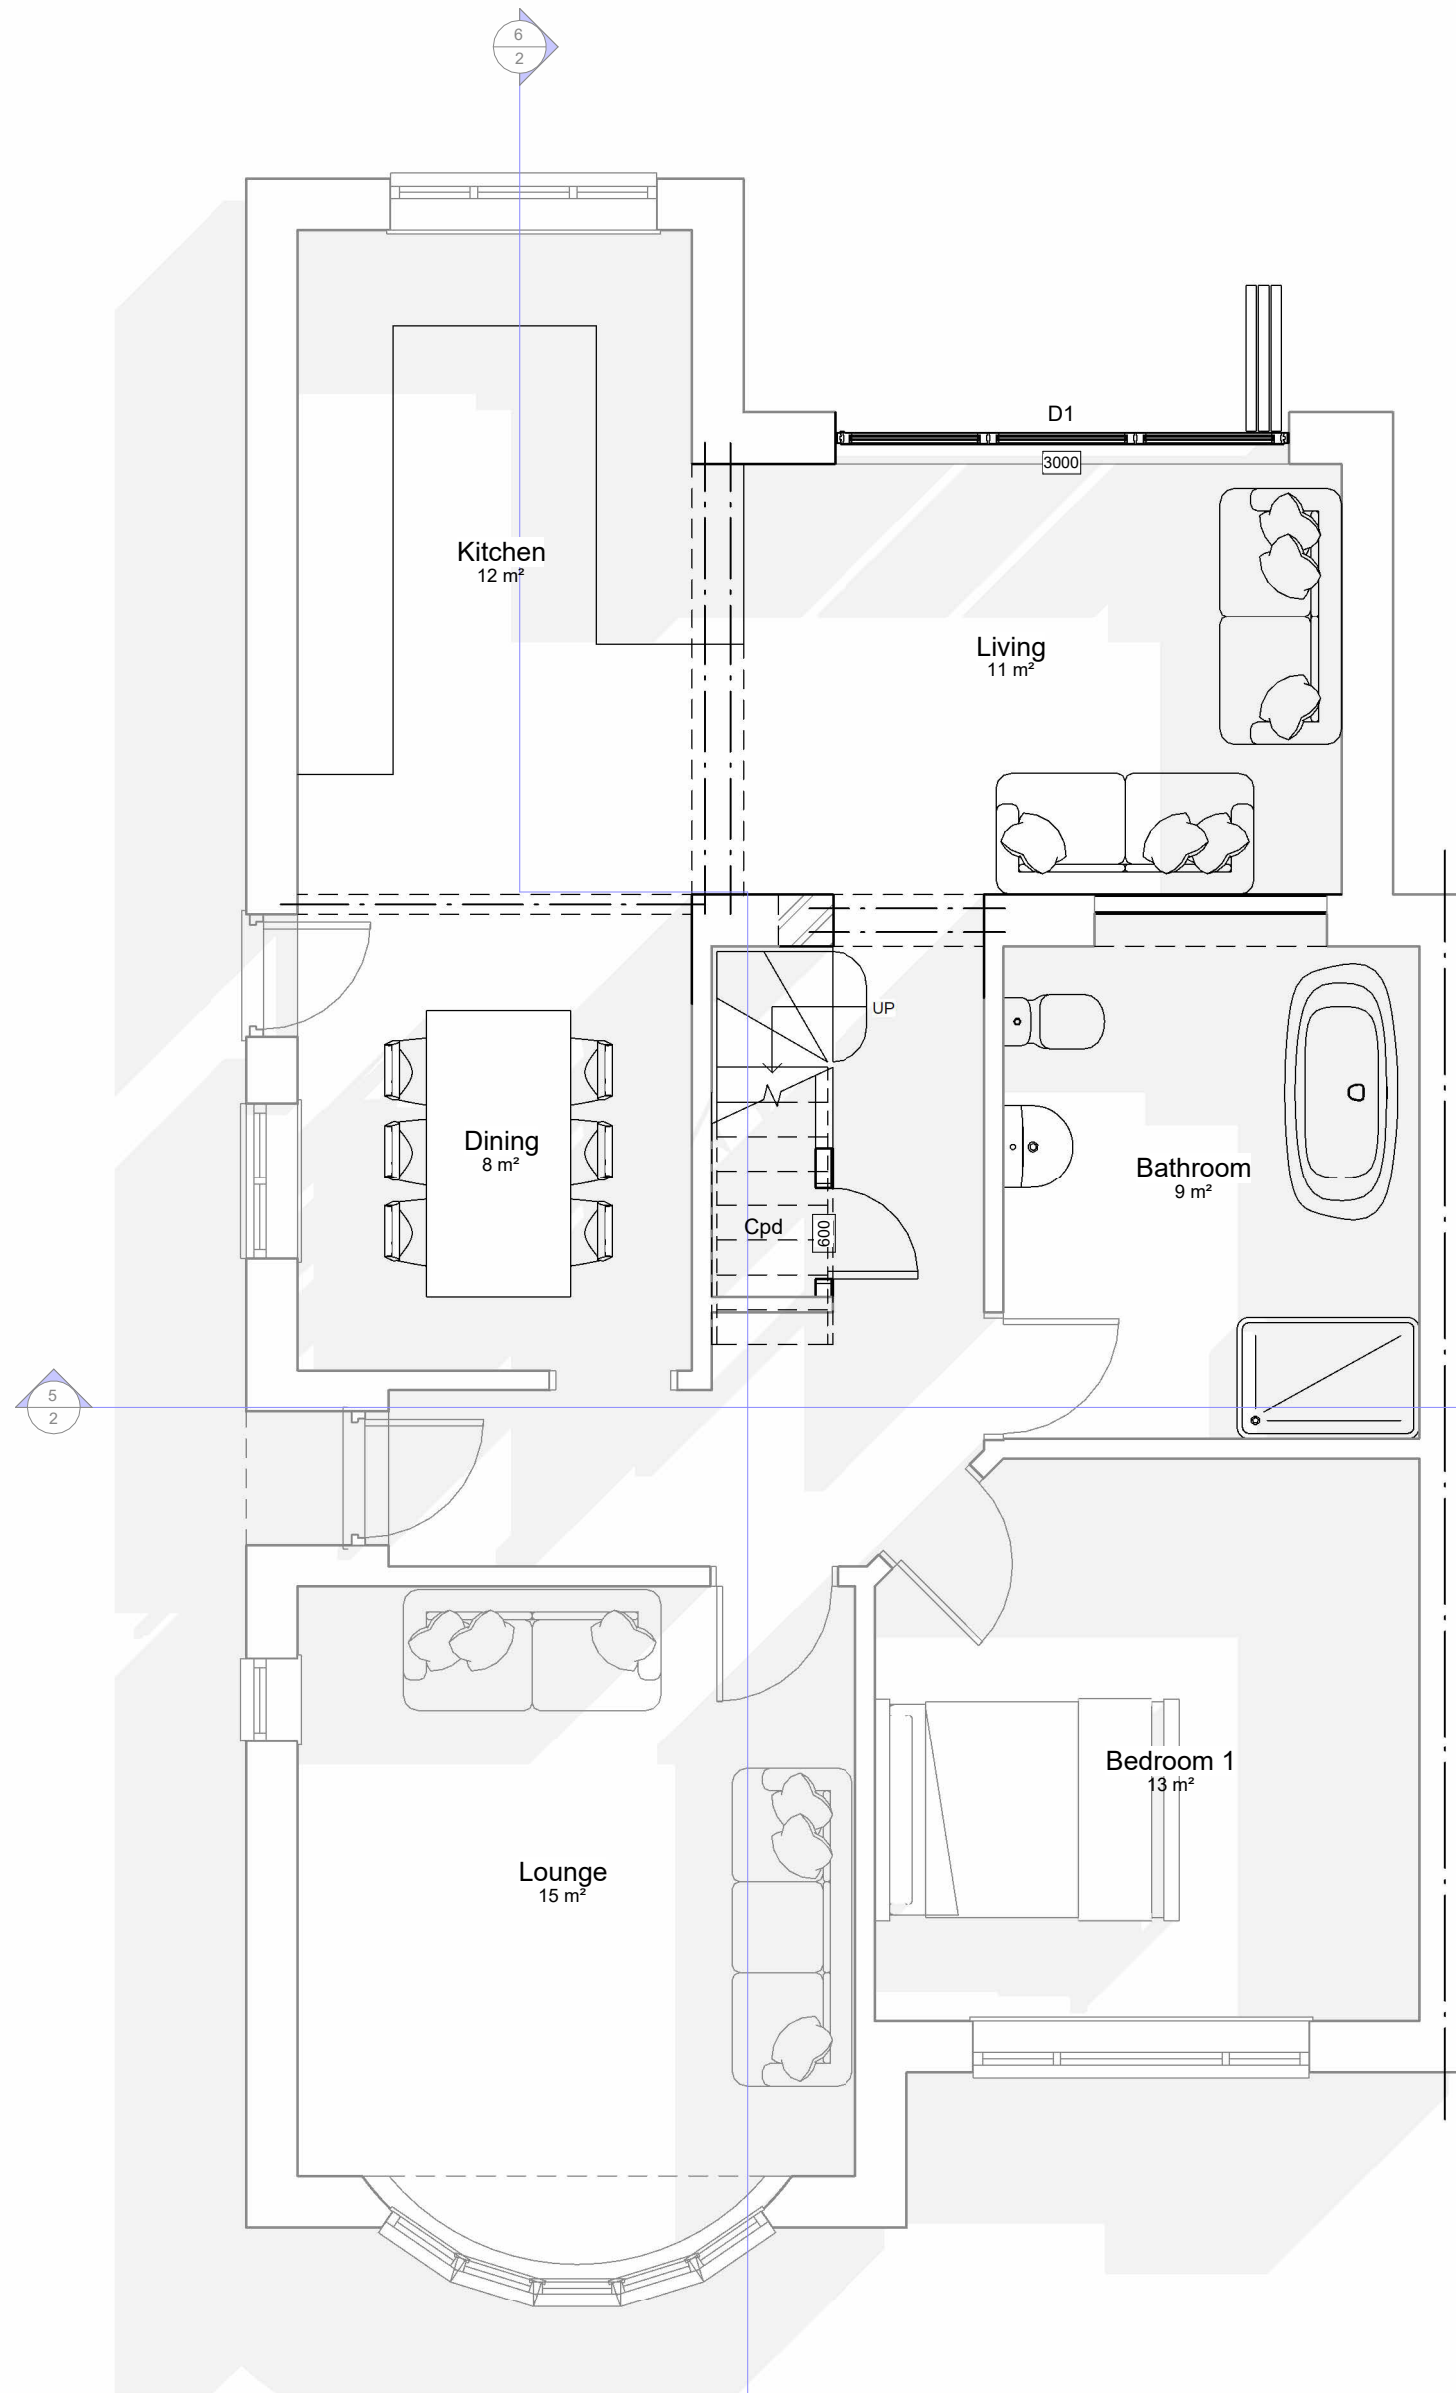

7 Proposed Ground Floor
1:50

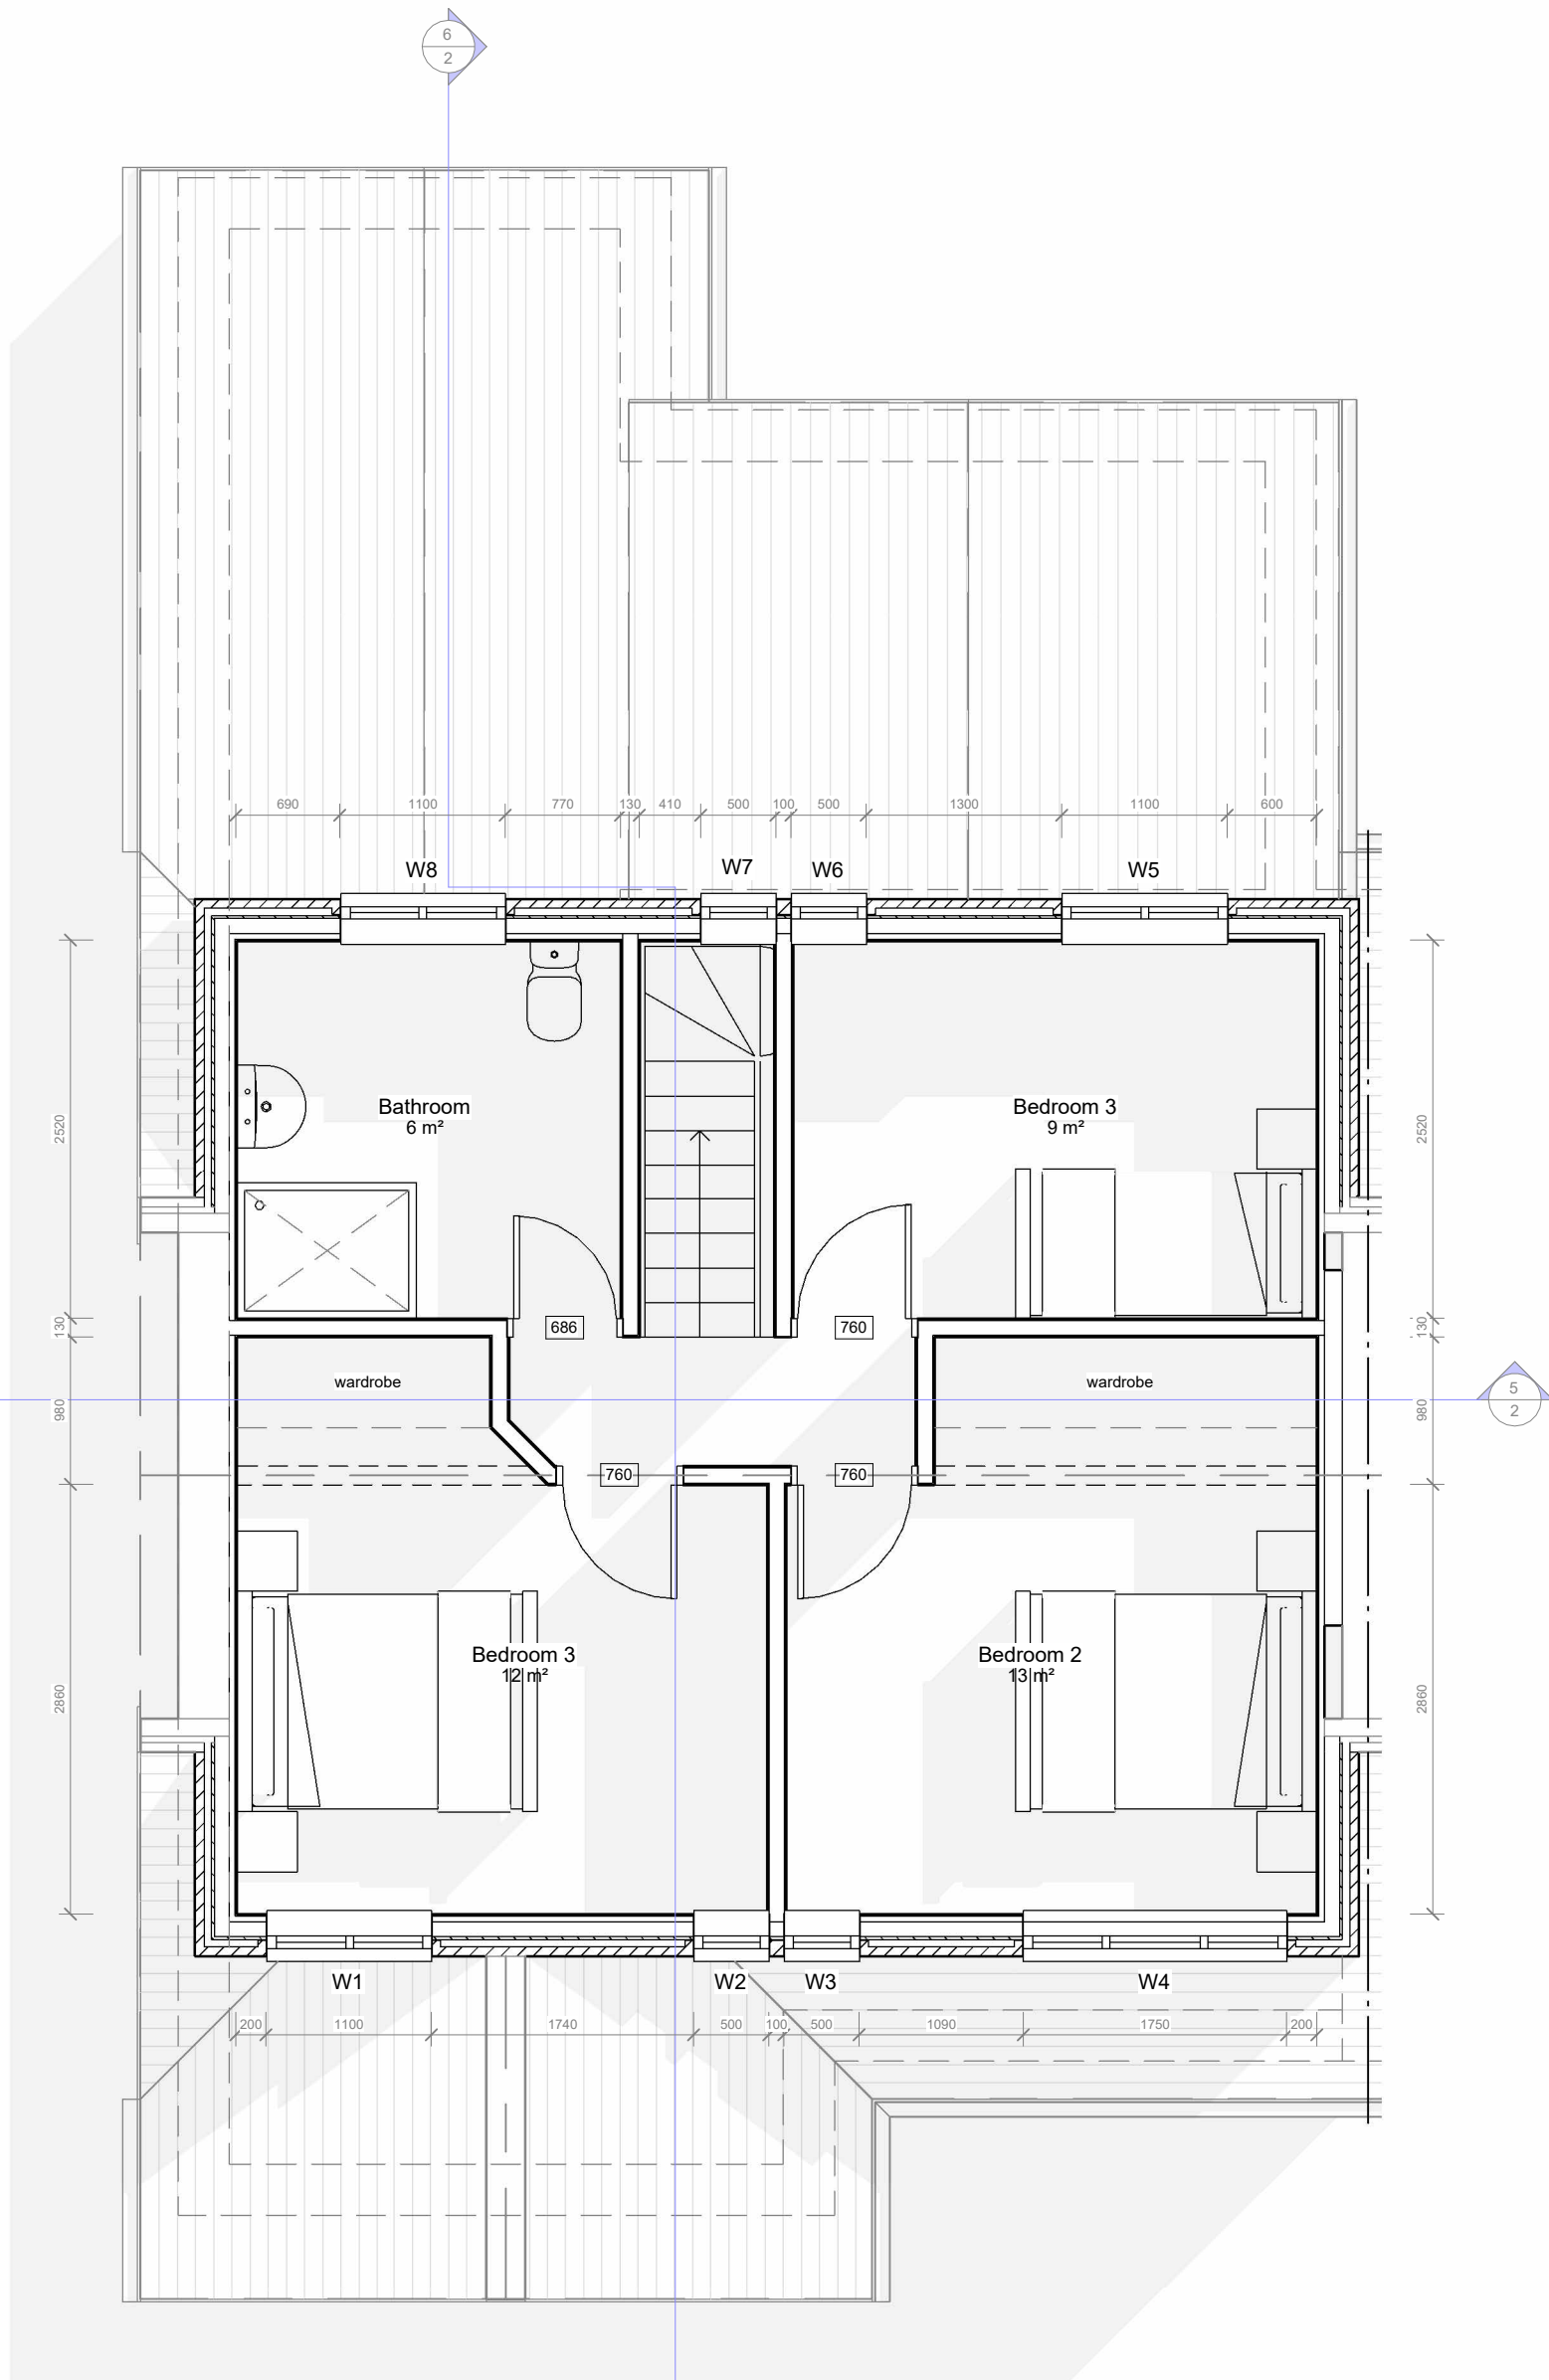

8 Proposed Loft Floor
1:50

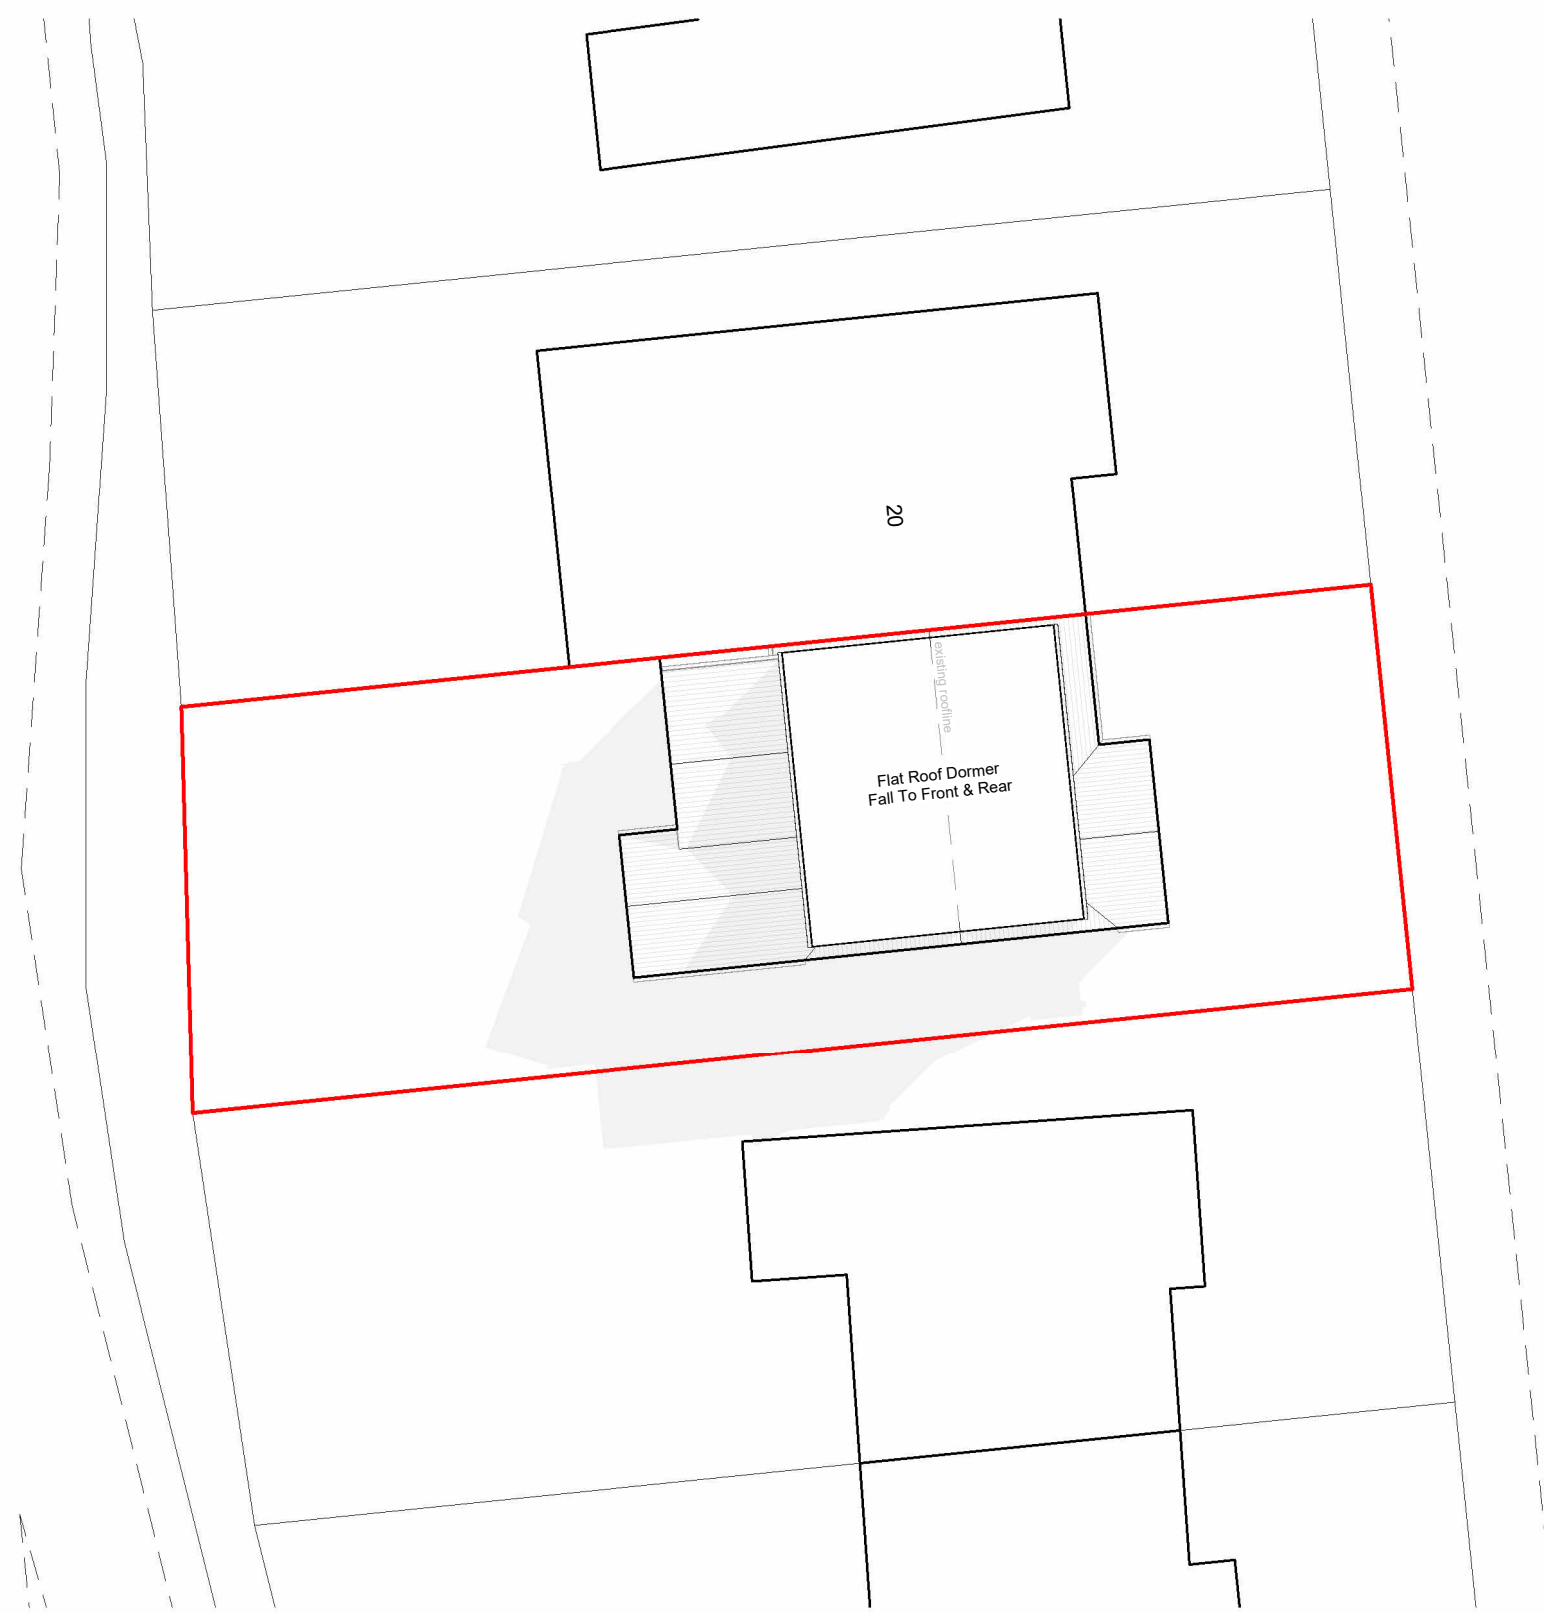

9 Proposed Site Plan
1:200

External Door Schedule

Mark	Description	Width	Height	Material
D1	3 Pane Bi-Fold Door	3000	2100	Aluminium

Window Schedule

Mark	Type	Width	Height	Sill Height	Head Height
W1	Double Window	1100	1050	1050	2100
W2	Single Window	500	1050	1050	2100
W3	Single Window	500	1050	1050	2100
W4	Triple Window	1750	1050	1050	2100
W5	Double Window	1100	1050	1050	2100
W6	Single Window	500	1050	1050	2100
W7	Single Window	500	1050	1050	2100
W8	Double Window	1100	1050	1050	2100

1	10.09.2021	Initial Proposals
REV	DATE	DESCRIPTION

PROJECT

Dormer Loft Conversion & Remodel

ADDRESS

19 Six Bells Estate, Merthyr Tydfil CF48 1TU

CLIENT

Mr & Mrs Llewellyn

Sheet Title

Proposed Drawings

SCALE (@ A1) As indicated	PROJECT NUMBER 0035
DATE 08/15/21	DRAWING NUMBER 2

