



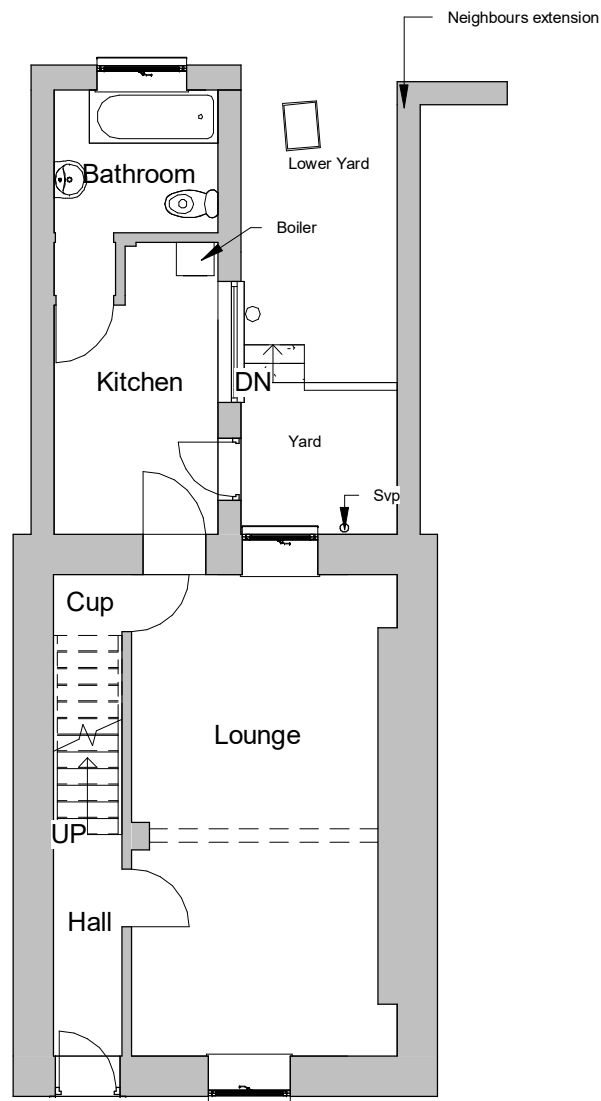


Existing Ground Floor

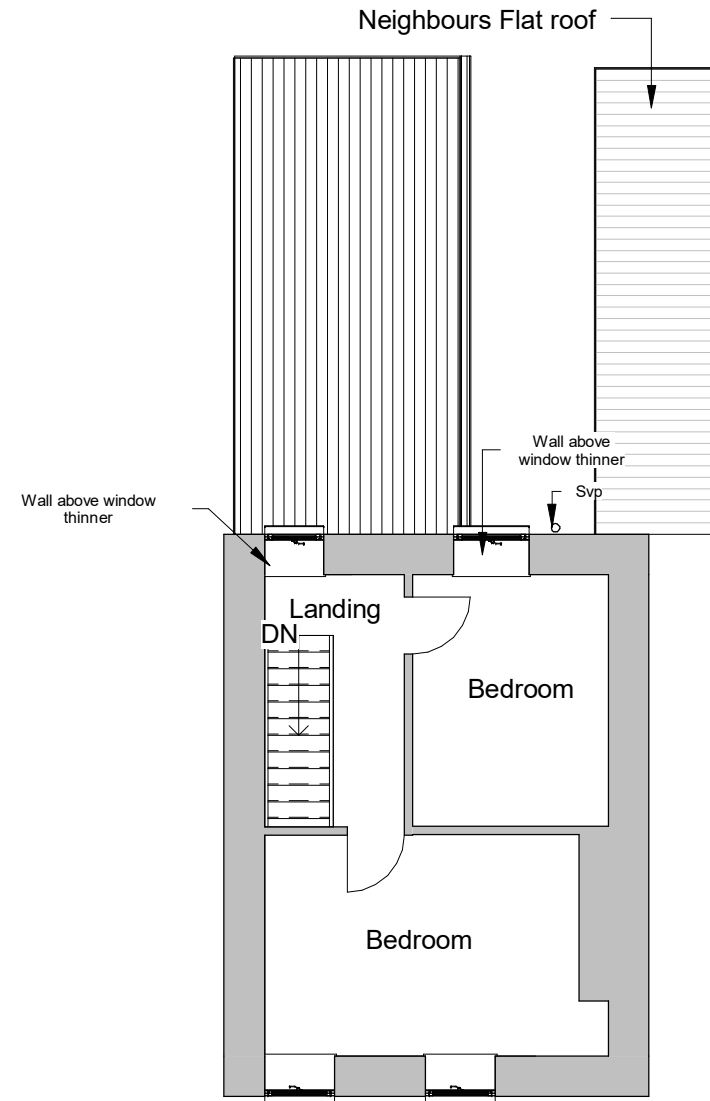


Existing First Floor



Existing Front Elevation

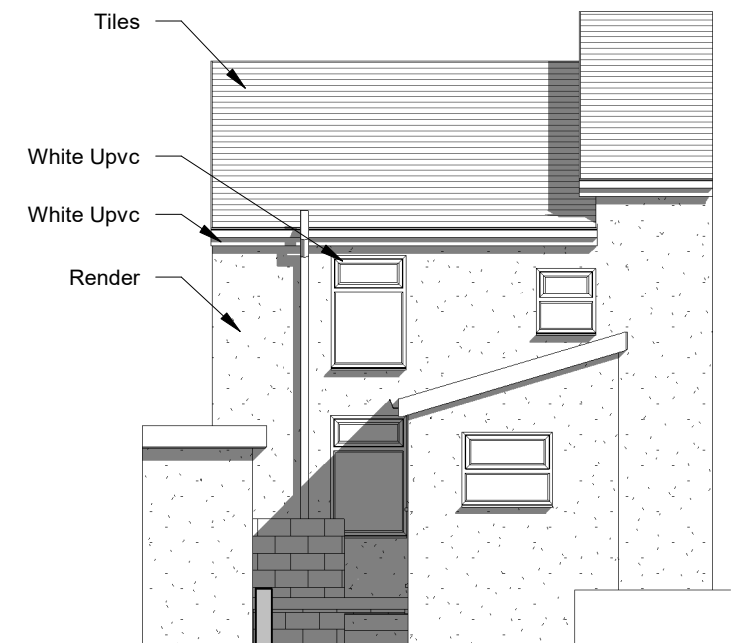

Existing Rear Elevation

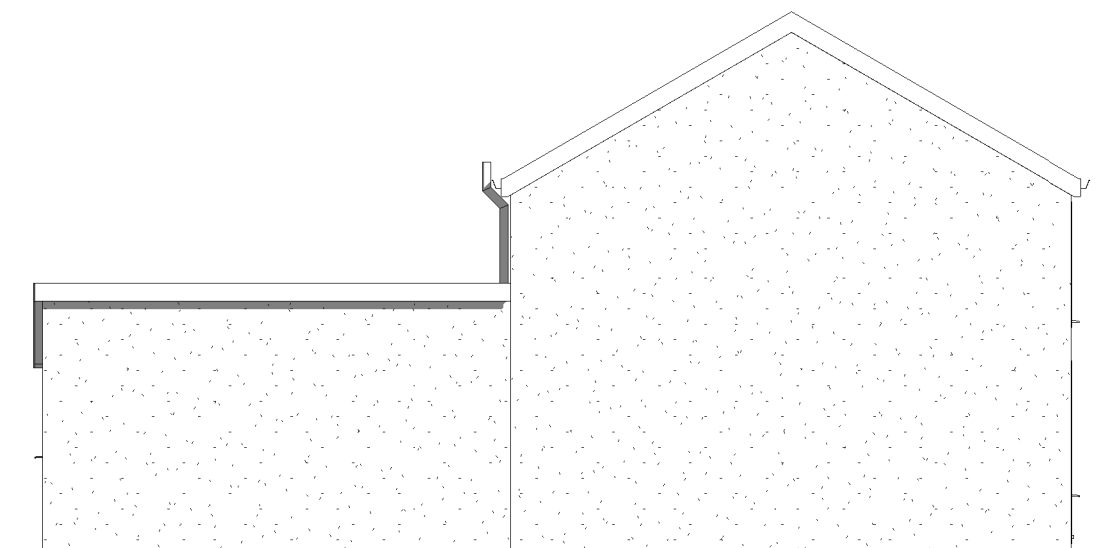

Existing Side 1 Elevation



Existing Side 2 Elevation

INDIGO DESIGN (Part of 3dcadwales Ltd) 5 Ashlea Drive, Merthyr Tydfil, CF47 0NY Tele 01685 385746 Mob - 07940913216 Email: enquiries@indigo-3d-design.co.uk

This Drawing is Copyright, Dimensions to be checked on site and not scaled from this drawing



PURPOSE OF ISSUE	DRWAING NUMBER
Planning Approval	02020102-01


PROJECT Single storey side extension & First Floor Rear Extension

SHEET Existing Plans and Elevations

Address 153 Gilfach Cynon, Merthyr Tydfil CF47 0PR


Checked by	Drawn by	Scale (@ A3)
JH	PH	1 : 100

Rev No	Description	Date
A	Issue	11/11/2020

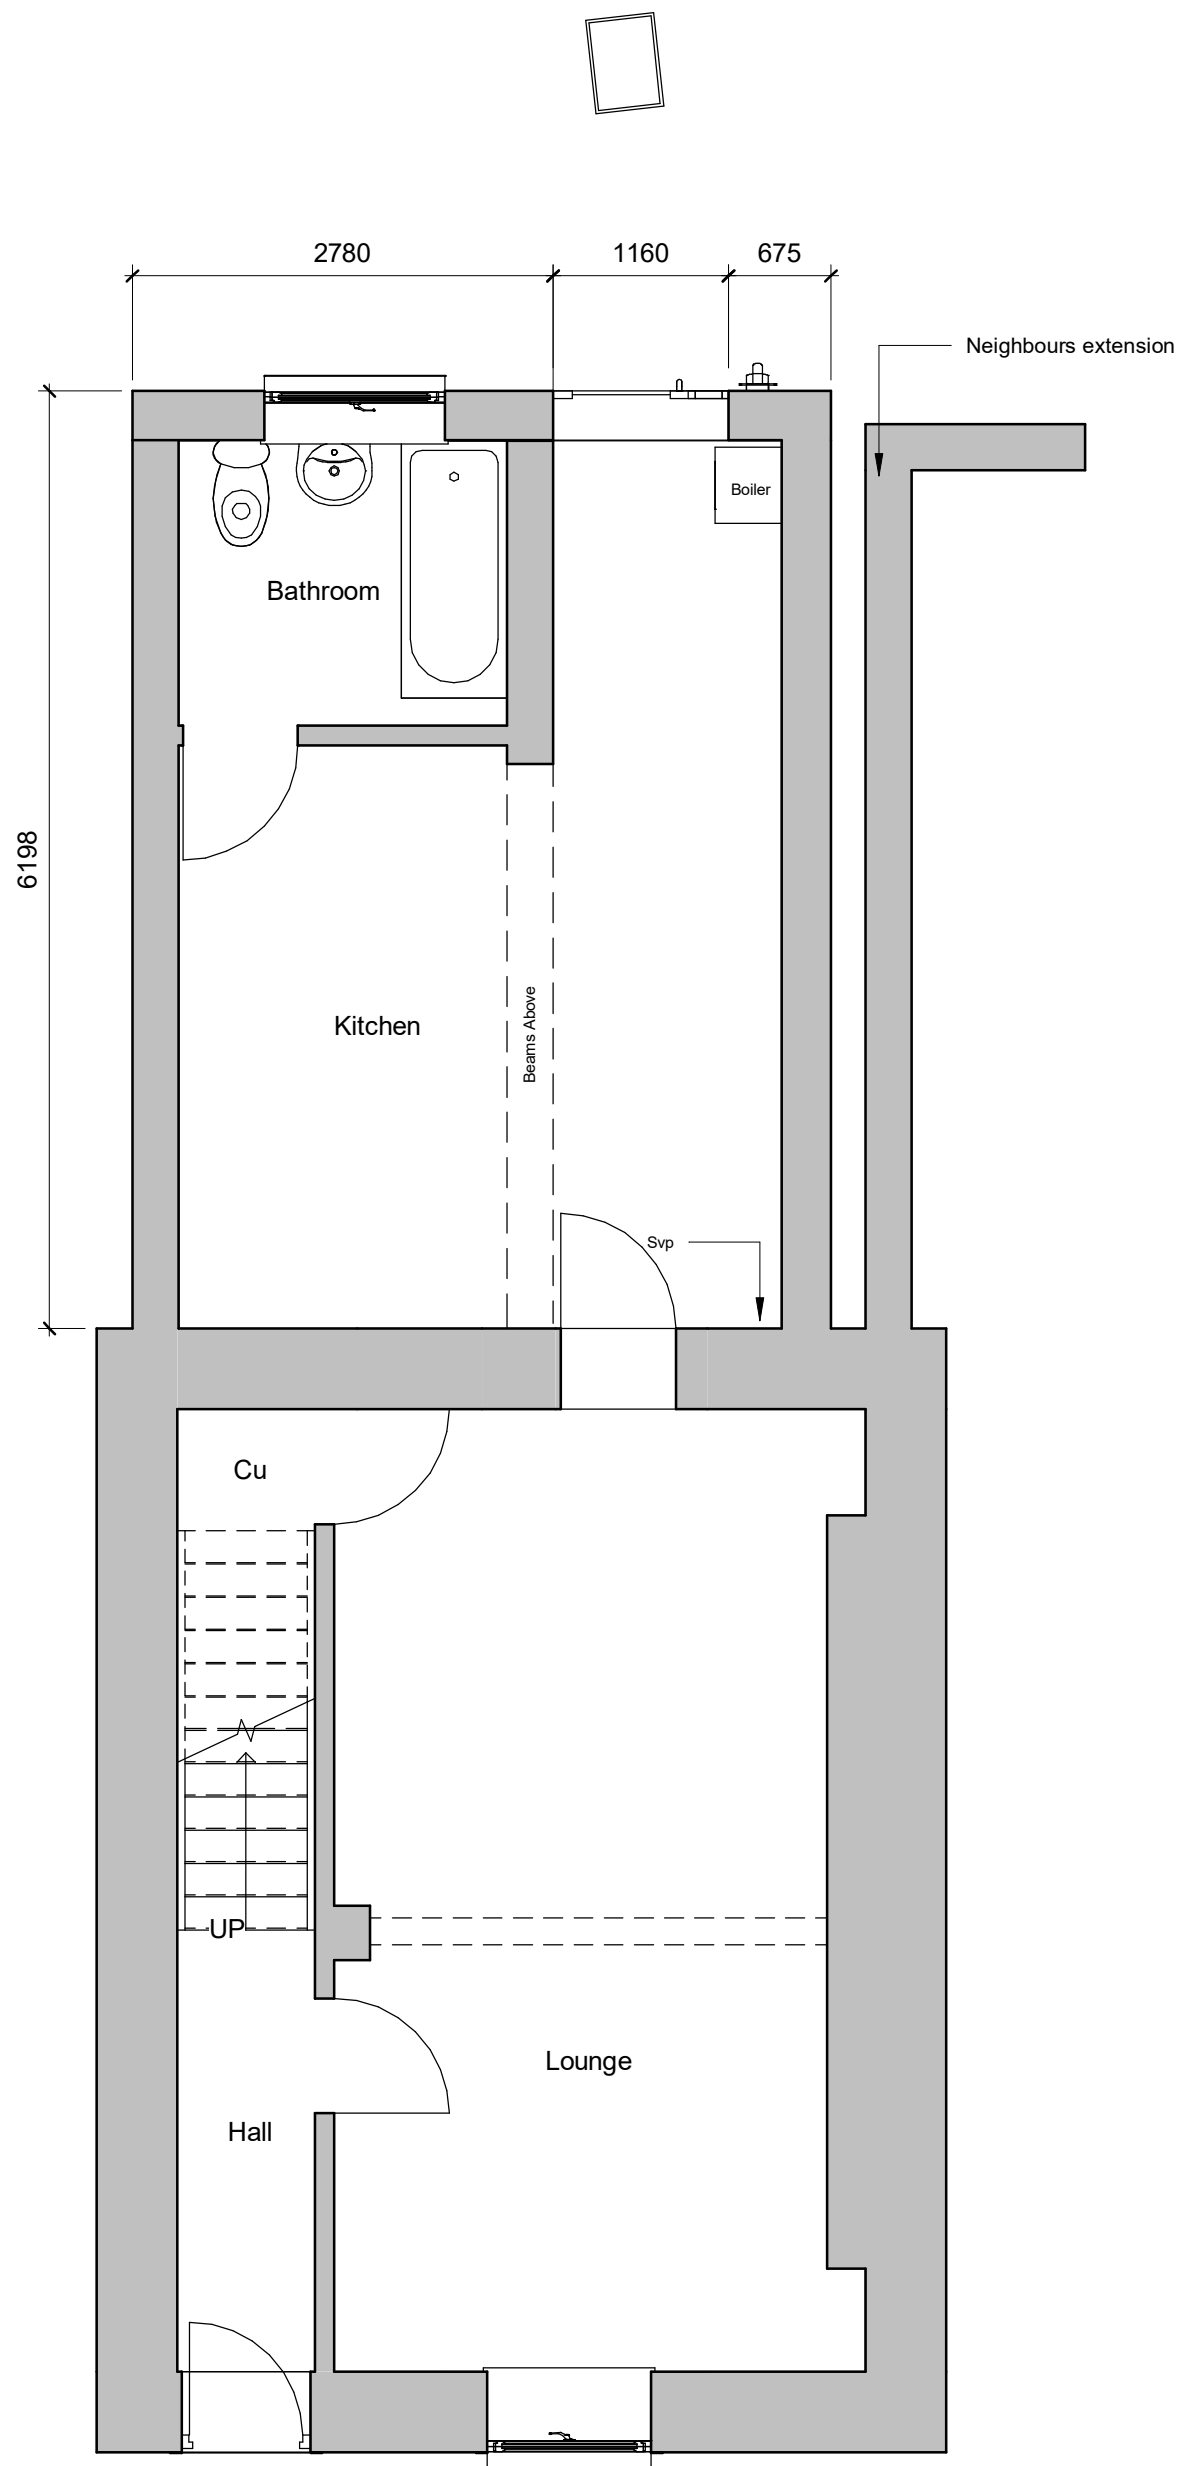

Proposed Ground Floor

INDIGO DESIGN (Part of 3dcadwales Ltd) 5 Ashlea Drive, Merthyr Tydfil, CF47 0NY Tele 01685 385746 Mob 07940913216 Email: enquiries@indigo-3d-design.co.uk		
This Drawing is Copyright, Dimensions to be checked on site and not scaled from this drawing		
PURPOSE OF ISSUE Planning Approval		DRWAING NUMBER 02020102-02
PROJECT Single storey side extension & First Floor Rear Extension		
SHEET Proposed Ground Floor Plans		
Address 153 Gilfach Cynon, Merthyr Tydfil CF47 0PR		
Checked by JH	Drawn by PH	Scale (@ A3) 1 : 50
Rev No A	Description Issue	Date 11/11/2020

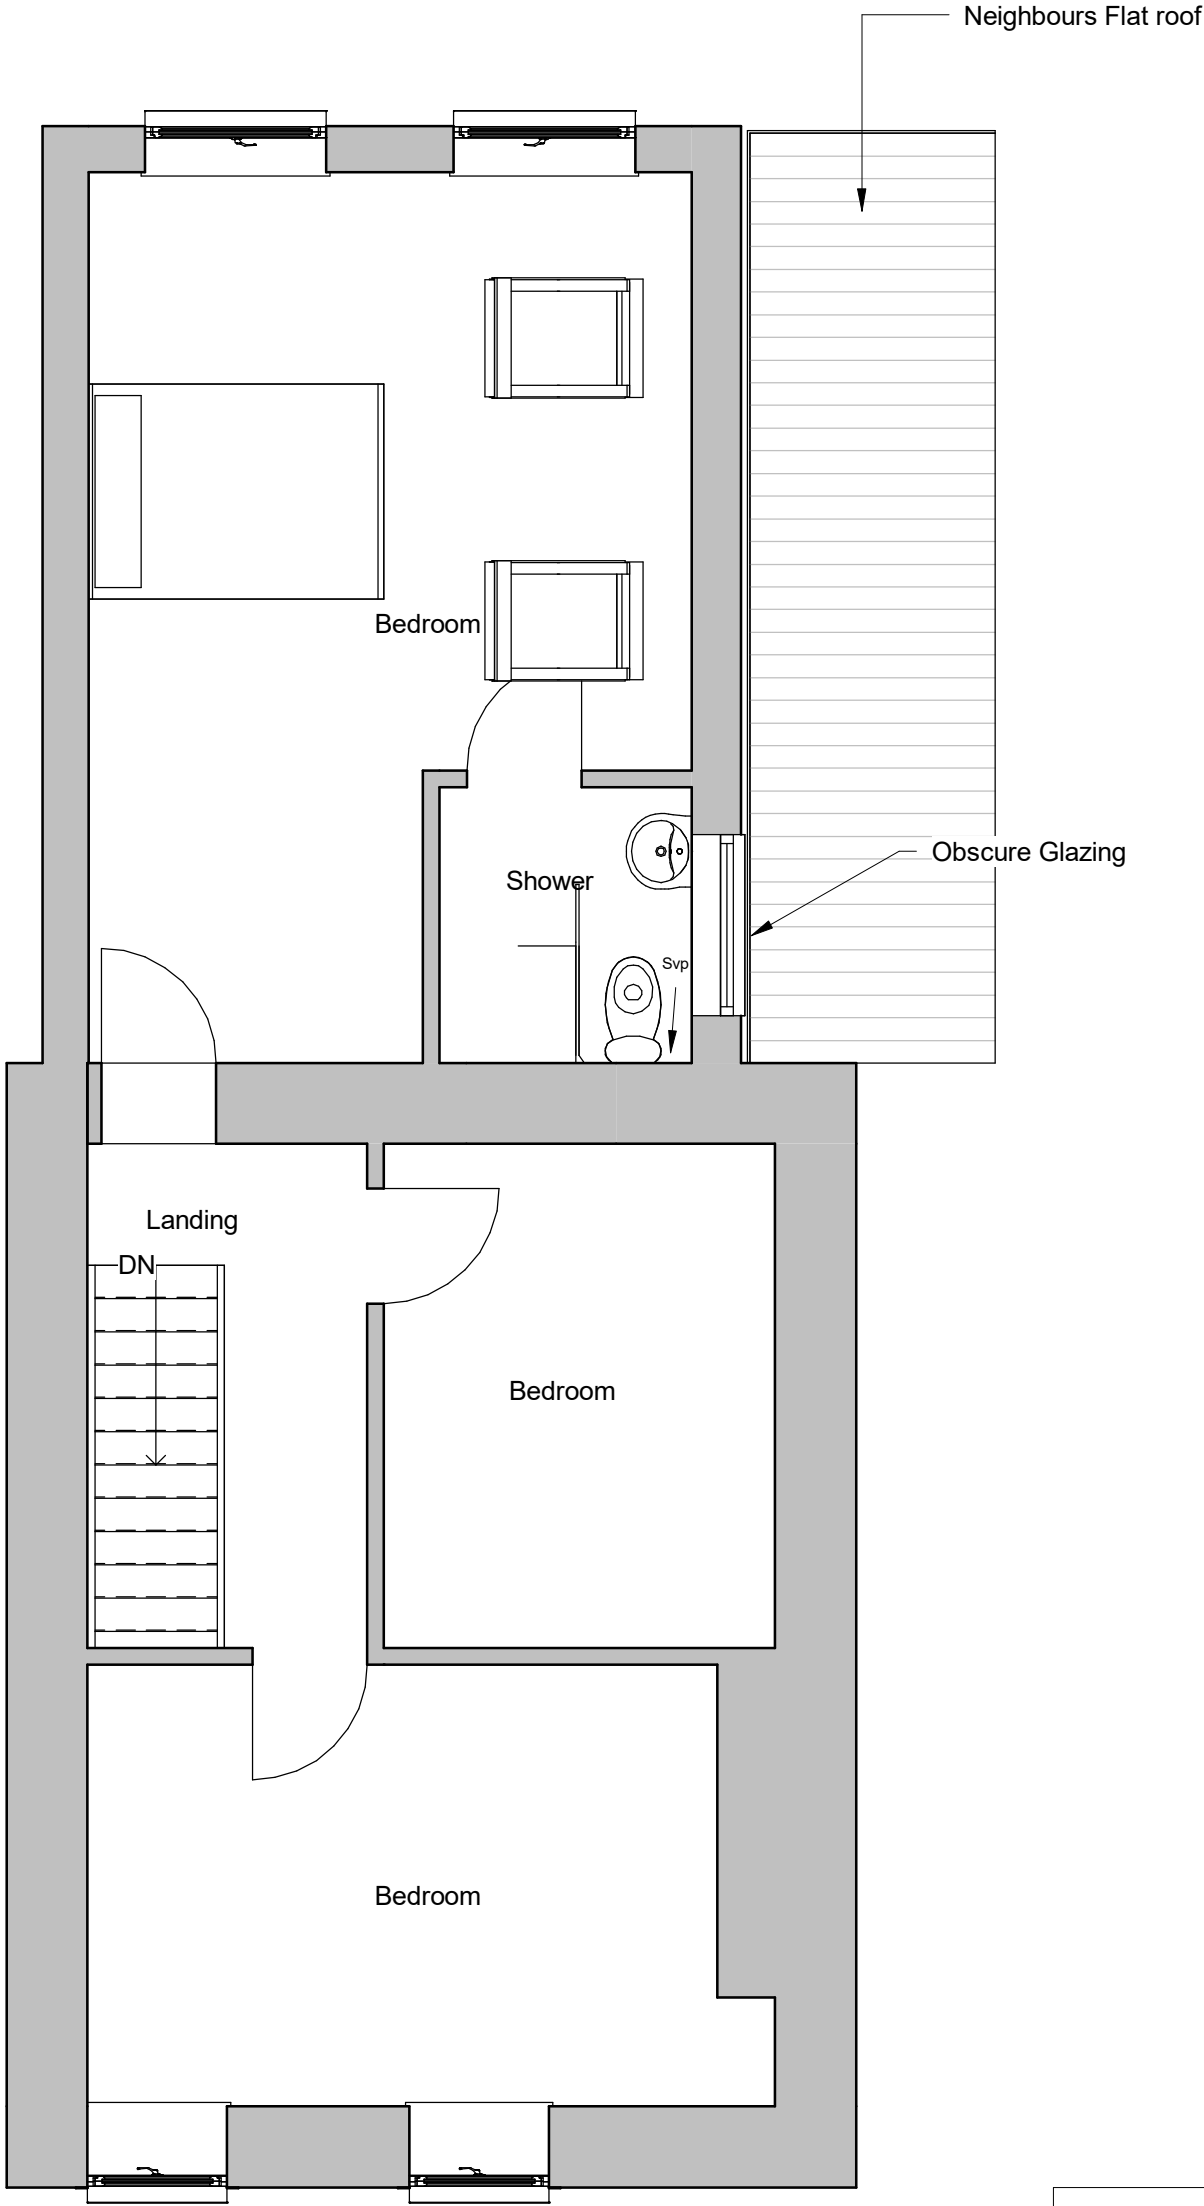


Propoosed First Floor


INDIGO DESIGN (Part of 3dcadwales Ltd) 5 Ashlea Drive, Merthyr Tydfil, CF47 0NY Tele 01685 385746 Mob 07940913216 Email: enquiries@indigo-3d-design.co.uk		
This Drawing is Copyright, Dimensions to be checked on site and not scaled from this drawing		
PURPOSE OF ISSUE Planning Approval		DRWAING NUMBER 02020102-03
PROJECT Single storey side extension & First Floor Rear Extension		
SHEET Proposed First Floor Plan		
Address 153 Gilfach Cynon, Merthyr Tydfil CF47 0PR		
Checked by JH	Drawn by PH	Scale (@ A3) 1 : 50
Rev No A	Description Issue	Date 11/11/2020




*Proposed Front
Elevation*

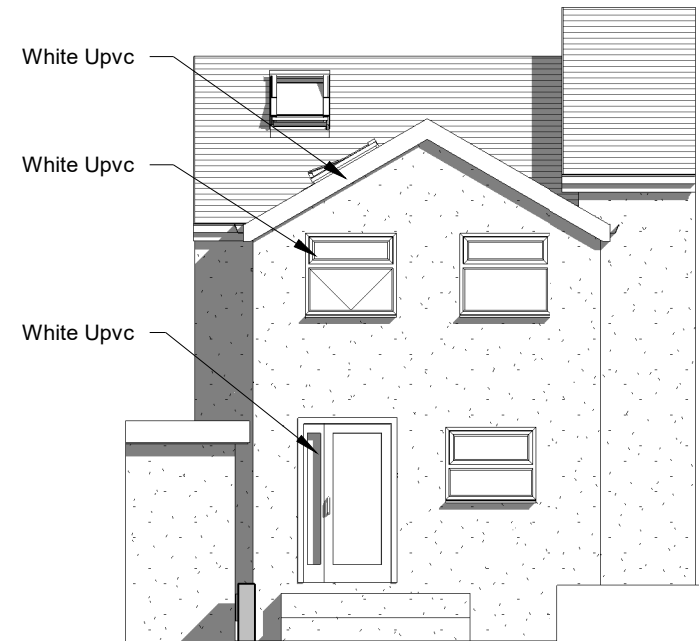

*Proposed Rear
Elevation*

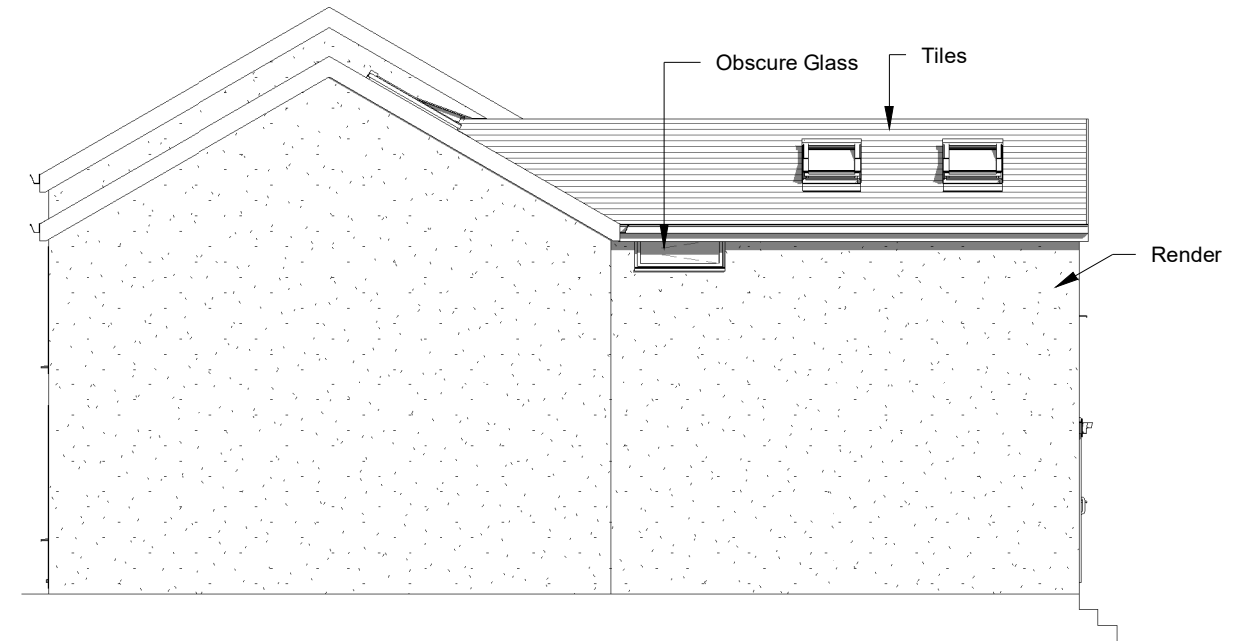

*Proposed Side 2
Elevation*

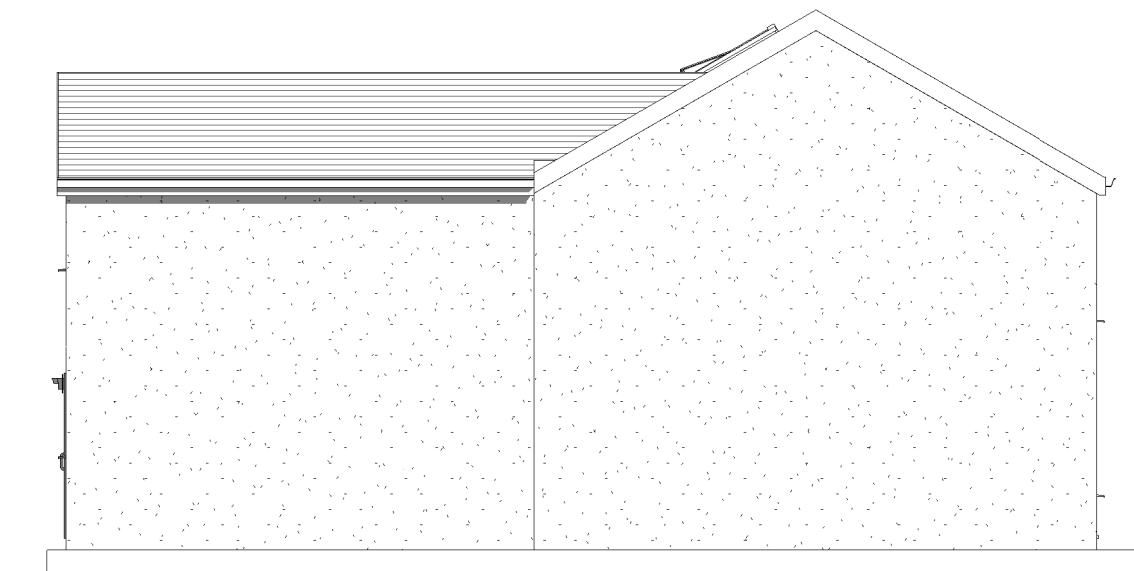

*Proposed Side 1
Elevation*

INDIGO DESIGN (Part of 3dcadwales Ltd) 5 Ashlea Drive,
Merthyr Tydfil, CF47 0NY Tele 01685 385746 Mob -
07940913216 Email: enquiries@indigo-3d-design.co.uk

This Drawing is Copyright.
Dimensions to be checked
on site and not scaled from
this drawing



PURPOSE OF ISSUE

DRWAING NUMBER

Planning Approval

02020102-04

PROJECT Single storey side extension & First
Floor Rear Extension

SHEET

Proposed Elevations

Address

153 Gilfach Cynon, Merthyr Tydfil
CF47 0PR

Checked by

JH


Drawn by

PH


Scale (@ A3)

1 : 100

Rev No	Description	Date
A	Issue	11/11/2020

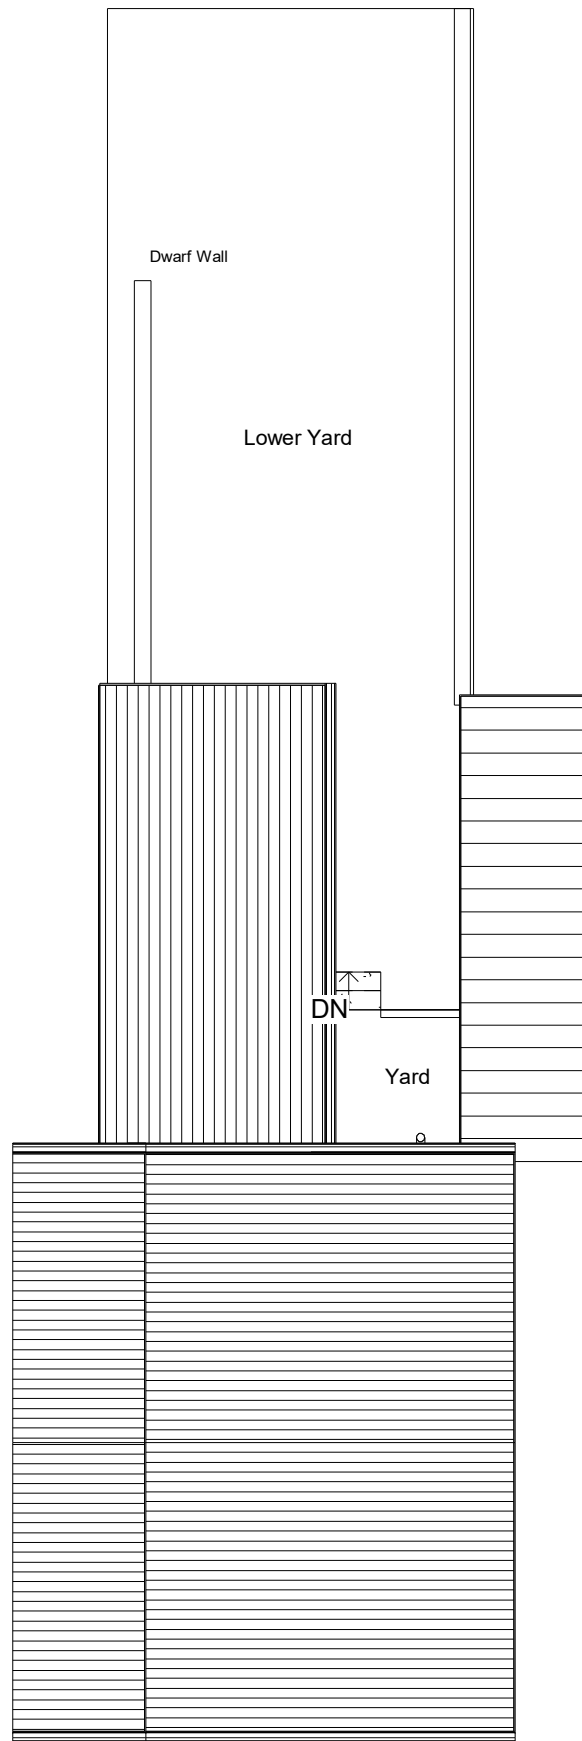

Existing Site

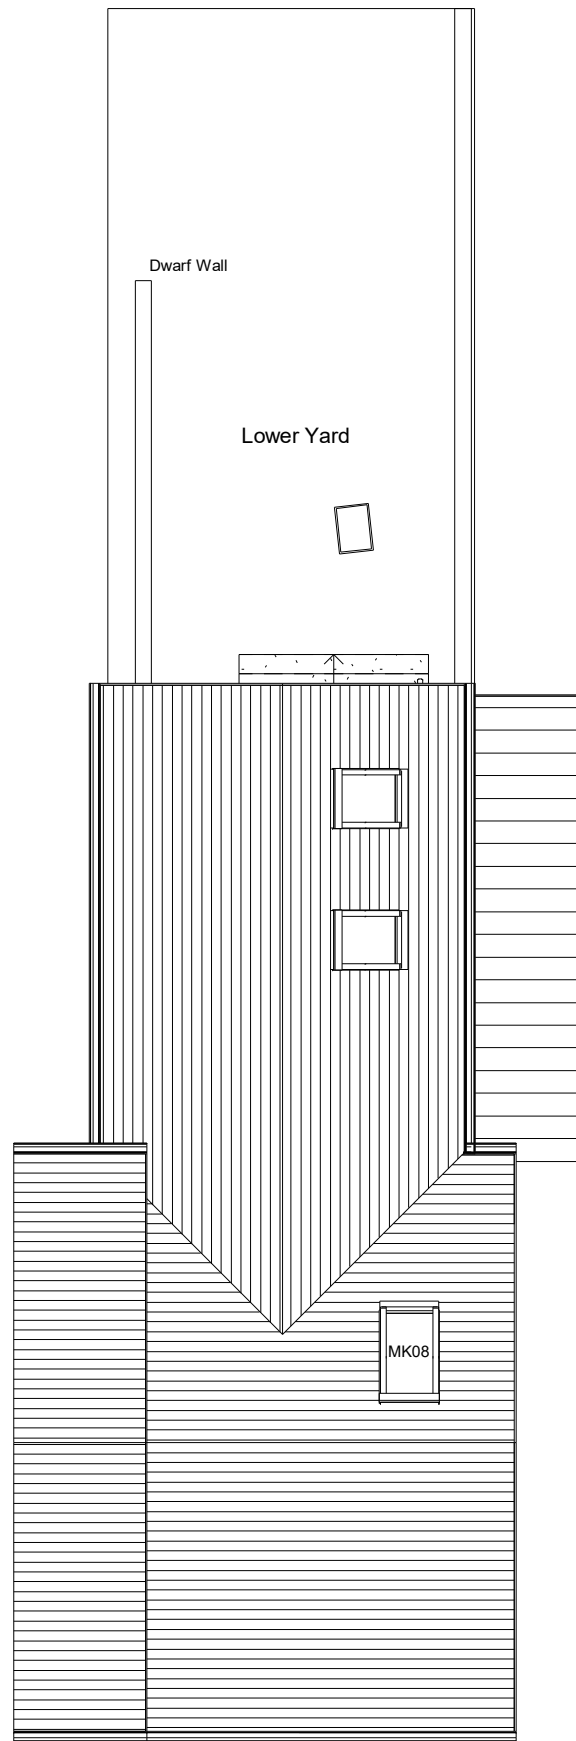

Proposed Site

INDIGO DESIGN (Part of 3dcadwales Ltd) 5 Ashlea Drive,
Merthyr Tydfil, CF47 0NY Tele 01685 385746 Mob -
07940913216 Email: enquiries@indigo-3d-design.co.uk

This Drawing is Copyright,
Dimensions to be checked
on site and not scaled from
this drawing



PURPOSE OF ISSUE	DRWAING NUMBER
Planning Approval	02020102-05


PROJECT Single storey side extension & First
Floor Rear Extension

SHEET Site Plans


Address 153 Gilfach Cynon, Merthyr Tydfil
CF47 0PR

Checked by	Drawn by	Scale (@ A3)
JH	PH	1 : 100

Rev No	Description	Date
A	Issue	11/11/2020

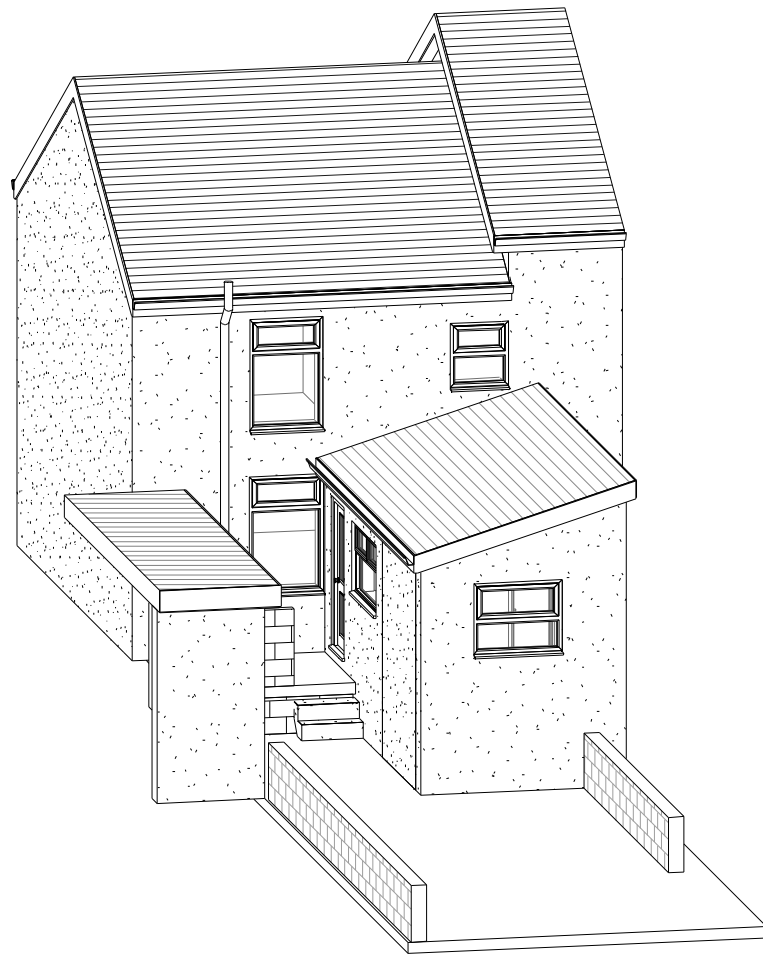

*Existing
Illustration*

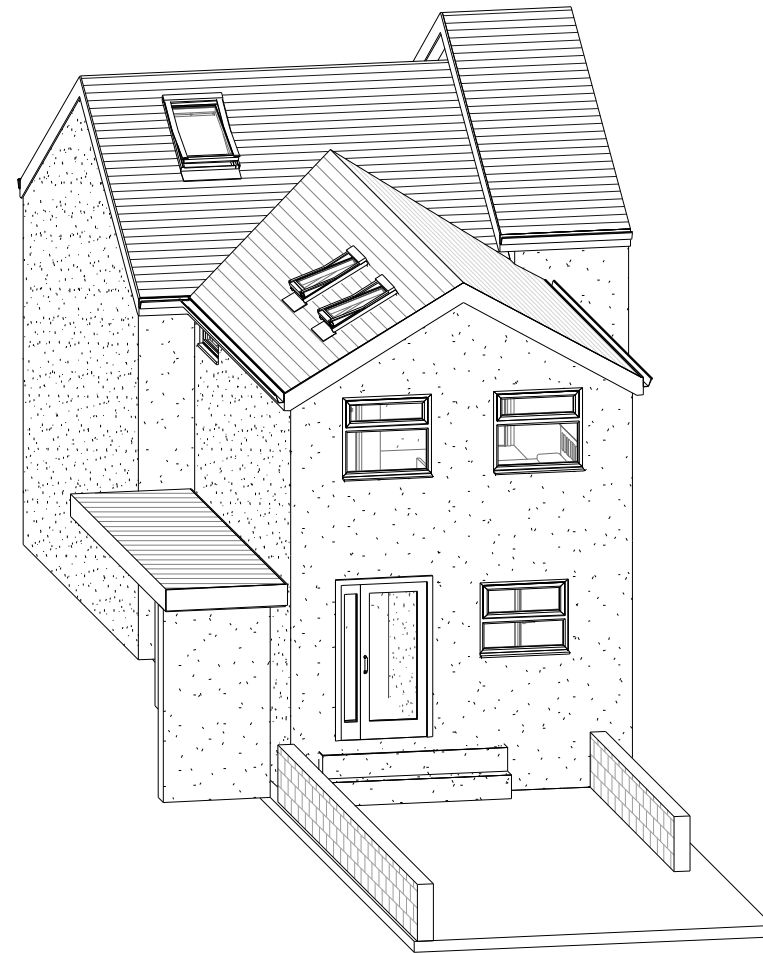

*Proposed
Illustration*

INDIGO DESIGN (Part of 3dcadwales Ltd) 5 Ashlea Drive,
Merthyr Tydfil, CF47 0NY Tele 01685 385746 Mob -
07940913216 Email: enquiries@indigo-3d-design.co.uk

This Drawing is Copyright,
Dimensions to be checked
on site and not scaled from
this drawing



PURPOSE OF ISSUE	DRWAING NUMBER
Planning Approval	02020102-06

PROJECT	Single storey side extension & First Floor Rear Extension
---------	---

SHEET	Illustrations
-------	---------------

Address	153 Gilfach Cynon, Merthyr Tydfil CF47 0PR
---------	--

Checked by	Drawn by	Scale (@ A3)
JH	PH	

Rev No	Description	Date
A	Issue	11/11/2020