





NO.	NOTES
1	All dimensions in millimetres unless otherwise stated.
2	Do not scale off drawing. All dimensions to be checked on site by contractor.
3	Drawings to be used for purposes of Planning Application only.
4	These are not Construction Drawings.
5	The contractor is to set out, check and co-ordinate all dimensions on site during the course of works.

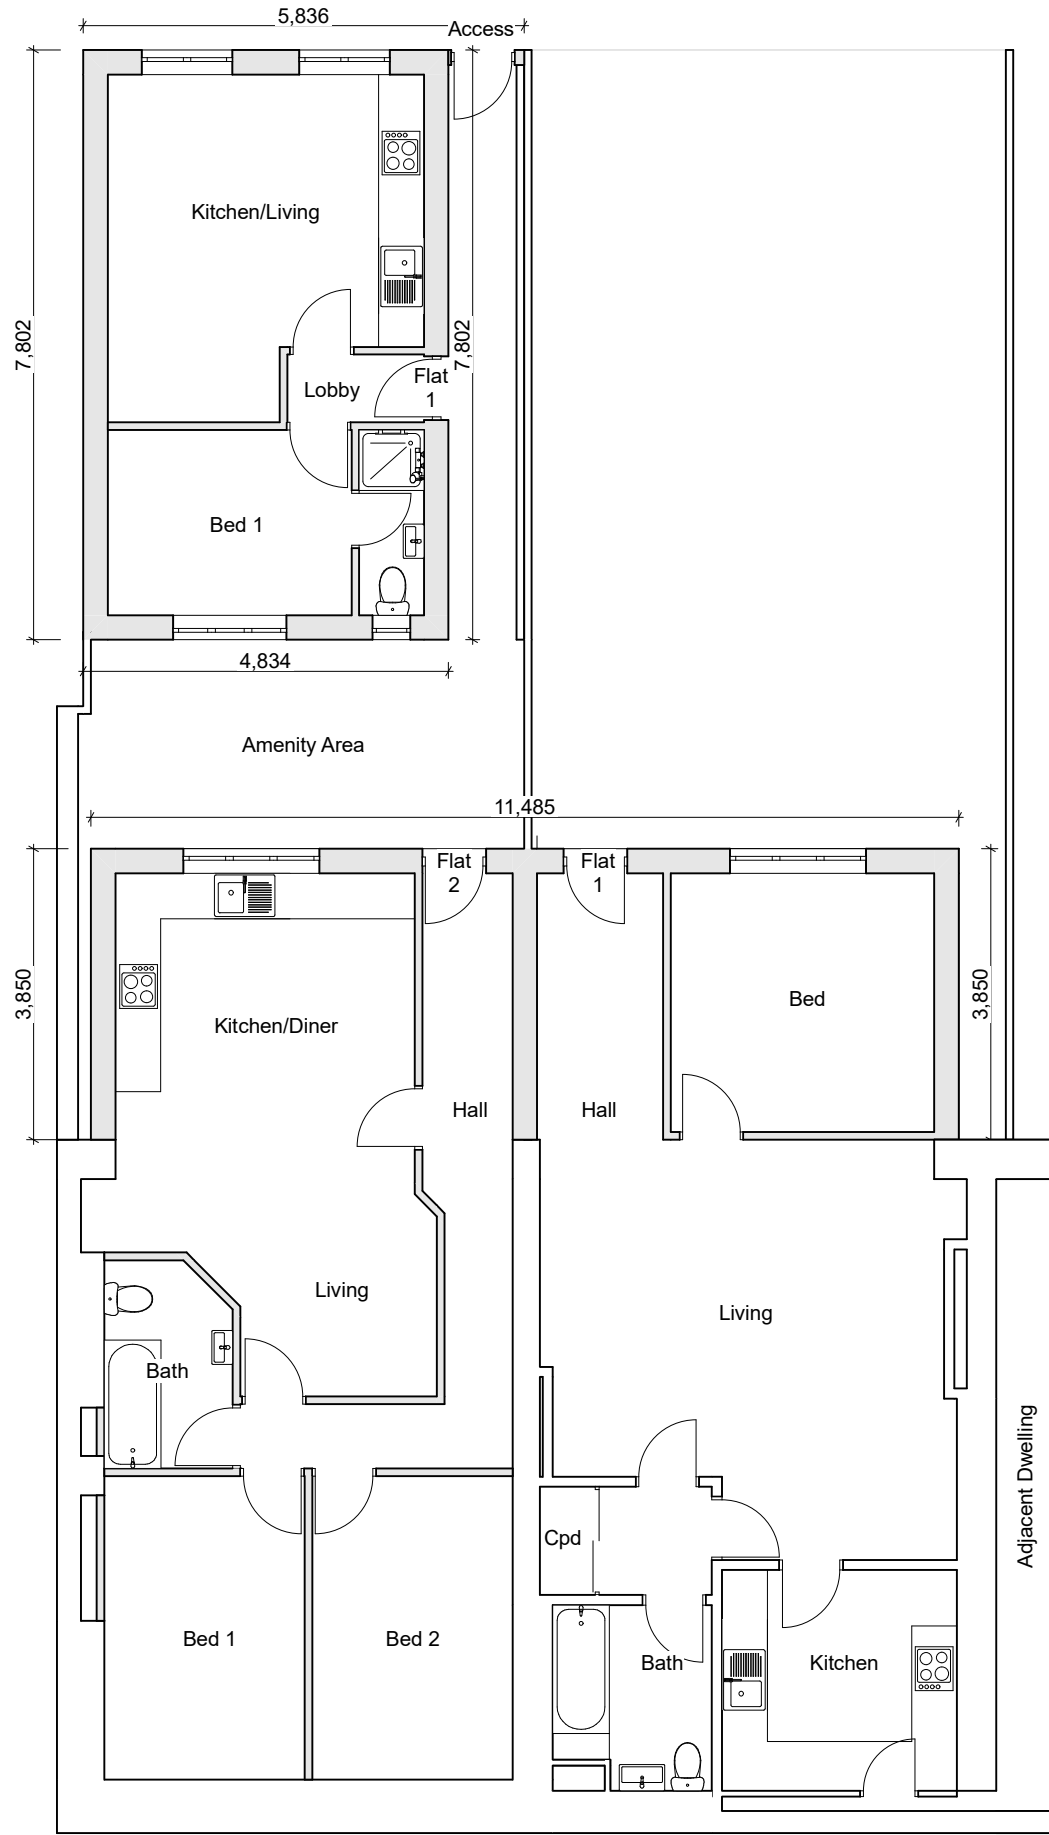

No.1 Vulcan Buildings

No.2 Vulcan Buildings


PROPOSED LOWER GROUND FLOOR

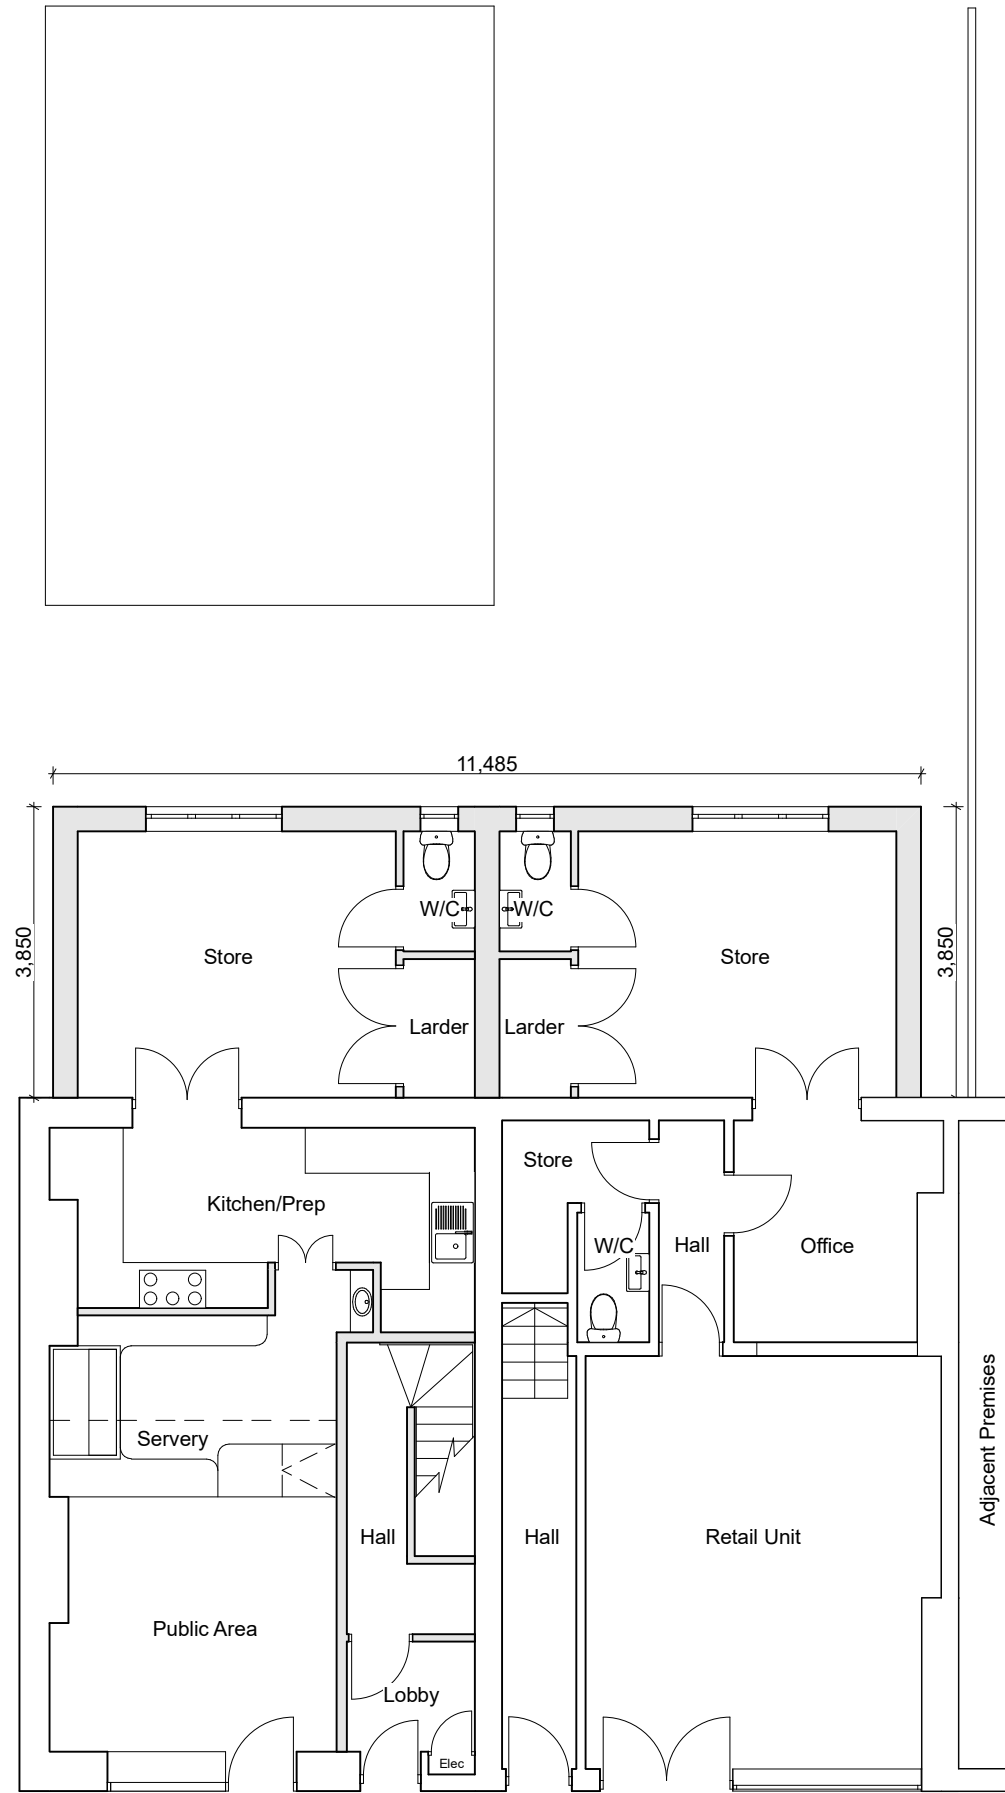

No.1 Vulcan Buildings

No.2 Vulcan Buildings

PROPOSED GROUND FLOOR

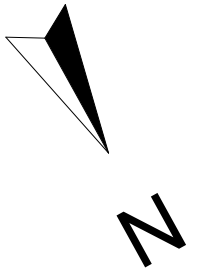

REVISIONS:

SHEET TITLE:
Proposed Lower Ground and
Ground Floor Plans

PROJECT DESCRIPTION:

PROJECT:

SITE: No.1 and No.2 Vulcan Buildings, Brecon Road,
Merthyr CF47 8NH
CLIENT: Udam Singh and Jasvir Kaur



DATE:

November 2023

SCALE:

1 :100

SHEET:

A-3