
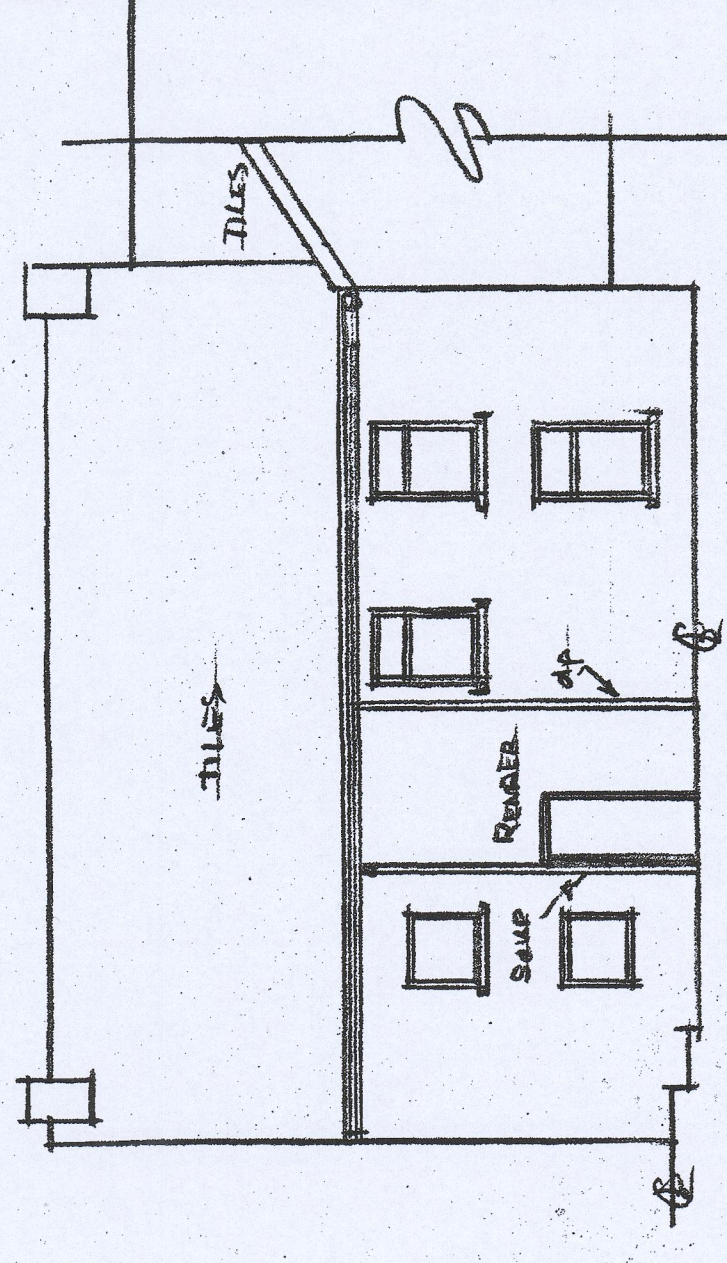
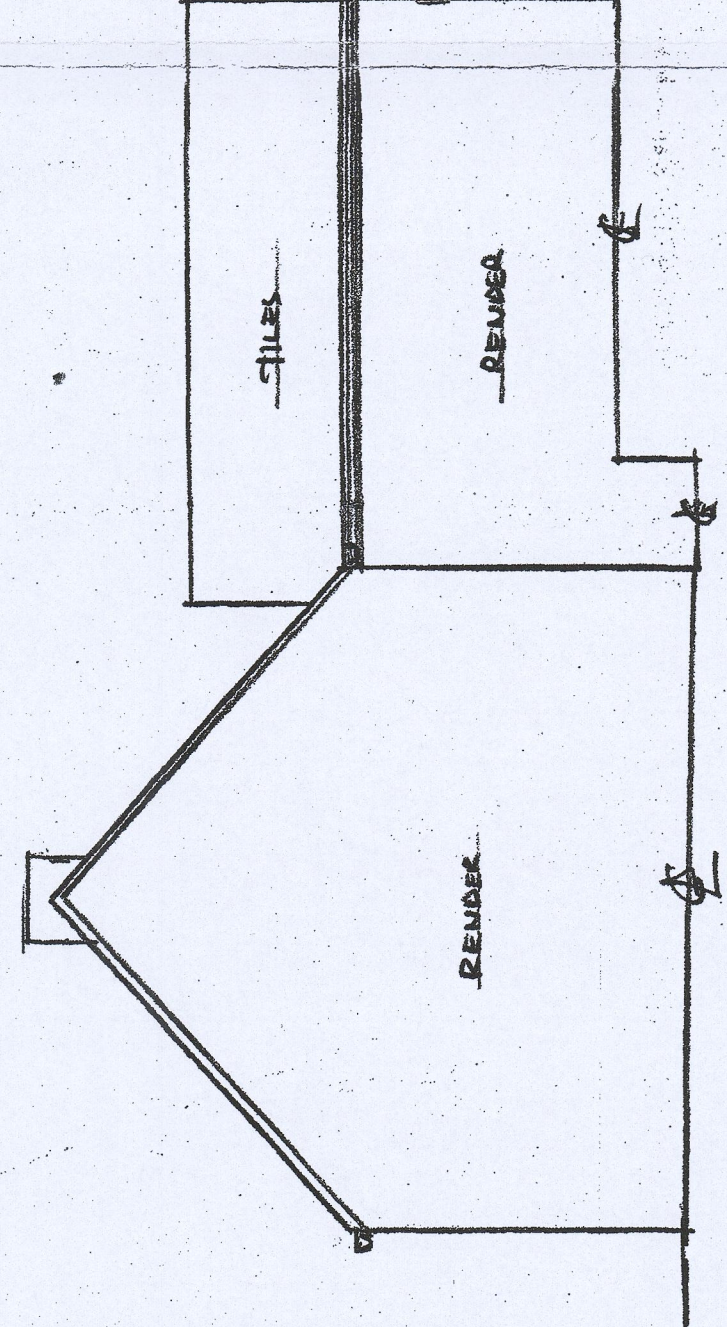
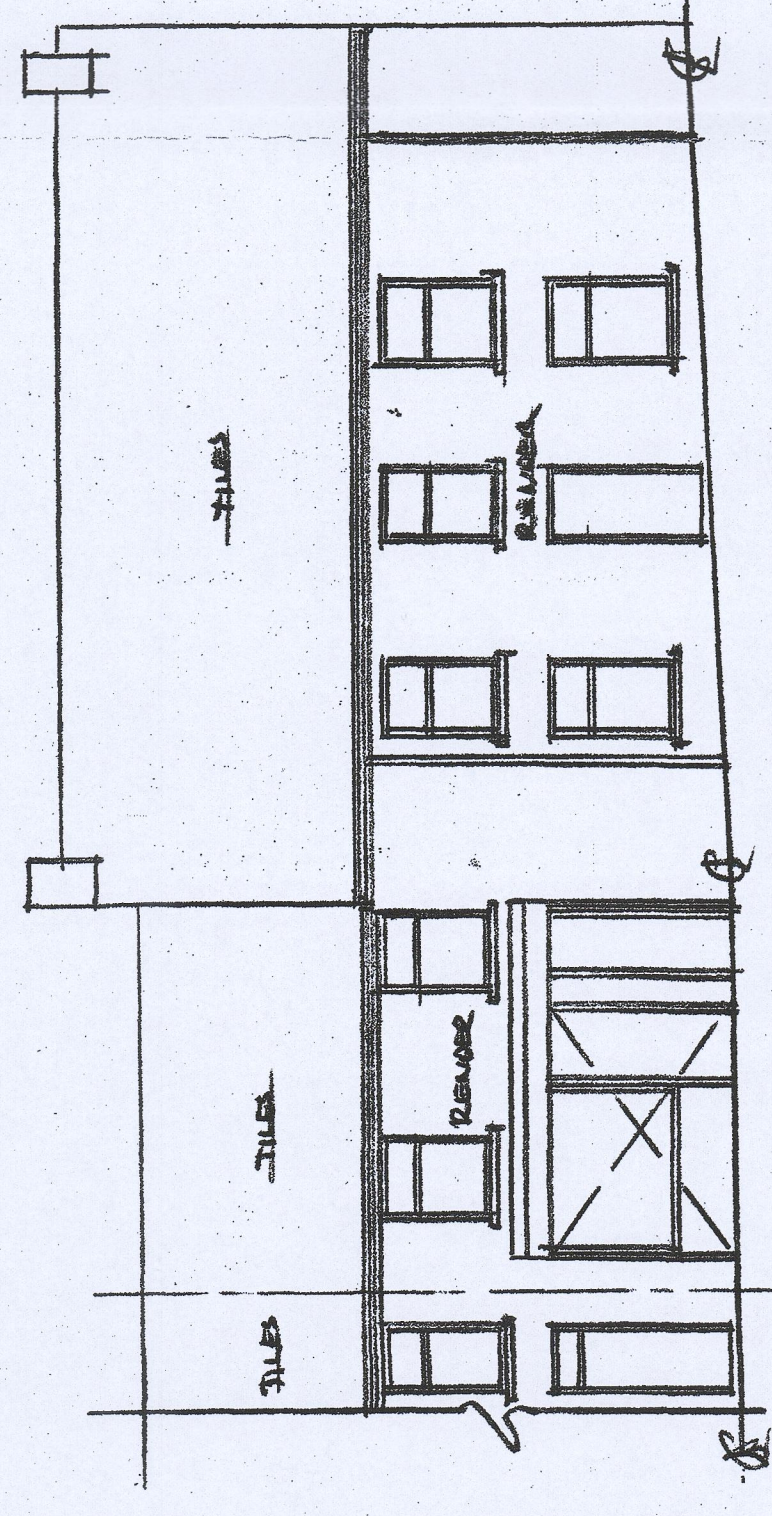
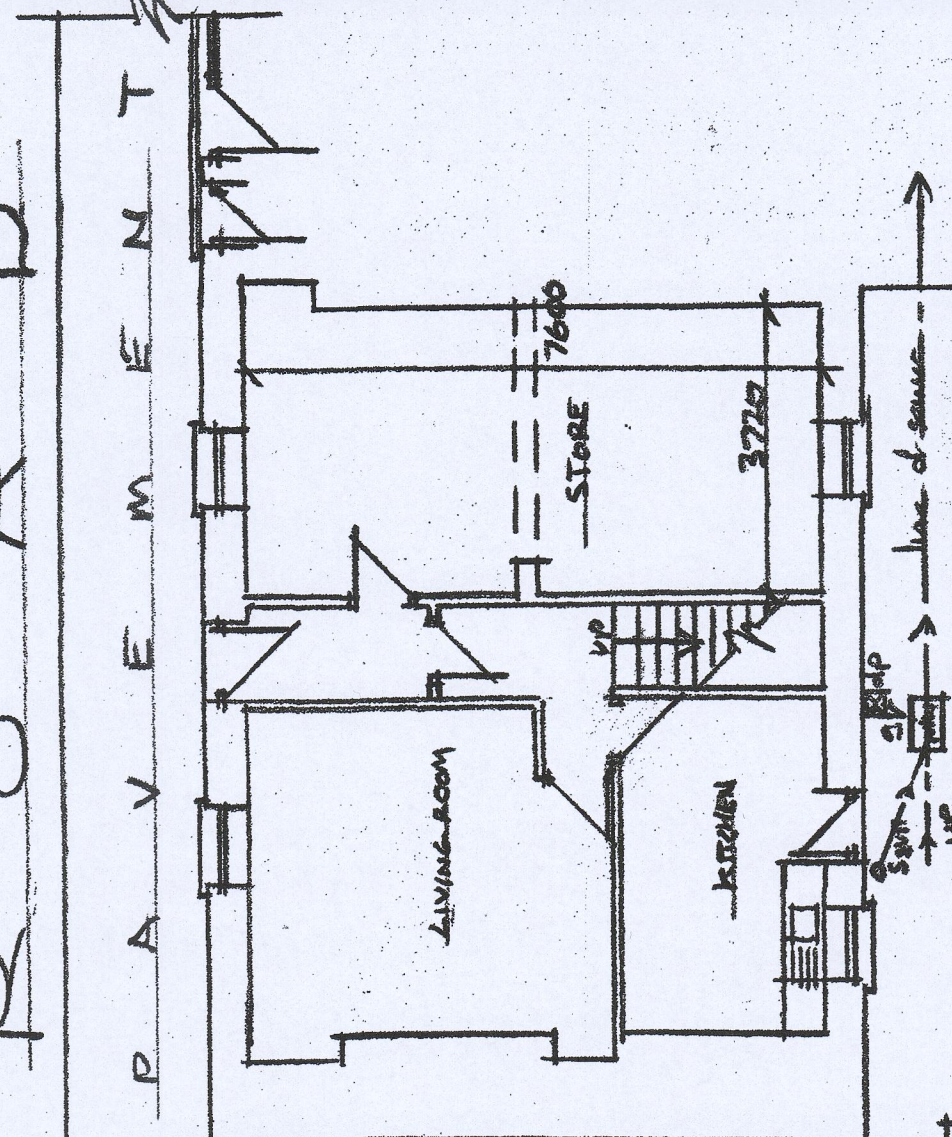
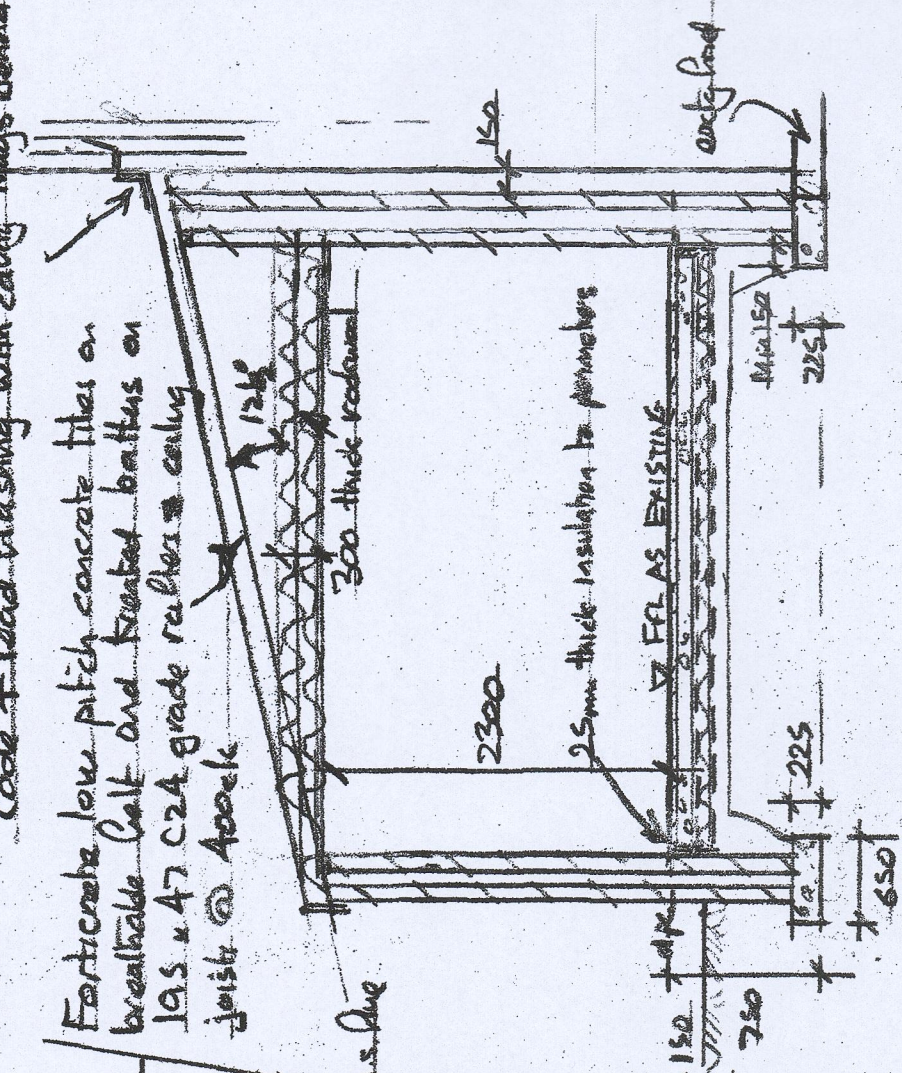
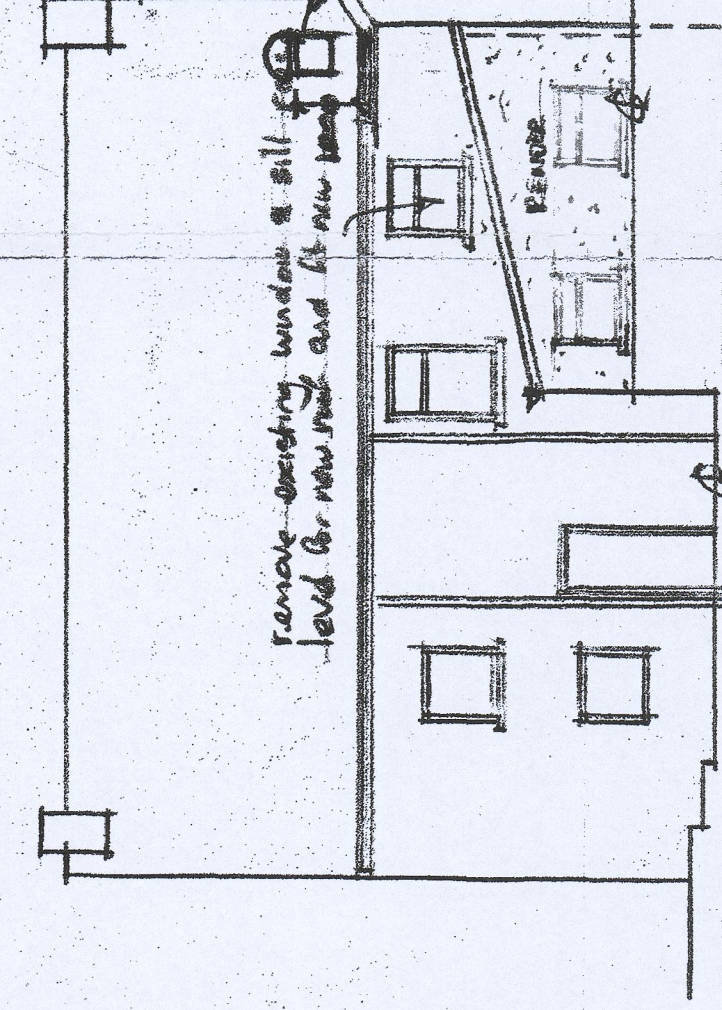


Dr. A. C.

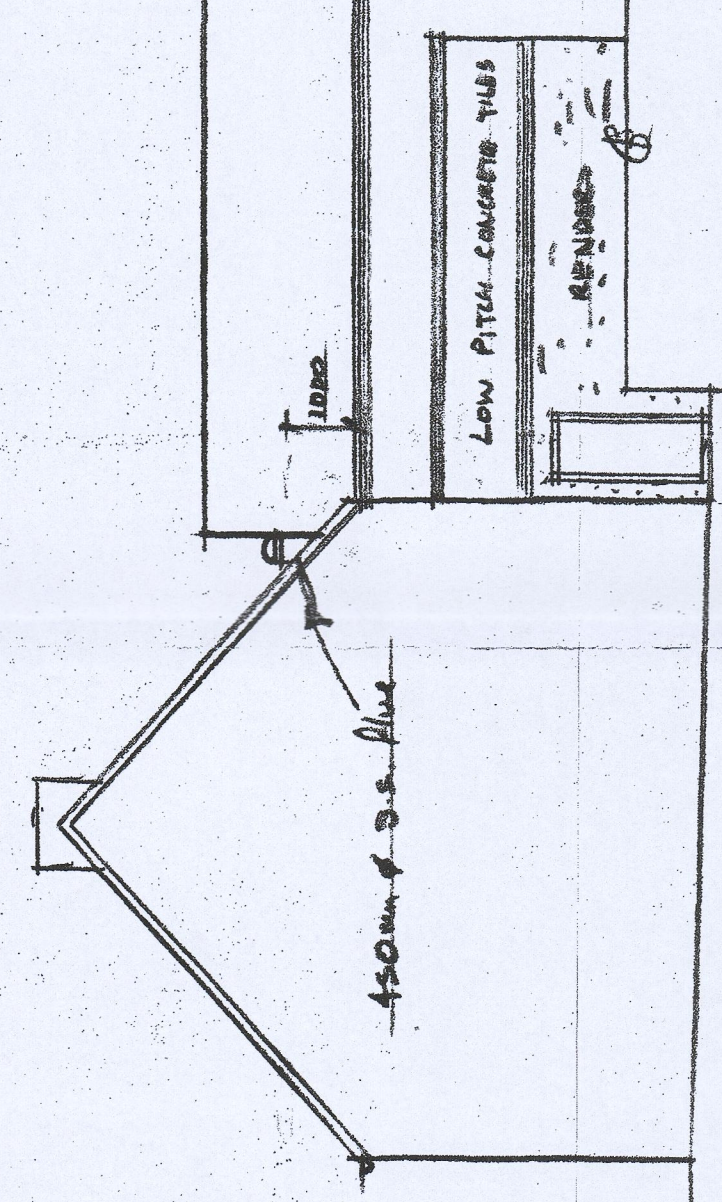

EXISTING- FRONT ELEVATION 1:100


EXISTING	SIDE	ELEVATION	1:100

[illegible]


PROPOSED	SIDE	ELEVATION	1.100
----------	------	-----------	-------

PROPOSED REAR ELEVATION 1:1602

TYPICAL SECTION 1:50

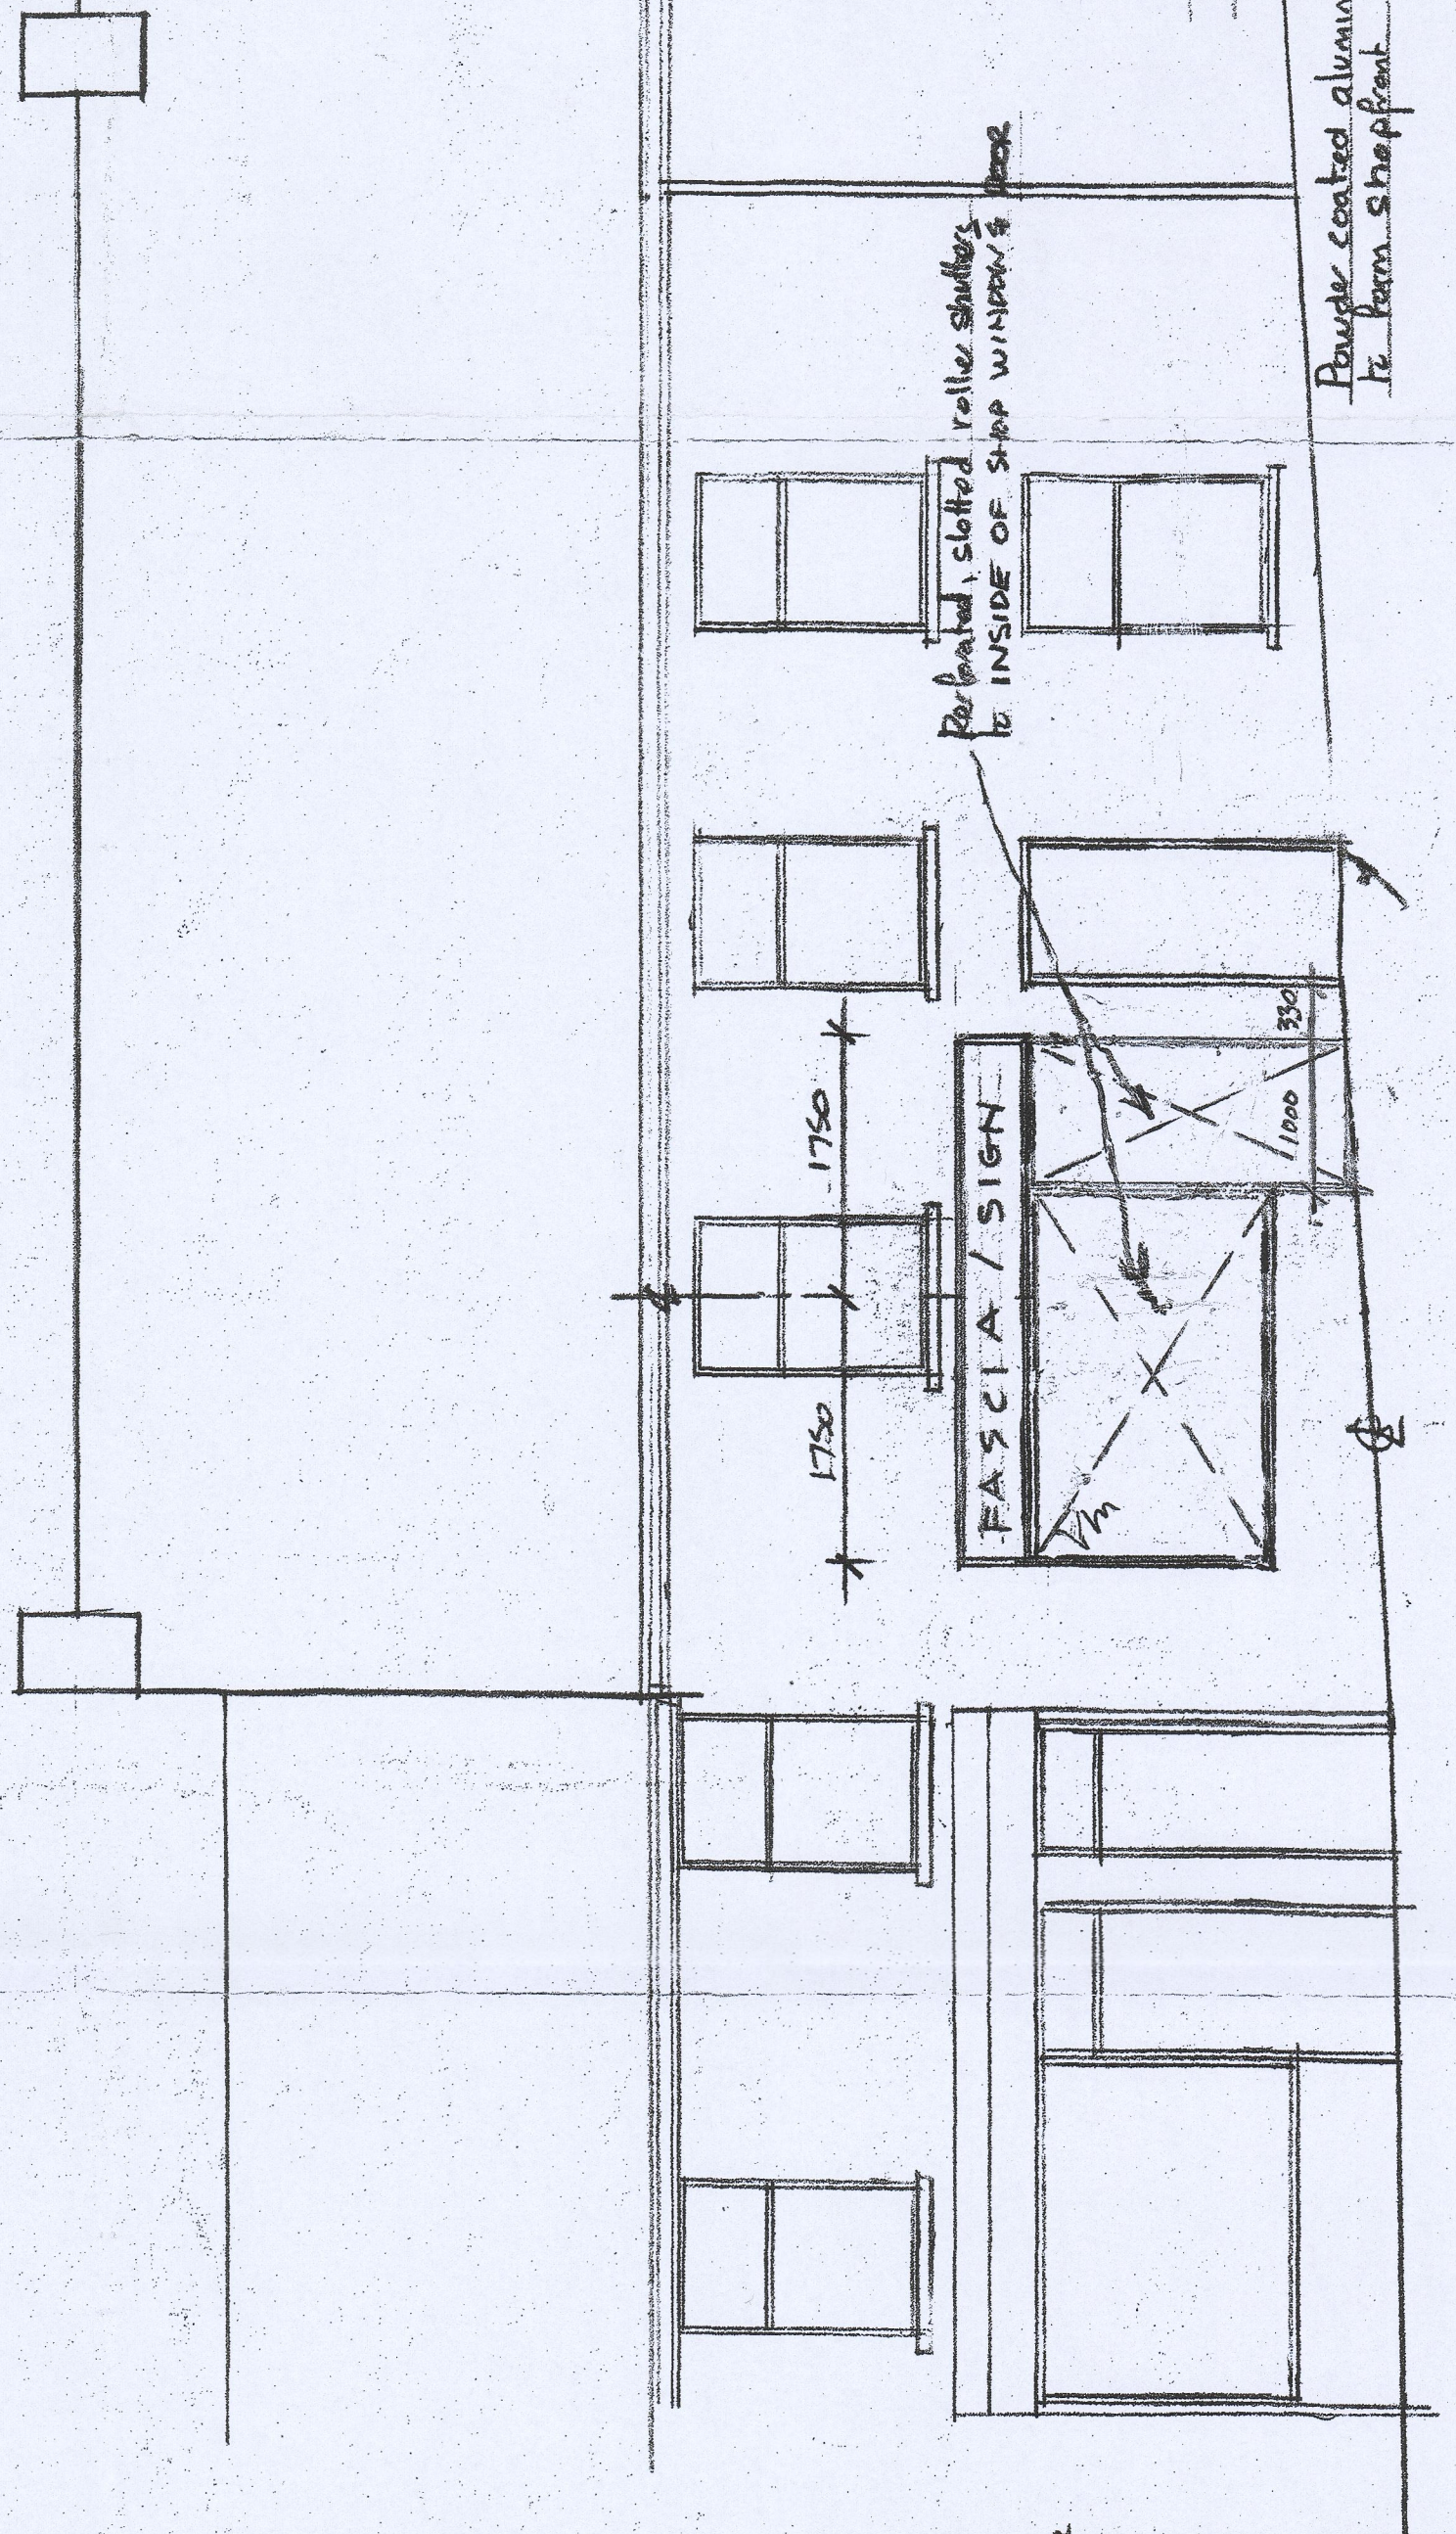

PROPOSED	FRONT	ELEVATION	1:50

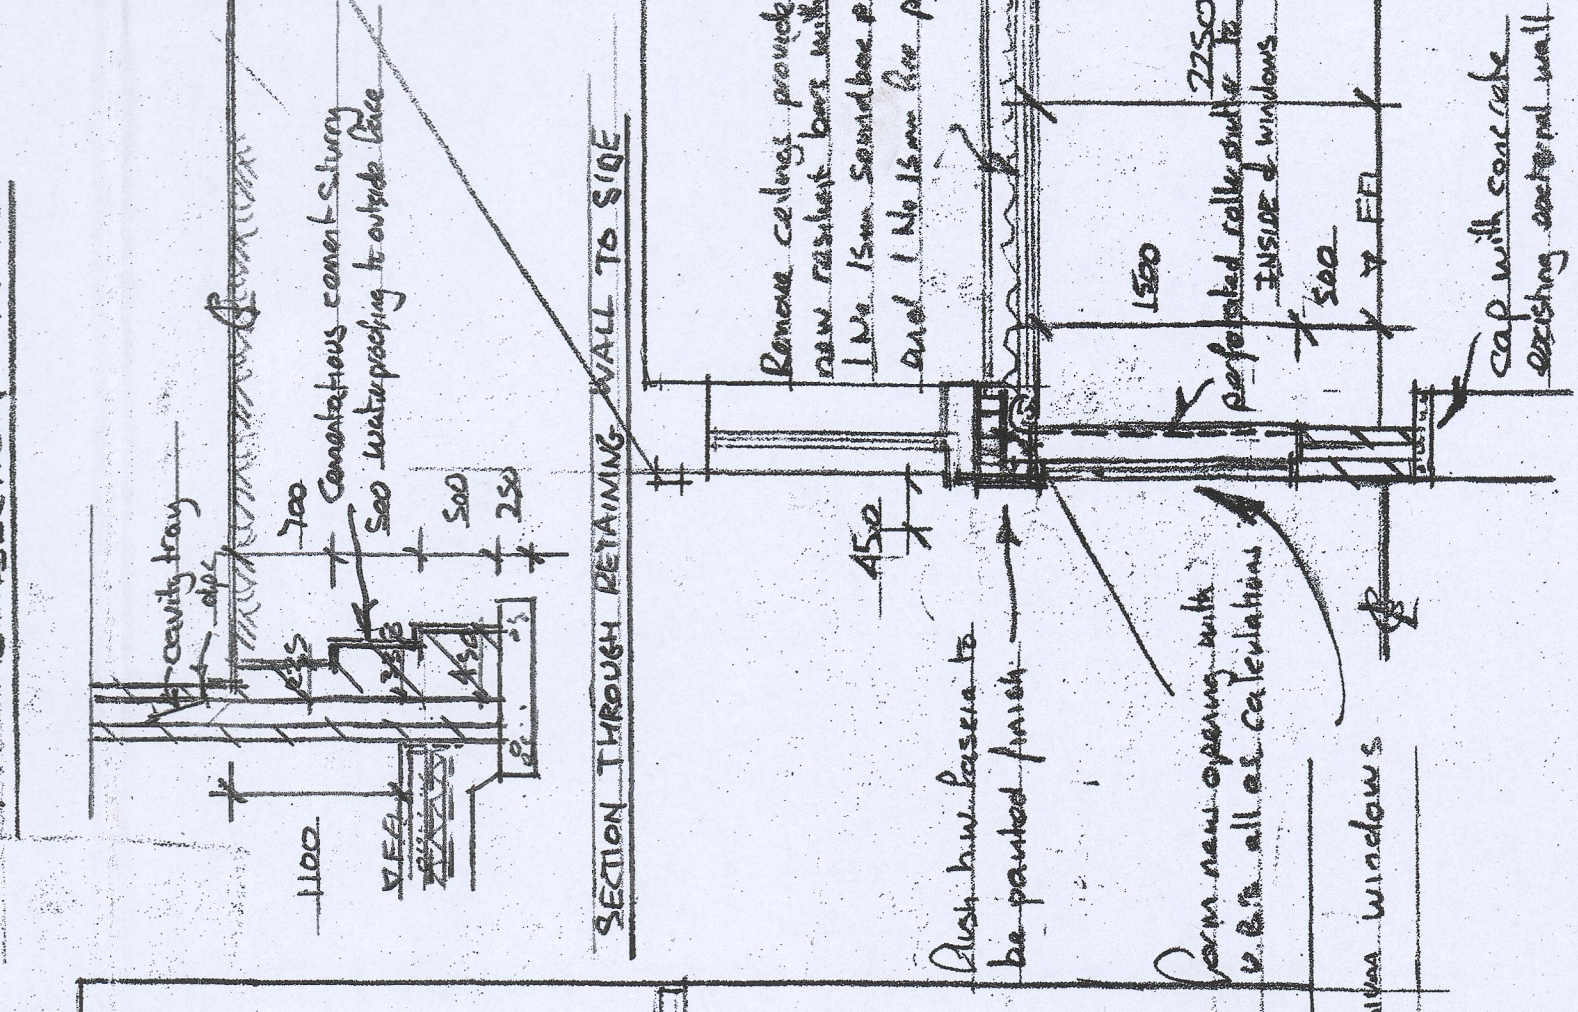

SECTION THROUGH SHOPFRONT 1.50'

ASSIGNMENTS

A. Student design altered + external. Give to fear
in. Required to give up inside house up through man and a collar

B. Student altered to corresponding dimensions design. A. better

JOB

PROPOSED CHANGE OF USE TO A3 TAKEAWAY
WITH NEW SHOPFRONT & EXTENSION TO REAR
(AMEVED 2022)

32 HIGH STREET, CEFN COED,
MERTYR TYDFIL, CF48 2PG

SCALE	DATE	DRAWN
1"=50', 1"=100'	Nov. 2021	A. COLLINS

DEC 2021 | JAN 2022 | FEB 2022 | No SCAN 4

PROPOSED GROUND FLOOR 1:50

JAN 2022
FEB 2022