



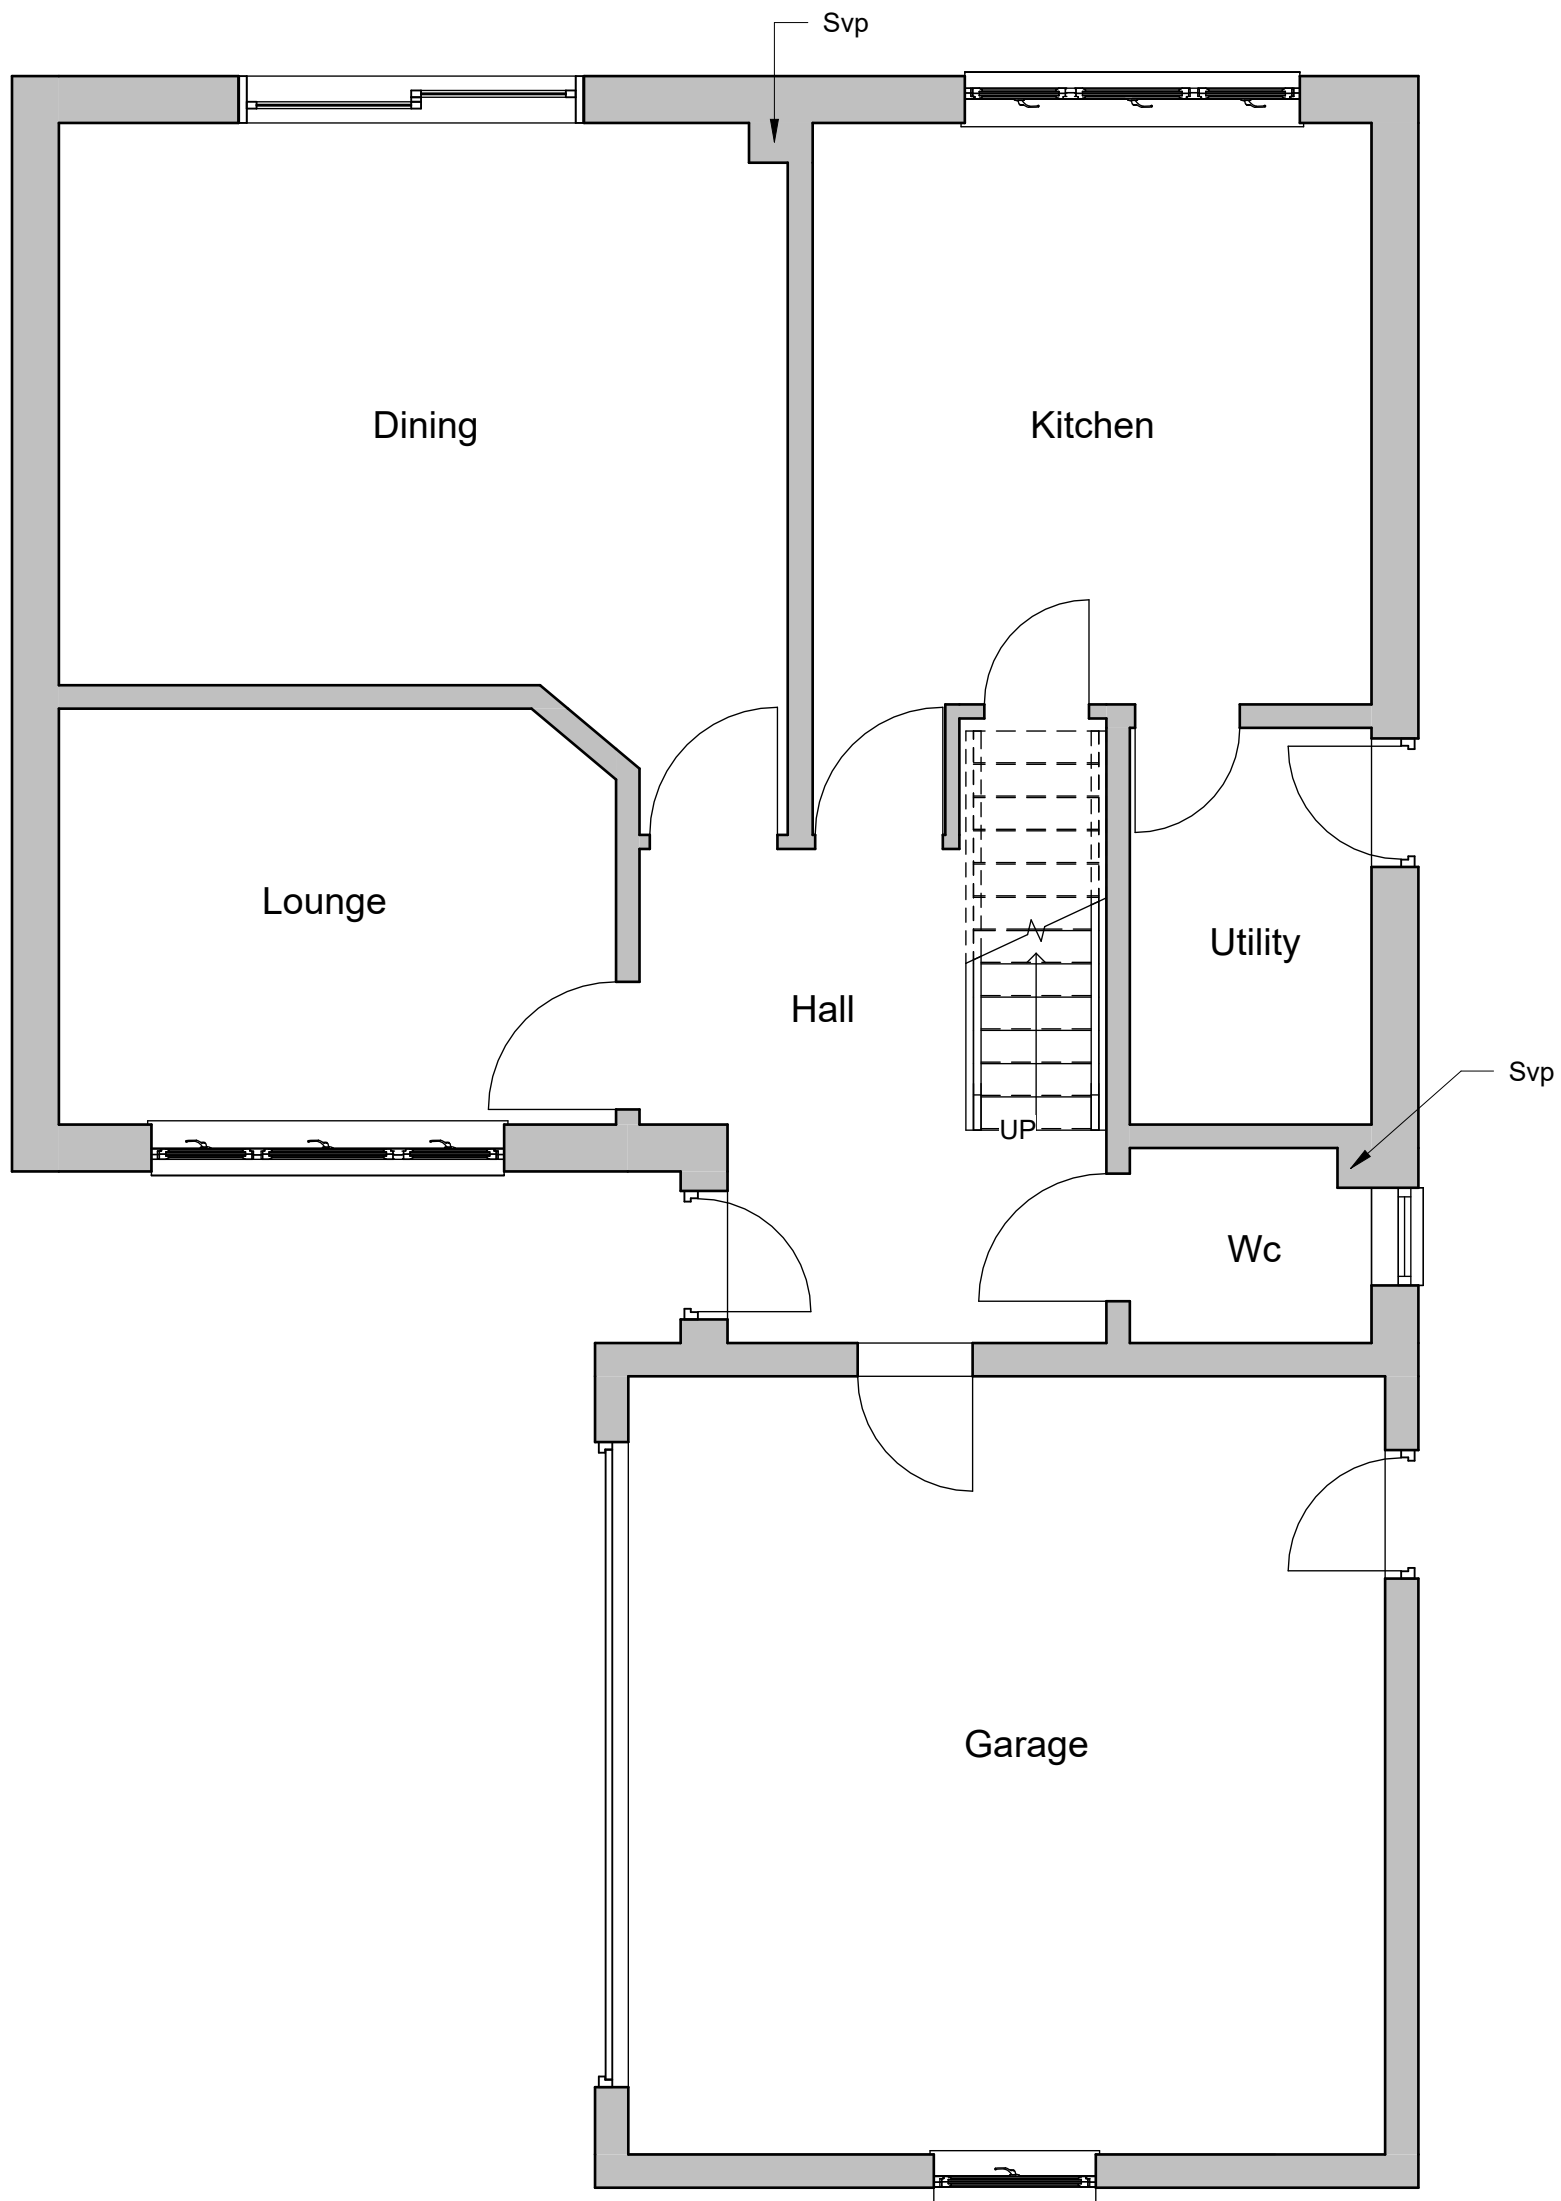

1 Existing Ground Floor
1 : 50

INDIGO DESIGN (Part of 3dcadwales Ltd) 5 Ashlea Drive, Merthyr Tydfil, CF47 0NY Tele 01685 385746 Mob 07940913216 Email: enquiries@indigo-3d-design.co.uk				PROJECT		Address		Rev No	Description	Date
Garage Conversion						43, Penybryn View, Merthyr Tydfil CF47 0GB		A	Issue	07/10/2021
	PURPOSE OF ISSUE	DRWAING NUMBER	SHEET	Checked by	Drawn by	Scale (@ A3)		This Drawing is Copyright, Dimensions to be checked on site and not scaled from this drawing		
	Planning Approval	PYB-01	Existing Ground Floor	JH	PH	1 : 50				

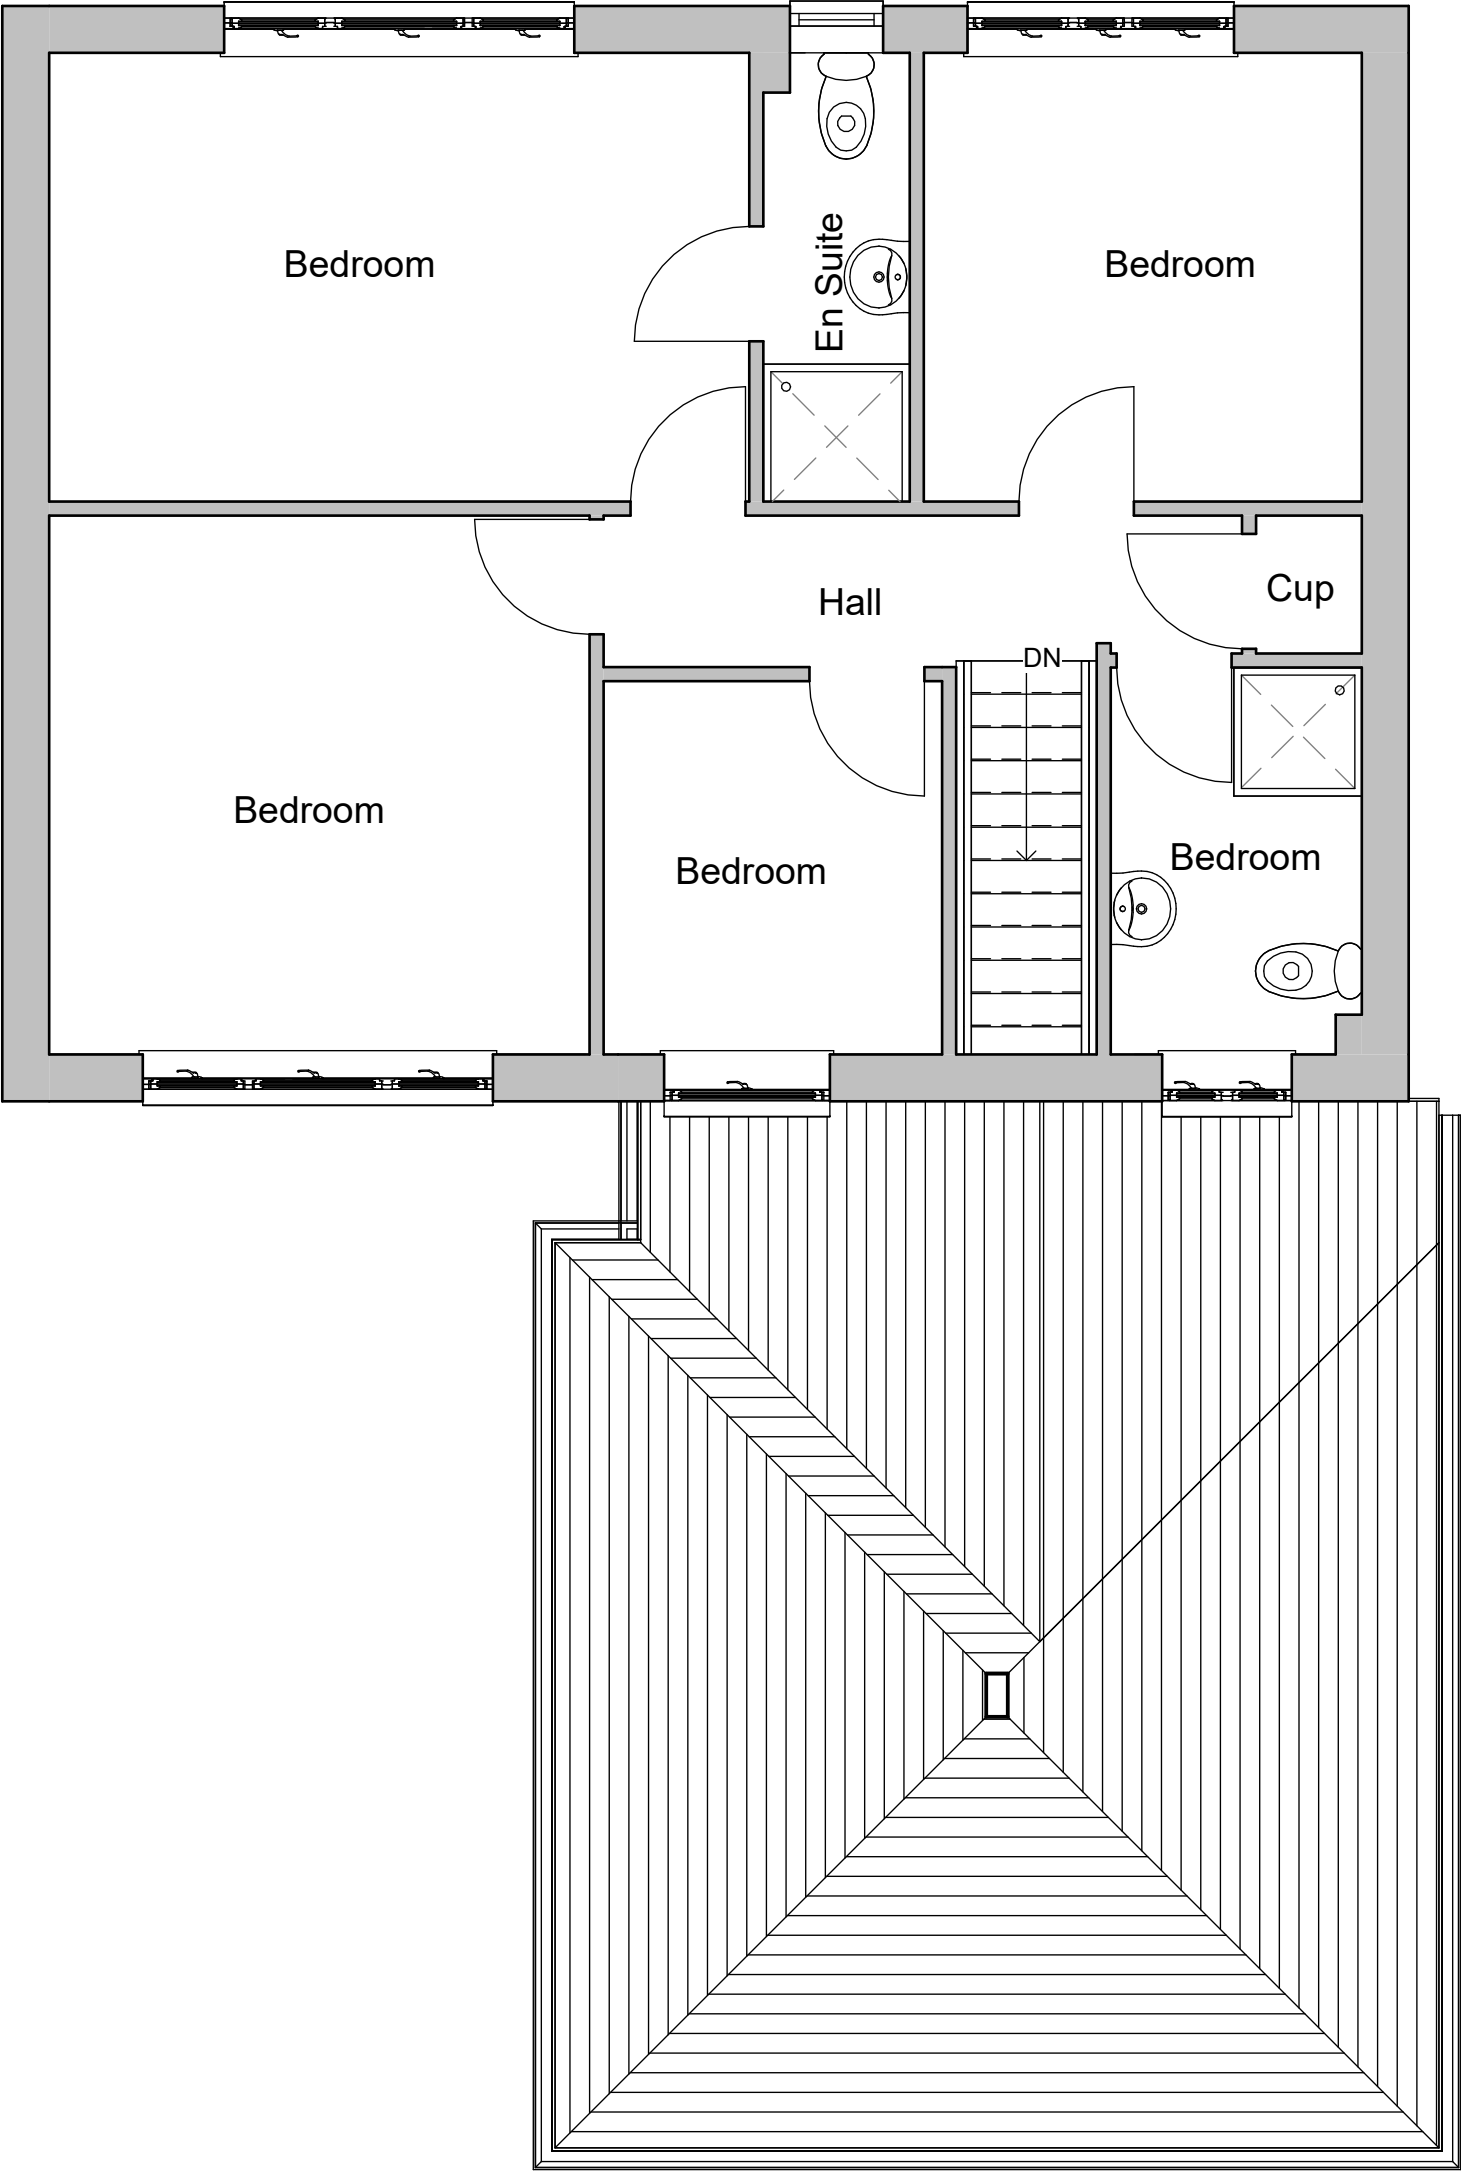


1 Existing First Floor
1 : 50


INDIGO DESIGN (Part of 3dcadwales Ltd) 5 Ashlea Drive, Merthyr Tydfil, CF47 0NY Tele 01685 385746 Mob 07940913216 Email: enquiries@indigo-3d-design.co.uk				PROJECT		Address 43, Penybryn View, Merthyr Tydfil CF47 0GB		Rev No	Description	Date
Garage Conversion								A	Issue	07/10/2021
	PURPOSE OF ISSUE	DRWAING NUMBER	SHEET	Checked by	Drawn by	Scale (@ A3)		This Drawing is Copyright, Dimensions to be checked on site and not scaled from this drawing		
	Planning Approval	PYB-02	Existing First Floor	JH	PH	1 : 50				




1 Existing Front Elevation
1 : 100

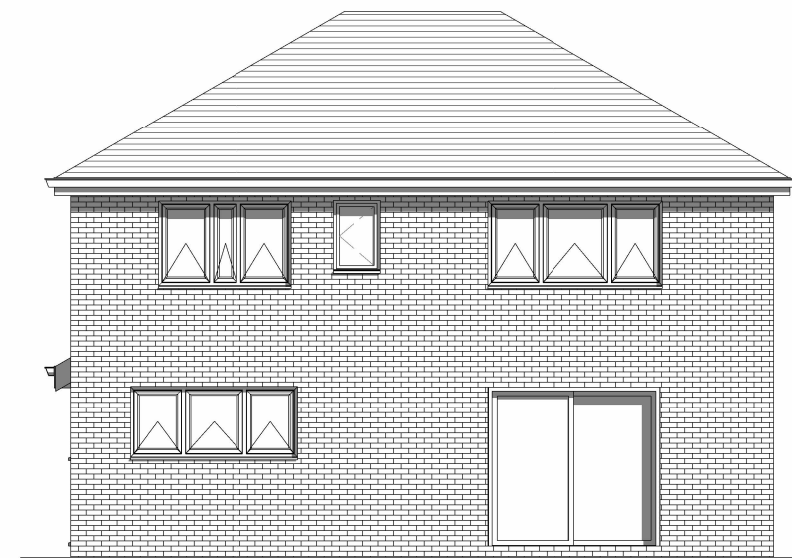

2 Existing Rear Elevation
1 : 100

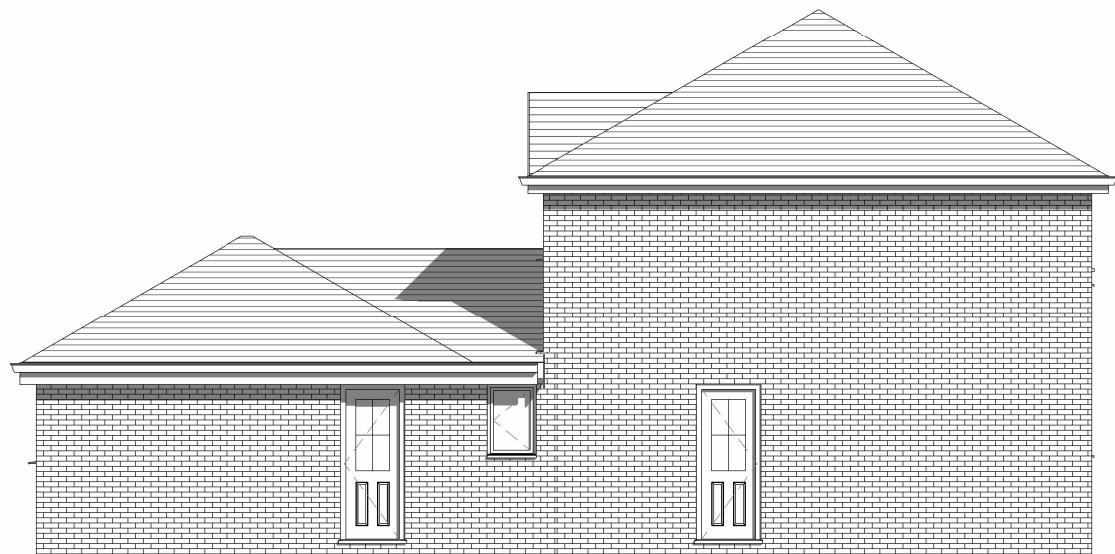

4 Existing Side 2 Elevation
1 : 100

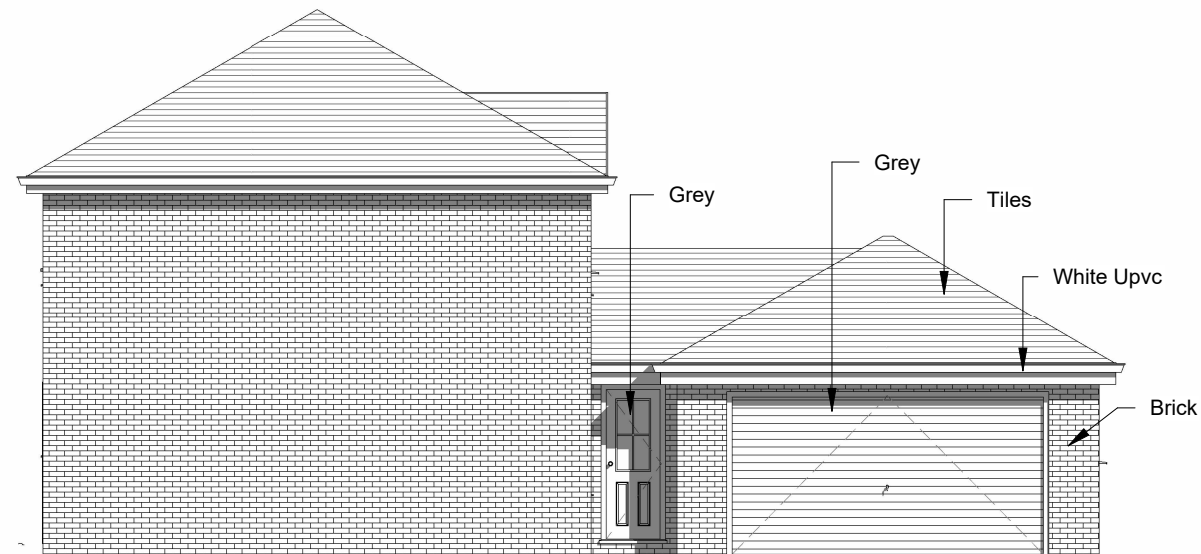

3 Existing Side 1 Elevation
1 : 100

INDIGO DESIGN (Part of 3dcadwales Ltd) 5 Ashlea Drive,
Merthyr Tydfil, CF47 0NY Tele 01685 385746 Mob -
07940913216 Email: philip@3dcadwales.co.uk

This Drawing is Copyright,
Dimensions to be checked
on site and not scaled from
this drawing



PURPOSE OF ISSUE	DRWAING NUMBER
Planning Approval	PYB-03


PROJECT	Garage Conversion
---------	-------------------

SHEET	Existing Elevations
-------	---------------------

Address	43, Penybryn View, Merthyr Tydfil CF47 0GB
---------	---


Checked by	Drawn by	Scale (@ A3)
JH	PH	1 : 100

Rev No	Description	Date
A	Issue	07/10/2021

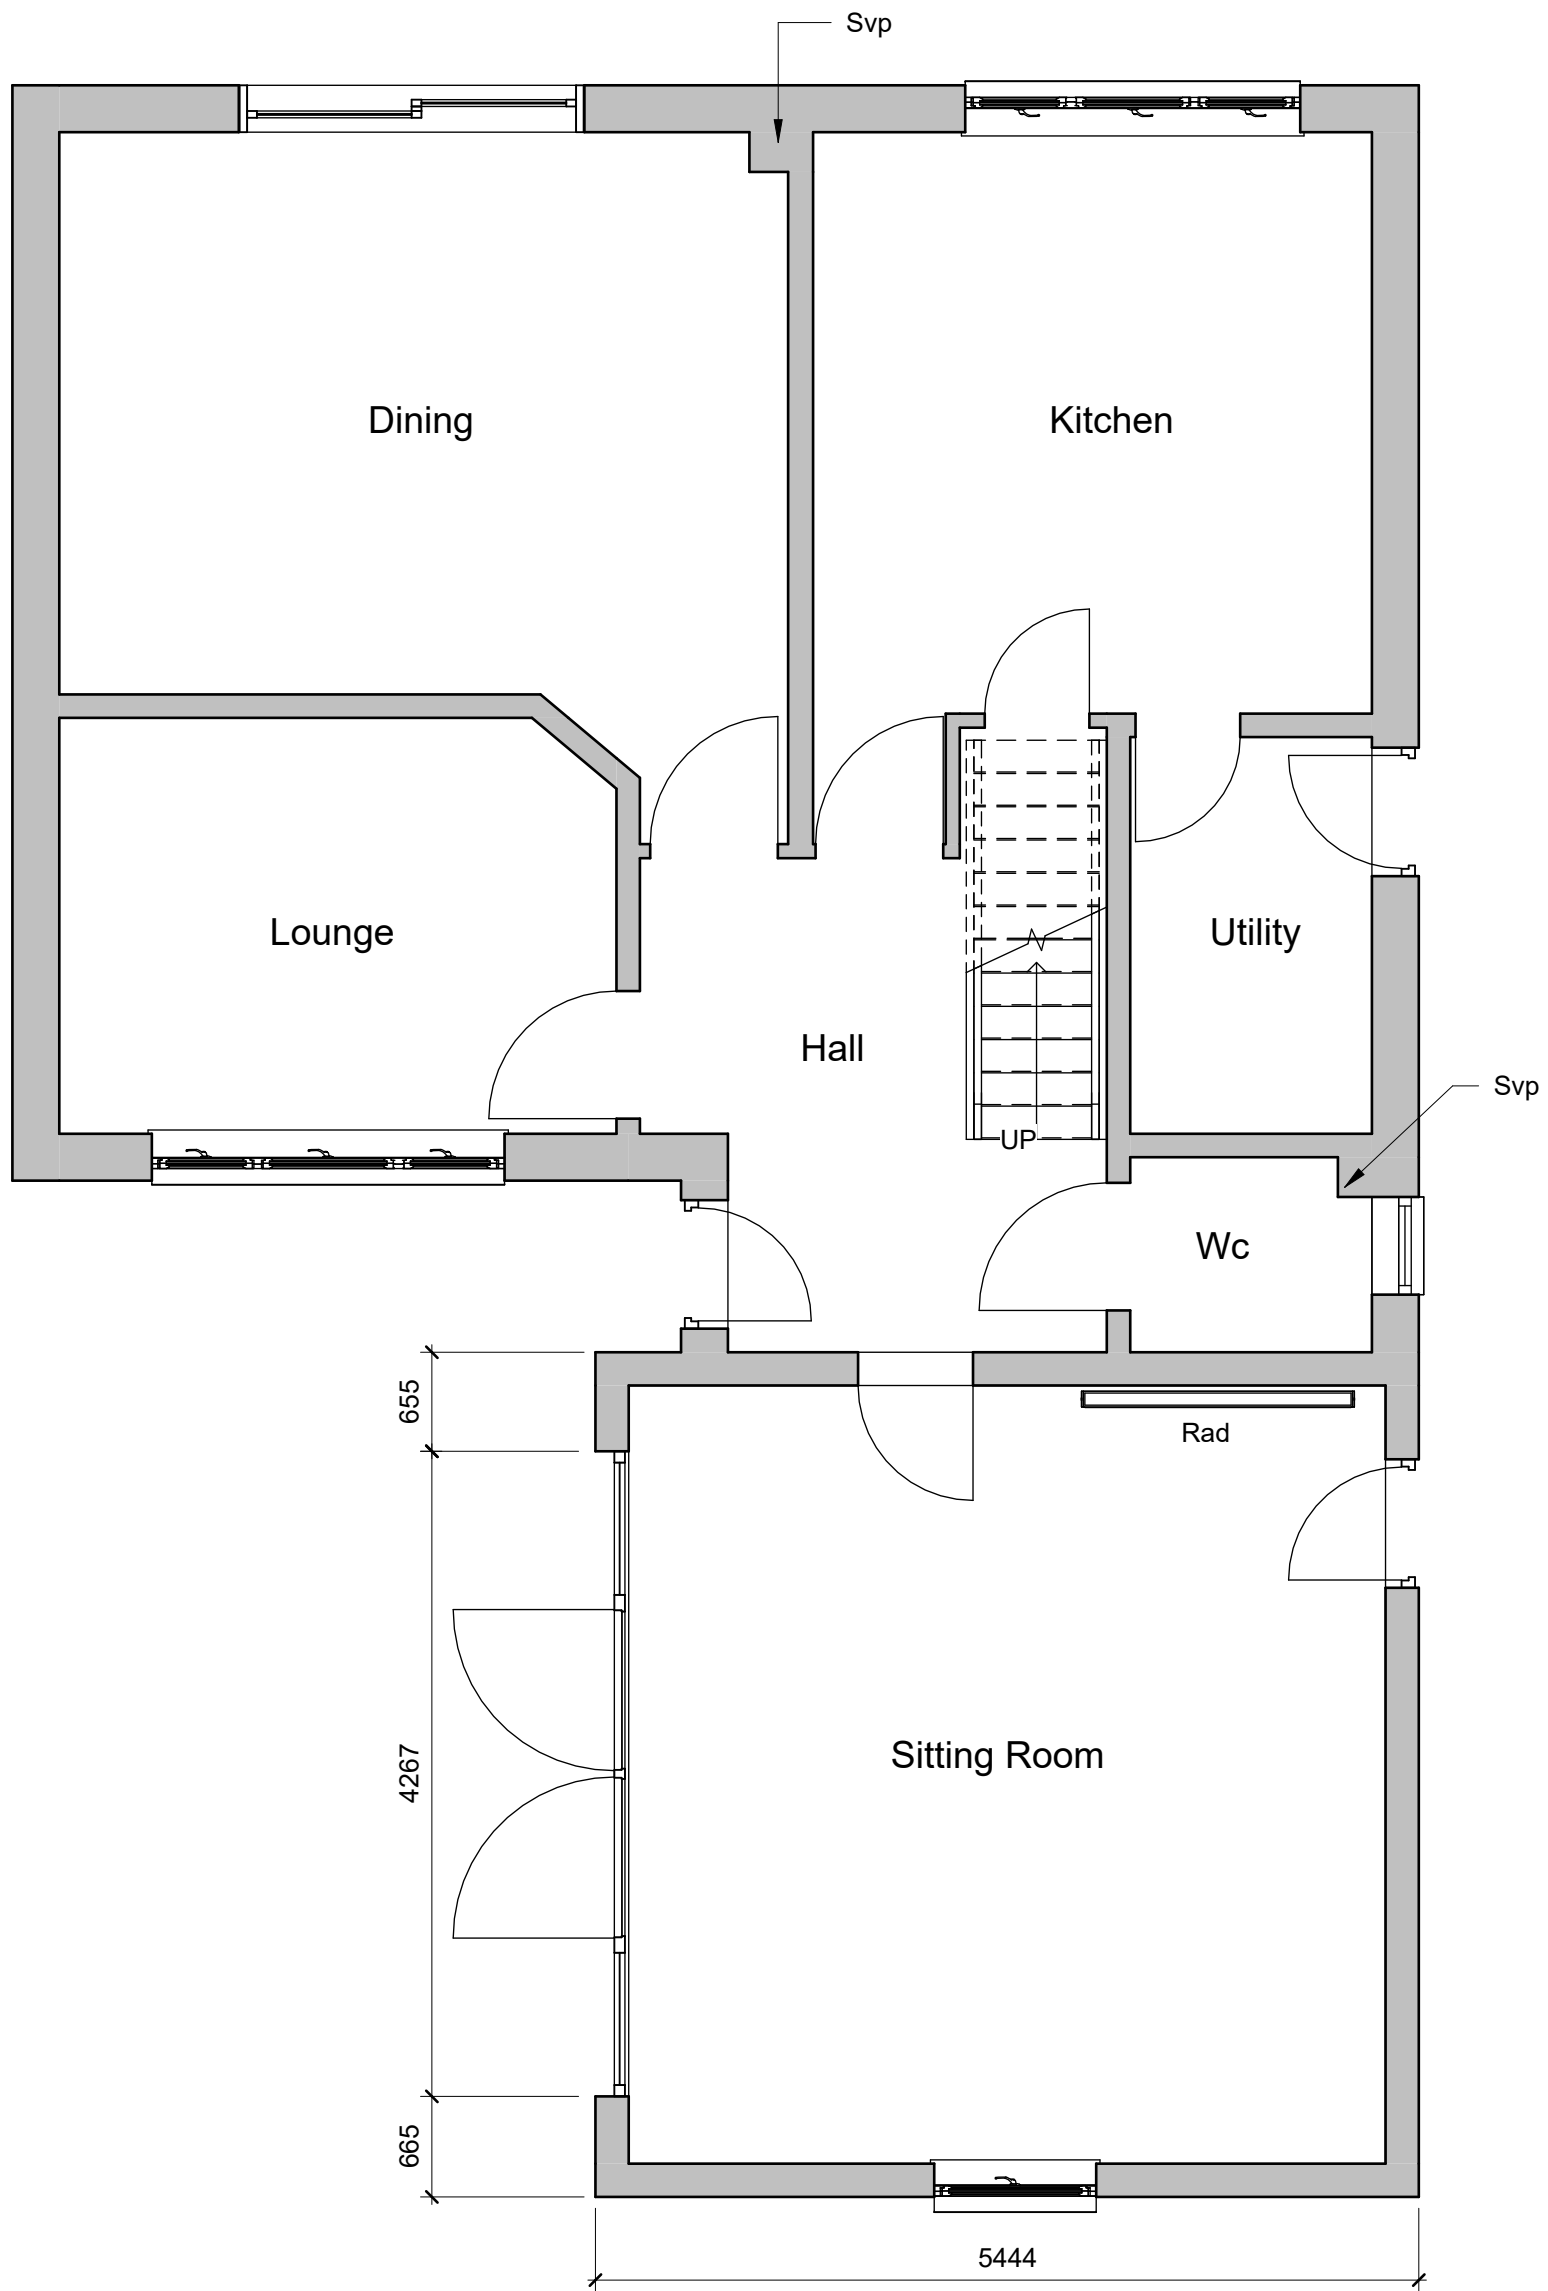


1 Proposed Ground Floor
1 : 50

INDIGO DESIGN (Part of 3dcadwales Ltd) 5 Ashlea Drive, Merthyr Tydfil, CF47 0NY Tele 01685 385746 Mob 07940913216 Email: enquiries@indigo-3d-design.co.uk				PROJECT		Address 43, Penybryn View, Merthyr Tydfil CF47 0GB		Rev No	Description	Date
Garage Conversion								A	Issue	07/10/2021
	PURPOSE OF ISSUE	DRWAING NUMBER	SHEET	Checked by	Drawn by	Scale (@ A3)		This Drawing is Copyright, Dimensions to be checked on site and not scaled from this drawing		
	Planning Approval	PYB-04	Proposed Ground Floor	JH	PH	1 : 50				

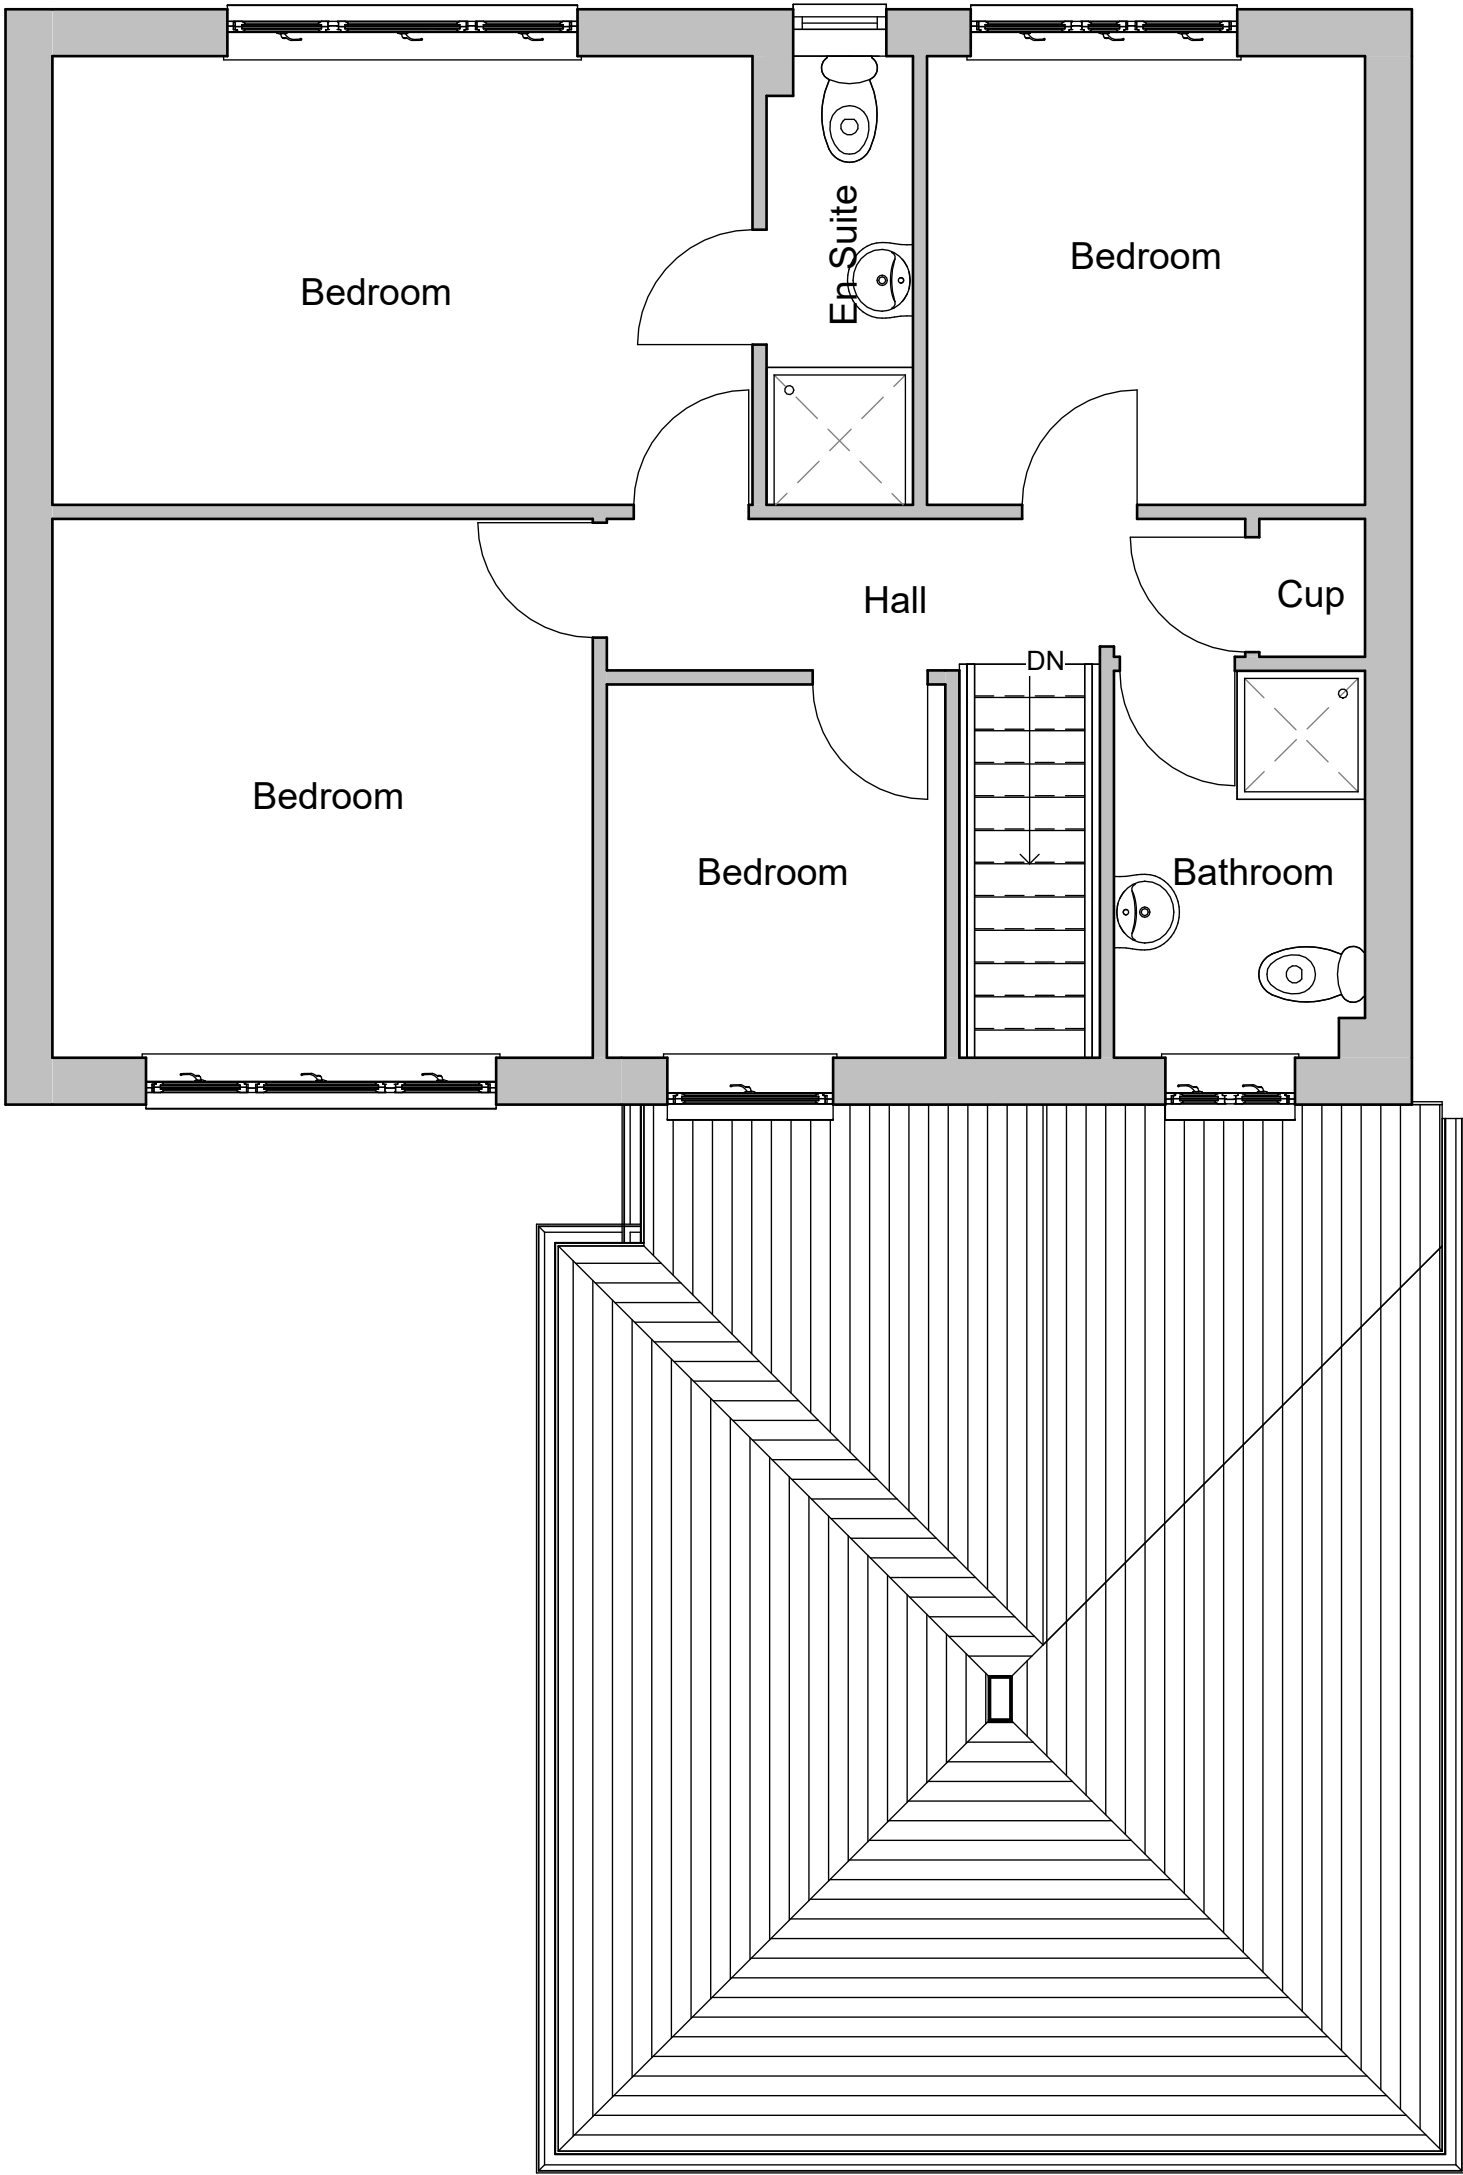

1 Proposed First Floor
1 : 50

INDIGO DESIGN (Part of 3dcadwales Ltd) 5 Ashlea Drive, Merthyr Tydfil, CF47 0NY Tele 01685 385746 Mob 07940913216 Email: enquiries@indigo-3d-design.co.uk				PROJECT		Address 43, Penybryn View, Merthyr Tydfil CF47 0GB		Rev No	Description	Date
Garage Conversion								A	Issue	07/10/2021
	PURPOSE OF ISSUE	DRWAING NUMBER	SHEET	Checked by	Drawn by	Scale (@ A3)		This Drawing is Copyright, Dimensions to be checked on site and not scaled from this drawing		
	Planning Approval	PYB-05	Proposed First Floor	JH	PH	1 : 50				

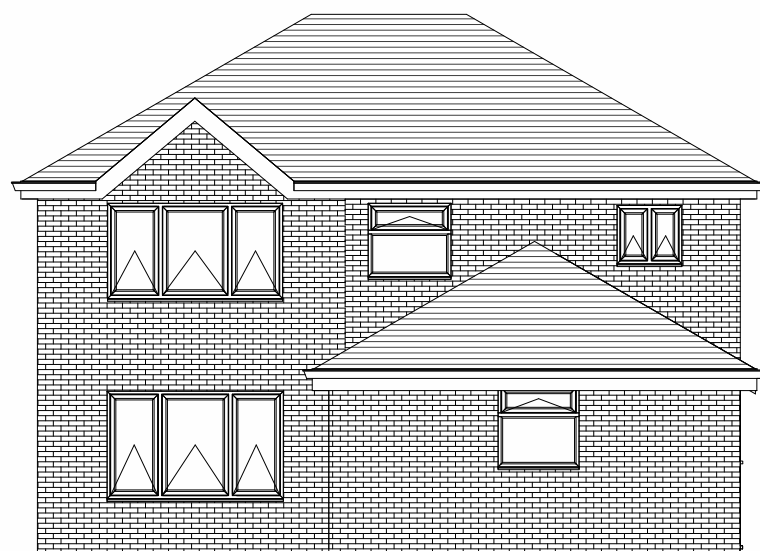


1 Proposed Front Elevation
1 : 100



2 Proposed Rear Elevation
1 : 100



4 Proposed Side 2 Elevation
1 : 100

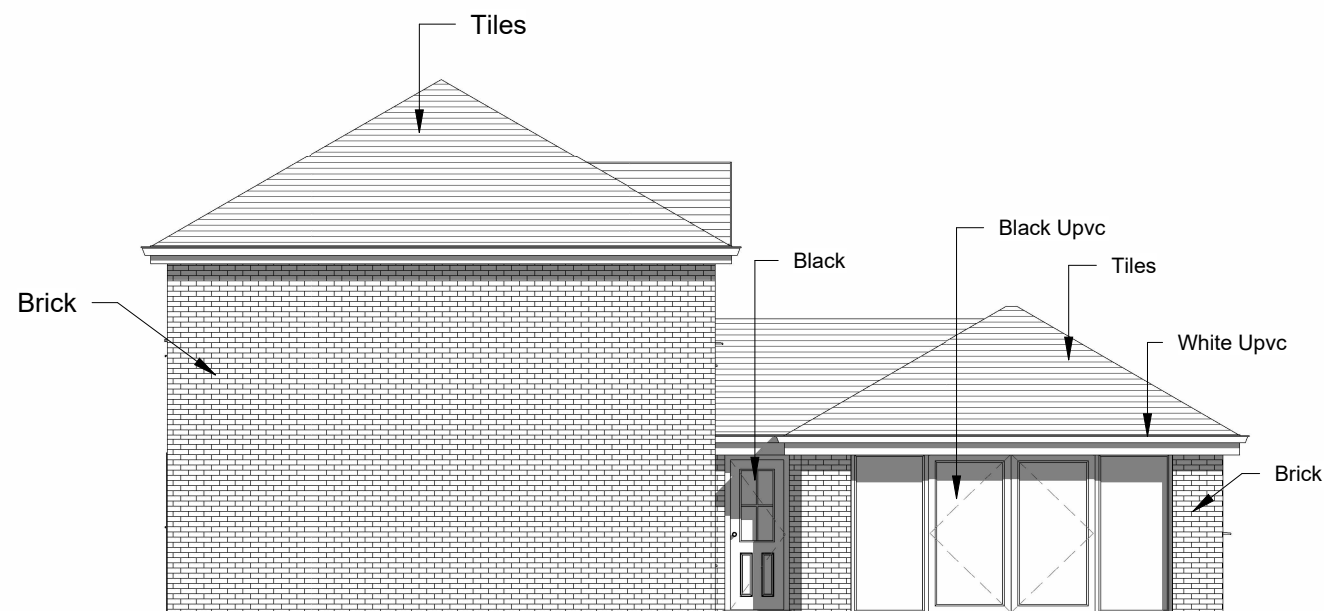

3 Proposed Side 1 Elevation
1 : 100

INDIGO DESIGN (Part of 3dcadwales Ltd) 5 Ashlea Drive,
Merthyr Tydfil, CF47 0NY Tele 01685 385746 Mob -
07940913216 Email: philip@3dcadwales.co.uk

This Drawing is Copyright,
Dimensions to be checked
on site and not scaled from
this drawing



PURPOSE OF ISSUE	DRWAING NUMBER
Planning Approval	PYB-06


PROJECT	Garage Conversion
---------	-------------------

SHEET	Proposed Elevations
-------	---------------------


Address	43, Penybryn View, Merthyr Tydfil CF47 0GB
---------	---

Checked by	Drawn by	Scale (@ A3)
JH	PH	1 : 100

Rev No	Description	Date
A	Issue	07/10/2021

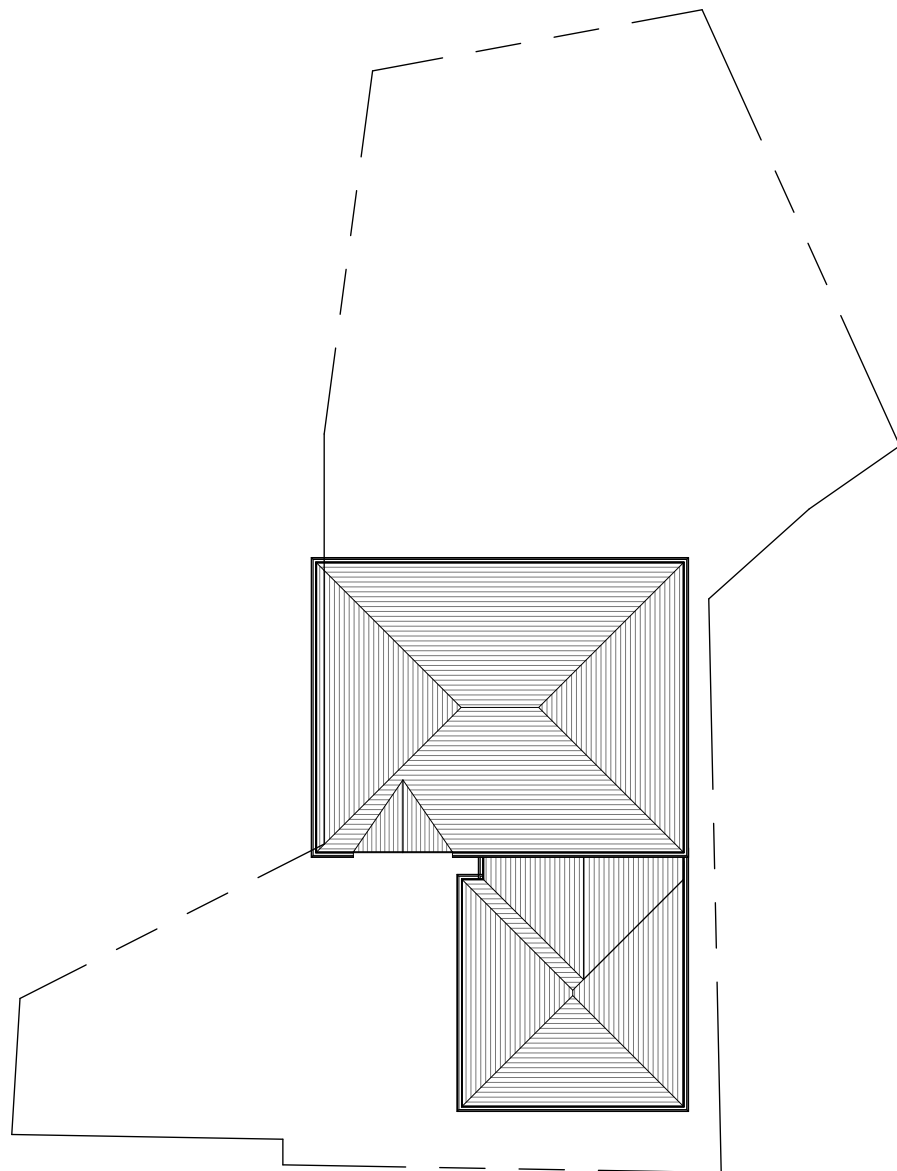

1 Existing Site
1 : 200

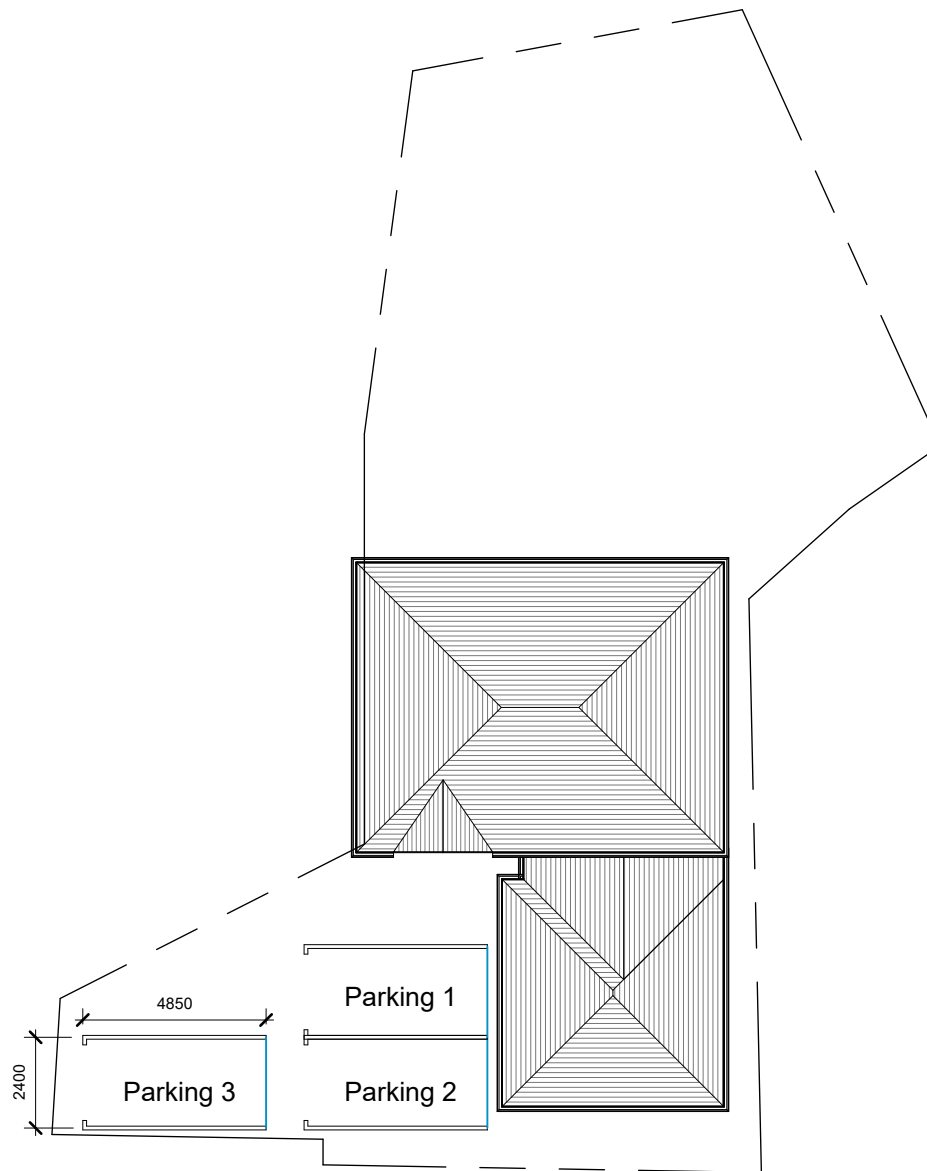

2 Proposed Site
1 : 200

INDIGO DESIGN (Part of 3dcadwales Ltd) 5 Ashlea Drive,
Merthyr Tydfil, CF47 0NY Tele 01685 385746 Mob -
07940913216 Email: philip@3dcadwales.co.uk

This Drawing is Copyright,
Dimensions to be checked
on site and not scaled from
this drawing



PURPOSE OF ISSUE	DRWAING NUMBER
Planning Approval	PYB-07

PROJECT	Garage Conversion
---------	-------------------

SHEET	Site Plans
-------	------------

Address	43, Penybryn View, Merthyr Tydfil CF47 0GB
---------	---

Checked by	Drawn by	Scale (@ A3)
JH	PH	1 : 200

Rev No	Description	Date
A	Issue	07/10/2021