




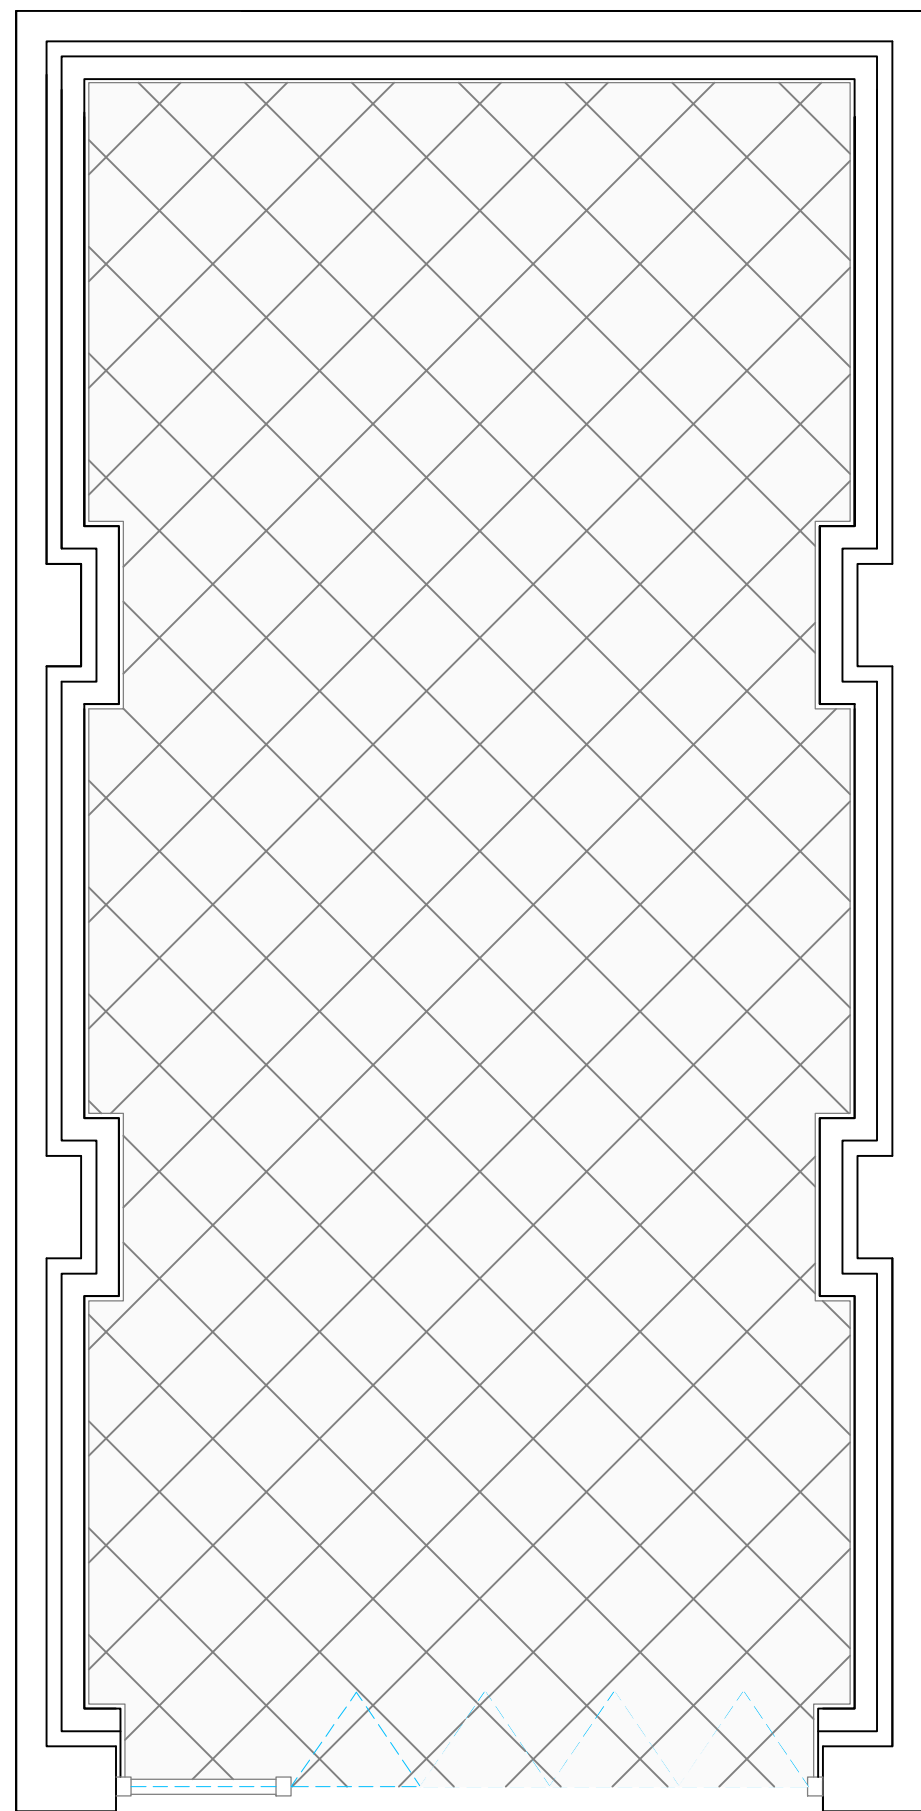


Proposed Ground Floor Plan
1:25

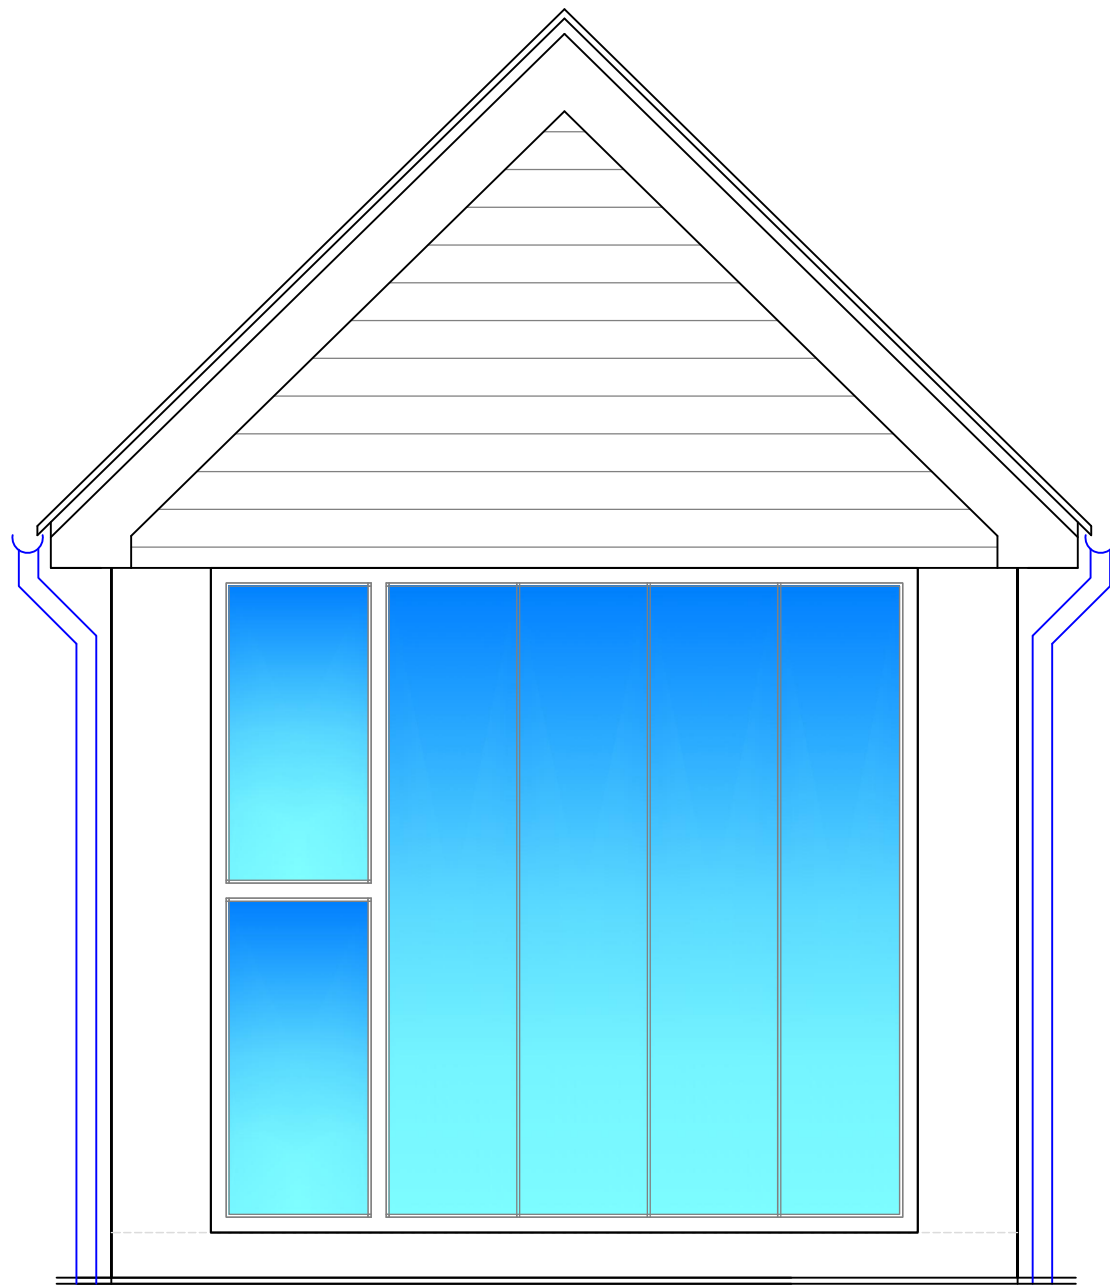


Proposed Front Elevation
1:25

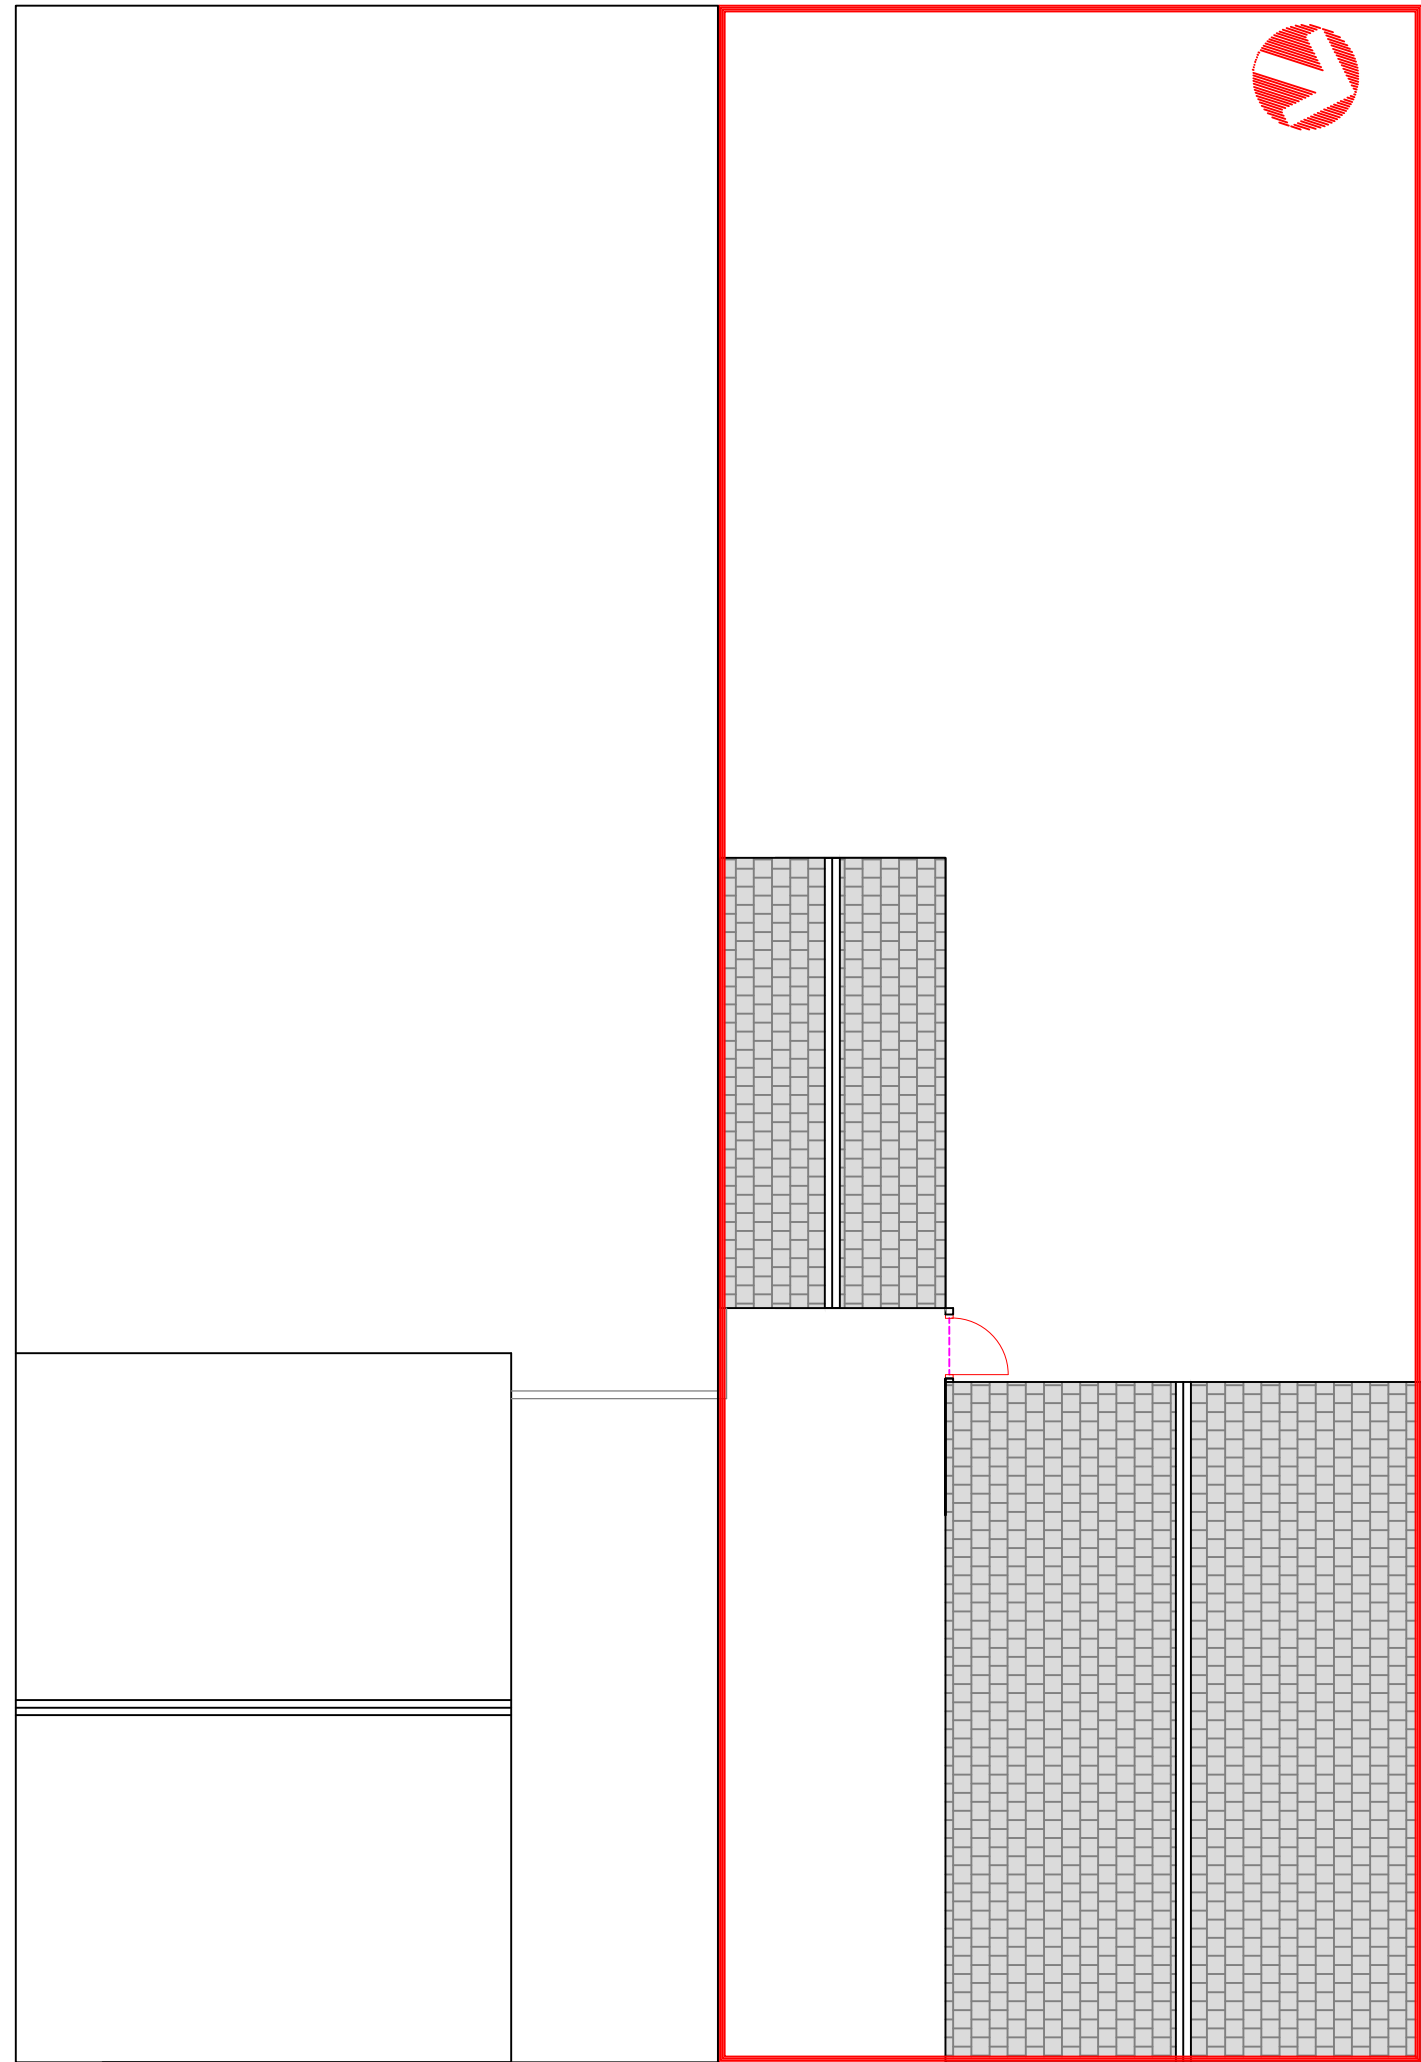


Block Plan
1:100

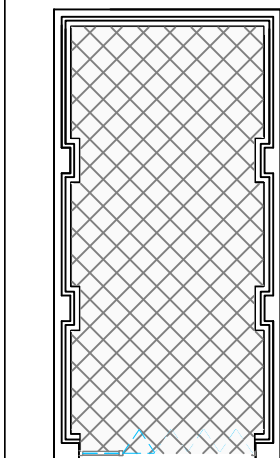


Proposed Ground Floor Plan
1:100

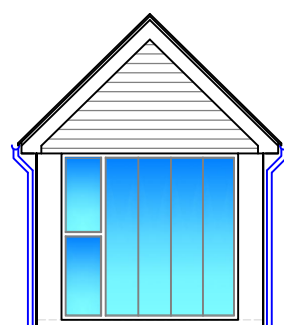


Proposed Front Elevation
1:100

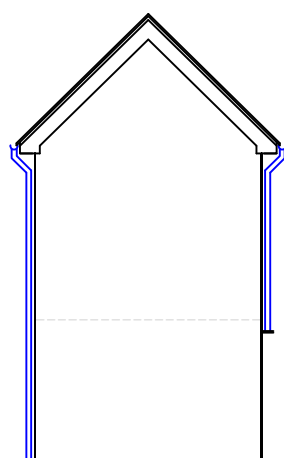


Proposed Rear Elevation
1:100
[No Change]

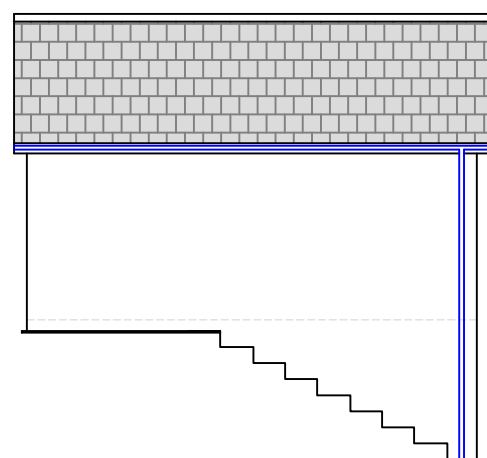


Proposed Side Elevation
1:100
[No Change]

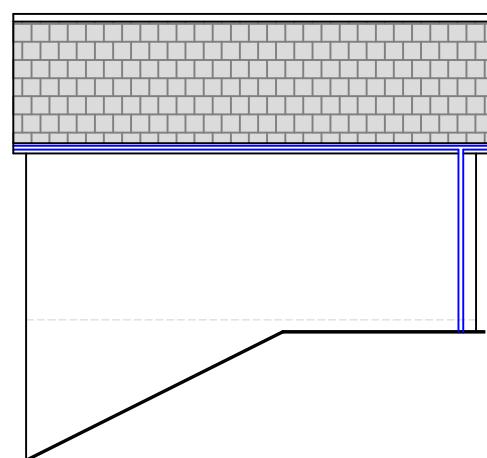


Proposed Side Elevation
1:100
[No Change]

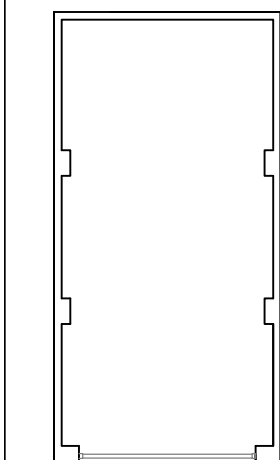


Existing Ground Floor Plan
1:100

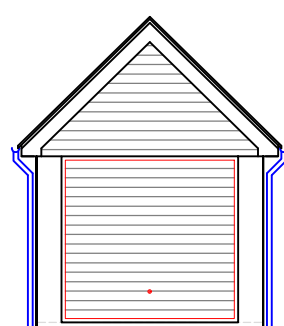


Existing Front Elevation
1:100

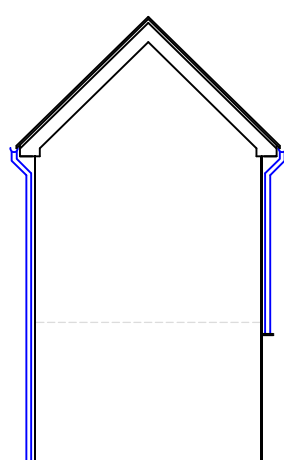


Existing Rear Elevation
1:100

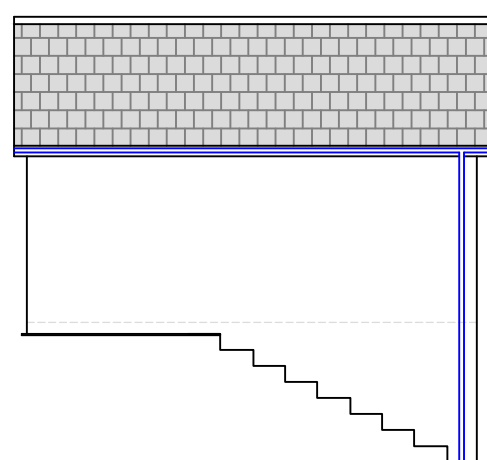


Existing Side Elevation
1:100

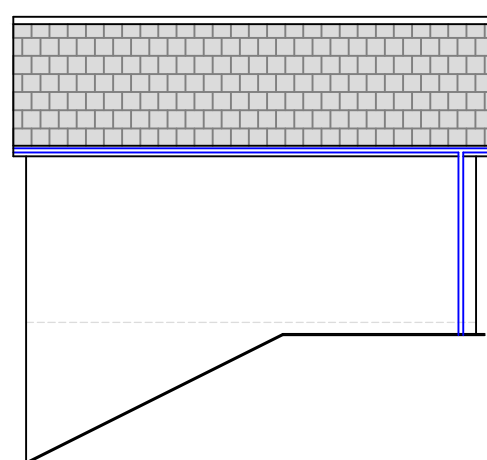

Existing Side Elevation
1:100

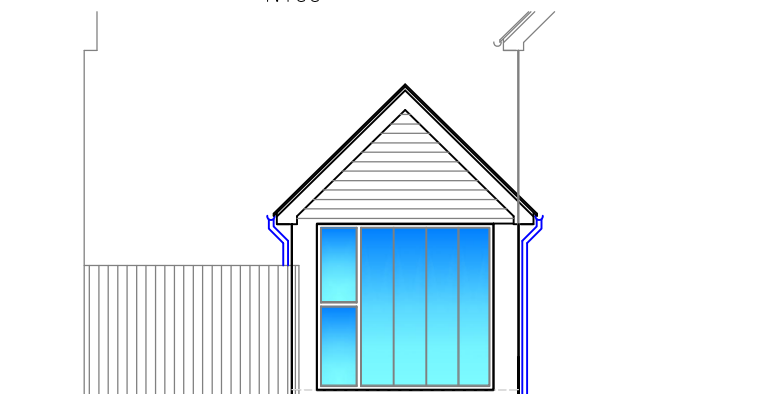

Proposed Front Elevation
1:100

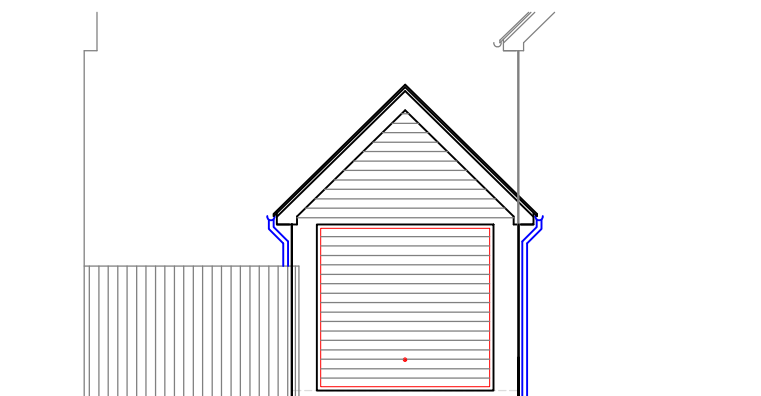

Existing Front Elevation
1:100

Finishes

Windows/Doors: White uPVC



Utopia Design
Architectural Services

Building Planning Application Support
Paul Thomas: BSc (Hons)
Tel: 01685 382312. Mob: 07989 759942

Issued Only for Purpose Indicated
Drawing Status: FOR PLANNING/B REGS PURPOSES ONLY

Address
31, River Avenue
Trelewis
Merthyr Tydfil
CF46 6EF

Project
Proposed Change of
Use of Domestic Garage
to Hair Salon

Drawn by PT Date 19.10.21 Scale 1:25 1:100

Title Existing & Proposed Plans, Elevations & Sections Paper A2

Drwg No RIVER AVE 31 01