



210011

MERTHYR TYDFIL
PLANNING DEPARTMENT
- 6 JAN 2021
RECEIVED

MERTHYR TYDFIL
COUNTY BOROUGH
COUNCIL
OFFICE COPY
PLEASE DO NOT
REMOVE

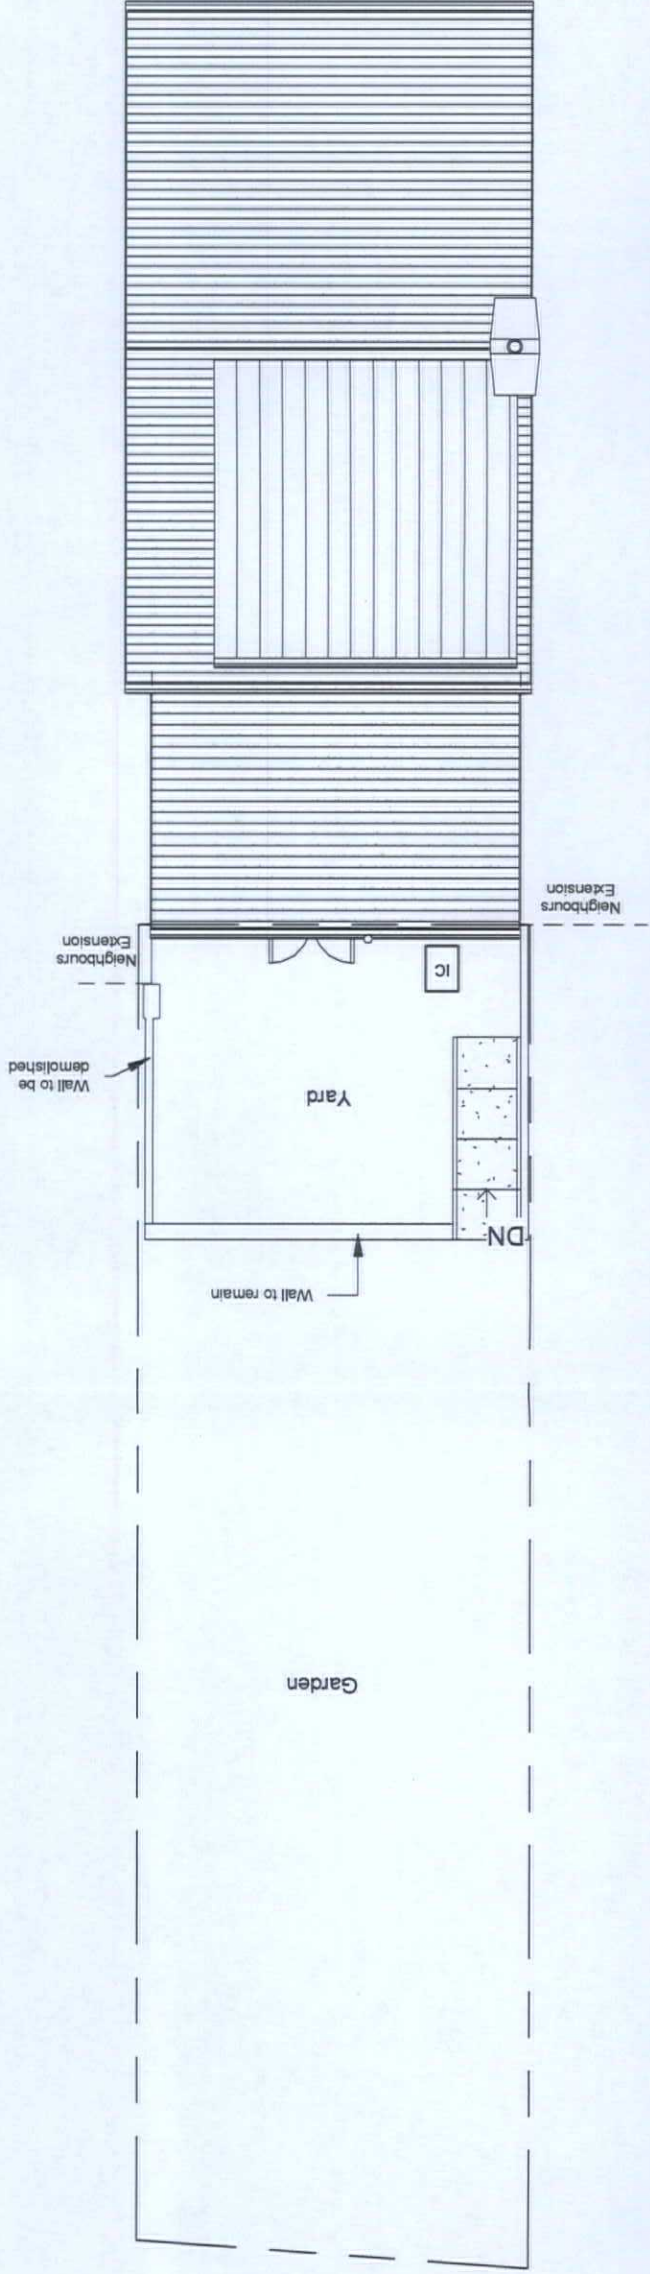

Existing Site Plan

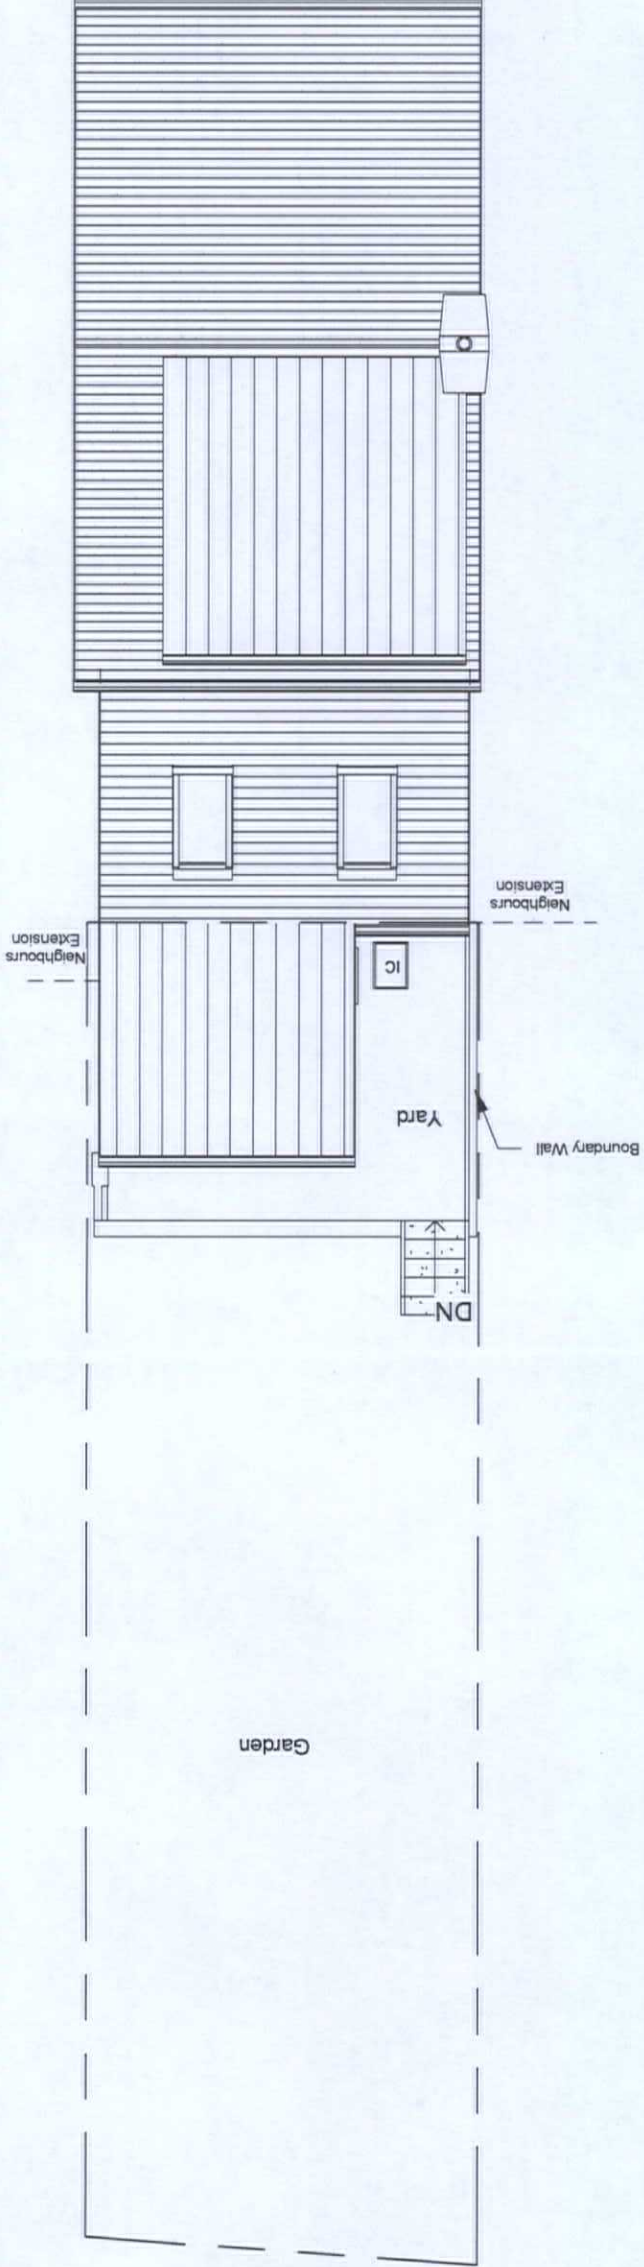

Proposed Site Plan

MERTHYR TYDFIL
COUNTY BOROUGH COUNCIL
Town & Country Planning Act 1990
PERMISSION GRANTED SUBJECT TO CONDITIONS
15 FEB 2021
J. JONES
BA(Hons) BTP M.R.T.P.I
HEAD OF TOWN PLANNING

INDIGO DESIGN (Part of 3dcatwales Ltd) 5 Ashtea Drive, Merthyr Tydfil, CF47 0NY T: 01685 385746 Mob - 07940913216 Email: philip@3dcatwales.co.uk		This Drawing is Copyright, Dimensions to be checked on site and not scaled from this drawing		
PURPOSE OF ISSUE		DRAWING NUMBER		
Planning Approval		02025070-03		
PROJECT		Single storey rear extension		
SHEET		Site Plans		
Address				
6 Barrington Street, Aberfan, Merthyr Tydfil, CF48 4QX				
Checked by		Drawn by		Scale (@ A3)
JH		PH		1 : 100
Rev No	Description			Date
A	Issue			05/01/2021