



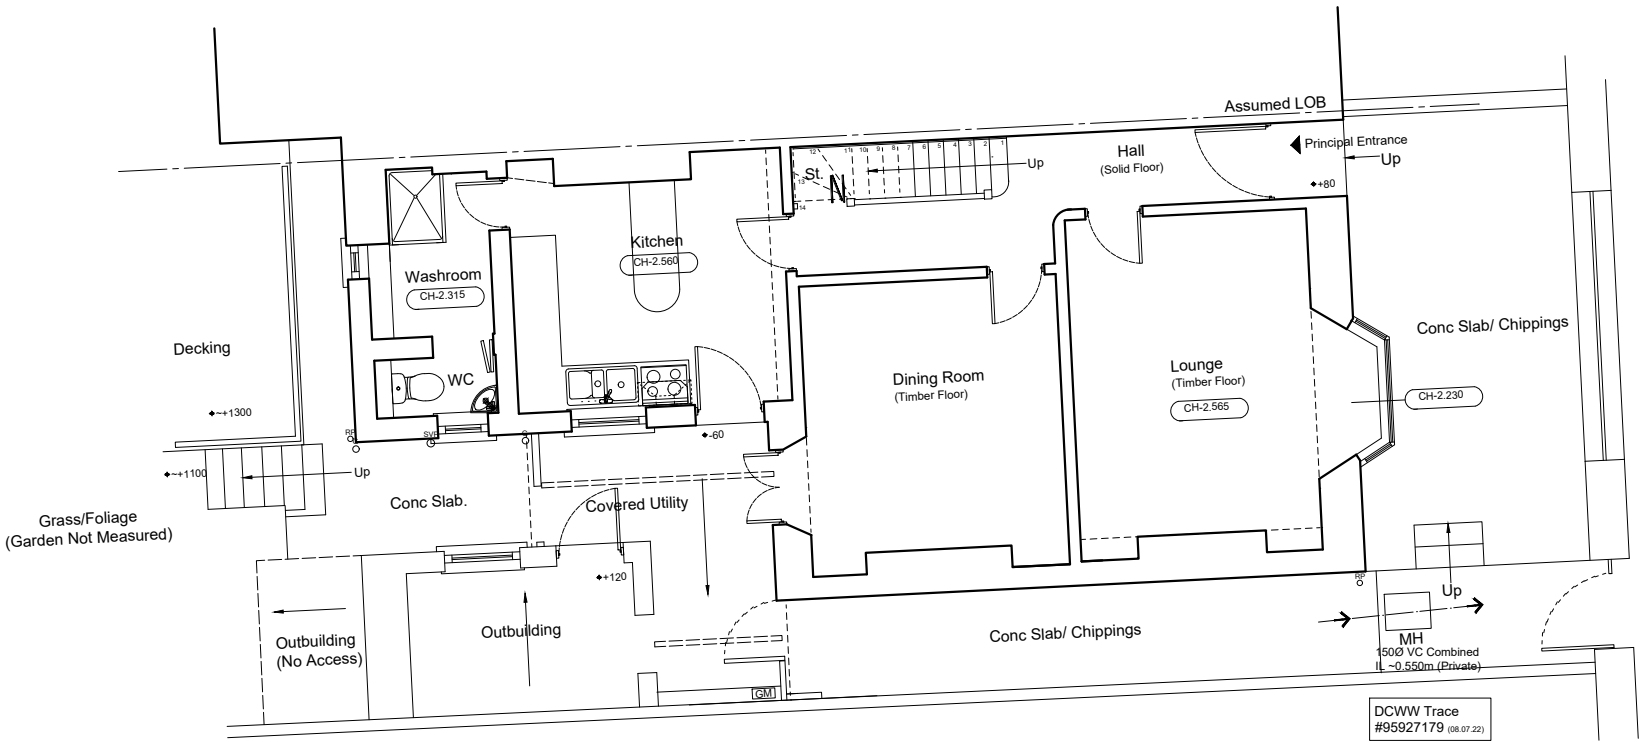


EXISTING GROUND FLOOR AND PART SITE PLAN
1:100 @ A3

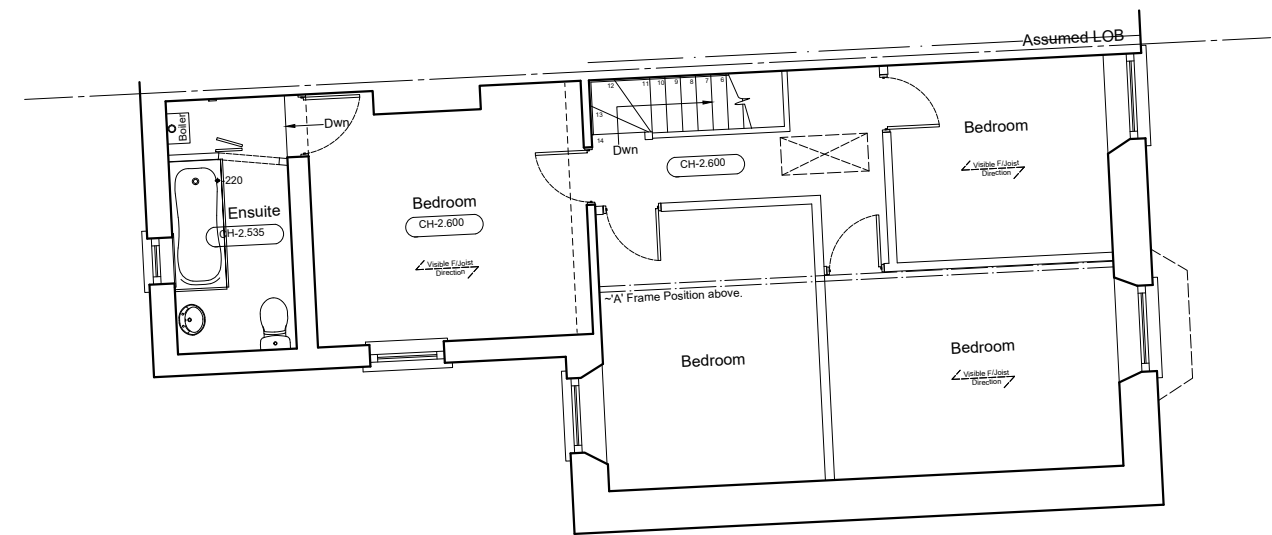

EXISTING FIRST FLOOR PLAN
1:100 @ A3



PHOTOGRAPH OF EXISTING FRONT ELEVATION

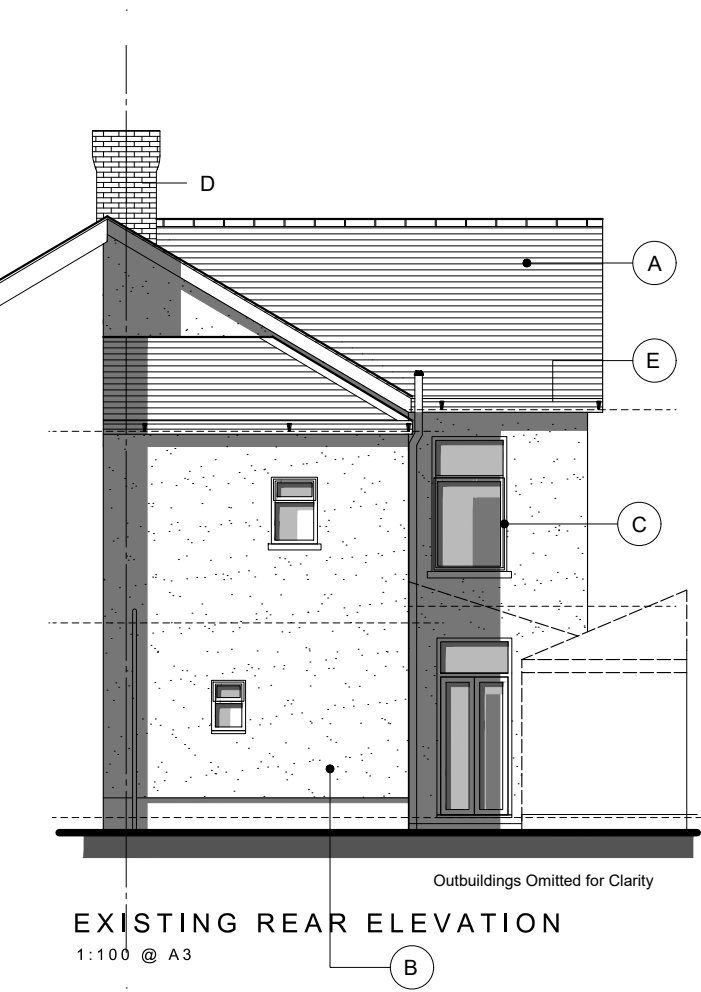

EXISTING REAR ELEVATION
1:100 @ A3



EXISTING SIDE ELEVATION
1:100 @ A3

EXISTING MATERIAL SPECIFICATION

- A. SLATE ROOF COVERING
- B. PEBBLE DASH RENDER
- C. PVC FENESTRATION
- D. FACING BRICKWORK
- E. PVC FASCIA, SOFFIT AND RAINWATER GOODS

REVISION DATE COMMENTS

CLIENT

MR E ADANACIA

PROJECT

43 ABERFAN ROAD, ABERFAN, CF48 4QL

DRAWING TITLE

EXISTING FLOOR PLANS AND ELEVATIONS

PROJECT NO.

VAR-2078

DRAWING STATUS

CLIENT APPROVAL

PLANNING

BUILDING CONTROL

TENDER

CONSTRUCTION

DRAWN/CHECKED

SCALE

1:100 @ A3

DATE

AUG '22

FARRAH VARMA / AV

Varco

Structural Engineers | Architectural Designers | Building Surveyors

Varco Consultants Ltd

113 Park Crescent

Barry, Vale of Glamorgan CF62 6HE

t. +44(0)1446 735 315

e. info@varcoconsultants.com

w. www.varcoconsultants.com

Regulated by RICS

DRAWING NO.

A100

REVISION.

N/A.