



天

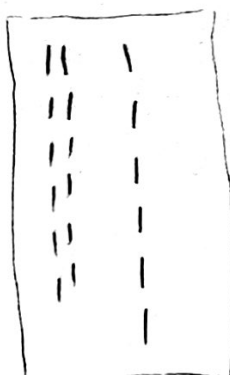

— PROPOSED FLOOR HEIGHTS

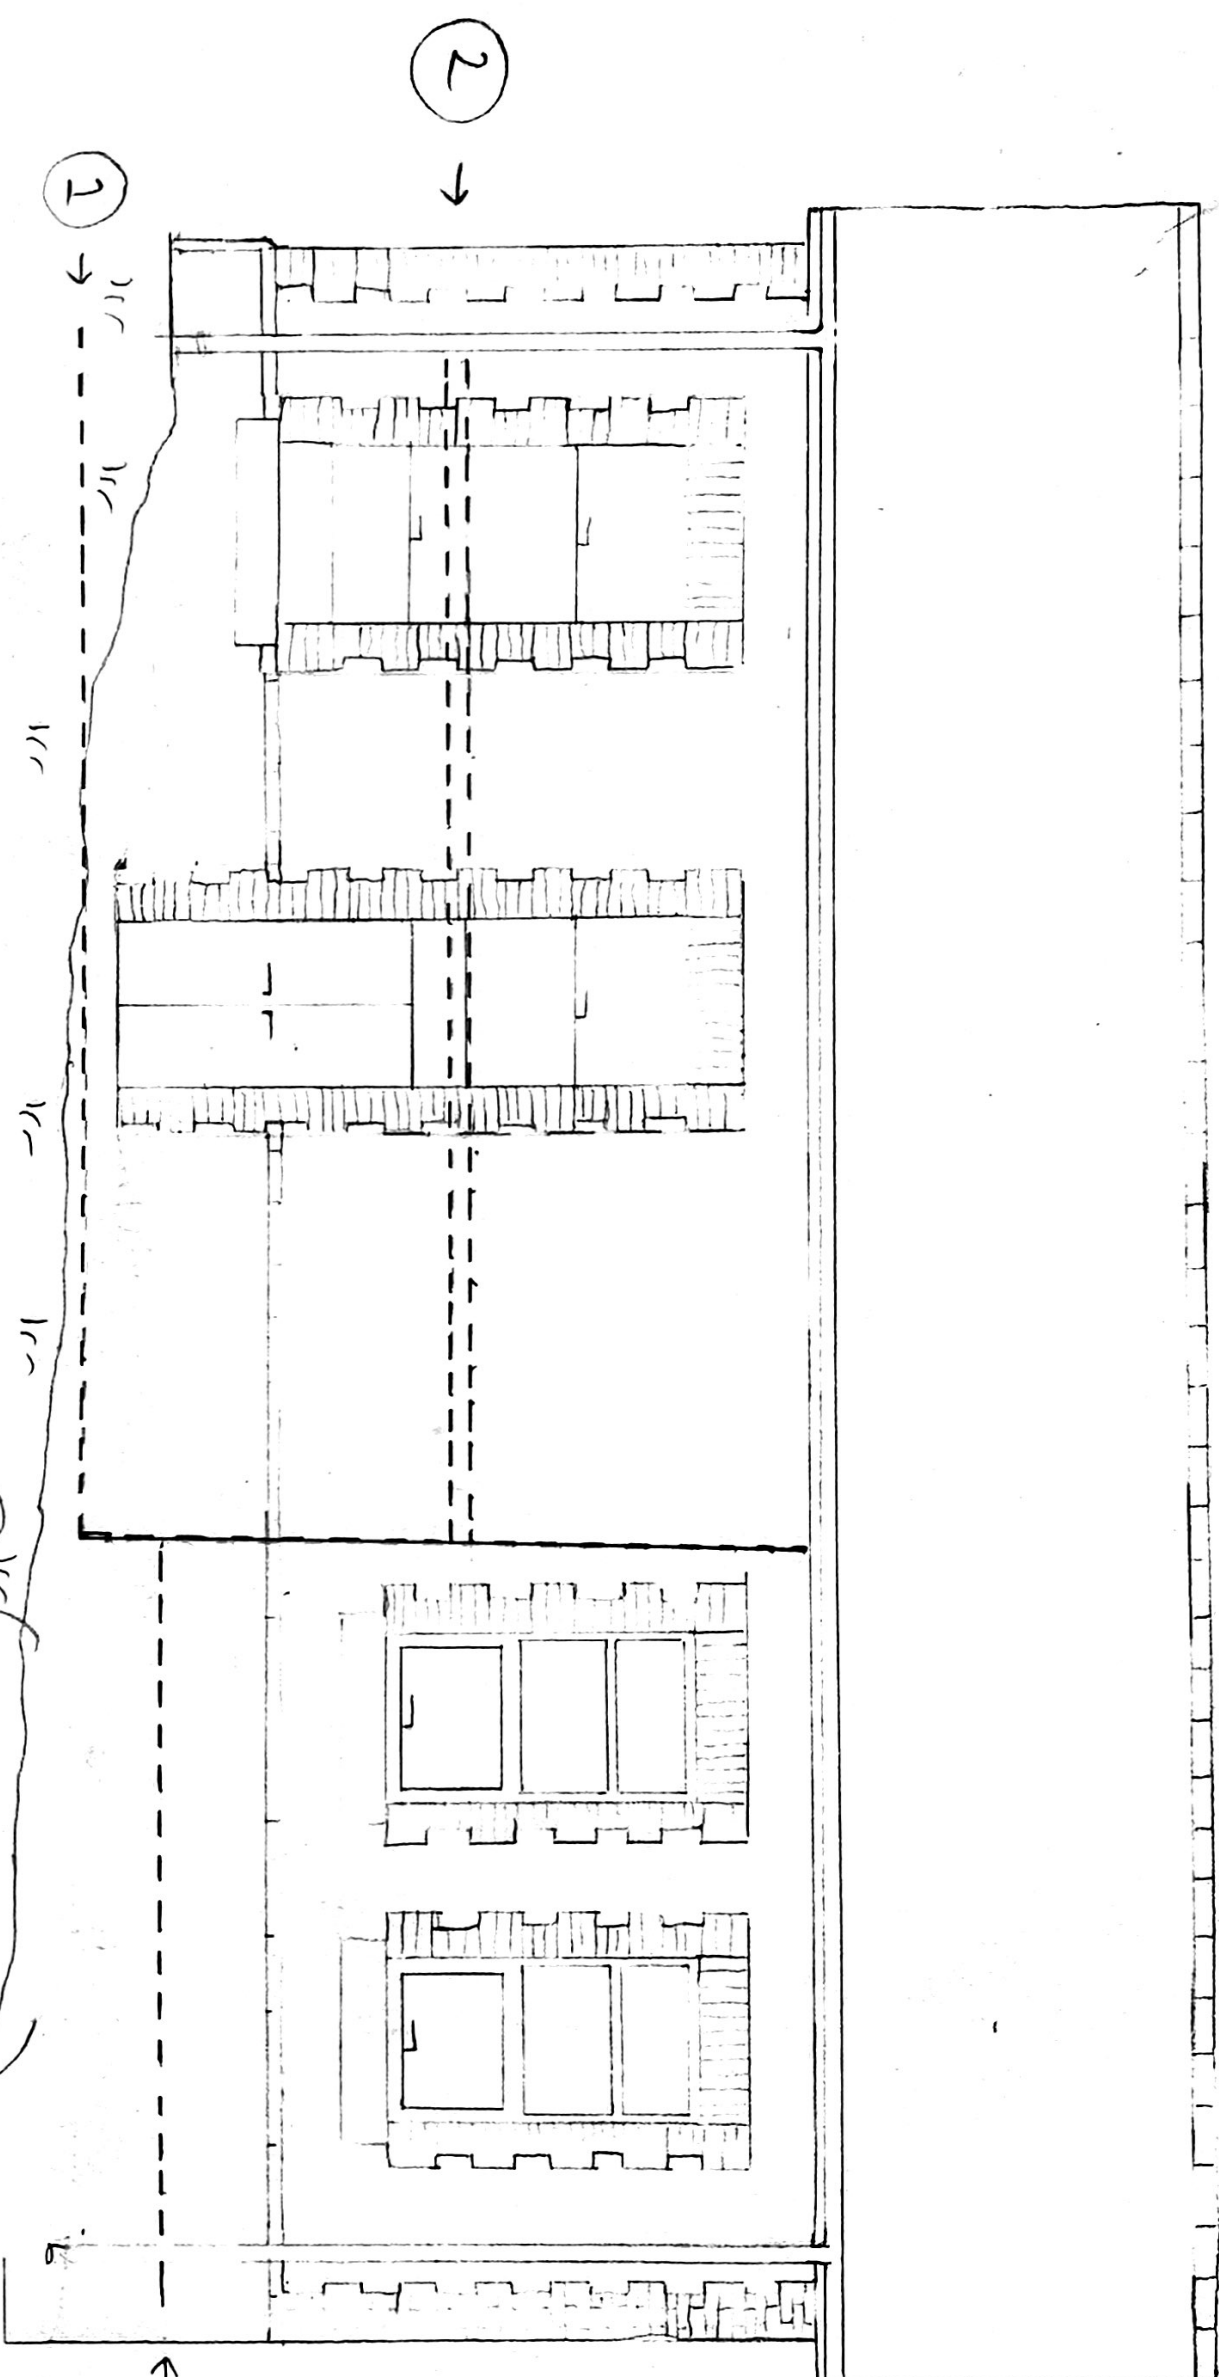

FLOOR  
HEIGHT IN  
RECEPTION  
ROOM ONE  
TO REMAIN  
UNCHANGED

\* PLEASE SEE FIGURE (G) (PROPOSED GARDEN) ~~FOR DETAILS~~  
" OF PROPOSED GARDEN "

TILE ROOF UNCHANGED

BRICK ROOFS AND RENDERED, PAINTED WHITE WALLS UNCHANGED

WHITE UPVC WINDOWS TO BE REPLACED BY DARK GREY UNITS INCLUDING EXTENDED

WINDOW UNIT AND FRENCH DOOR. BLACK OUT PANEL TO BE USED WHERE

INTERNAL NEW FLOOR HEIGHT INTERSECTS WINDOWS. FENCE TO BE ERRECTED AROUND ENTIRE NORTHERN BOUNDARY. GRAVEL DRIVE ON EASTERN SIDE WITH GATE ENTRANCE TO GARDEN, TERRACED LAWN, PATIO ALONG NORTHERN FACE OF BUILDING.

TITLE: PROPOSED NORTH ELEVATION

AGENT: LOUISE TAYLOR

SCALE: 1:50 DATE: OCT 2021

NO: 07847-615072