


EXISTING GROUND FLOOR PLAN

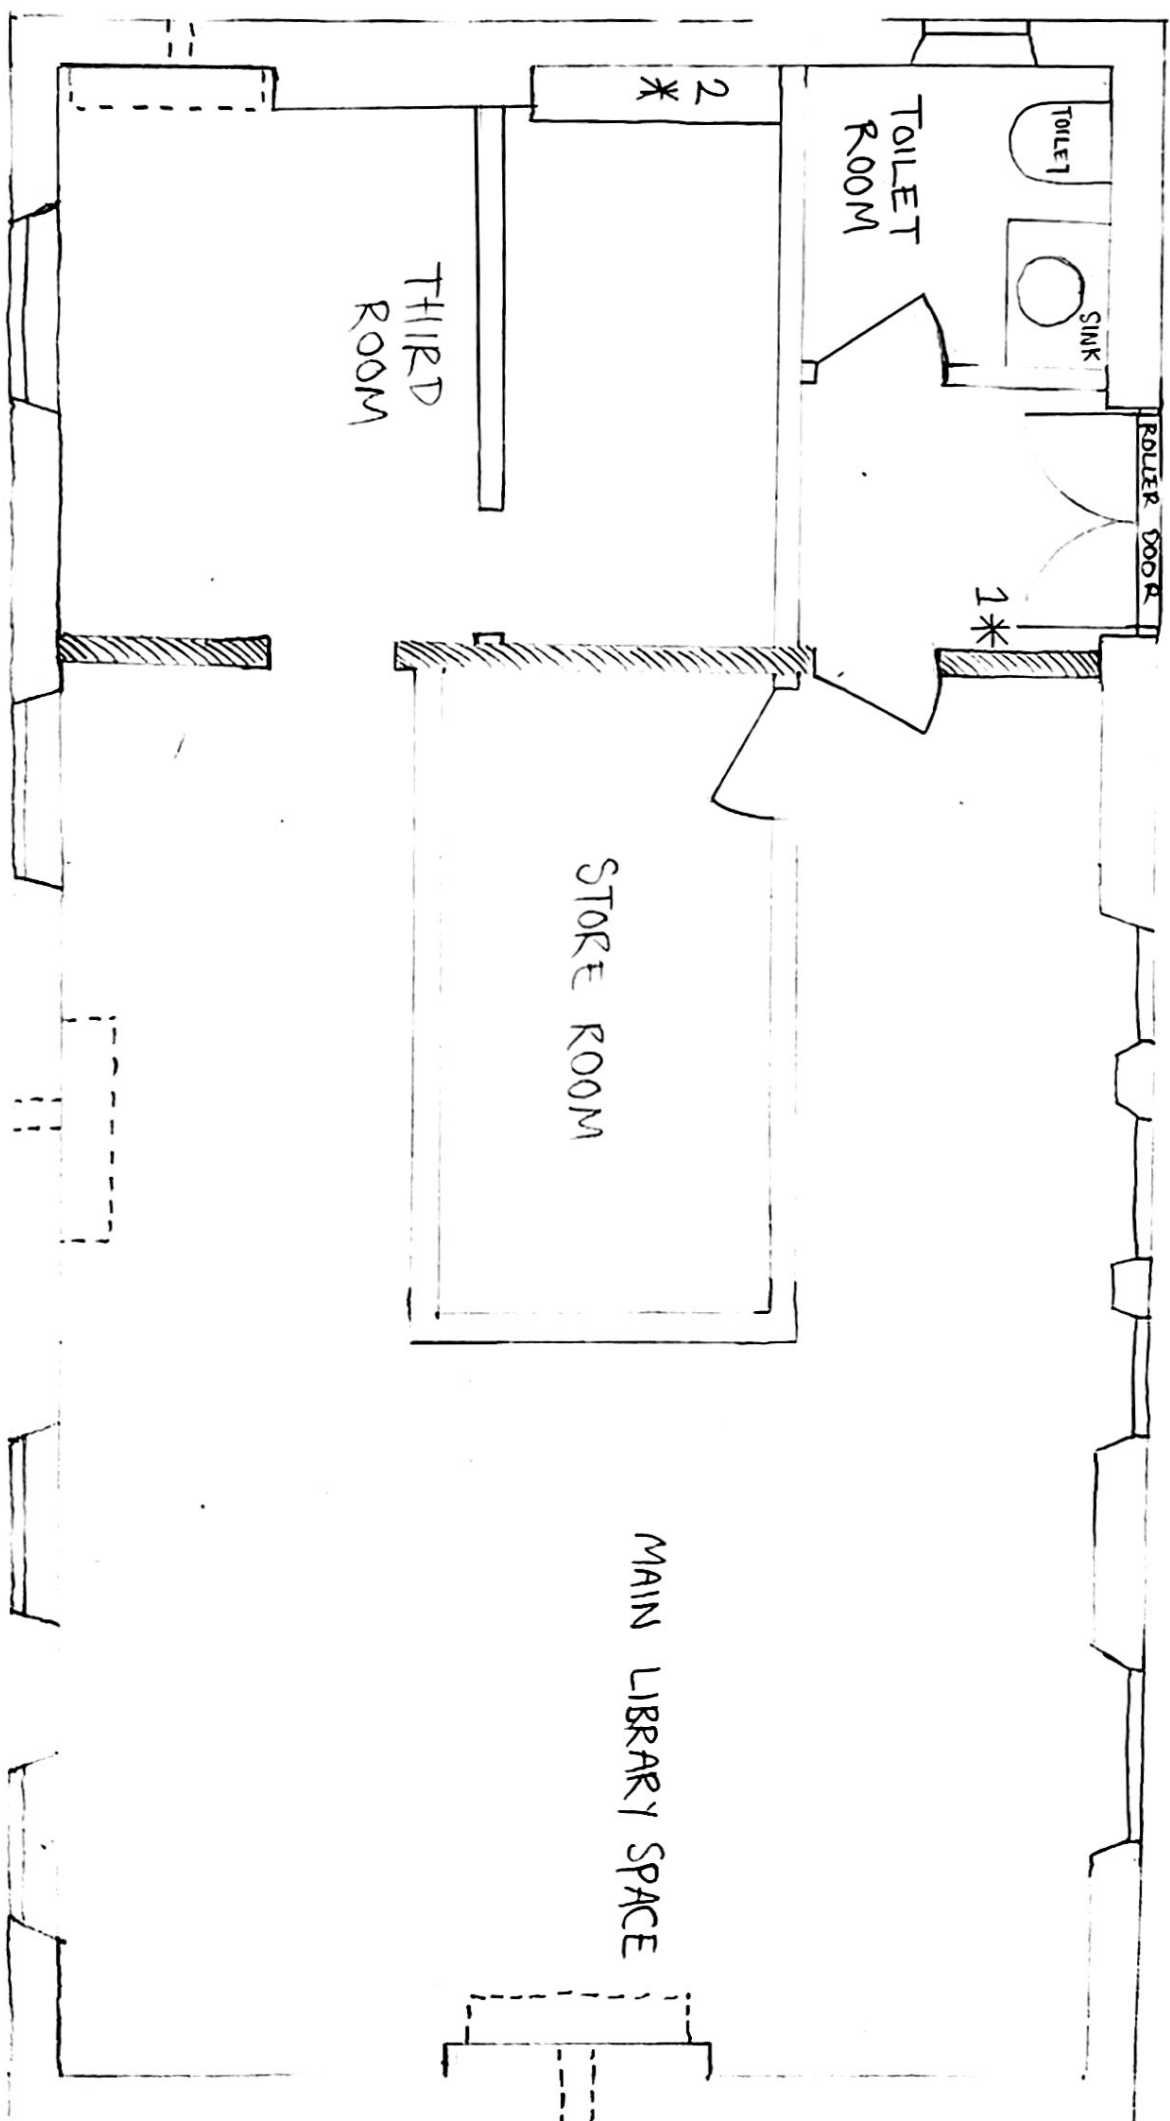

- Solid BRICK INTERNAL WALL

ALL OTHER INTERNAL WALLS ARE TIMBER AND PLASTER PARTITION WALLS

- GAS HEATERS AND FIVE TO OUTSIDE (ALL OUT OF USE)

- LOCATION OF ELECTRIC METRE

- LOCATION OF GAS METRE

FLOORBOARDS WOODEN THROUGHOUT, FALSE CEILING THROUGHOUT WITH THE EXCEPTION OF TOILET AND STORE ROOM WITH CONSTRUCTED PLASTER CEILING

TITLE: EXISTING GROUND FLOOR PLAN FOR THE EXISTING 1000000 LIBRARY

AGENT: LOUISE TAYLOR

SCALE: 1:50 DATE: 05 2014

NO: 07847615072