



PROPOSED
EAST ELEVATION
FOR THE FORMER TROEDYRHIW LIBRARY

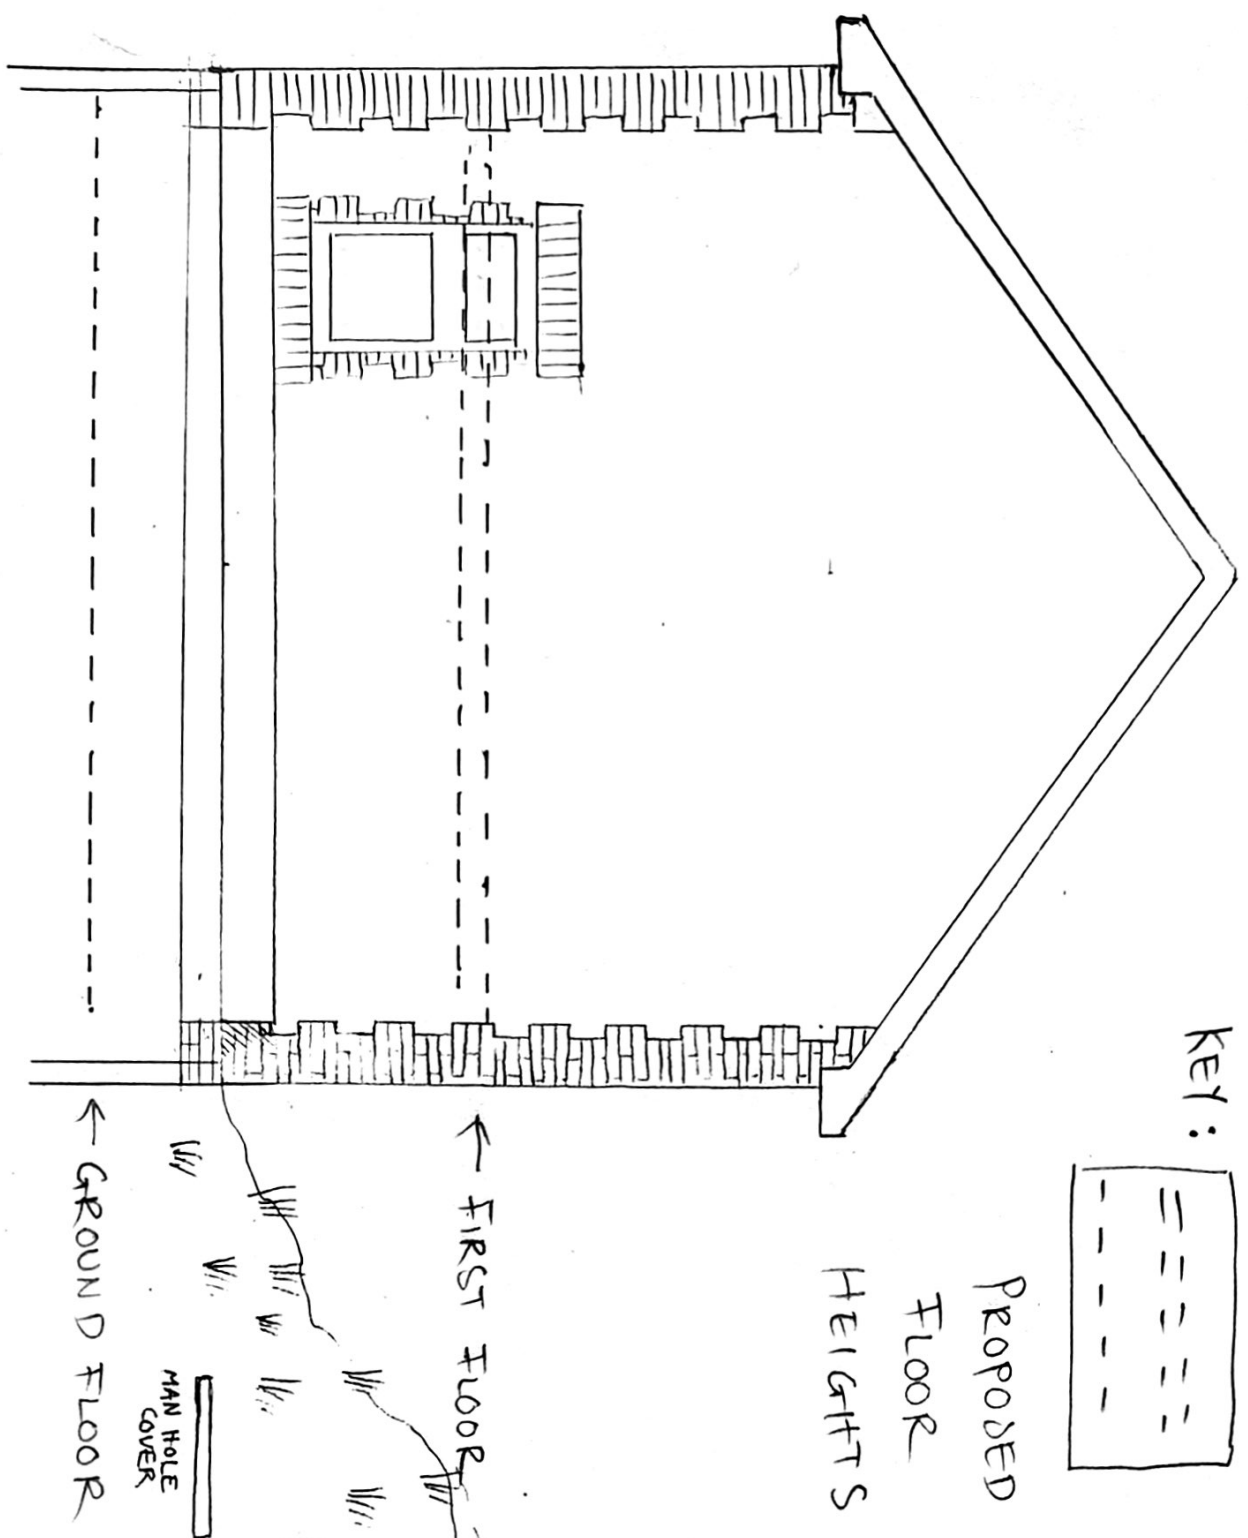

PROPOSED
WEST ELEVATION
FOR THE FORMER TROEDYRHIW LIBRARY

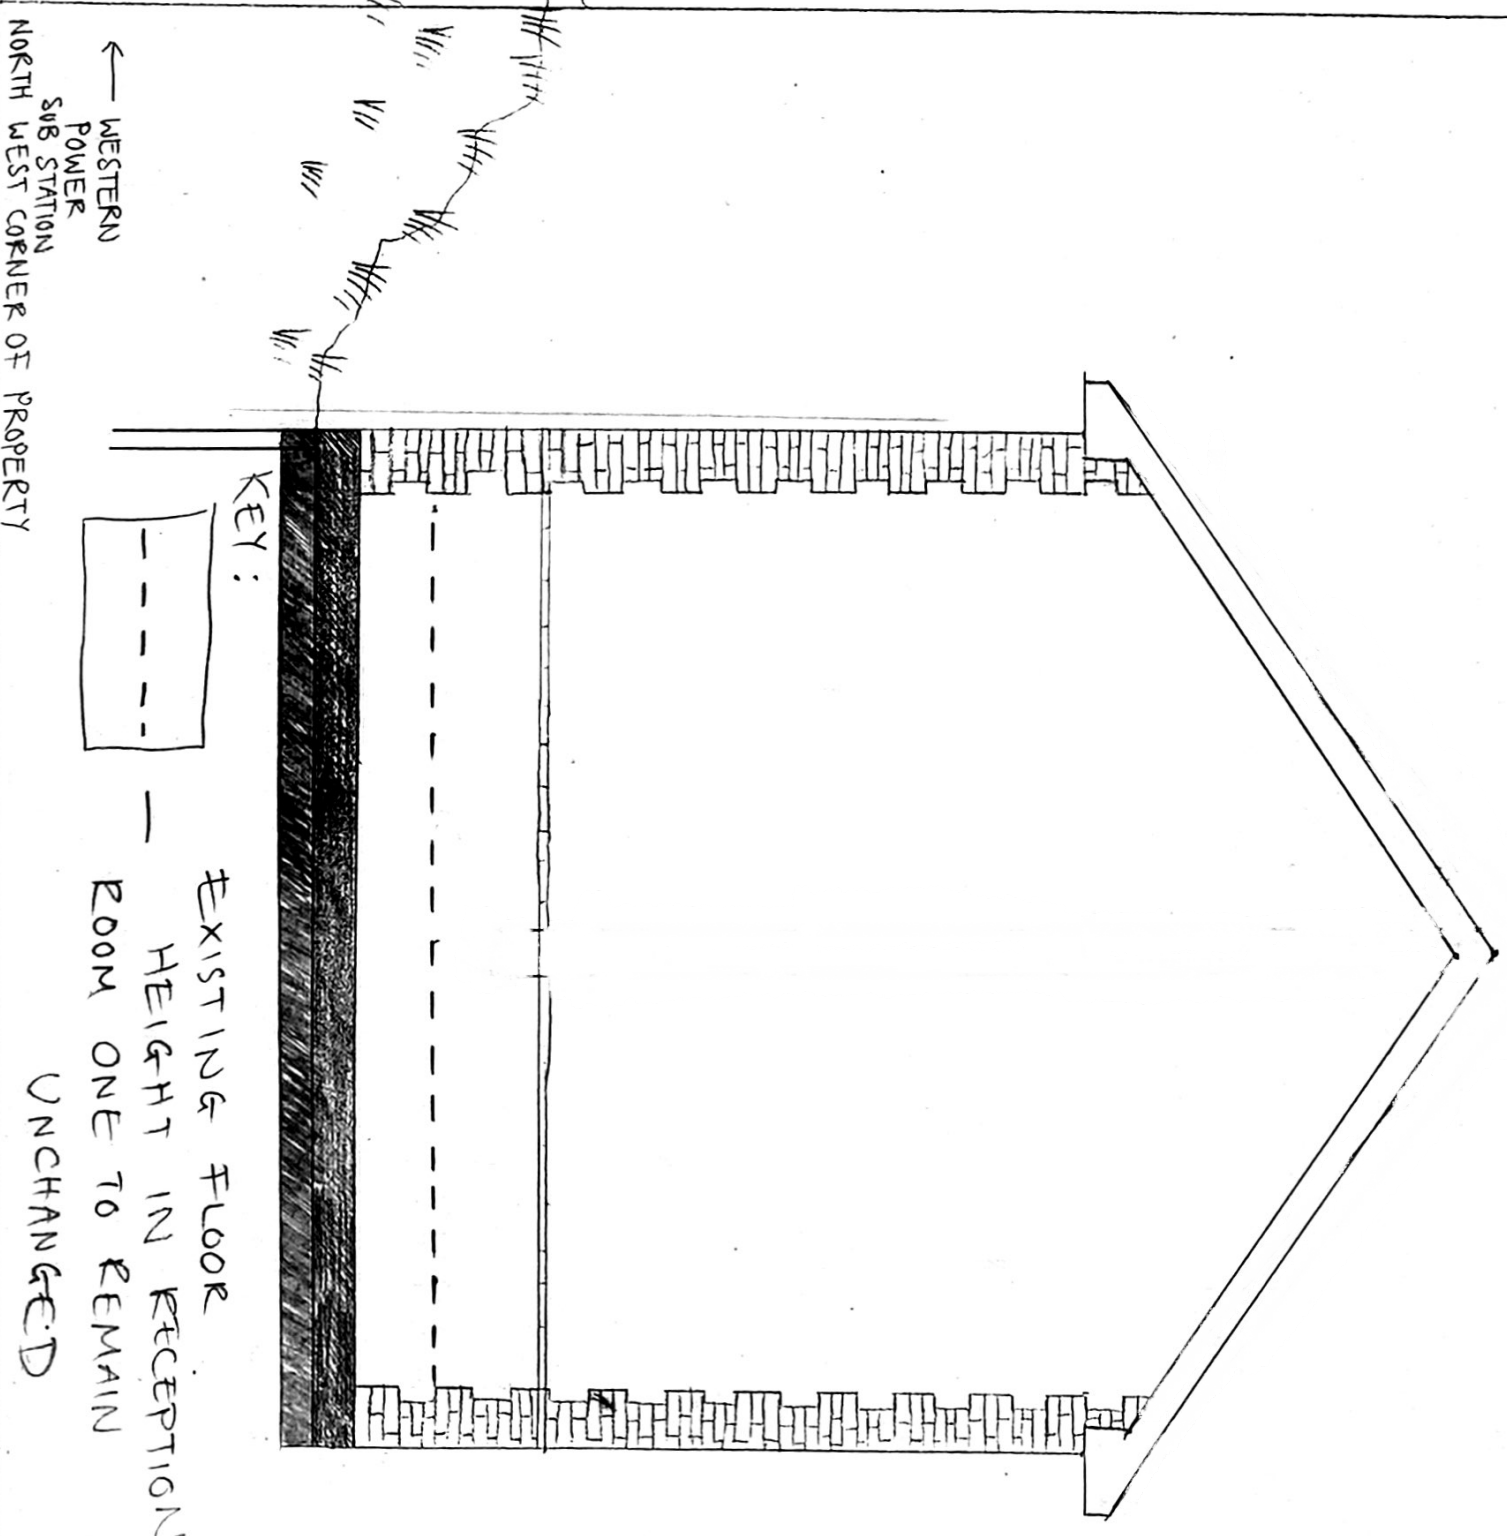

BARS TO BE REMOVED FROM WINDOW ON EAST ELEVATION. AREA TO BE LEVELLED ON THIS SIDE TO PROVIDE TWO PARKING SPACES. WEST ELEVATION TO BE RE-PAINTED SAME FLUE FOR WOOD BURNING STOVE TO BE ERECTED UP TO THE GABLE OF THE ROOF.

— LINES TO SHOW WHERE THE FENCE WILL JOIN THE BUILDING.

TITLE: PROPOSED EAST AND WEST ELEVATIONS FOR THE FORMER TROEDYRHIW LIBRARY	
AGENT: LOUISE TAYLOR	
SCALE: 1:50	DATE: MAY 2014
NO: 07847 615072	