



EXISTING
SOUTH ELEVATION
OF THE FORMER TROEDYRHIW
LIBRARY

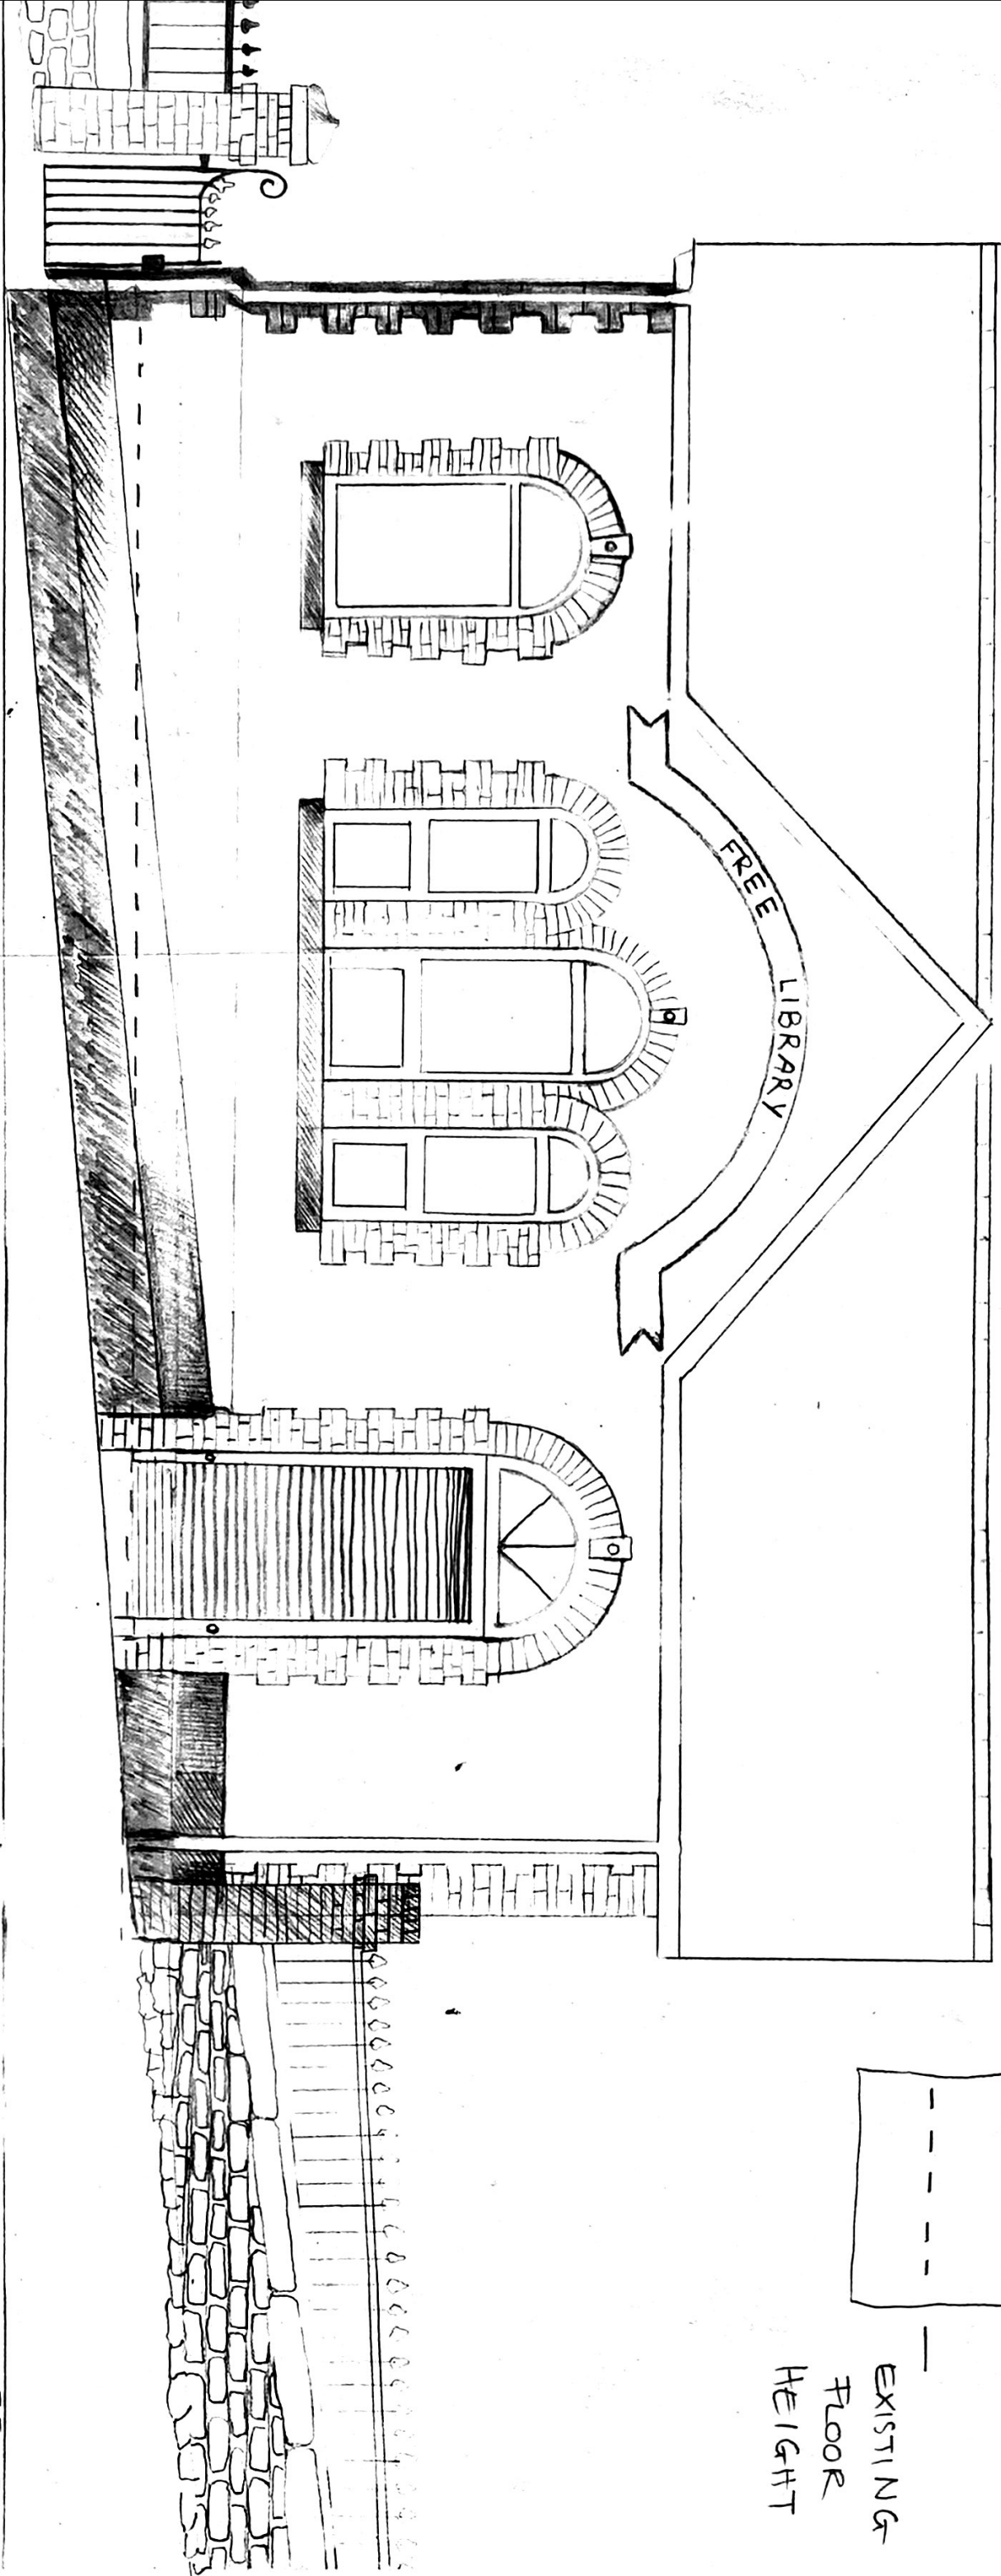

KEY:

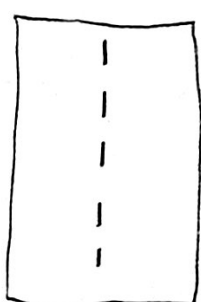

EXISTING
FLOOR
HEIGHT

SOUTH ELEVATION RENDERED AND PAINTED CREAM, TILED ROOF COMPLETE GUTTER AND FASCIA (WHITE)
QUICHES AT BOTH CORNERS AND SURROUNDING ALL WINDOWS AND DOORS IN RED BRICK
ALL WINDOWS IN UPVC AS WELL AS DOUBLE UPVC DOOR BEHIND ROLLER SHUTTER DOOR
BLACK IRON RAILING AND GATE ON THE WEST SIDE, STONE WALL AND IRON RAILING ON THE EAST*

* ENDS CONSIST OF ORNATE BRICK PILLARS

TITLE: EXISTING SOUTH ELEVATION OF THE FORMER TROEDYRHIW LIBRARY

AGENT: LOUISE TAYLOR

SCALE: 1:50 DATE: MAY 2014

NO: 07847 615072