



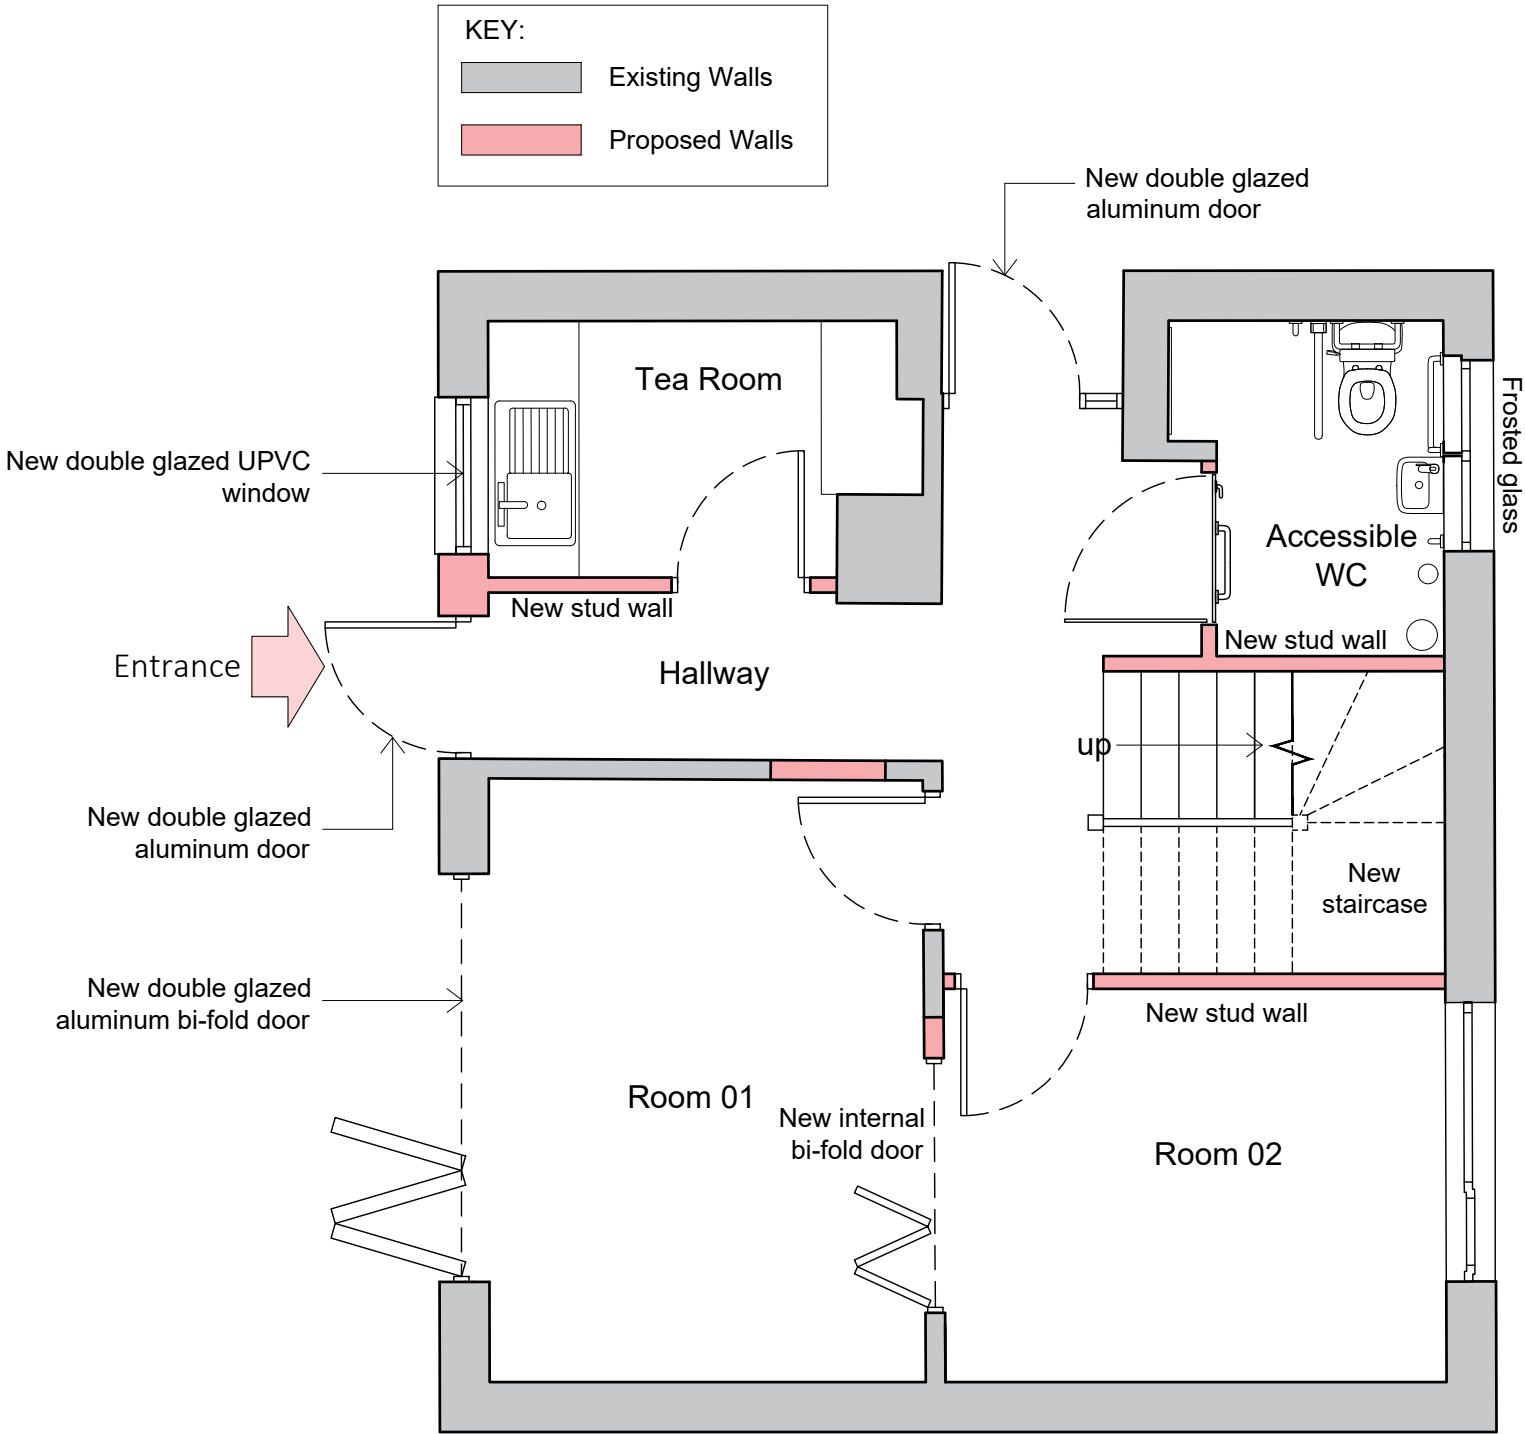

Ground Floor Plan 1:50

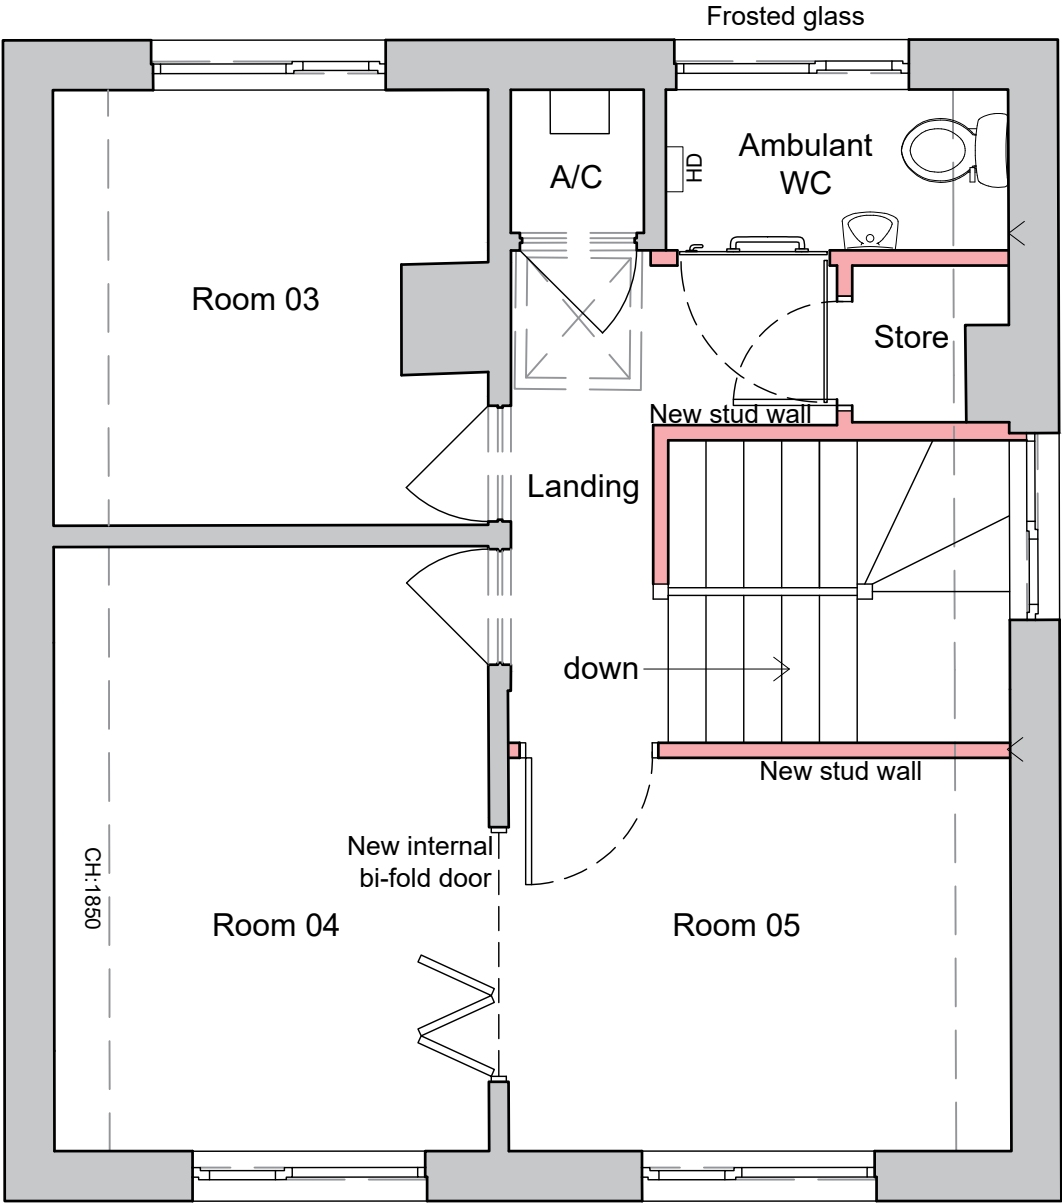

First Floor Plan 1:50

	designmanagementpartnership No2. Centre Court, Pontypridd. CF37 5YR +44(O)29 2064 4829 mail@designmanagementpartnership.com	Rev	Date	Revision note	Initls	Figured dimensions to be used in preference to scaled sizes All dimensions to be checked by the contractor before commencing work and any discrepancies reported to the Architect Drawings to be read in conjunction with Structural Engineers and other consultants drawings. This drawing is the property ofdesignmanagementpartnership. Copyright is reserved by them and the drawing is issued on the condition that it is not copied, reproduced, retained or disclosed to any unauthorised person either wholly or in part without the consent ofdesignmanagementpartnership.	Scale @ A3	Drawn	Check	Date	Status	Job no	Rev	
		-	-	-	-		1:50	EB	NL	23.02.26	Planning	25.031	-	
							Title		Client		Drawing number			
							Proposed Floor Plans		Dowlais Primary School Merthyr Tydfil		210			