



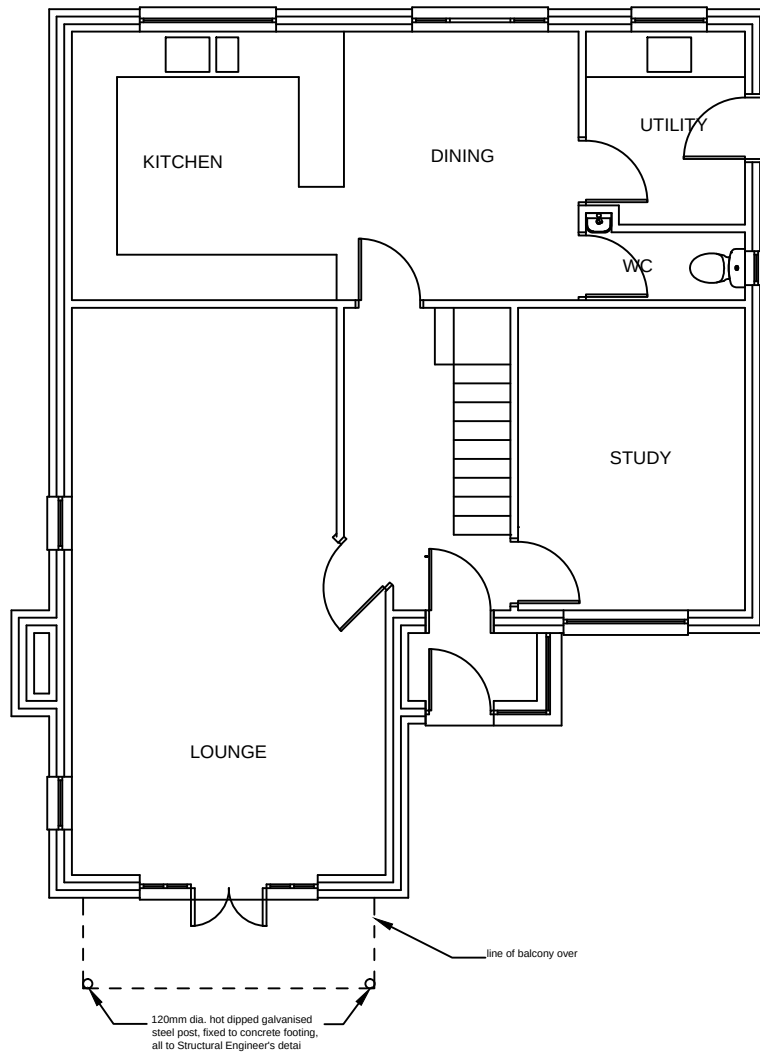

PROPOSED GROUND FLOOR PLAN

 

Revision	Date	CLIENT: Allan Humphreys PROJECT TITLE: Proposed Balcony 1 Taff Fawr Close, Cefn Coed, CF48 2RF DRAWING TITLE: Proposed Ground Floor Plan SCALE: 1:100 @ A4 DATE: June 2022 0522.P.11
Note: All dimensions to be checked on site and not to be scaled from drawing.		