


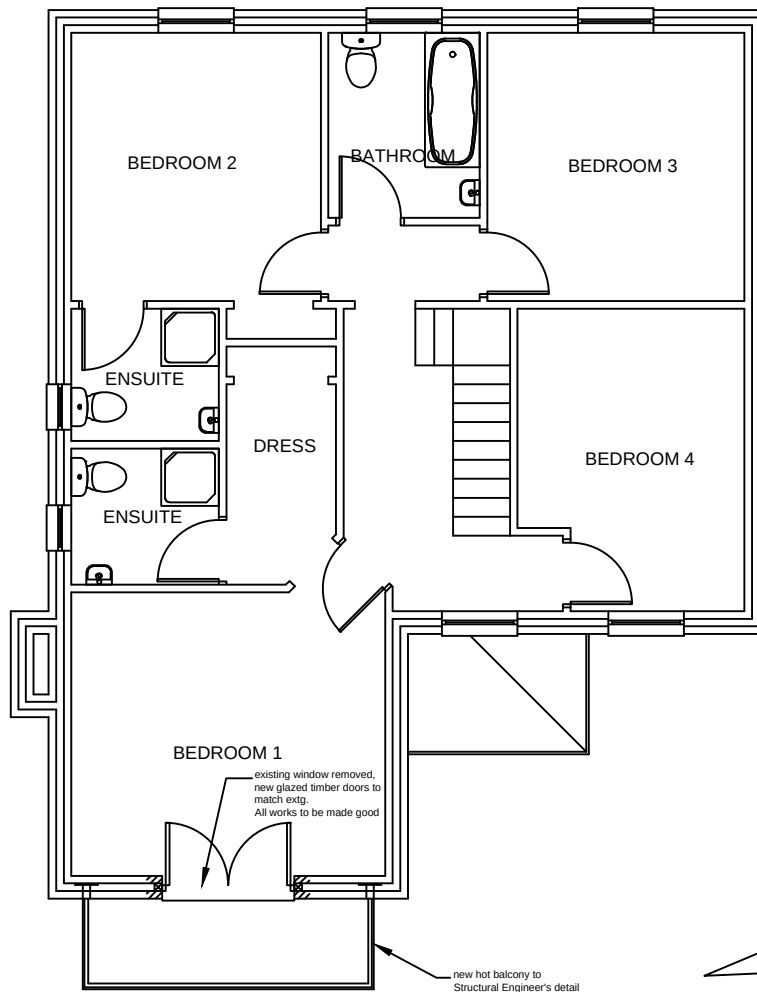

PROPOSED FIRST FLOOR PLAN



Revision A	Balcony changed to rectangular	Client: Allan Humphreys Project Title: Proposed Balcony 1 Taff Fawr Close, Cefn Coed, CF48 2RF Drawing Title: Proposed First Floor Plan Scale: 1:100 @ A4 Date: May 2022 0522.P.06A
Note: All dimensions to be checked on site and not to be scaled from drawing.		