
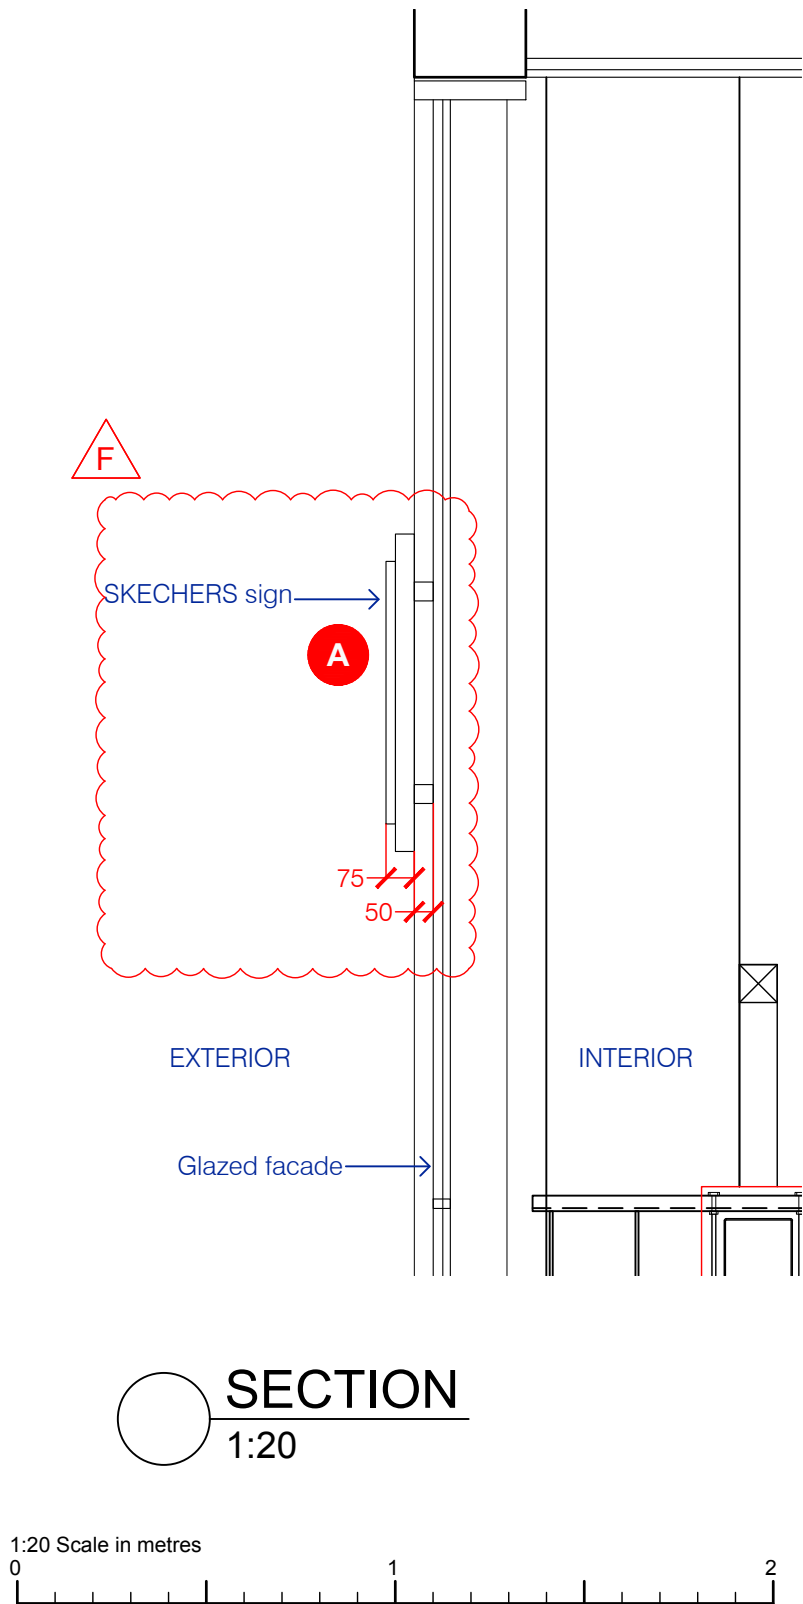


EXTERNAL SIGNS						
TYPE	DESCRIPTION	DESCRIPTION	SIZE	SUPPLIED BY	INSTALL BY	COUNT
A	SIGN MOUNTED TO GLASS FACADE	Internally illuminated SKECHERS letters white face and stainless steel returns on black backer	7980w x 840h	AS	AS	1
NOTES	Signage mounted to glass facade is to be coordinated between Sign Contractor and Landlord's team. LL's curtain walling is to include steel plate projections (number, size and position to be agreed) to carry the Tenant signage.					

LATEST REVISION		
F	15.07.25	S logo omitted. Main sign size increased to 840 high

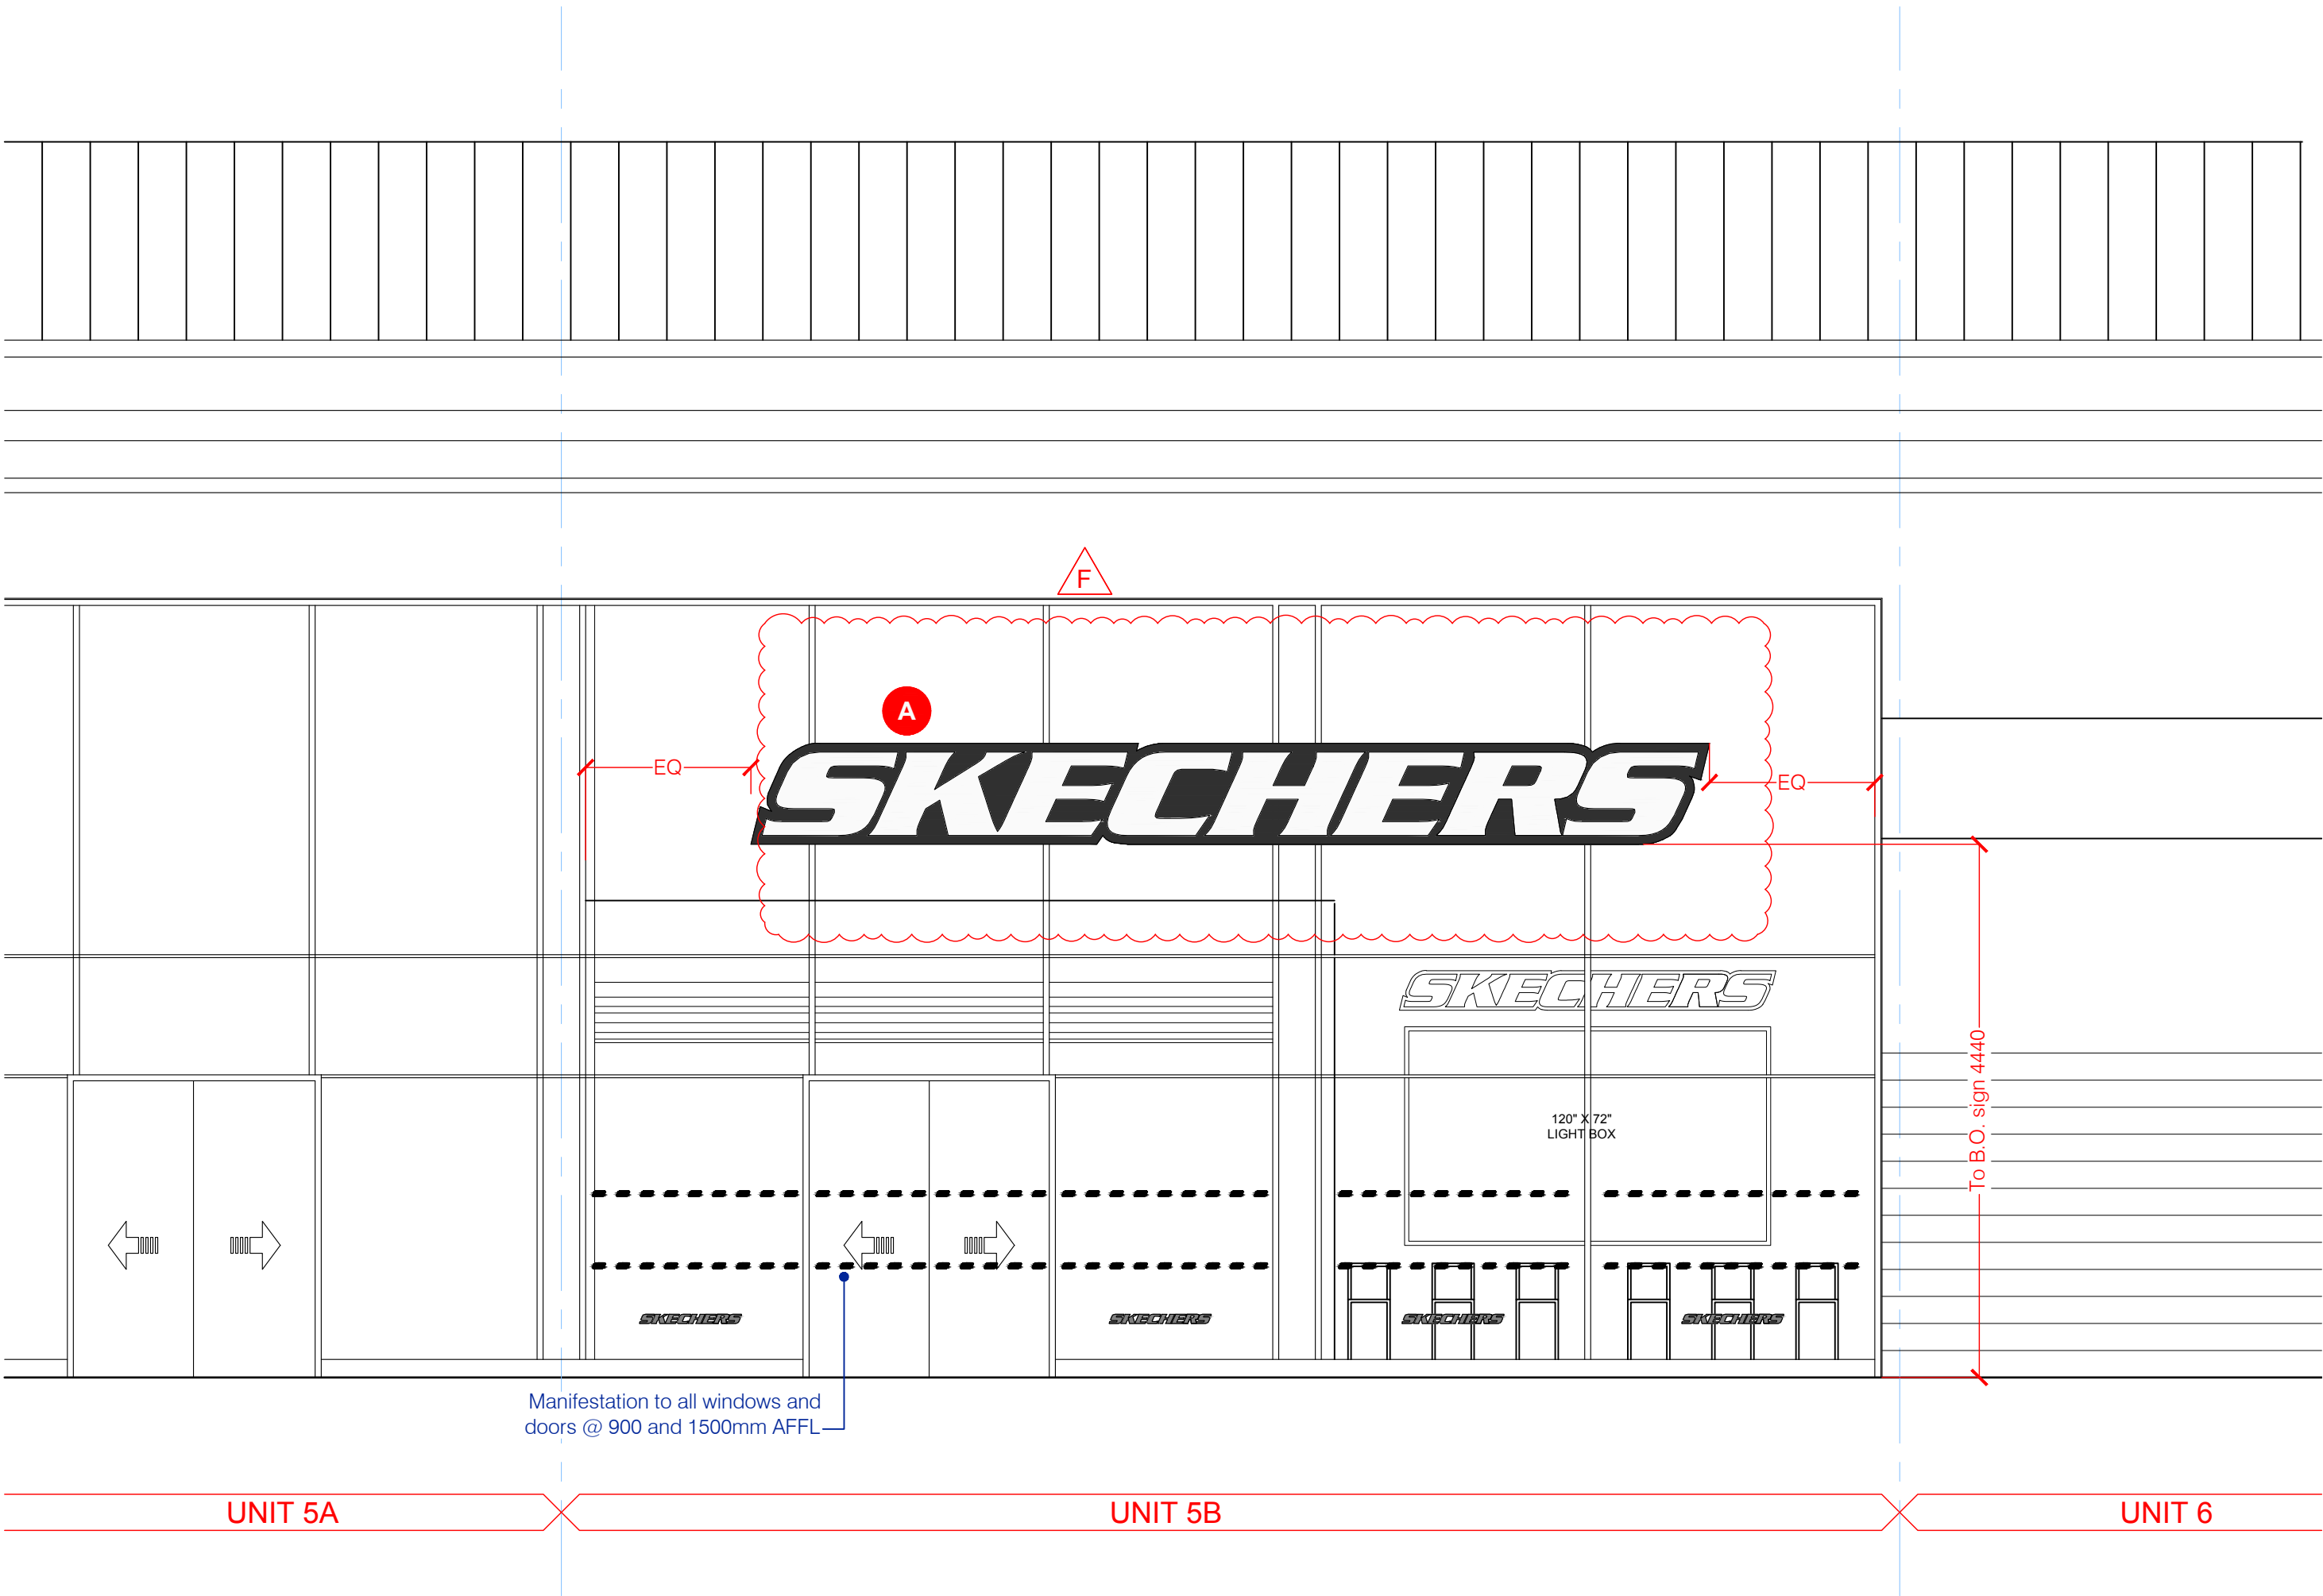

F	15.07.25	S logo omitted. Main sign size increased to 840 high
E	17.06.25	A = Performance 'S' logo. Window banners omitted
D	23.10.24	Section labels amended
C	19.10.24	Section added
B	18.10.24	Note re: sign fixing added
A	07.07.24	Main sign centred. 'S' logo added
Rev	Date	Description

Client

SKECHERS

Project

SKX 1530
UNIT 5B
CYFARTHA RETAIL PARK
MERTHYR TYDFIL CF48 1HY

Drawing title

SHOPFRONT ELEVATION

Project no	Drawing no	Rev
424-02	A-301	F
scale@a2	as shown	17.07.24
cad file	(424-02)GA R3	NB

NEIL BRAITHWAITE ARCHITECT

71 Springcroft, Parkgate, Neston CH64 6SF
T: 07914 408038
E: nab@neilbraithwaite.co.uk