



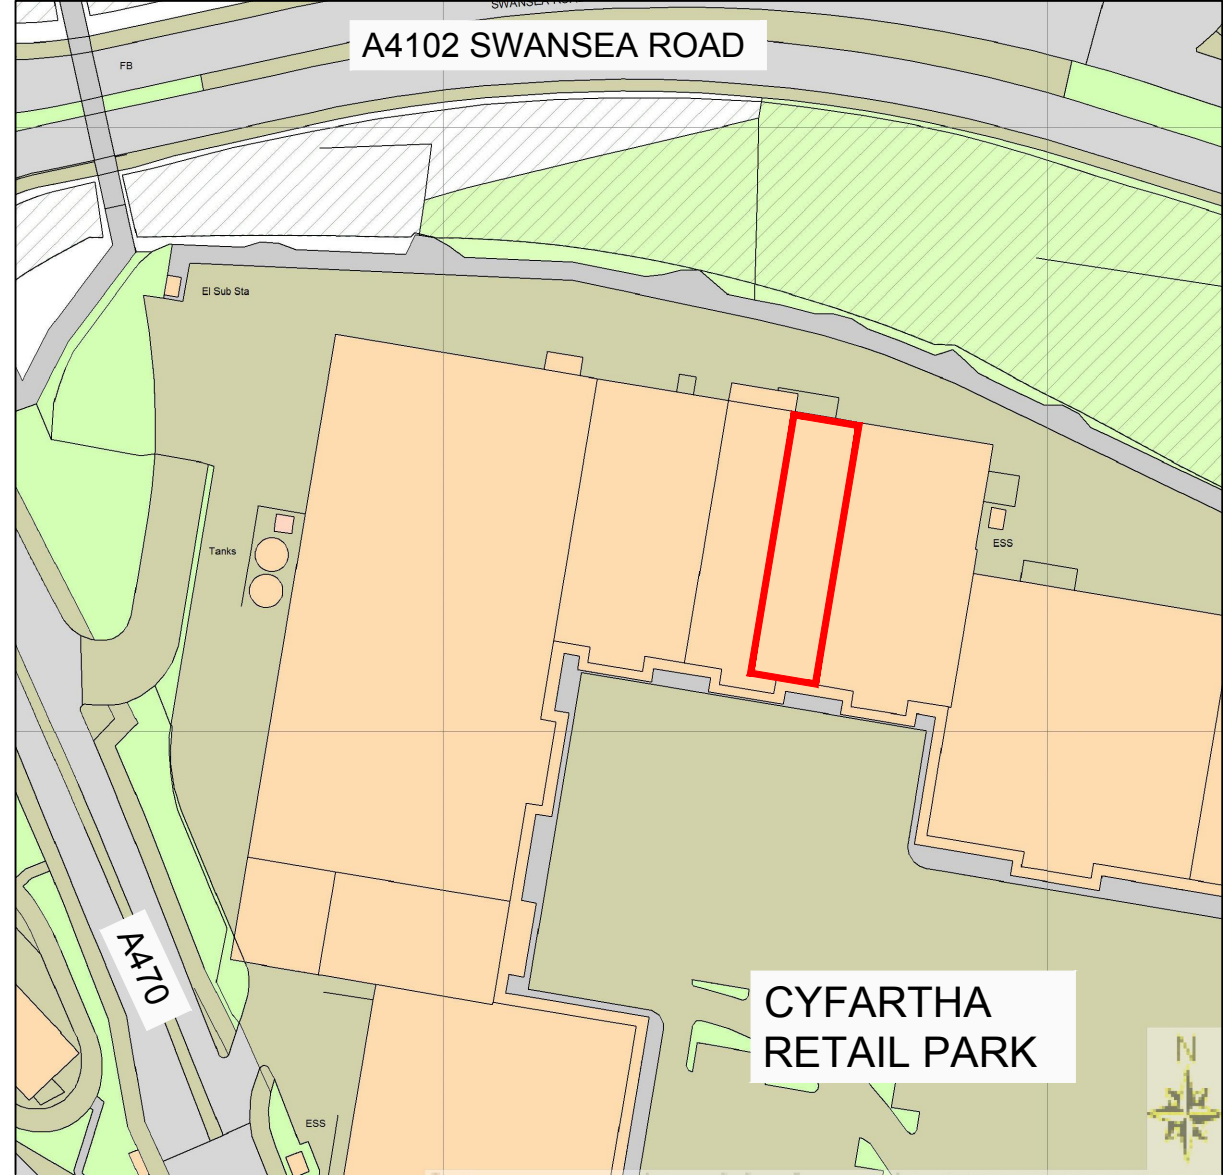

LOCATION PLAN
1:1250

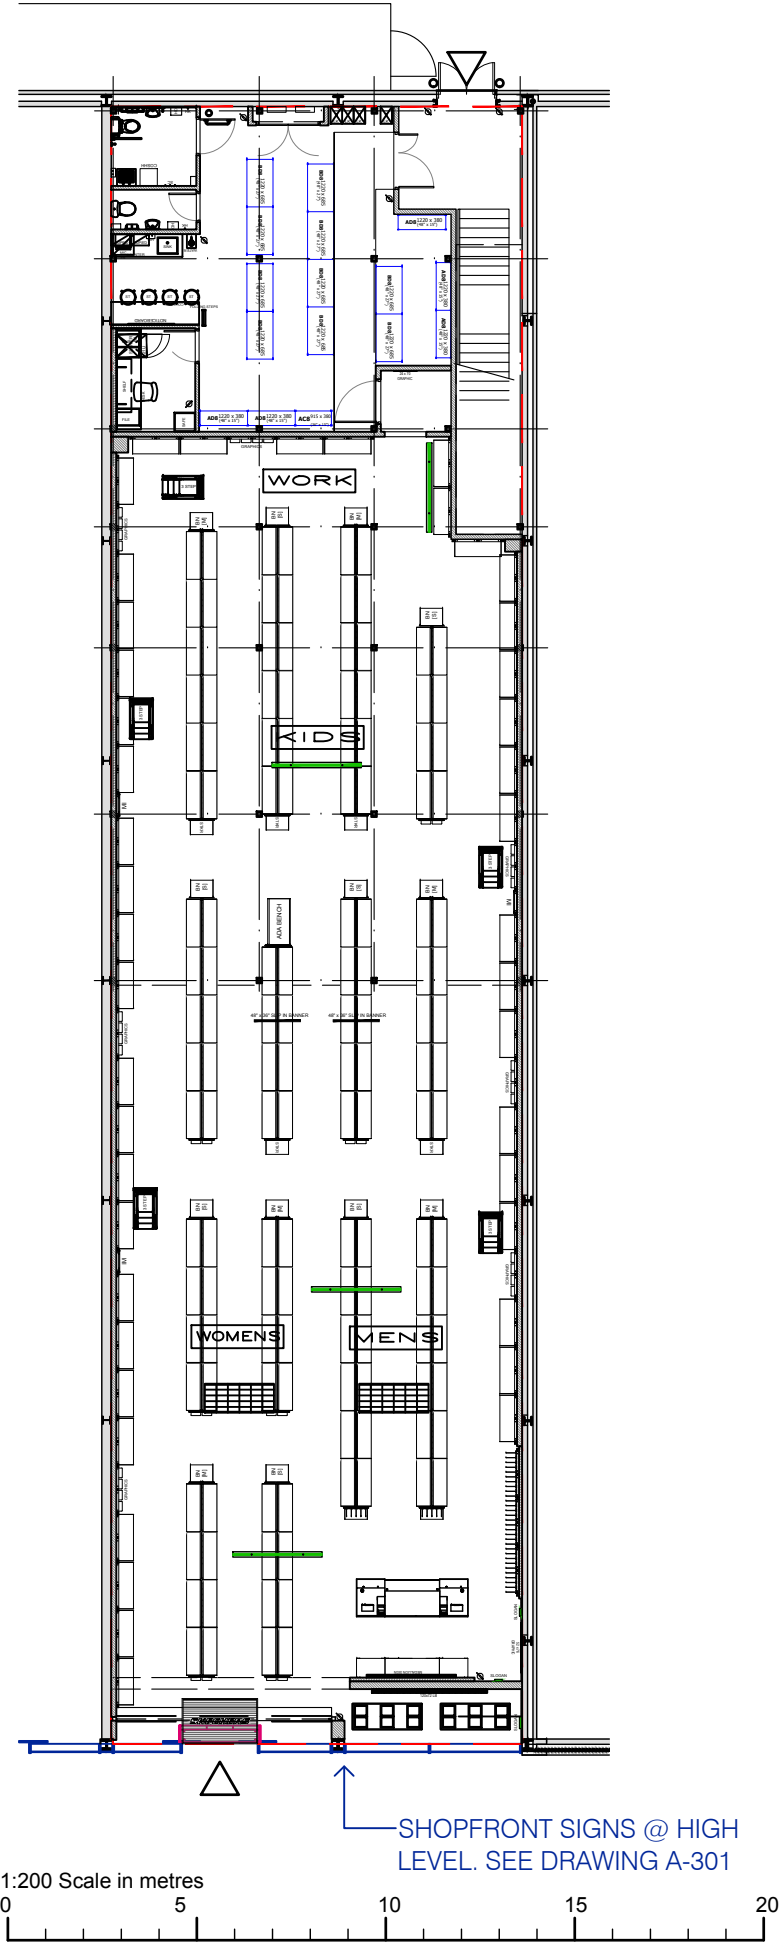

FLOOR PLAN
1:200

All site dimensions shall be verified by the contractor on site prior to work commencing

This drawing is the property of NEIL BRAITHWAITE ARCHITECT and copyright is reserved by them. The drawing is not to be copied or disclosed by or to any unauthorised persons without the prior written consent of NEIL BRAITHWAITE ARCHITECT.

Client 		
Project SKX 1530 UNIT 5B CYFARTHA RETAIL PARK MERTHYR TYDFIL CF48 1HY		
Drawing title LOCATION PLAN & FLOOR PLAN		
Project no 424-02	Drawing no P-100	Rev A
scale@a3 as shown		18.10.24
cad file (424-02)GA R3		NB



**NEIL
BRAITHWAITE
ARCHITECT**

71 Springcroft, Parkgate, Neston CH64 6SF
T: 07914 408038
E: nab@neilbraithwaite.co.uk