


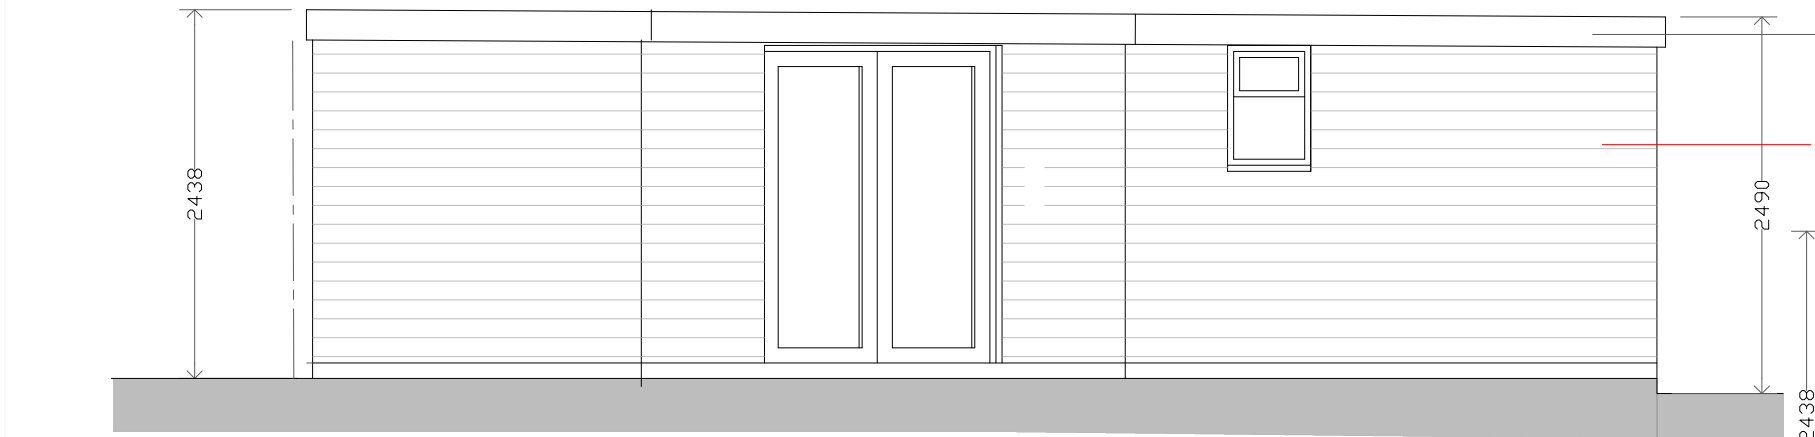


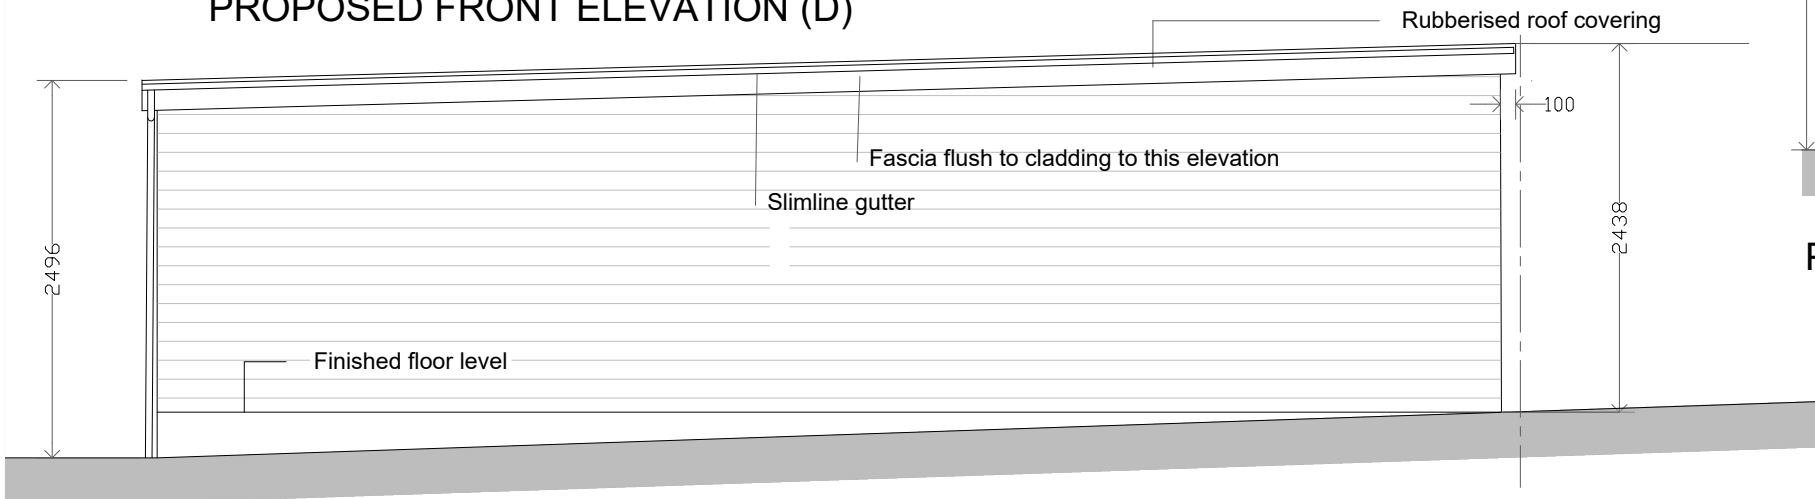

PROPOSED FRONT ELEVATION (D)

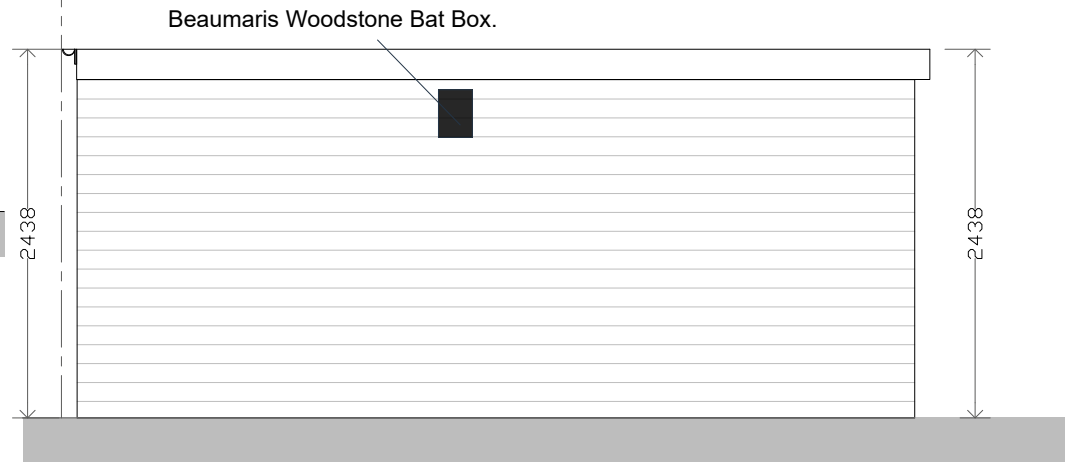


PROPOSED SIDE ELEVATION (B)

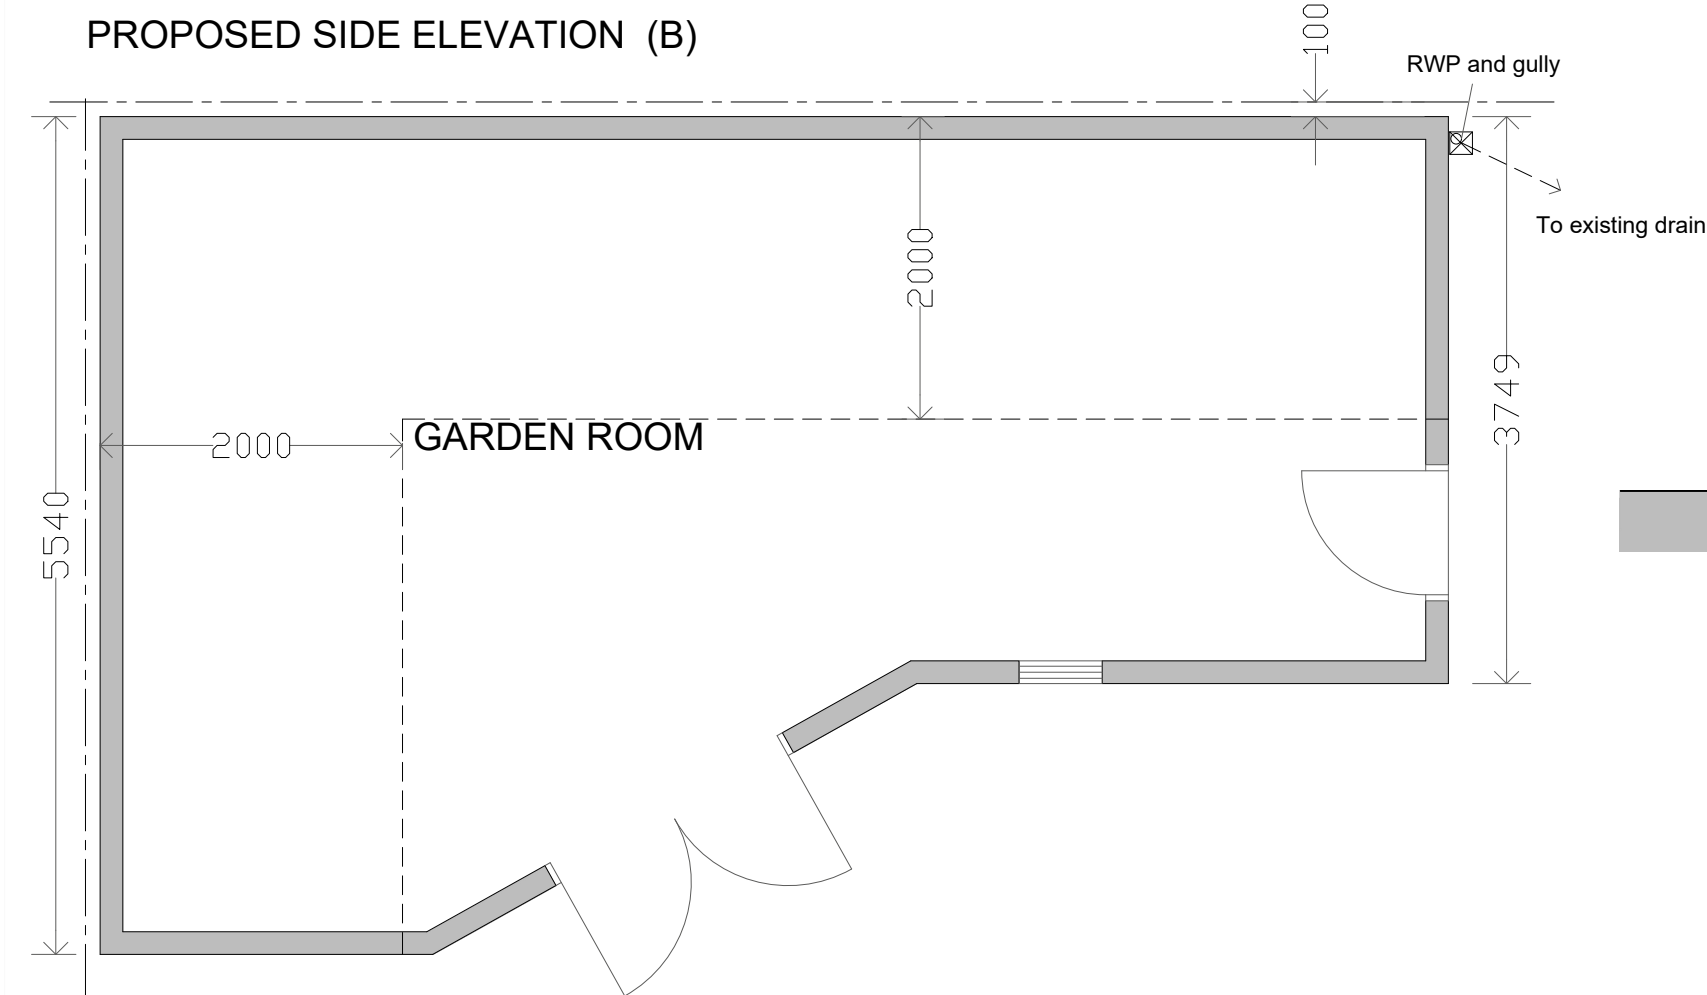

PROPOSED SIDE ELEVATION (C)

PROPOSAL - REDUCE ROOF HEIGHT ALONG BOUNDARY WITH ADJOINING PROPERTY TO MAX. 2.50 METRES.
CUT BACK ROOF OVERHANG TO BE WHOLLY WITHIN BOUNDARY OF 84 KINGFISHER

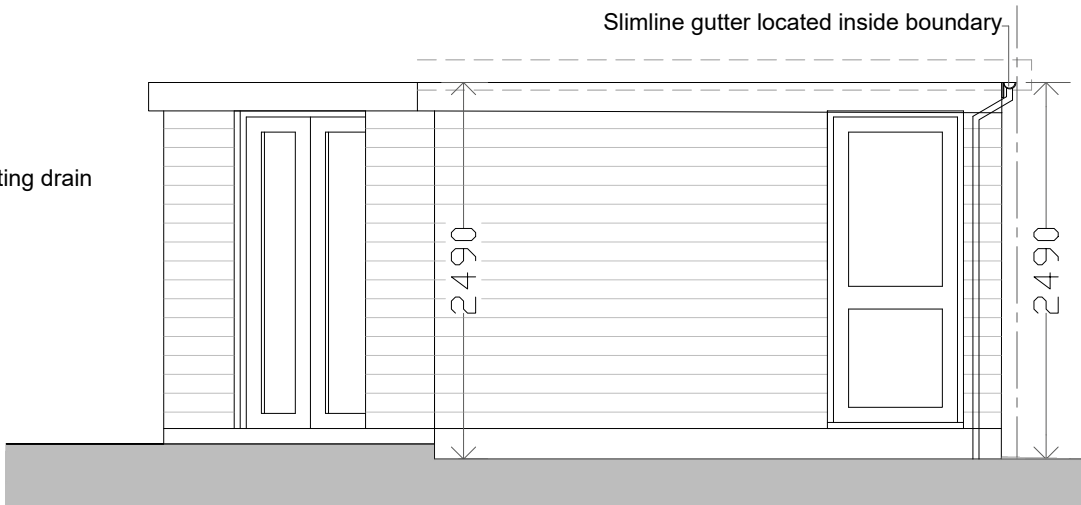

PROPOSED SIDE ELEVATION (A)

AMENDMENTS : A. Roof level reduced. Nov. 2024
B. Roof overhangs adjusted, gutter indicated. Bat box added. Dec 2024
c. Bat box re-located. Dec 2024

k.j.lloyd AADip. RIBA CHARTERED ARCHITECT		49 Coed Y Pia, LLanbradach Caerphilly, CF83 3PT	
PROJECT	GARDEN OUTBUILDING 84 KINGFISHER CRESCENT MERTHYR TYDFIL CF48 4TL	SCALE	1:50 @ A3
		DATE	SEPT 2024
DRAWING	AS PROPOSED PLAN AND ELEVATIONS	DRAWN	KL
		DRG. NO.	02

THIS DRAWING IS COPYRIGHT