




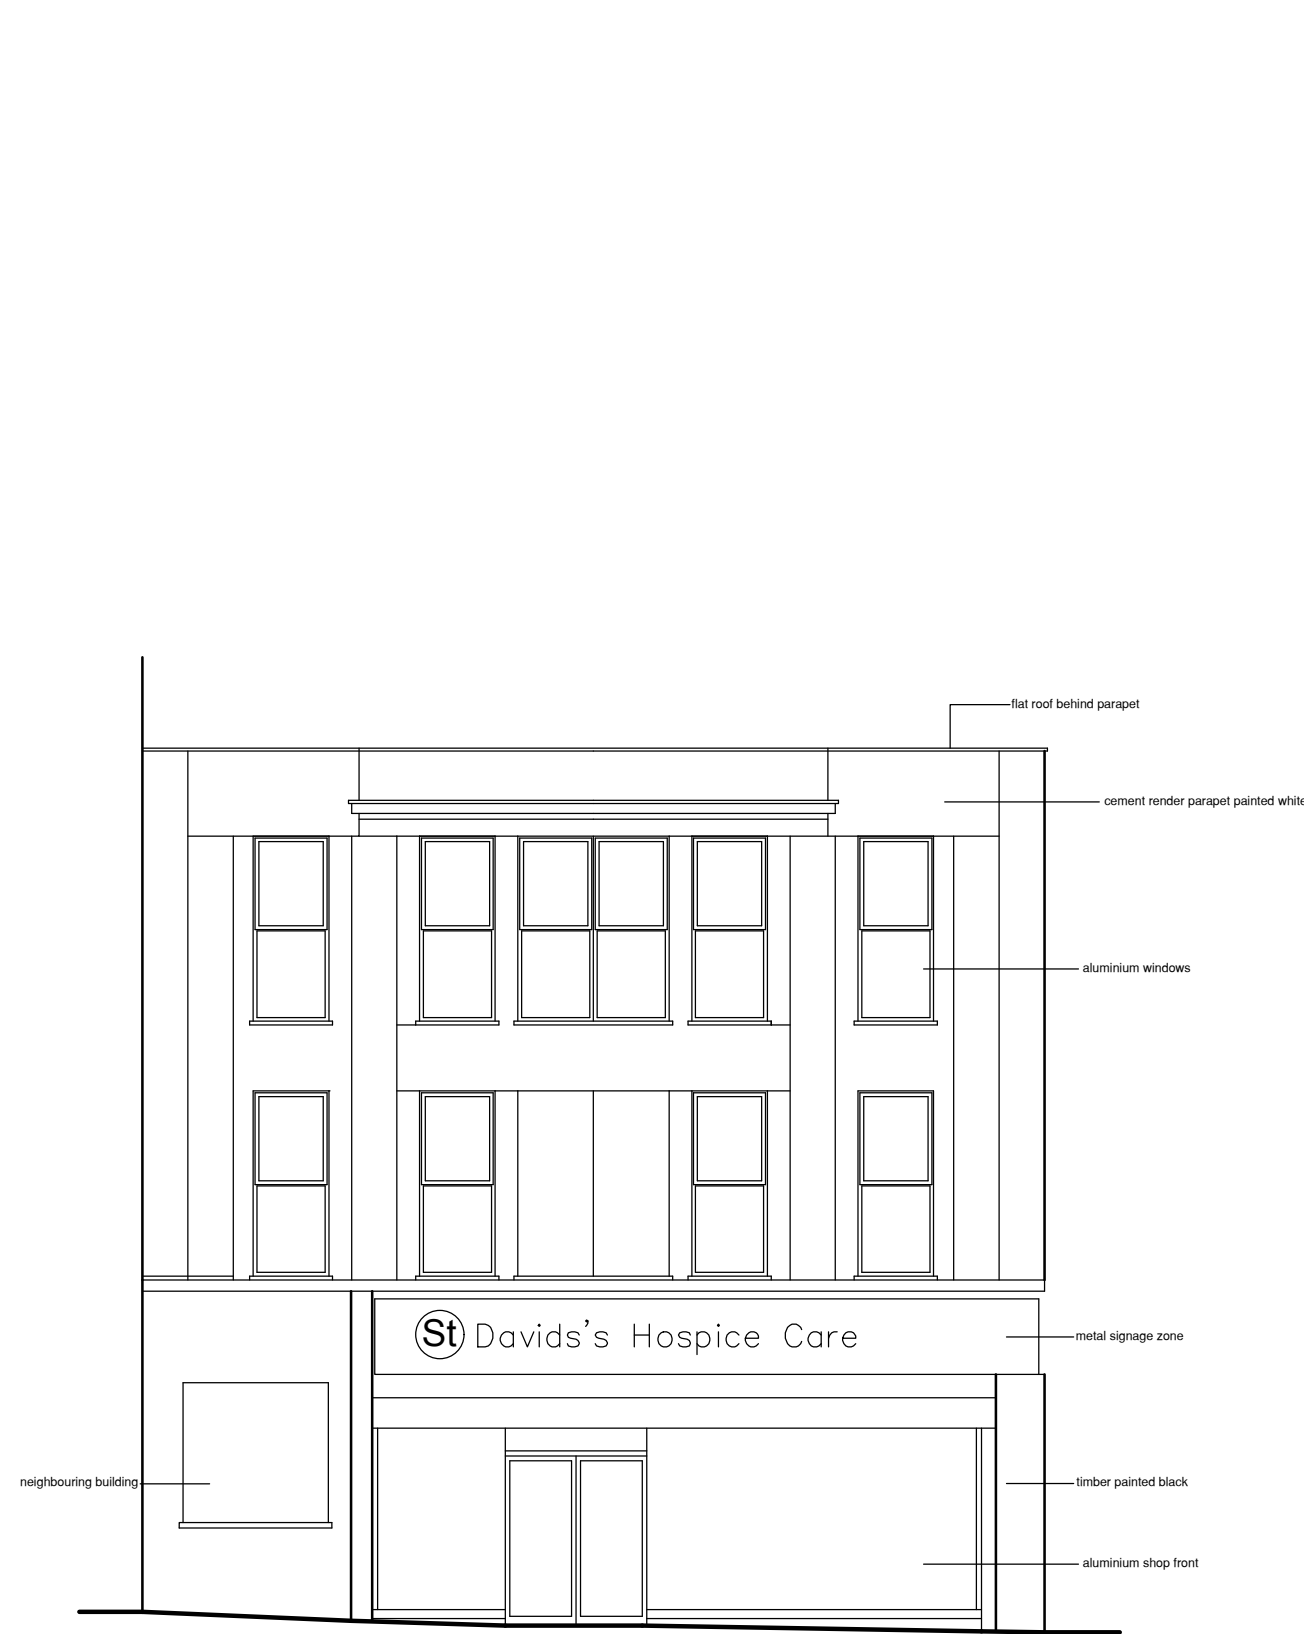

EXISTING FRONT ELEVATION

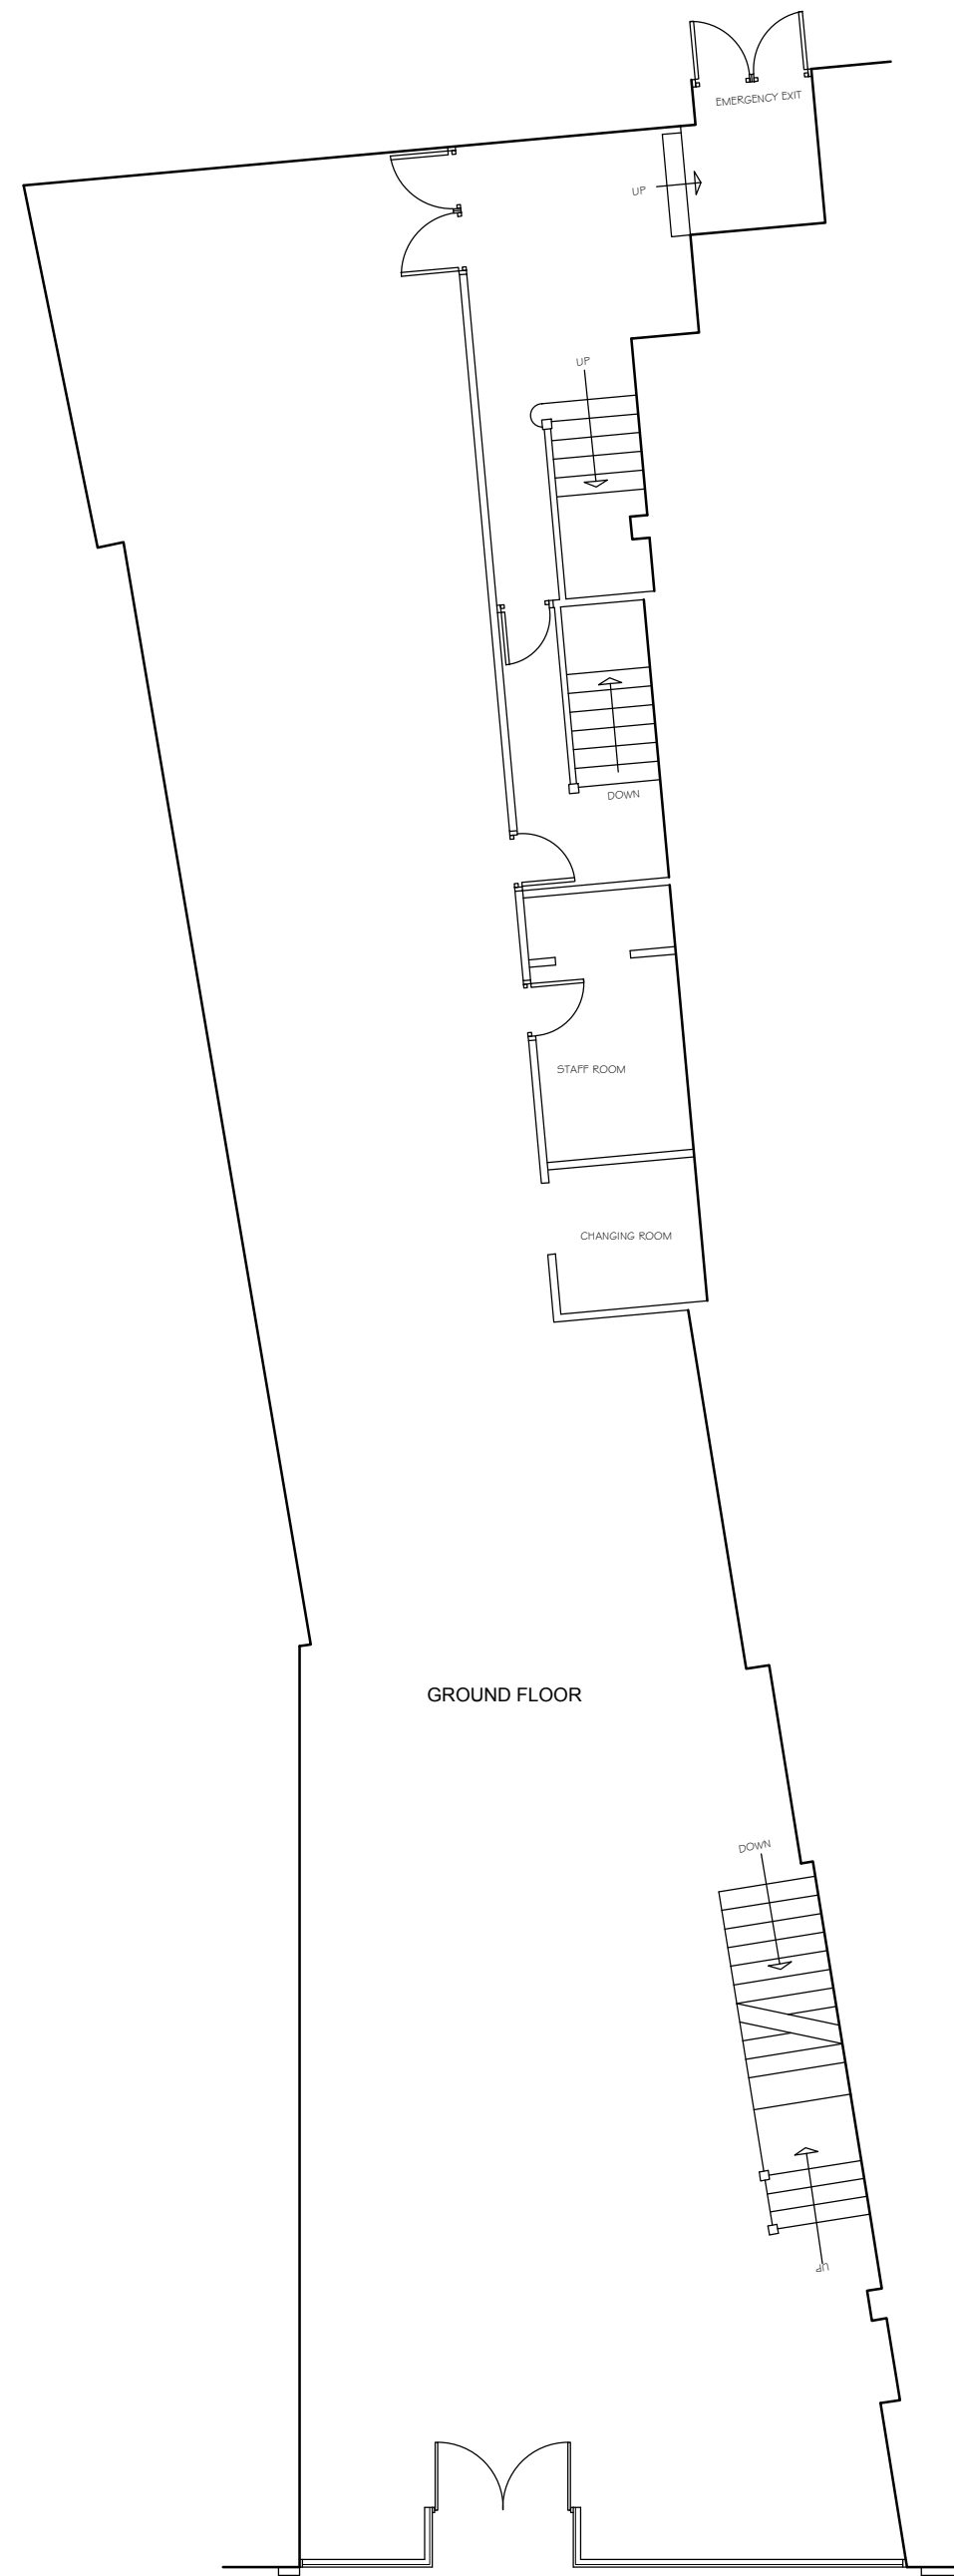

EXISTING GROUND FLOOR PLAN

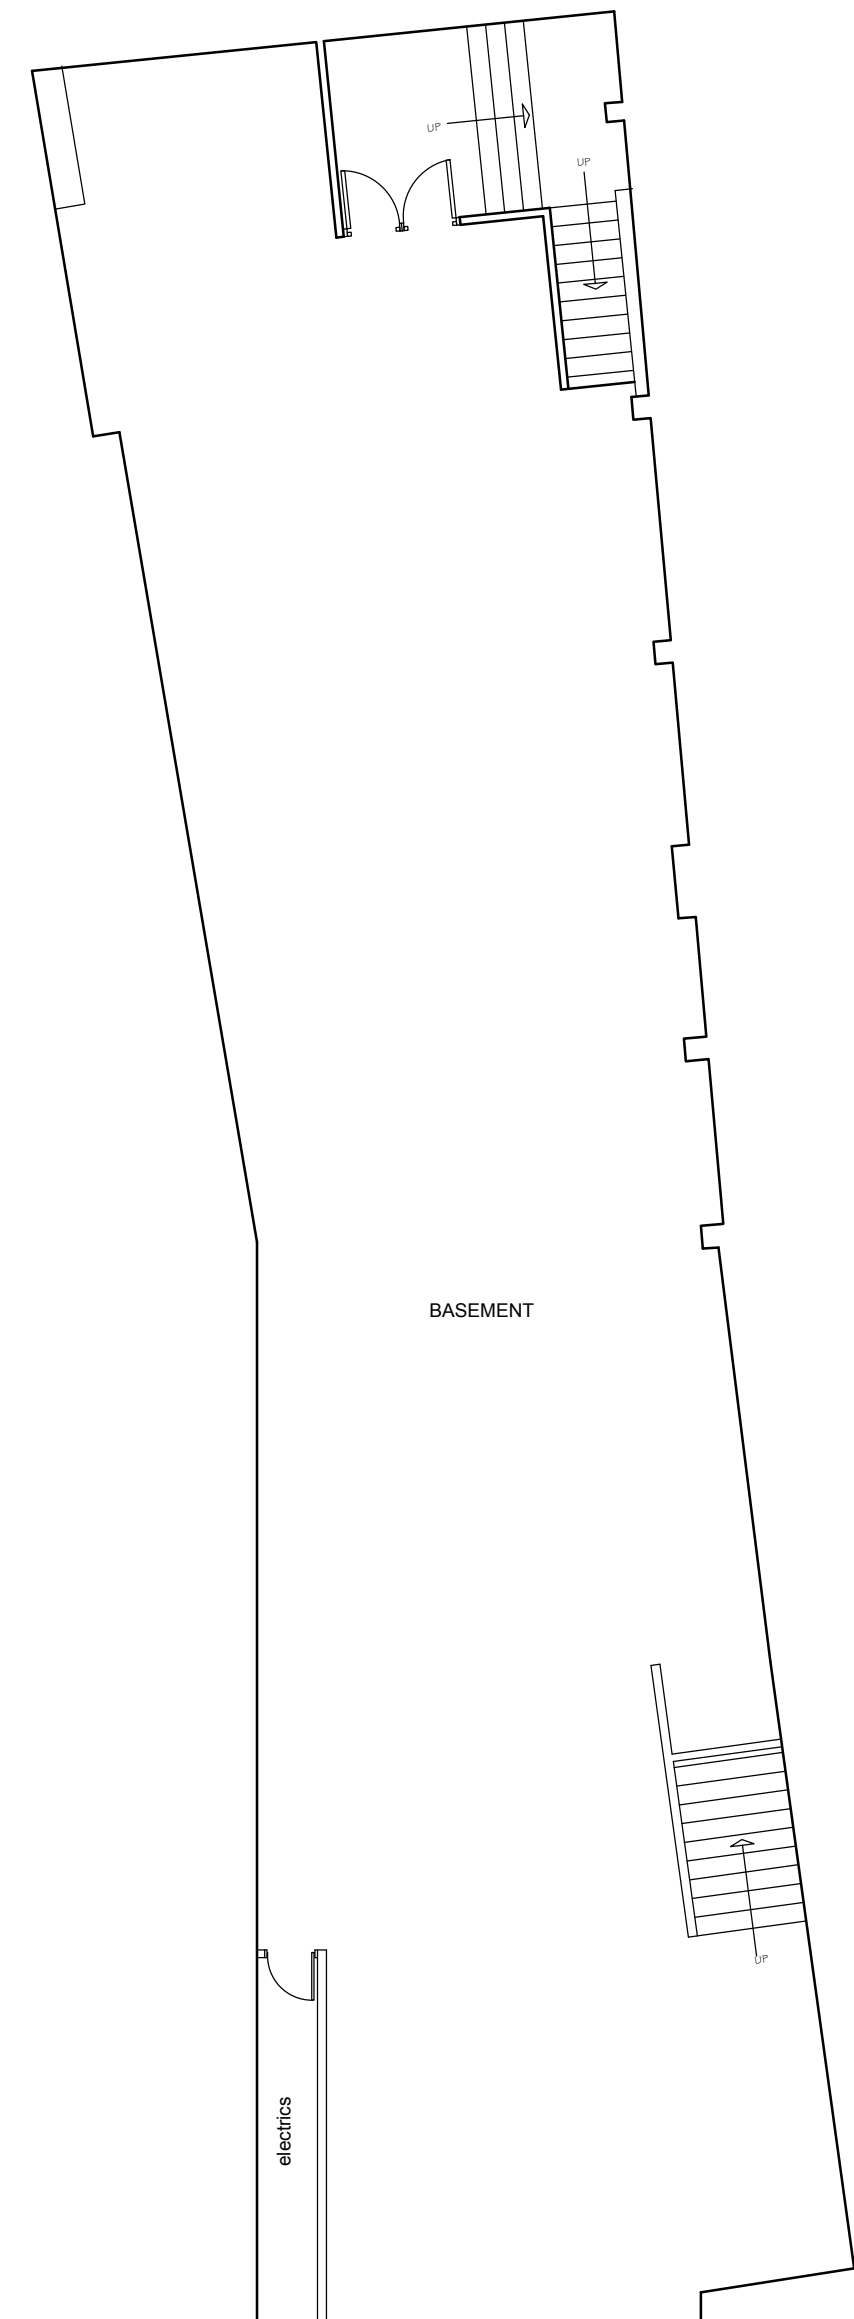

EXISTING BASEMENT LEVEL FLOOR PLAN

THIS DRAWING IS COPYRIGHT © C

Ken Bateman
Chartered Surveyor
B.Sc. (Hons.), MRICS, C. Build E. MCABE

project
St Davids Hospice Care
61 High Street
Merthyr Tydfil
CF47 8DE

title
Existing front elevation
and ground and
basement plans

Date: April 2026

Scale: A2@ 1:100

Drawn:

Drawing No. GA 001

Rev.