



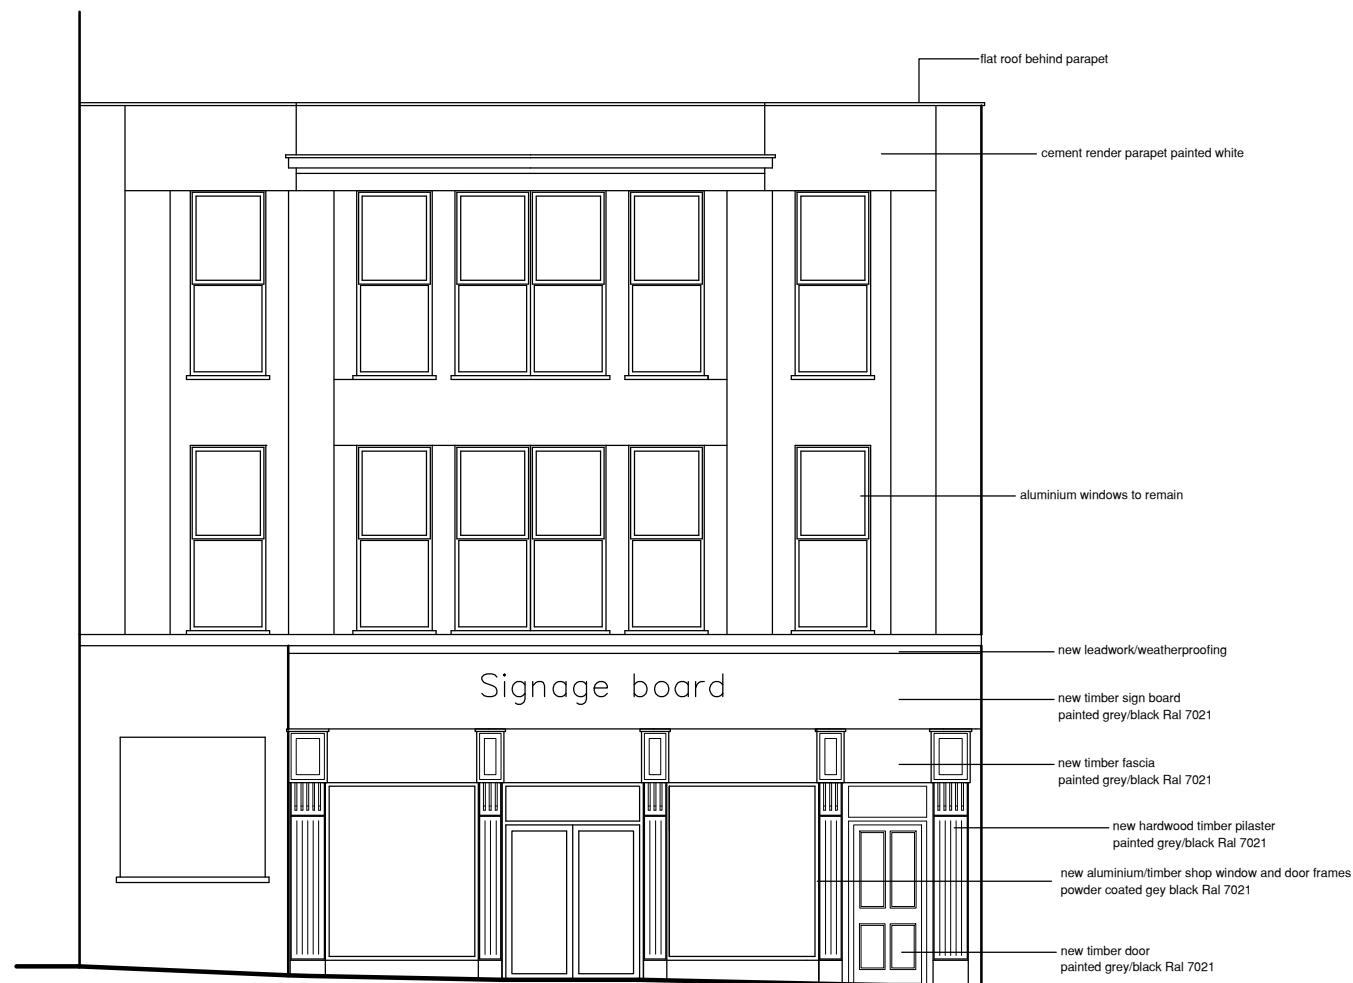


PROPOSED FRONT ELEVATION DOOR POSITION CENTRAL

FIRE DRAWING KEY

- 1 HR Fire resistant wall
- 30 min Fire resistant wall
- 30 min Fire resistant door and frame
- 30 min Fire resistant door and frame with intersecent strips, smoke seals and self closer (all ionmongary to be 30min FR)
- Mains automatic smoke detector min LD3 to BS 5839 PART 6
- Mains automatic heat detector
- Combined mains heat and carbon dioxide detector
- Emergency lighting BS5266
- Emergency signage to BS 5499

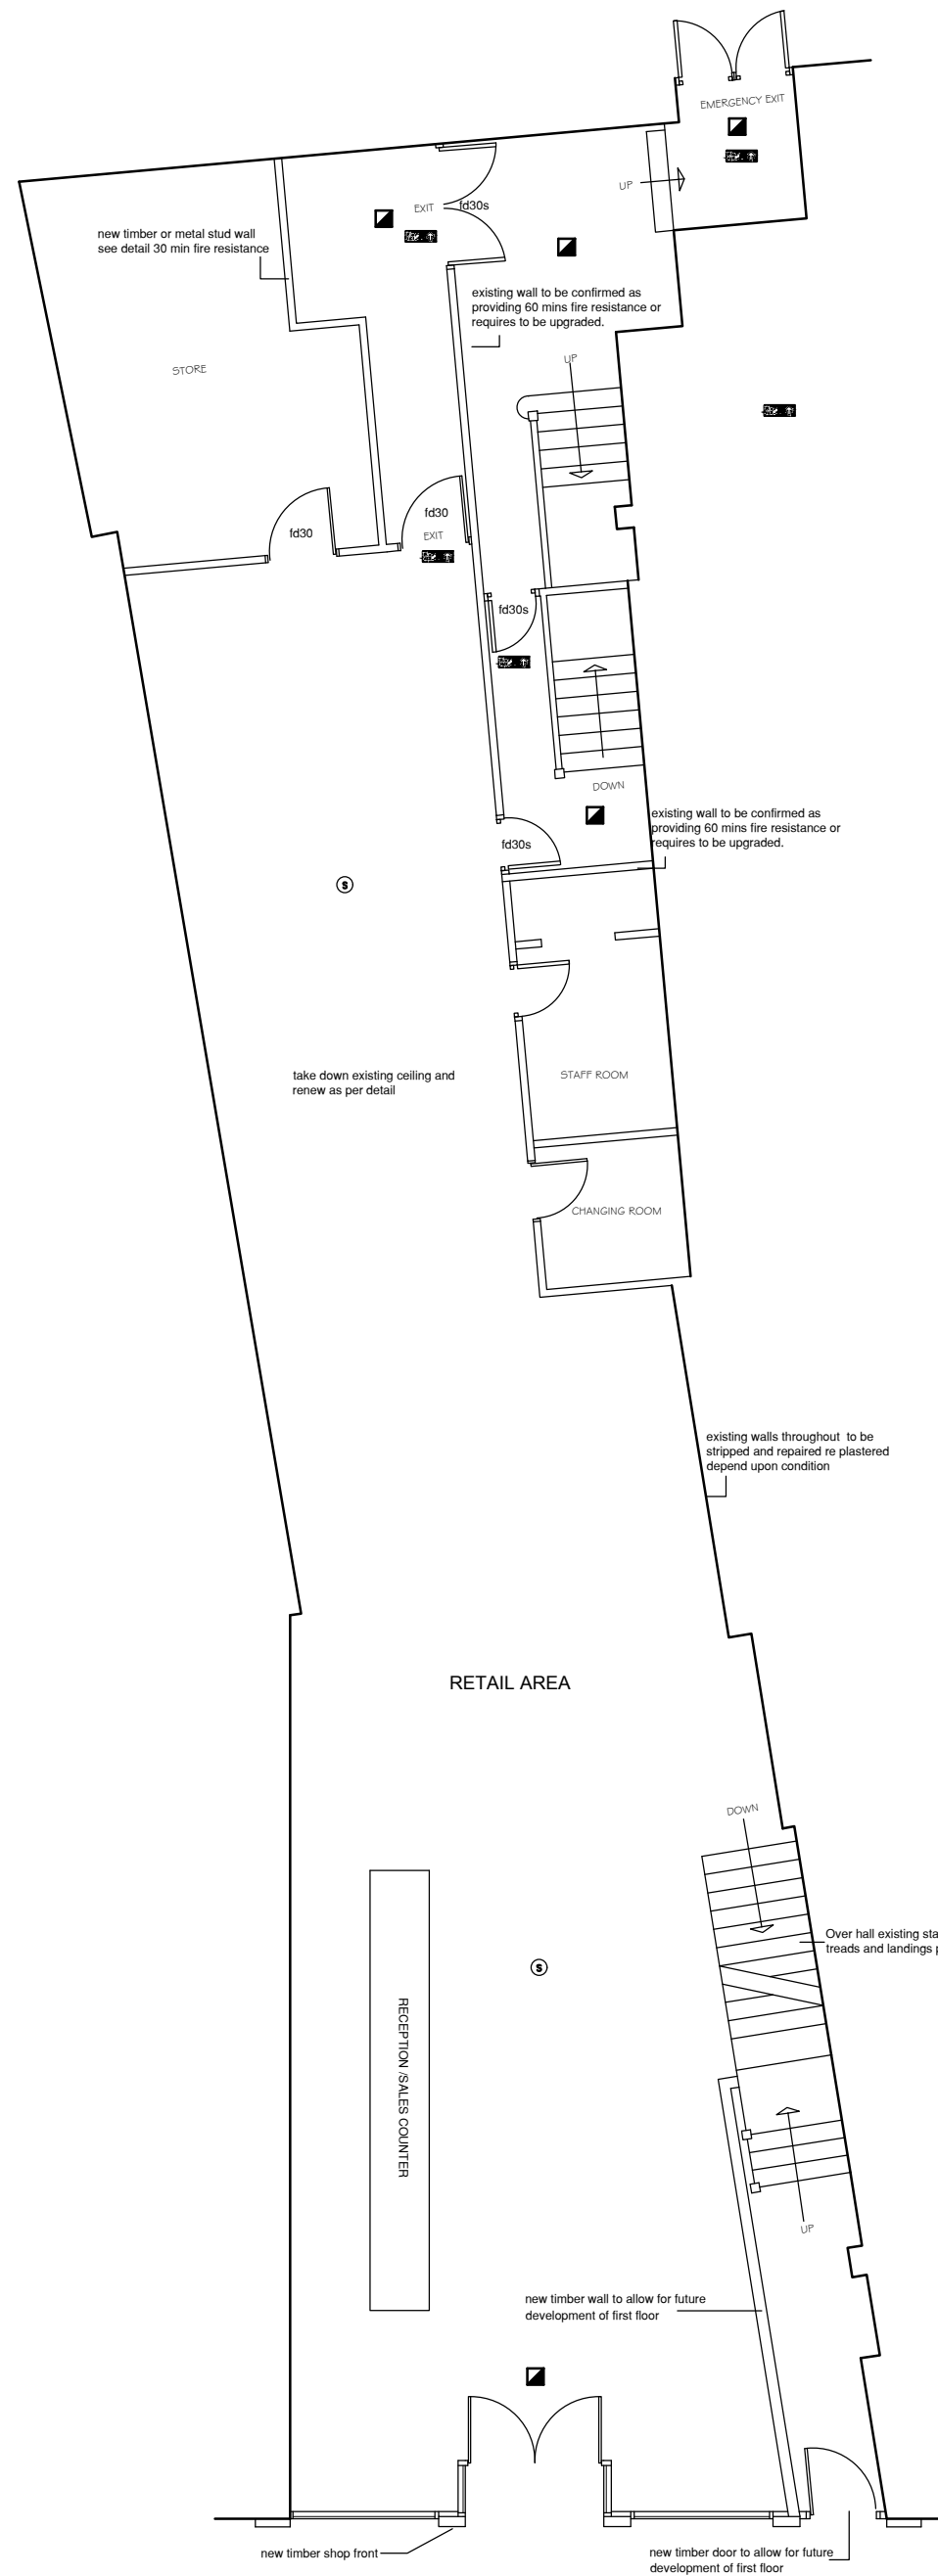

BASEMENT LEVEL FLOOR PLAN 1:50

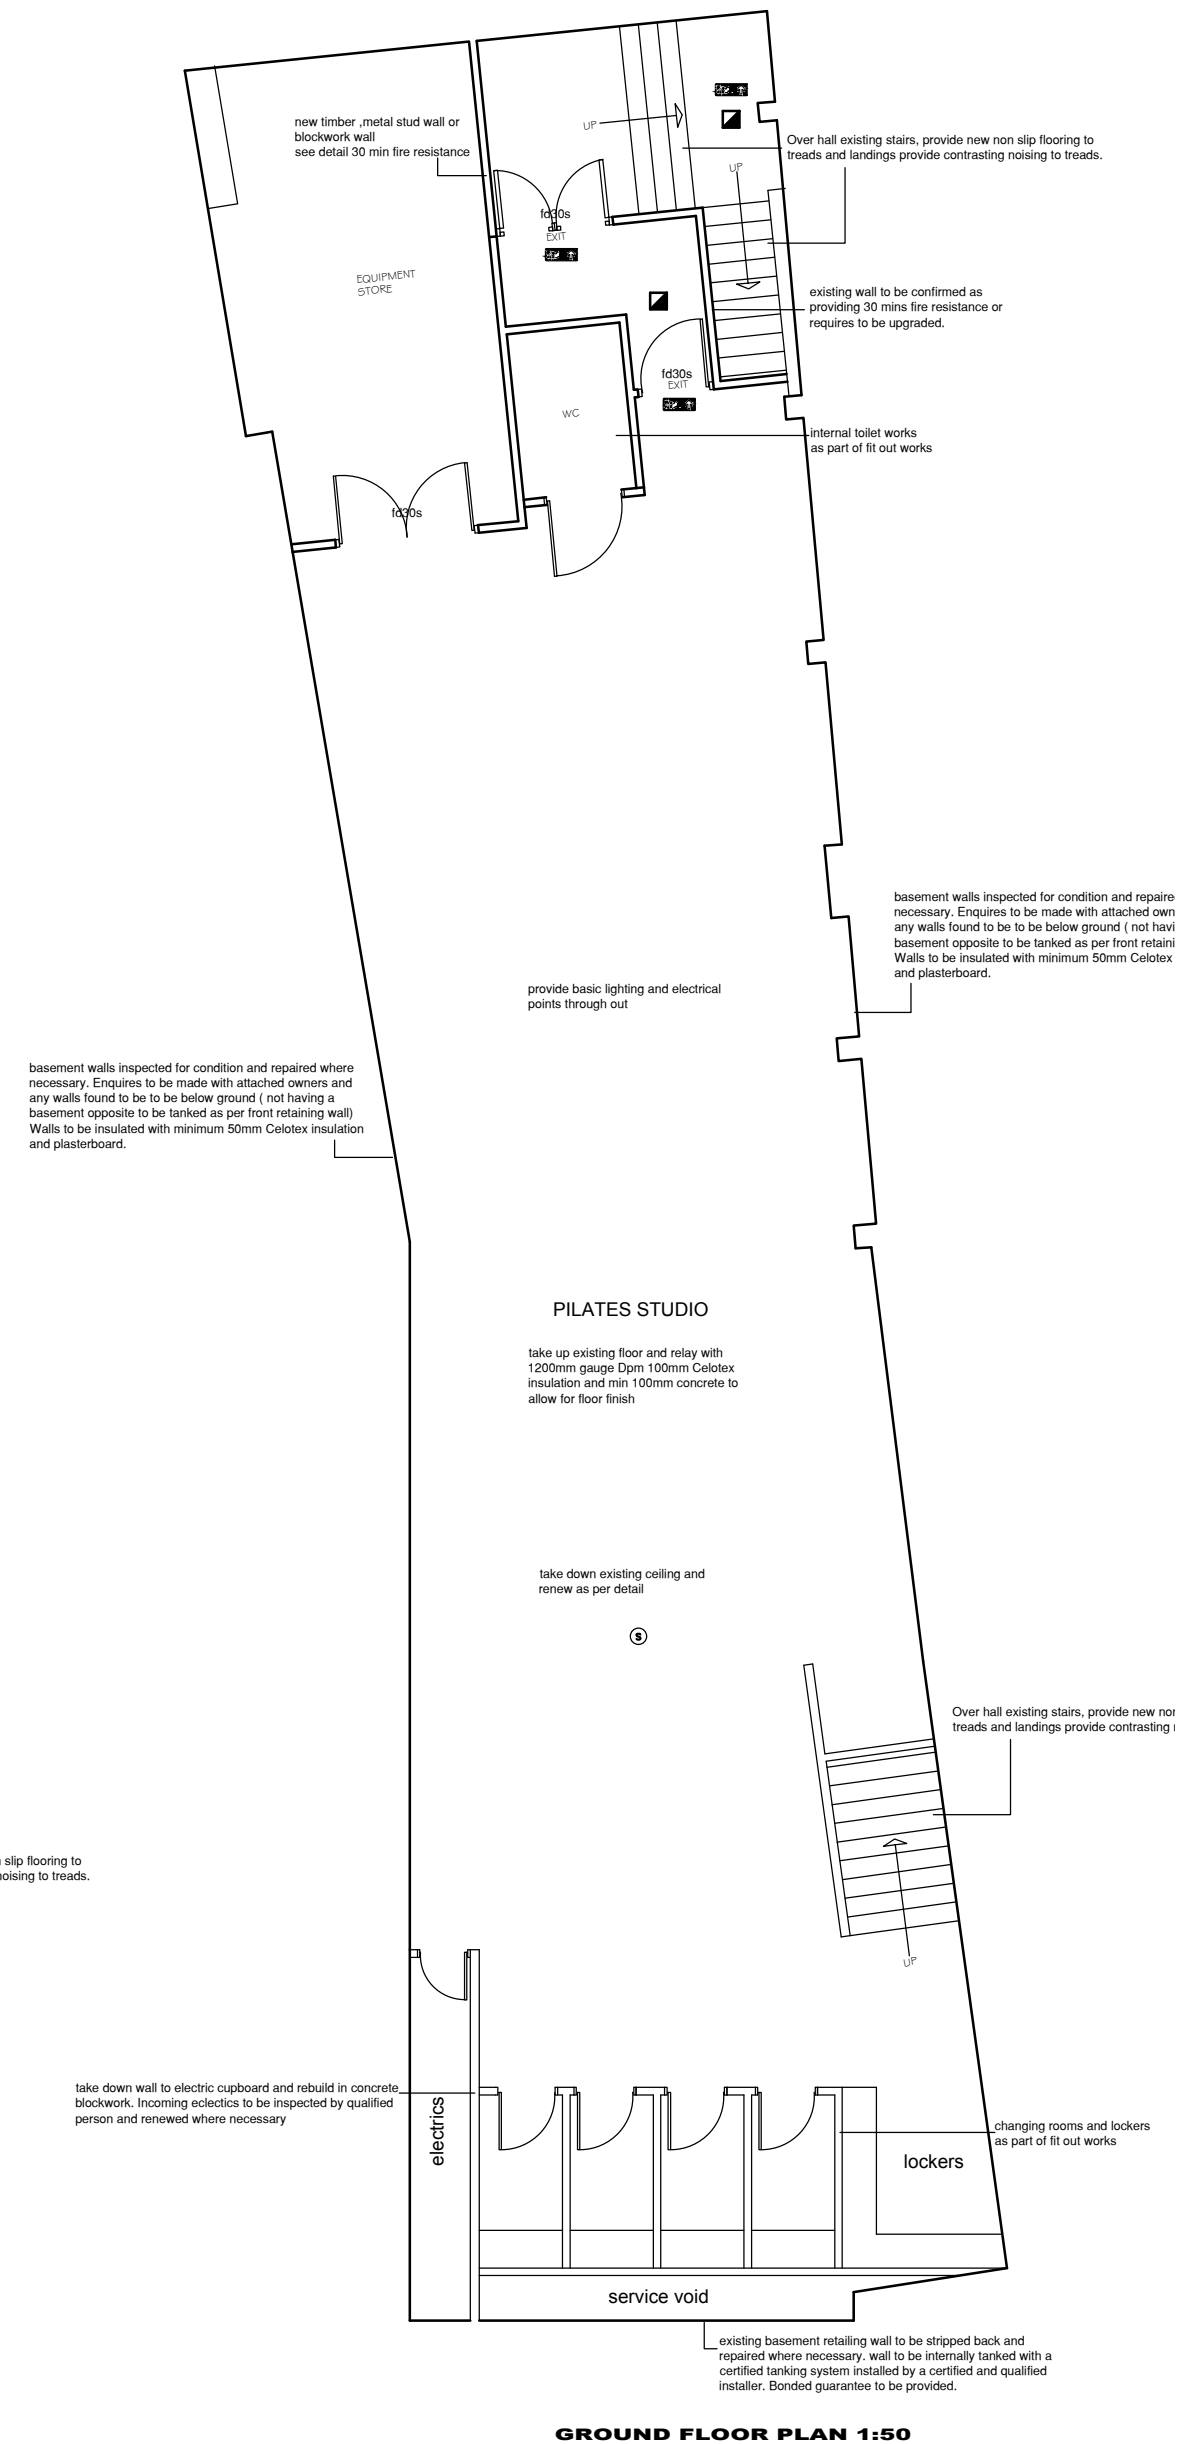

GROUND FLOOR PLAN 1:50

THIS DRAWING IS COPYRIGHT ©

Ken Bateman
Chartered Surveyor
B.Sc. (Hons.), MRICS, C. Build E. MCABE

project
St Davids Hospice Care
61 High Street
Merthyr Tydfil
CF47 8DE

title
Proposed front elevation
ground and basement
plans

Date: April 2026
Scale: A2@ 1:100
Drawn:

Drawing No. GA 002
Rev. A