




FRONT ELEVATION

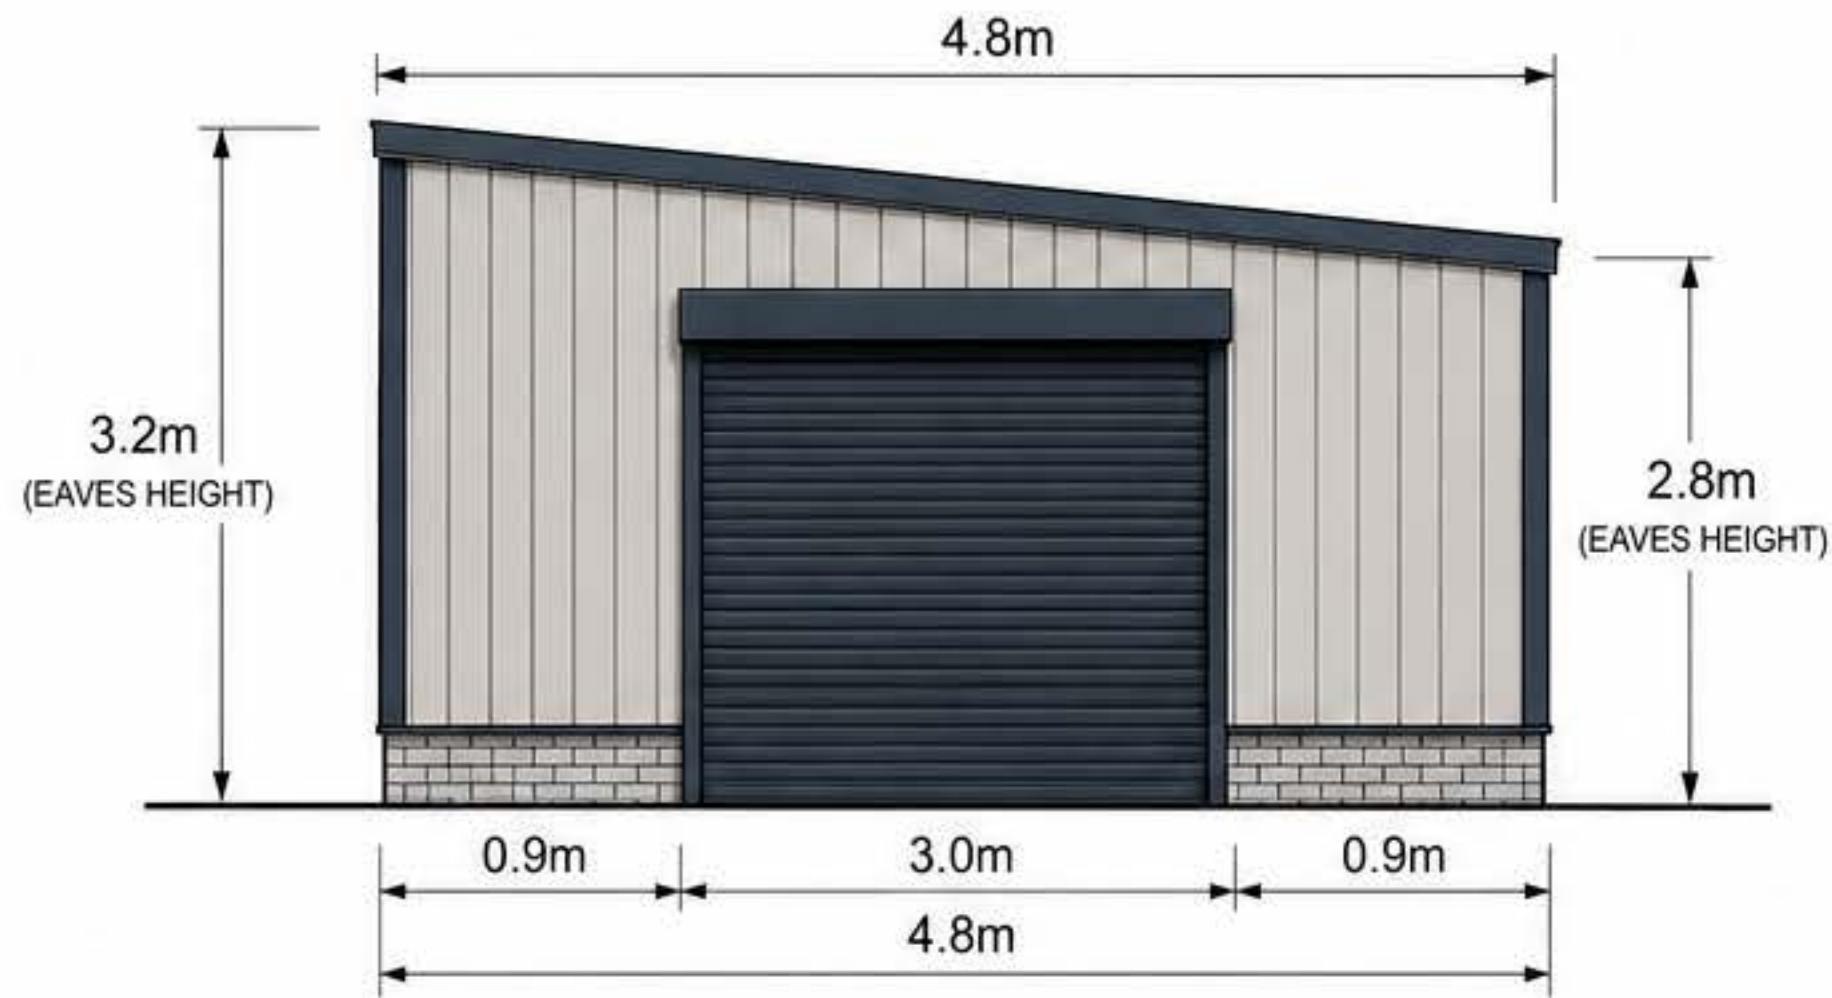

REAR ELEVATION

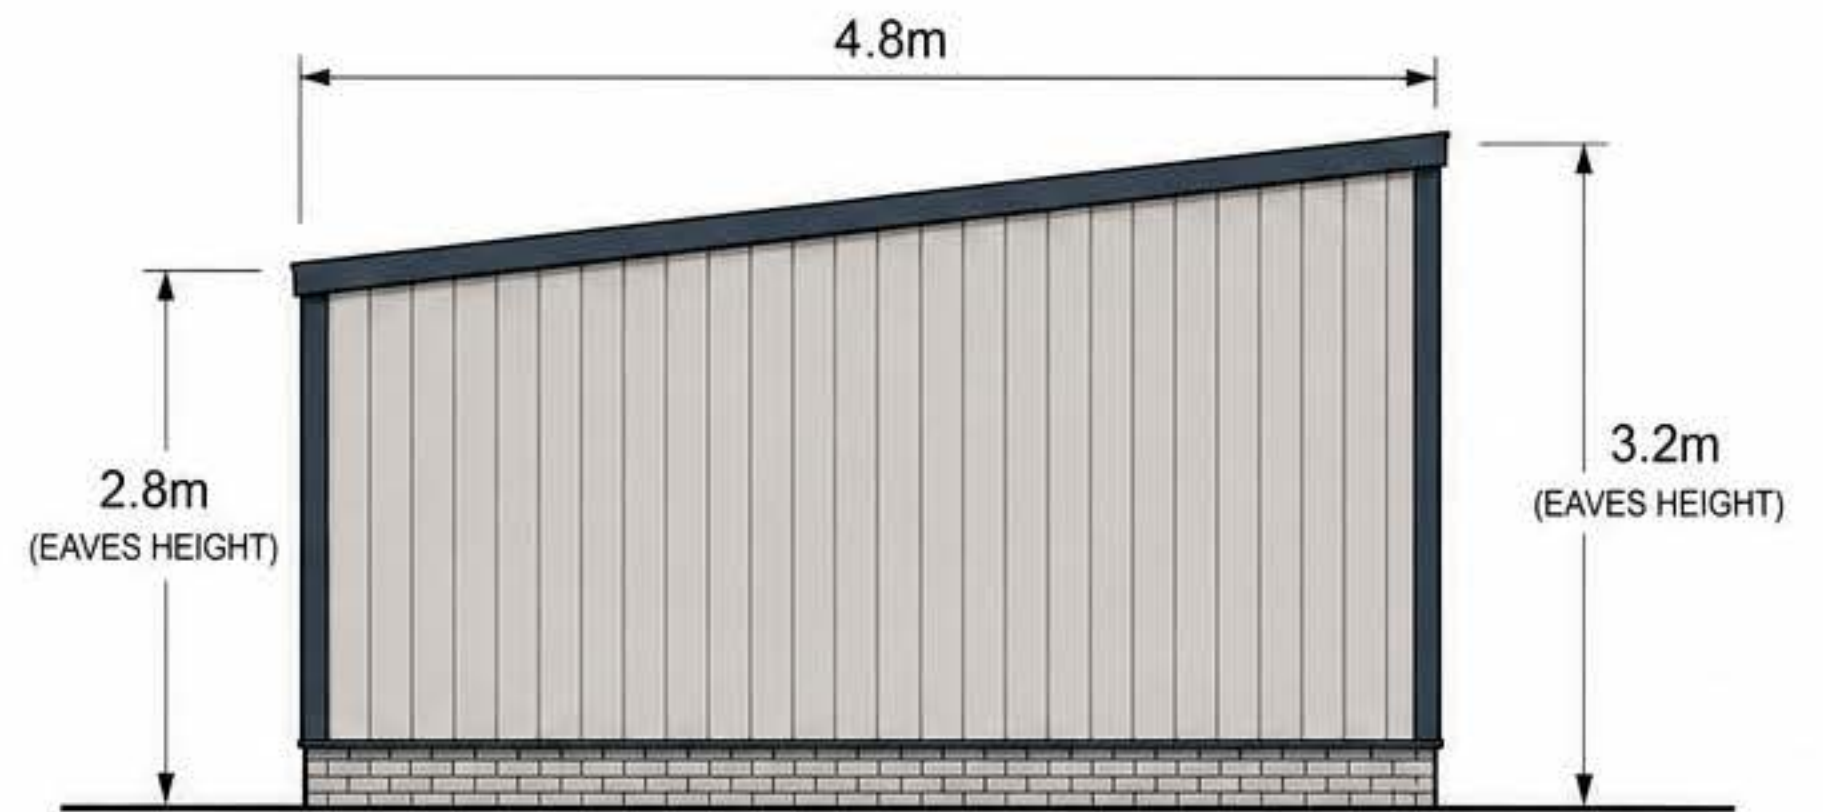

SIDE ELEVATION (ADJOINING EXISTING UNIT)

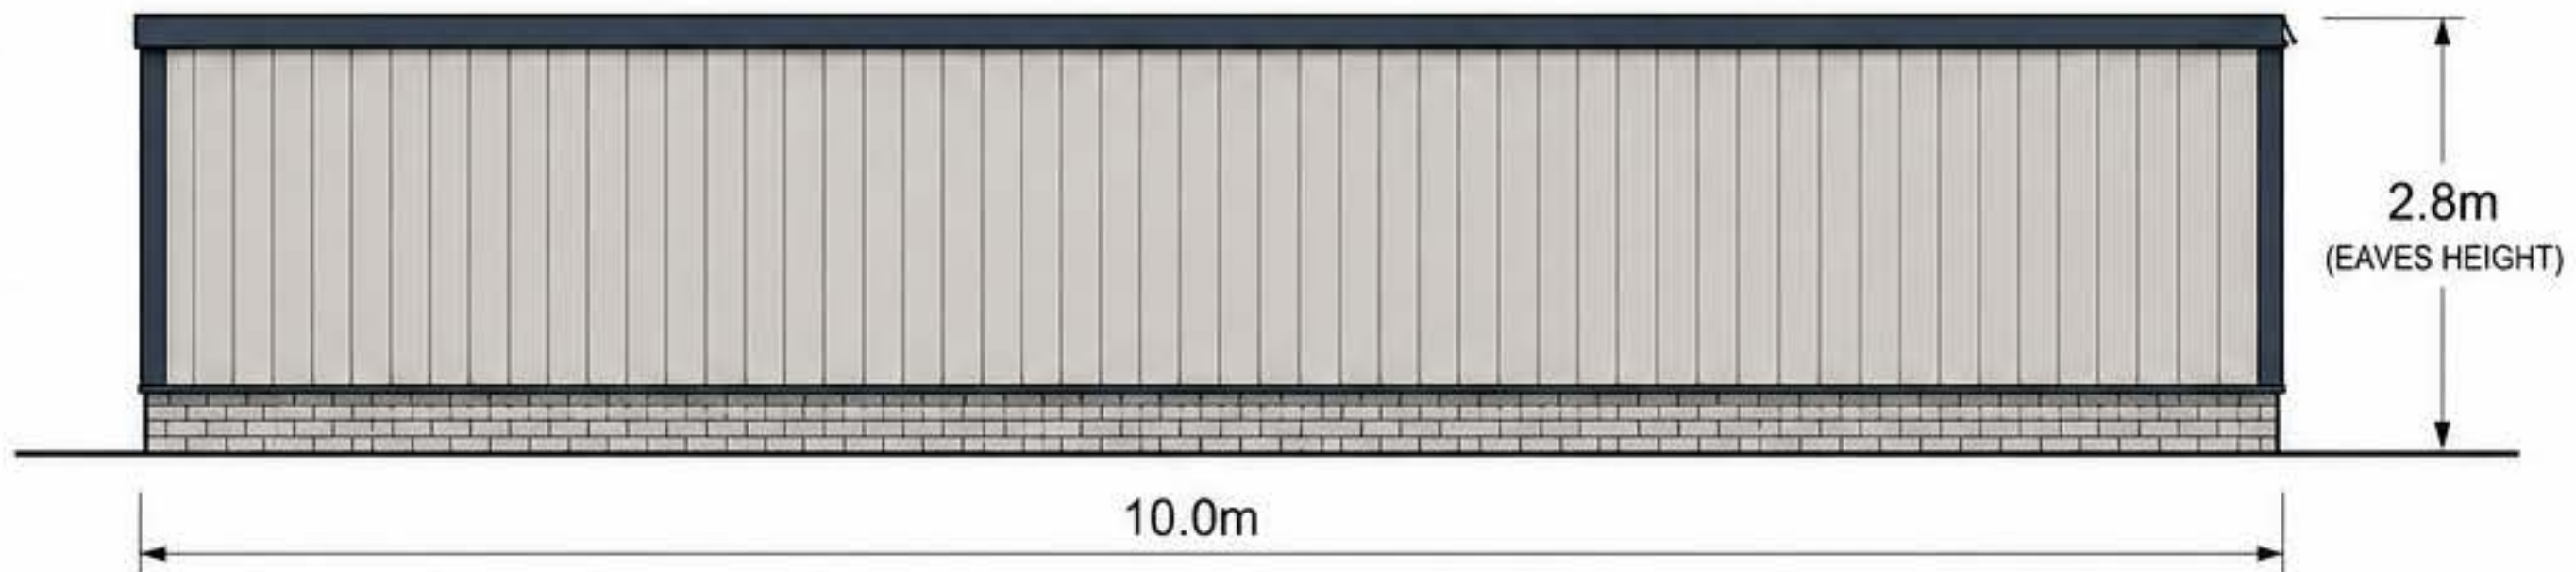

EXTERNAL MATERIALS & COLOURS



WALL CLADDING
Light Grey
Profiled Metal Cladding
(RAL 7035 or similar)



ROOF & TRIM
Anthracite Grey
(RAL 7016 or similar)



BRICK PLINTH
Light Grey Brick
(Matches existing
unit where possible)



ROLLER SHUTTER DOOR
Anthracite Grey
(RAL 7016 or similar)



RAINWATER GOODS
Anthracite Grey
(RAL 7016 or similar)

GENERAL NOTES

- External walls to be clad in light grey profiled metal cladding.
- Roof and wall trims, flashings, corner trims and rainwater goods in anthracite grey (RAL 7016 or similar).
- Roller shutter door in anthracite grey.
- Brick plinth in light grey to match existing unit.

PROPOSED EXTENSION TO EXISTING COMMERCIAL UNIT

PROPOSED ELEVATIONS

DRAWING NUMBER

P-04

SCALE
1:50 @ A3

DATE
May 2025

