


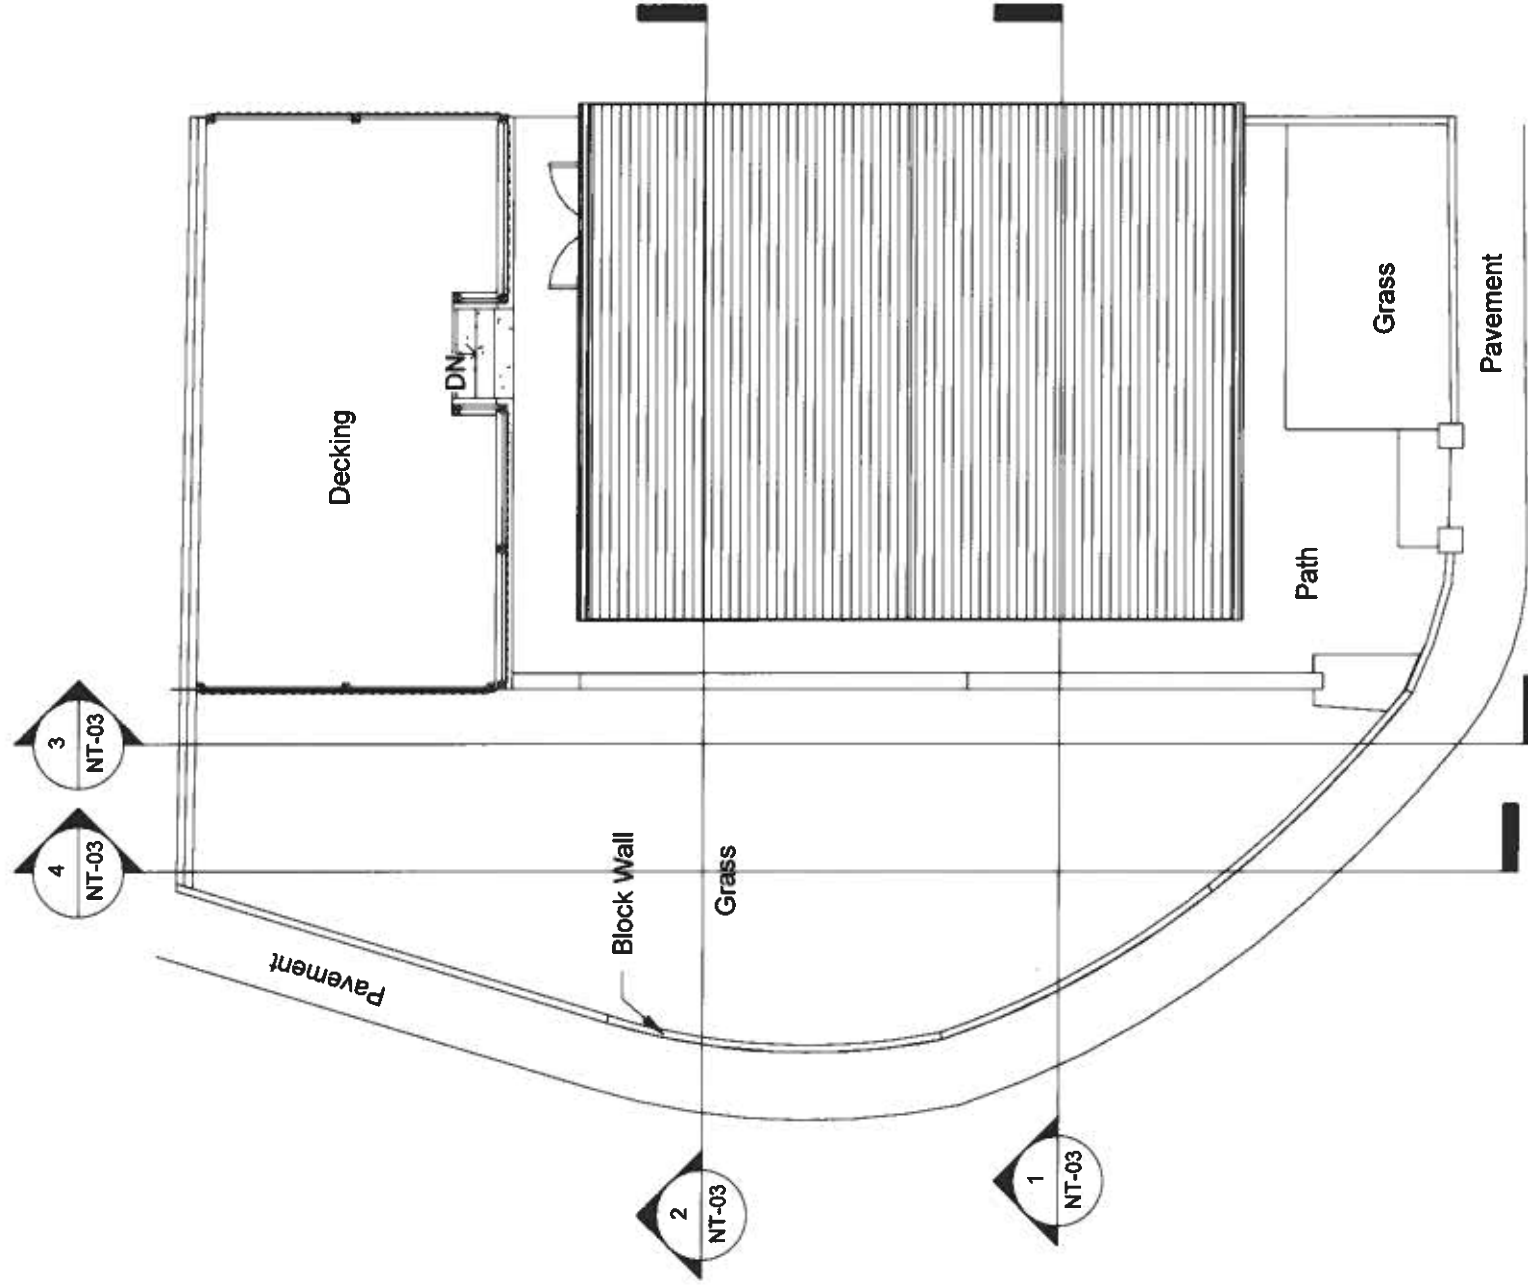

1 Existing Site
1 : 100

INDIGO DESIGN (Part of 3dcadwales Ltd) 5 Ashlea Drive,
Merthyr Tydfil, CF47 0NY. Tel: 01685 385746 Mob -
07940913216 Email: philip@3dcadwales.co.uk

This Drawing is Copyright,
Dimensions to be checked
on site and not scaled from
this drawing

PURPOSE OF ISSUE	DRAWING NUMBER
Planning Approval	NT-02

PROJECT

Two storey extension to side

SHEET	Existing Site Plan
-------	--------------------

Address

12 Nibloe Terrace, Penydarren,
Merthyr Tydfil CF47 9RX

Checked by	Drawn by	Scale (@ A3)
JH	PH	1 : 100

Rev No	Issue	Description	Date
A			10/01/2022