


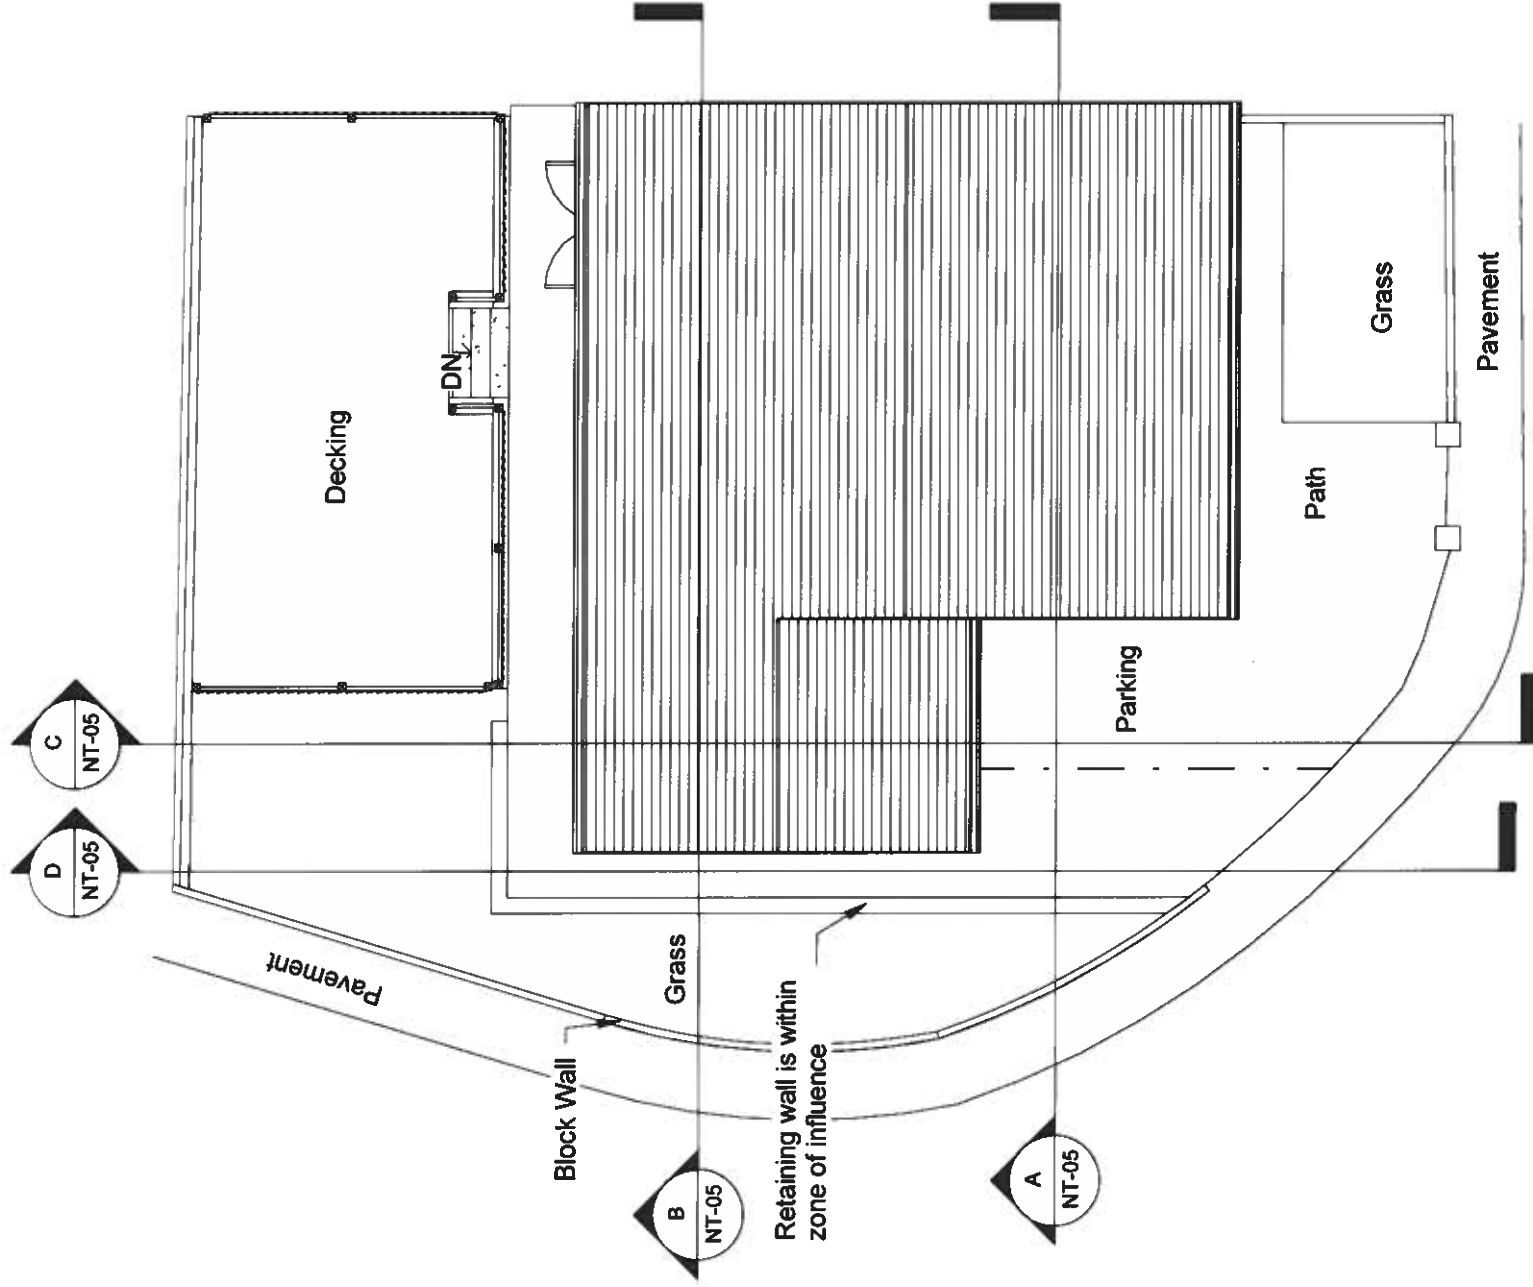

INDIGO DESIGN (Part of 3dcatwales Ltd) 5 Ashlea Drive, Merthyr Tydfil, CF47 0NY, Tel: 01685 385746 Mob - 07940913216 Email: philip@3dcatwales.co.uk		This Drawing is Copyright, Dimensions to be checked on site and not scaled from this drawing		Indigo 3d Design	
PURPOSE OF ISSUE		DRAWING NUMBER			
Planning Approval		NT-06			
PROJECT		Two storey extension to side			
SHEET		Proposed Site Plan			
Address		12 Nibloe Terrace, Penydarren, Merthyr Tydfil CF47 9RX			
Checked by		Drawn by		Scale (@ A3)	
JH		PH		1 : 100	
Rev No		Description		Date	
A		Issue		10/01/2022	

1 Proposed Site
1 : 100