




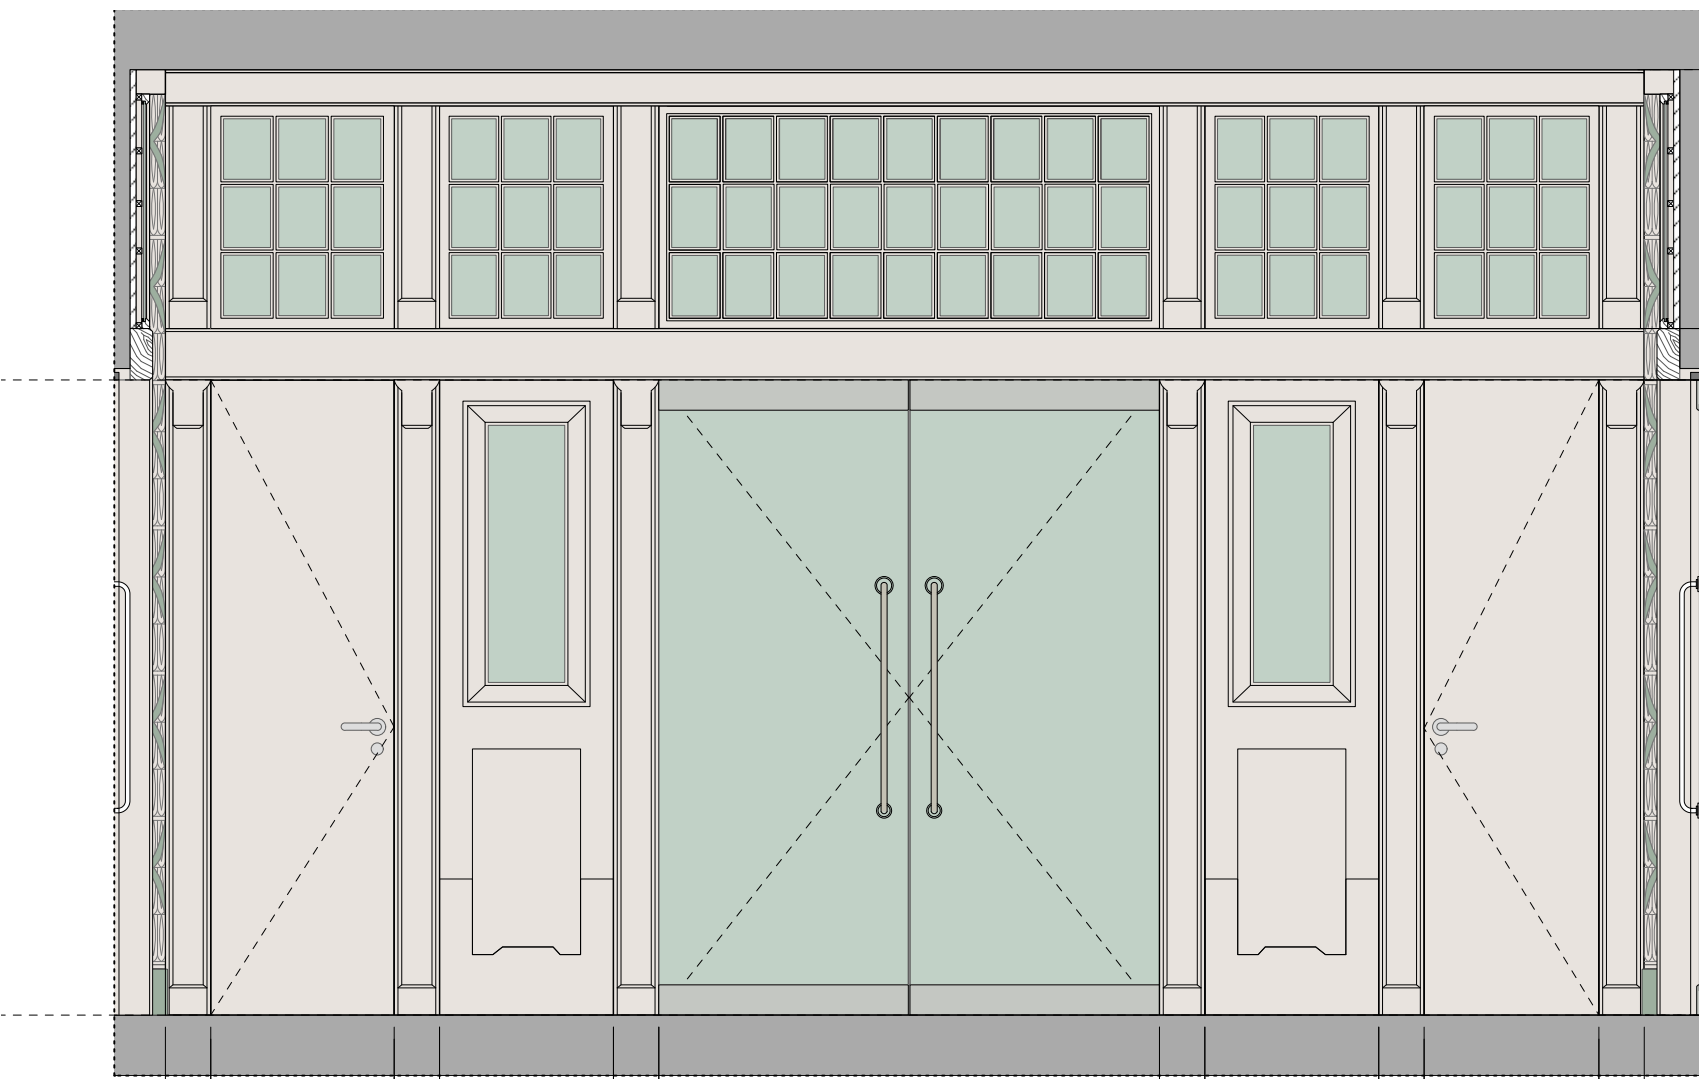


A 562.1 INTERIOR ELEVATION
SCALE 1:50 @ A1, 1:25 @ A3

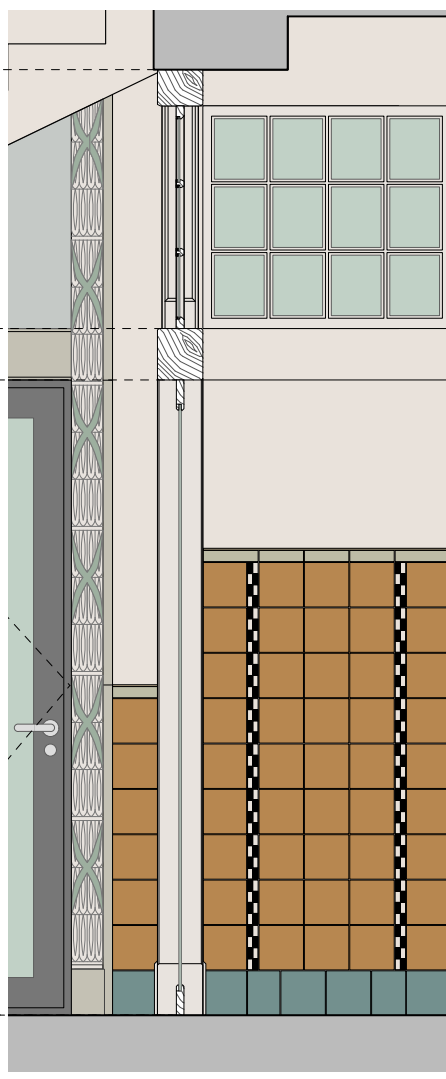

A 562.2 SECTION
SCALE 1:50@ A1, 1:25@ A3

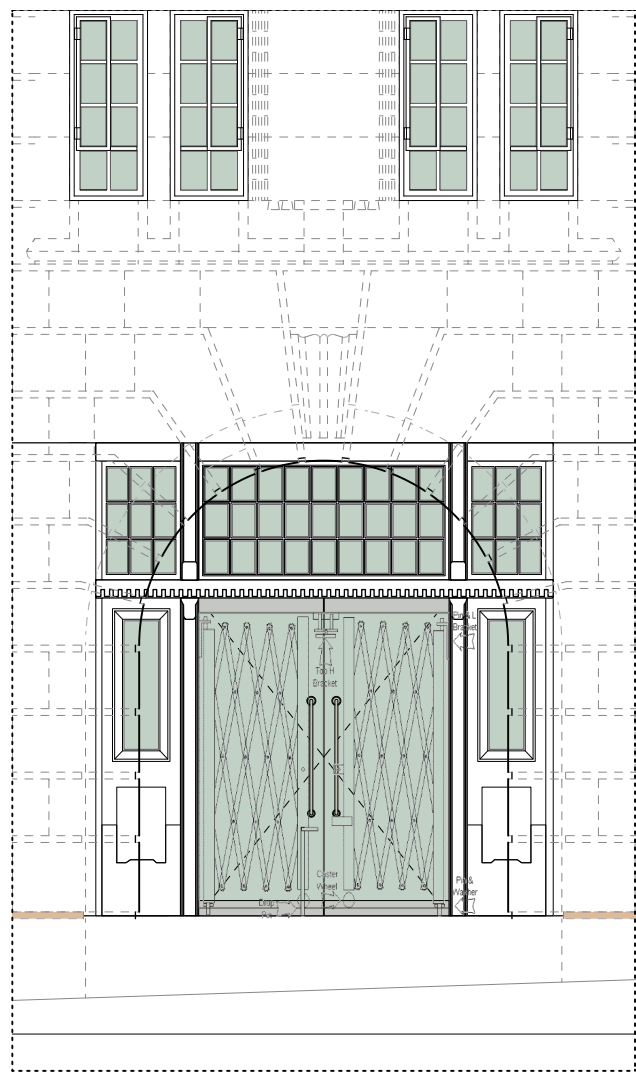

A 562.3 EXTERIOR ELEVATION
SCALE 1:100 @ A1, 1:50@ A3

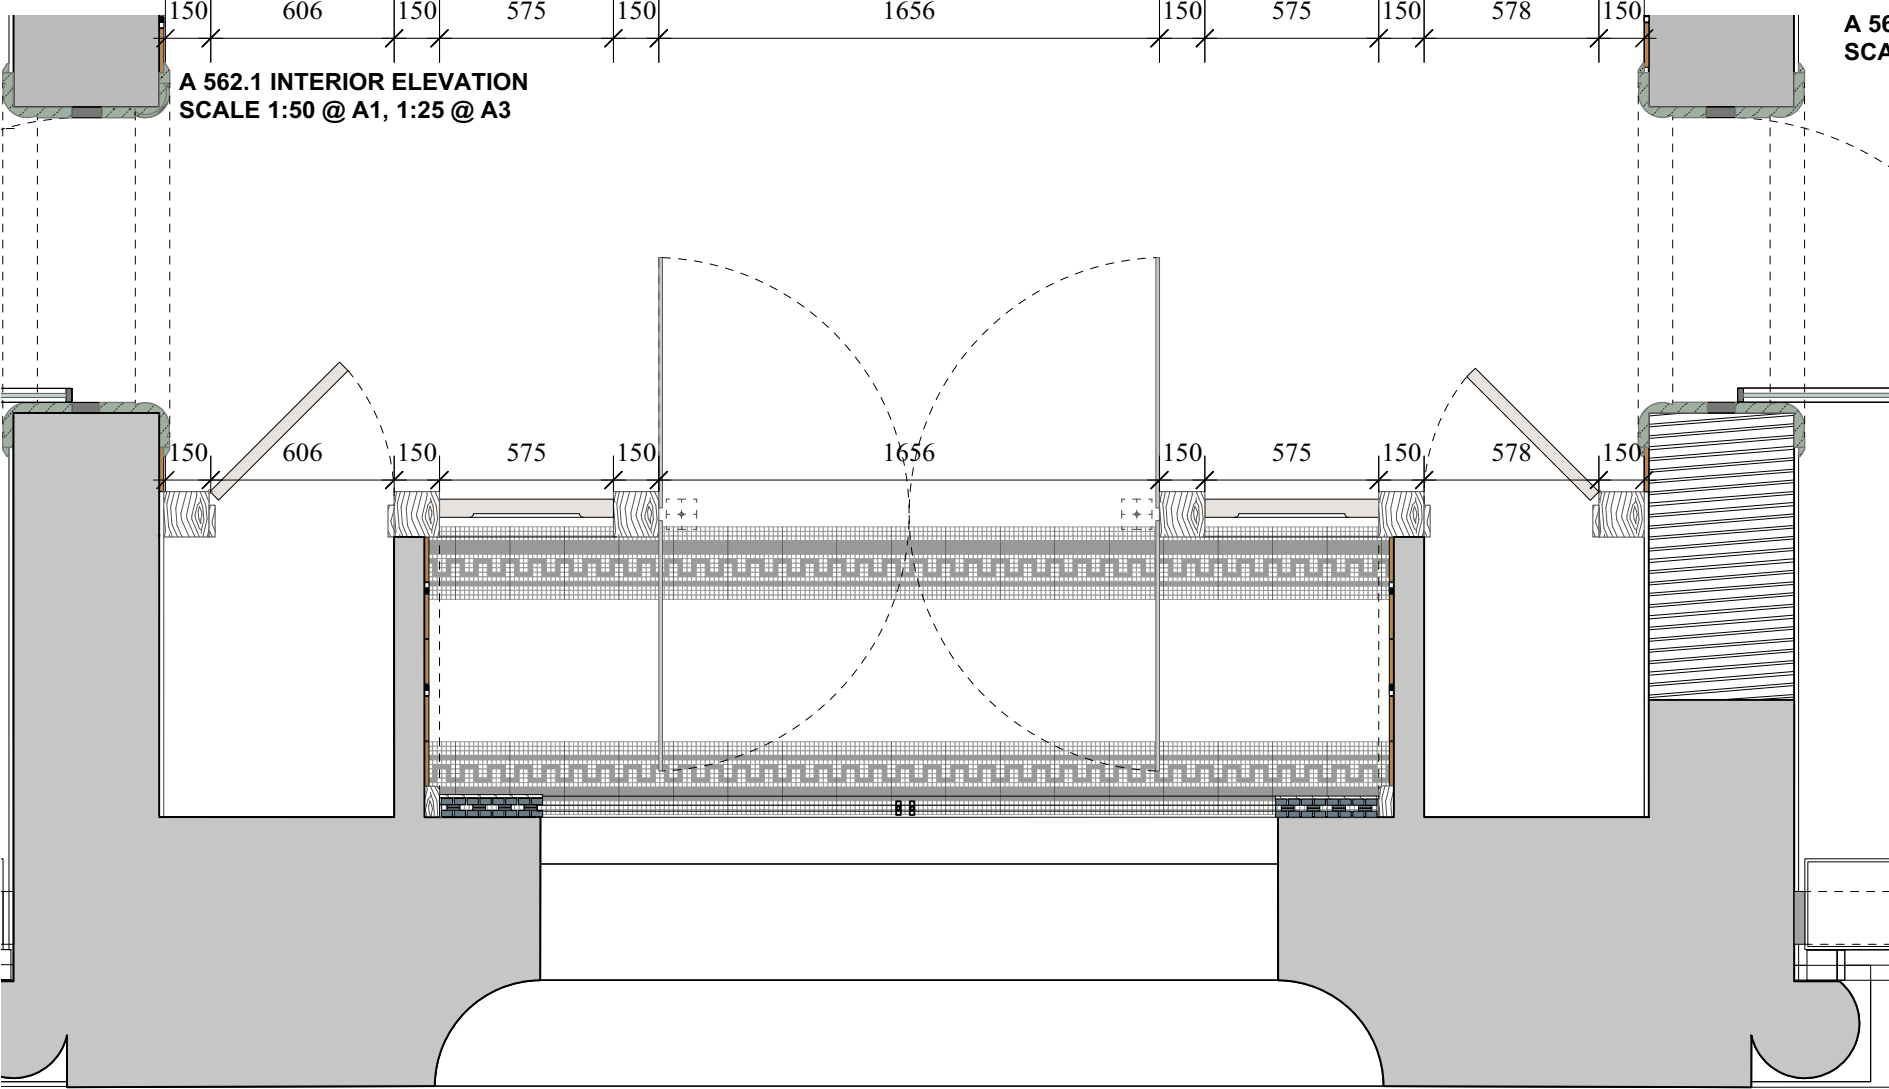

A 562.4 PLAN_ENTRANCE DOOR
SCALE 1:50 @ A1, 1:25 @ A3

