


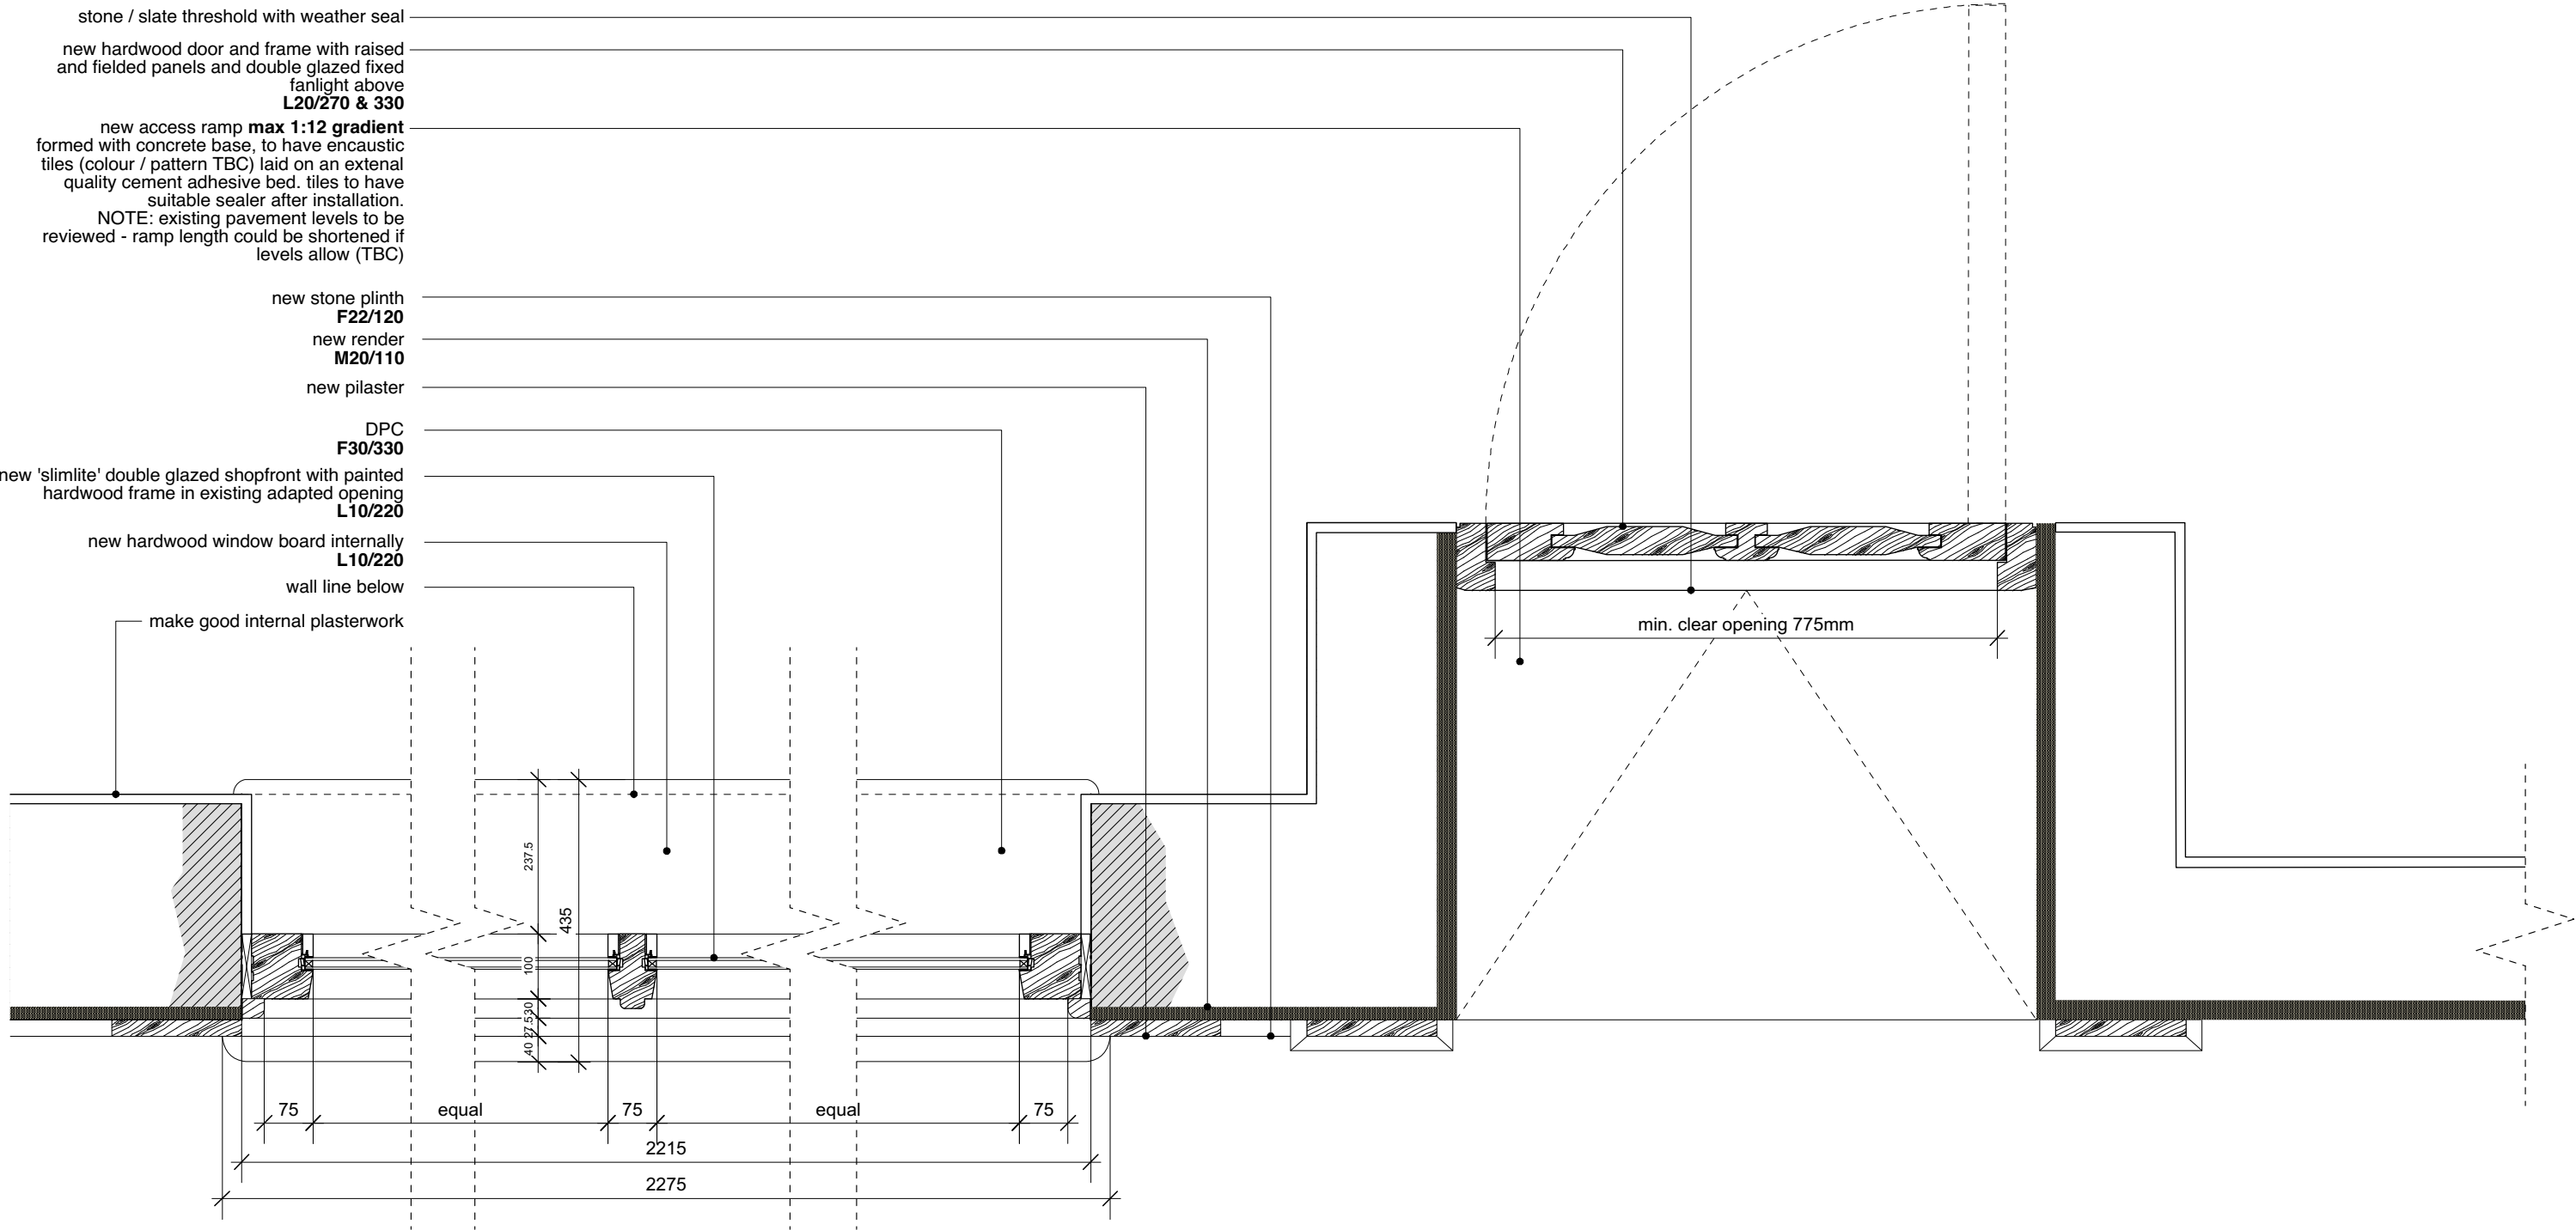

CONSTRUCTION

Rev	Date	Dwn	Chckd	Description
/	17.03.20	FS	CF	Drawing created.
A	12.08.20	FS	CF	Curved corner to shopfront elevation removed - existing walls retained.
B	15.11.21	AK	CF	Drawing prepared for planning condition approval

SUBMISSIONS / SITE DIMENSIONS

1. Contractor to take site dimensions.

2. Submit fabrication drawings to CA, for comment, 10 working days in advance of fabrication. Only proceed once FMA Status 'A' or 'B' awarded. Drawings to include detailed profiles.

6 King Street Bristol BS1 4EQ
T 0117 929 9293 E info@fm-architects.co.uk
F 0117 929 9295 W fm-architects.co.uk

- All drawings are copyright
- Report all discrepancies to project administrator
- Do not scale drawing for construction purposes
- All dimensions to be checked on site

North

0Xm

ferguson mann architects					
Job Title			Drawing Title		
Merthyr Tydfil THI			74 High Street		
Client			Shopfront Plan Detail		
Merthyr Tydfil County Borough Council					
Scale	Date	Dwn	Chckd	Job No	Rev
1:20 @ A3	17.03.20	FS	CF	10647-07	B
Drawing No		AS-700			