



01 shopfront elevation

200 x 75 x 23Kg PFC to SE detail
as SE Dwg SK601

Assumed posn of exg joist - joist ends
modified to suit new lintels

new 'slimlite' double glazed shopfront with
painted hardwood frame
L10/220

new hardwood moulding and cill below
shopfront
L10/220


new hardwood window board internally
L10/220
DPC
F30/330

new s/w packers below cill as required
L10/220

new cavity wall stallriser
F10/315 & 355 & F30
proprietary hydraulic lime render finish
M80/330
timber pilaster beyond

new stone plinth
F80/215


provisionally allow for new footing as
described in schedule of work

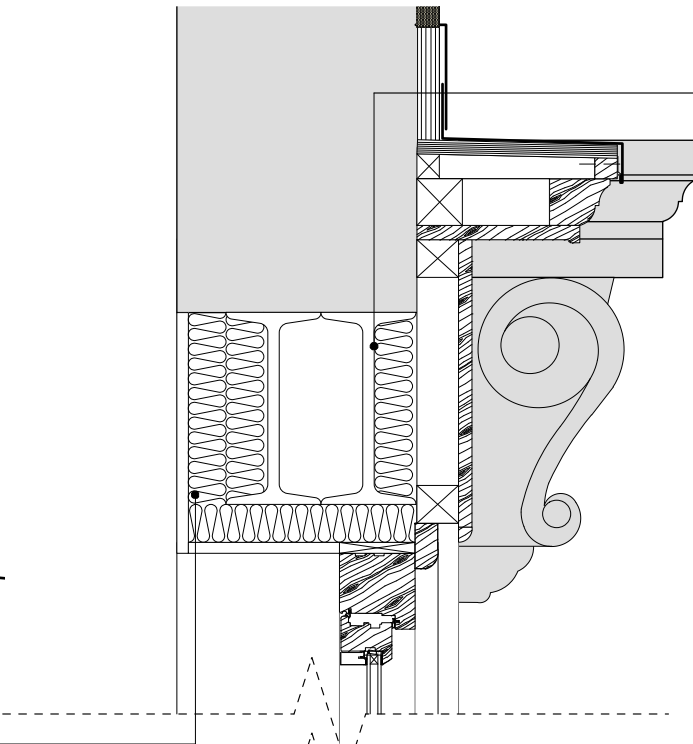

internal

external

02 shopfront section (through glazing)

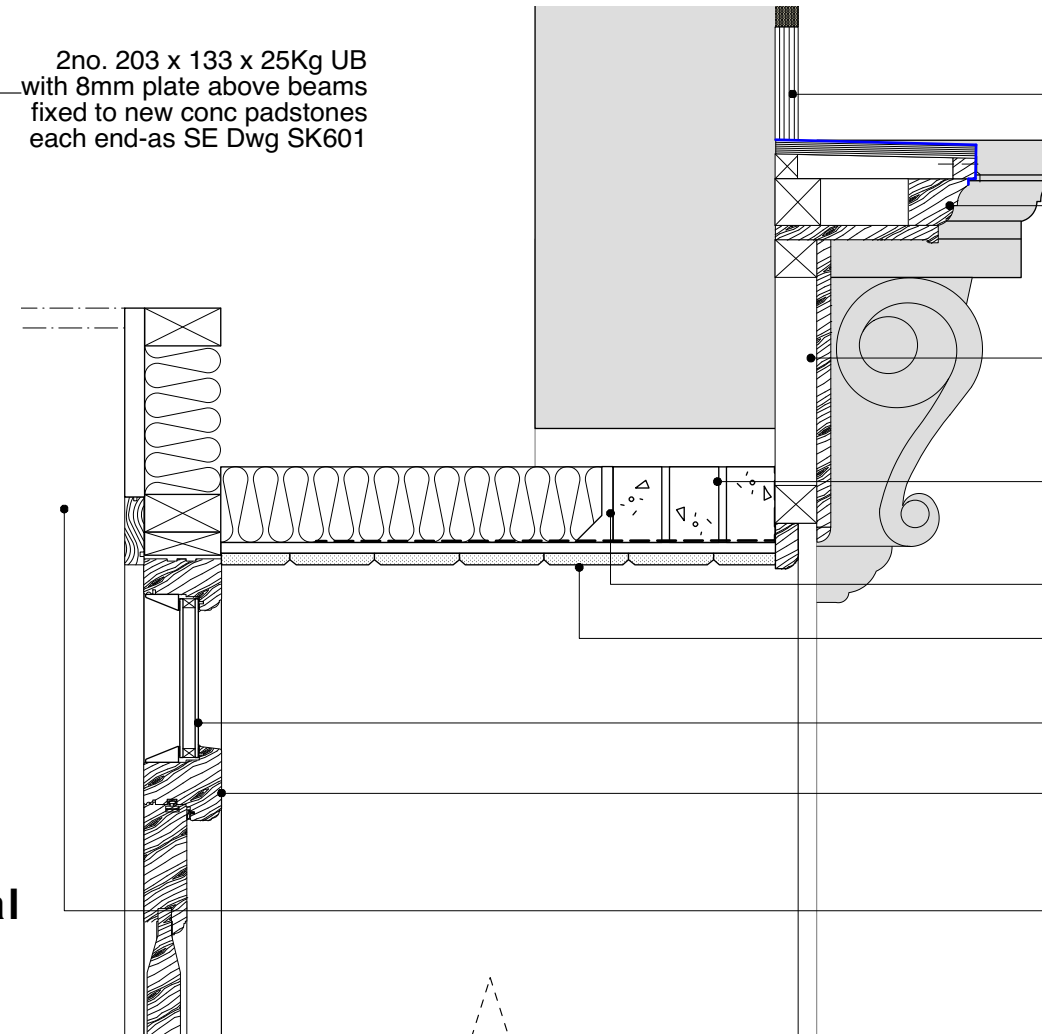

03 shopfront section (through entrance door)

code 5 lead weathering and
cover flashing
H71/250

new hardwood cornice moulding
on treated s/w framing fixed to
existing masonry wall
**G20/210/270/275/310, L10/220,
M60/130**

painted class 3 18mm marine
plywood fascia on treated s/w framing
fixed back to existing masonry behind
G20/270, L10/220, M60/130, P20/120

provisionally allow for 3no.
65x100mm PCC lintels

Mineral wool insulation
P10/135

hardwood tongue & groove 'v' jointed
boarded - decorated
L10/220 & P20/120

glazed fixed fanlight
L20/270

new hardwood painted frame and
architraves
L20/270 & 330

assumed line of exg joists/structural
soffit

new hardwood door and frame with
panels and double glazed fixed
fanlight
L20/270 & 330

new slate threshold

new access ramp **max 1:12
gradient**

formed with concrete base, to have
encaustic tiles (colour / pattern TBC)
laid on an external quality cement
adhesive bed. tiles to have suitable
sealer after installation.
NOTE: existing pavement levels to
be reviewed - ramp length could be
shortened if levels allow (TBC)

Rev	Date	Dwn	Chckd	Description
/	17.03.20	FS	CF	Drawing created.
A	15.11.21	AK	CF	Drawing prepared for planning condition approval

SUBMISSIONS / SITE DIMENSIONS


1. Contractor to take site dimensions.

2. Submit fabrication drawings to CA, for comment, **10 working days** in advance of fabrication. **Only proceed once FMA Status 'A' or 'B' awarded.** Drawings to include detailed profiles.

6 King Street Bristol BS1 4EQ
T 0117 929 9293 E info@fm-architects.co.uk
F 0117 929 9295 W fm-architects.co.uk

• All drawings are copyright
• Report all discrepancies to project administrator
• Do not scale drawing for construction purposes
• All dimensions to be checked on site

0 X m

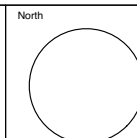

ferguson mann architects					
Job Title Merthyr Tydfil THI			Drawing Title 74 High Street		
Client Merthyr Tydfil County Borough Council			Shopfront Section Details		
Scale 1:10 @ A3	Date 17.03.20	Dwn FS	Chckd CF	Job No 10647-07	Rev A