






FRONT ELEVATION

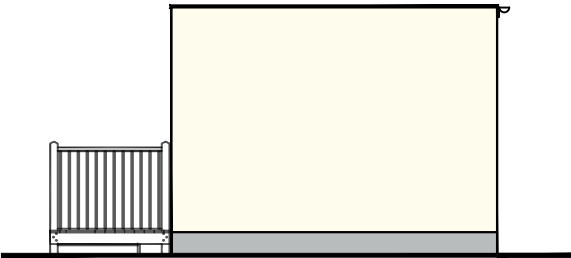


SIDE ELEVATION

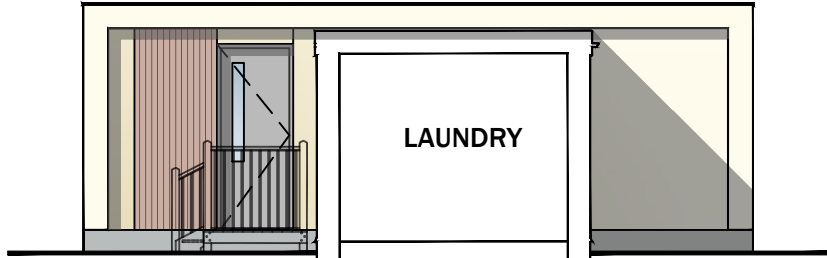


FRONT ELEVATION

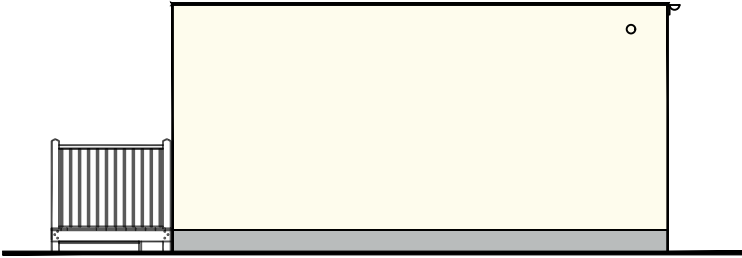


SIDE ELEVATION

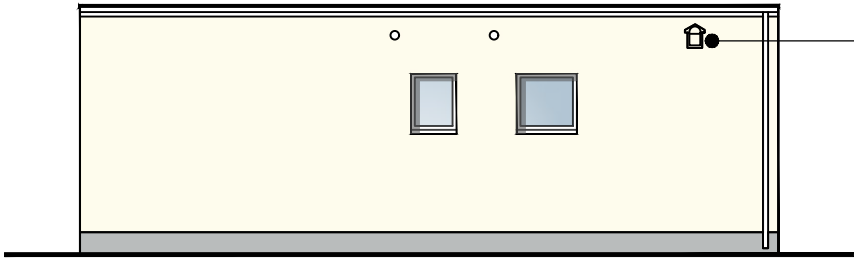


REAR ELEVATION

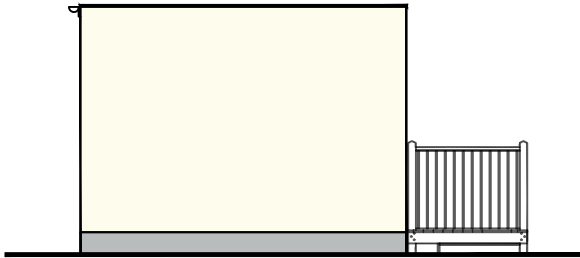


SIDE ELEVATION

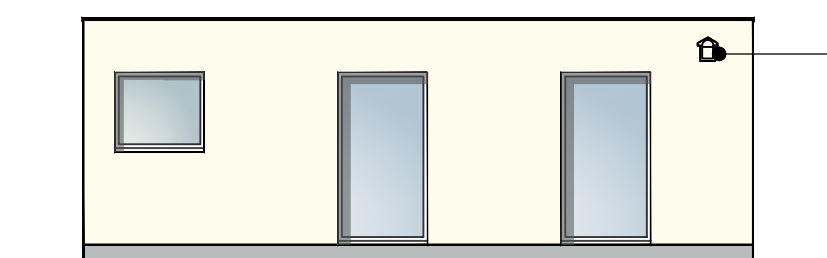


REAR ELEVATION

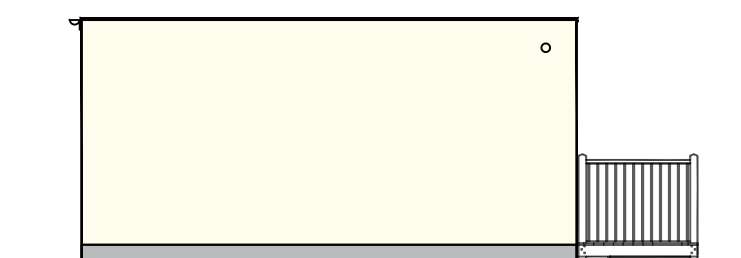

SIDE ELEVATION

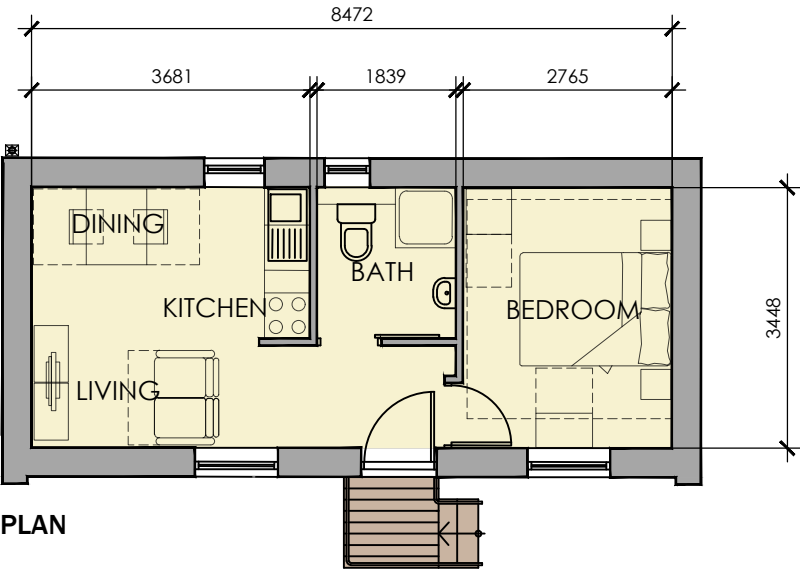


2P 1B HAUS DWELLING
[Plots 1, 3+4]

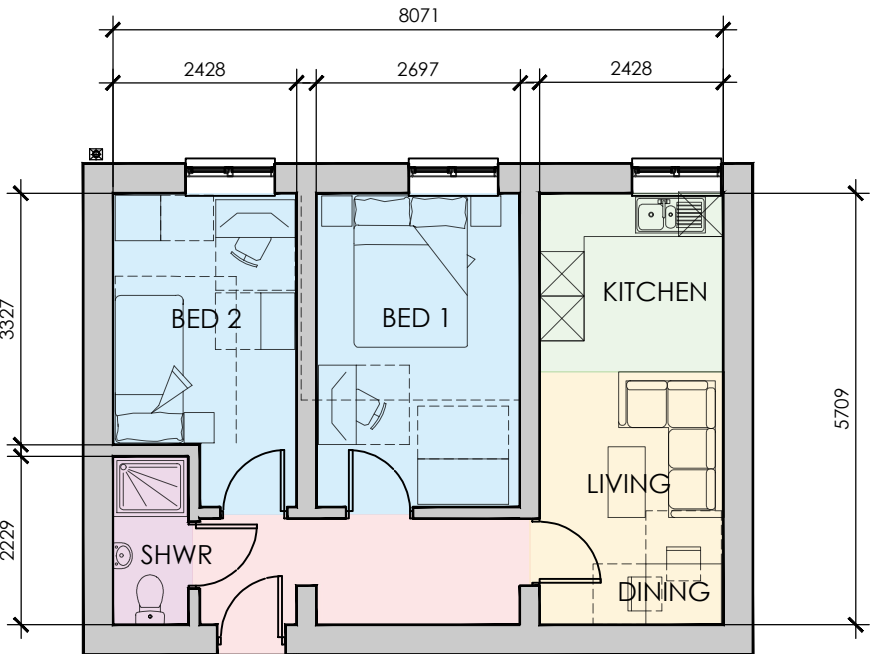


3P 2B HAUS DWELLING
[Plot 2]


- MATERIALS**
- ROOF COVERING**
Single ply, polymer based roofing membrane, colour grey.
- EXTERNAL WALLS GENERALLY**
'Steni' aggregate faced board, colour whisper white.
- FEATURE WALL PANELS**
'Techwood' wood effect composite board, colour Tudoe black
- FASCIA**
Black aluminium.
- PLINTH**
Black upvc
- WINDOWS**
Triple glazing in black upvc frames.
- FRONT DOOR**
Upvc / composite door

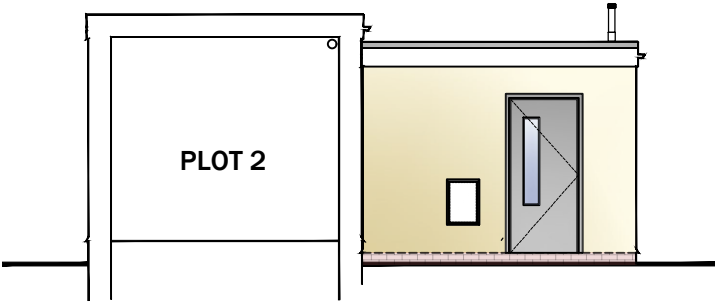

FRONT ELEVATION

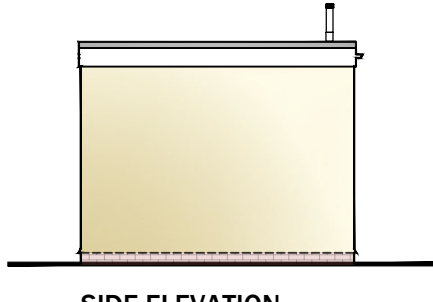



SIDE ELEVATION

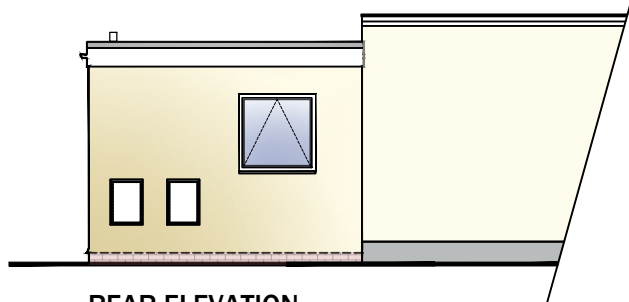

REAR ELEVATION

LAUNDRY ROOM - Elevations

PROPOSED DWELLINGS
Scale 1:100

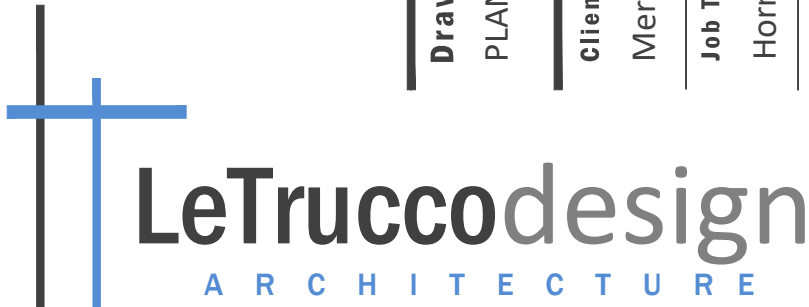 

Suite 7, 35 Stow Park Circle
Newport, NP20 4HF

Tel: 07710390800 / 07710390801
info@letruccodesign.co.uk
www.letruccodesign.co.uk

Do not scale from this drawing.
The users of this drawing shall check all dimensions & report all errors and omissions to LeTrucco Design.
This drawing is copyright. It must not be copied, used or disclosed to third parties without prior permission of LeTrucco Design.

Revisions
REV A, SEP 25
LAUNDRY ARRANGEMENT REVISED.

Scale	Revision	Checked	Date
1:100@A2	A	KML	Sept 25

Drawing No	Drawing Title	Client	Job Title
LT2509.04.100	Proposed Dwellings	Merthyr Valley Homes	Hornbeam Close, Gurnos

Drawing Purpose
PLANNING