



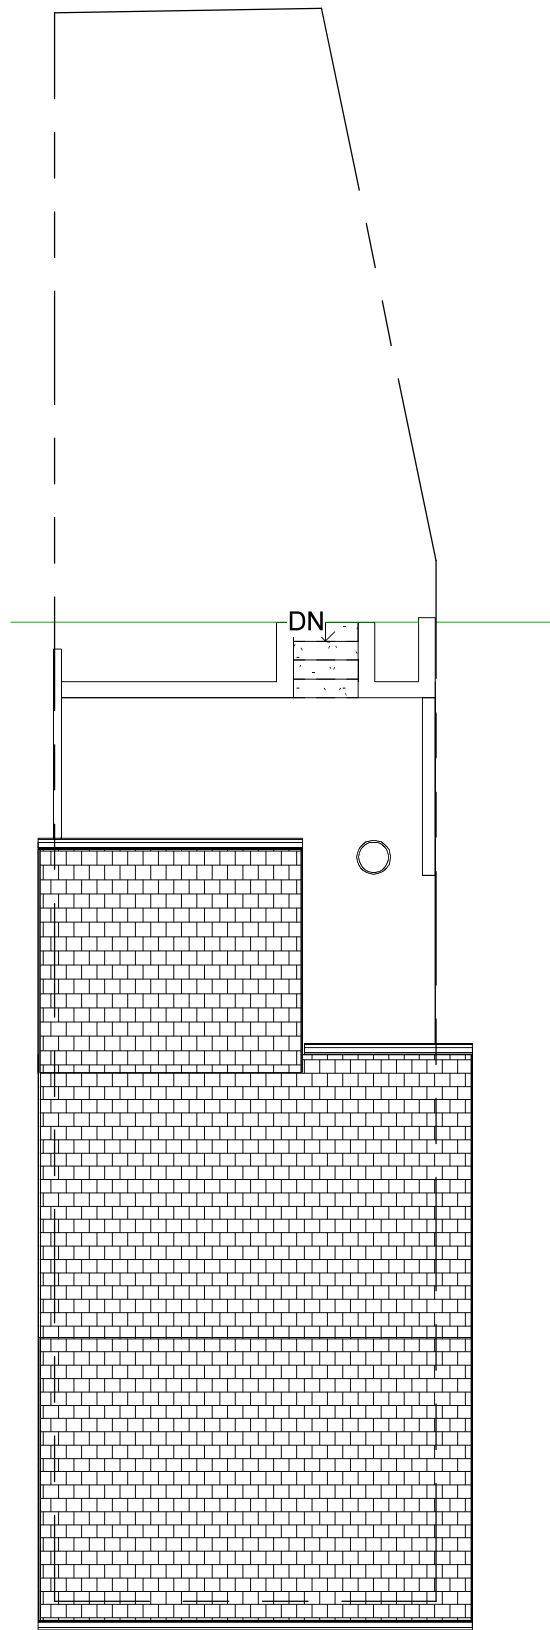

1 Existing Site
1 : 100

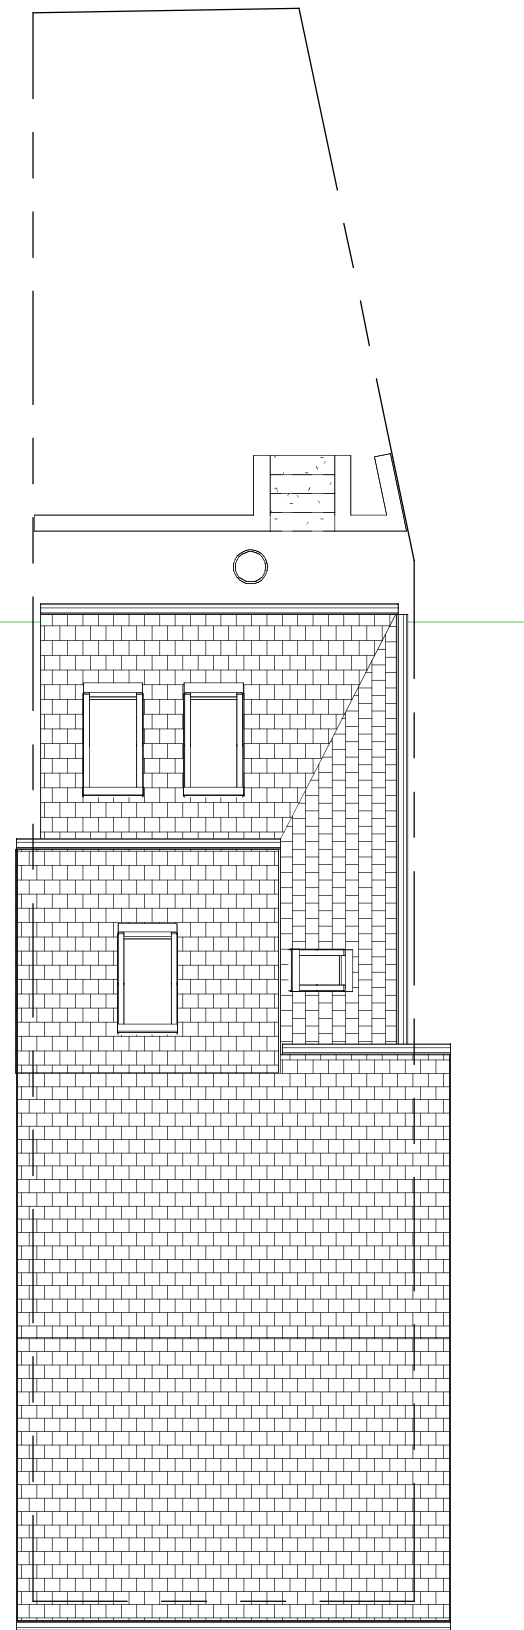


2 Proposed Site
1 : 100



3 Existing Illustration A



4 Proposed Illustration A

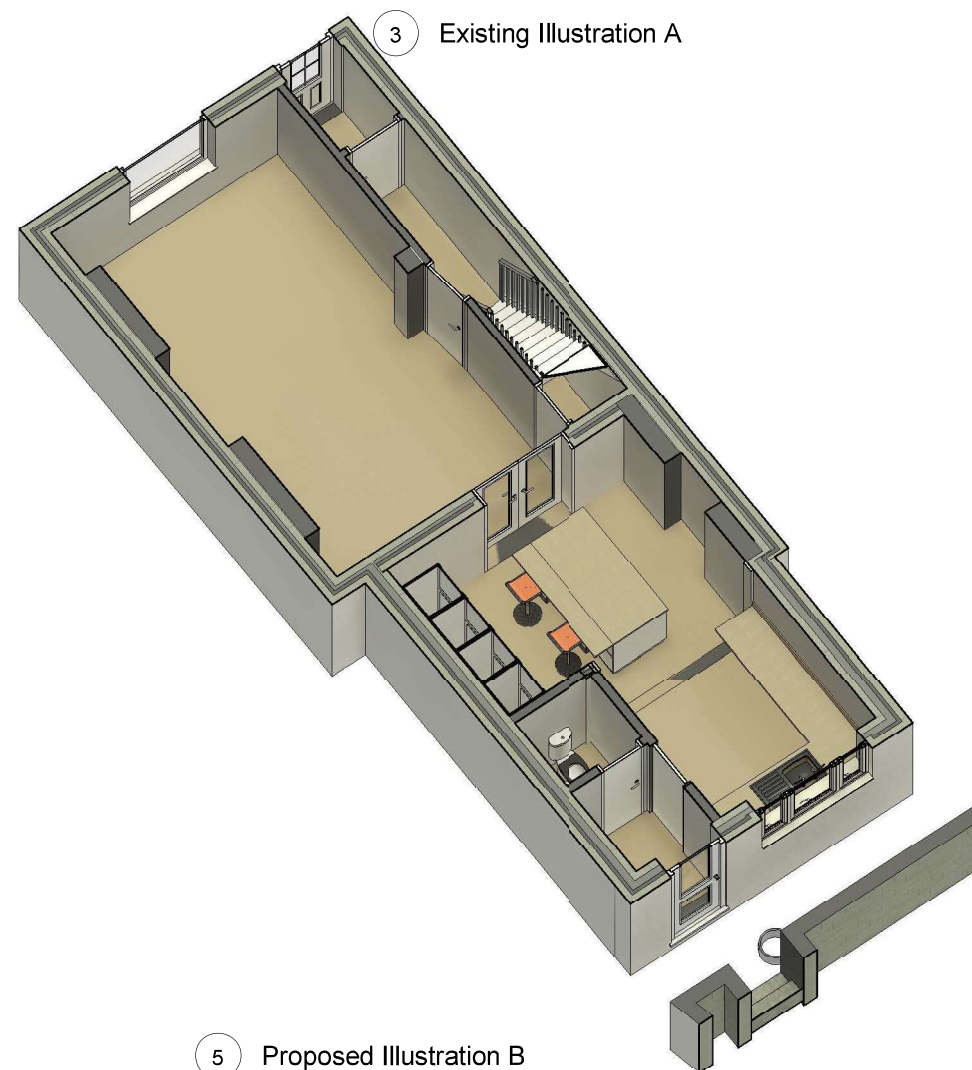

5 Proposed Illustration B

INDIGO DESIGN (Part of 3dcadwales Ltd) 5 Ashlea Drive,
Merthyr Tydfil, CF47 0NY Tele 01685 385746 Mob -
07940913216 Email: philip@3dcadwales.co.uk

This Drawing is Copyright,
Dimensions to be checked
on site and not scaled from
this drawing



PURPOSE OF ISSUE	DRWAING NUMBER
Planning Approval	MT-03

PROJECT	Single storey extension to rear
---------	---------------------------------

SHEET	Site Plans and Illustrations
-------	------------------------------

Address	19 Muriel Terrace, Dowlais, Merthyr Tydfil.
---------	---

Checked by	Drawn by	Scale (@ A3)
JH	PH	1 : 100

Rev No	Description	Date
A	Issue	16/01/2025