




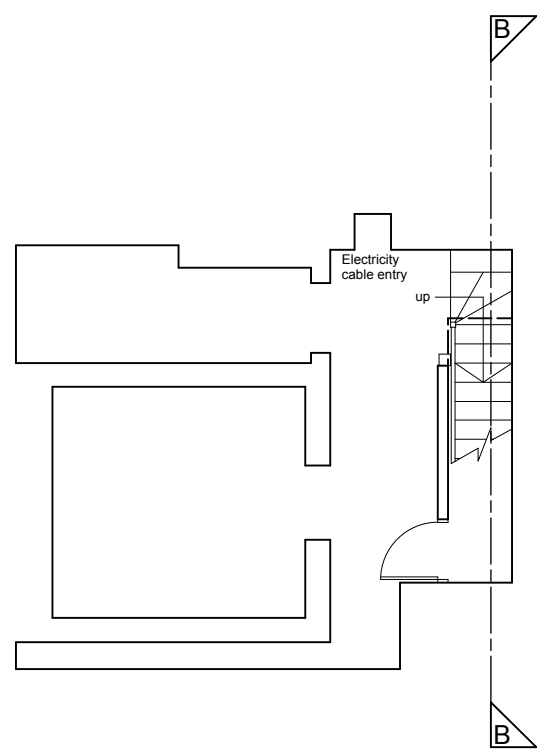


BASEMENT
1:100

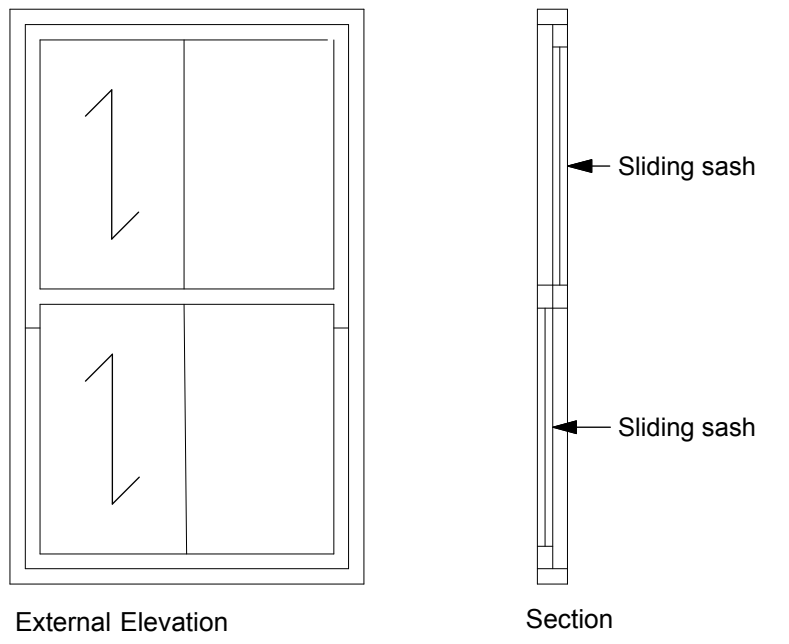


REAR DORMER WINDOW
1:25

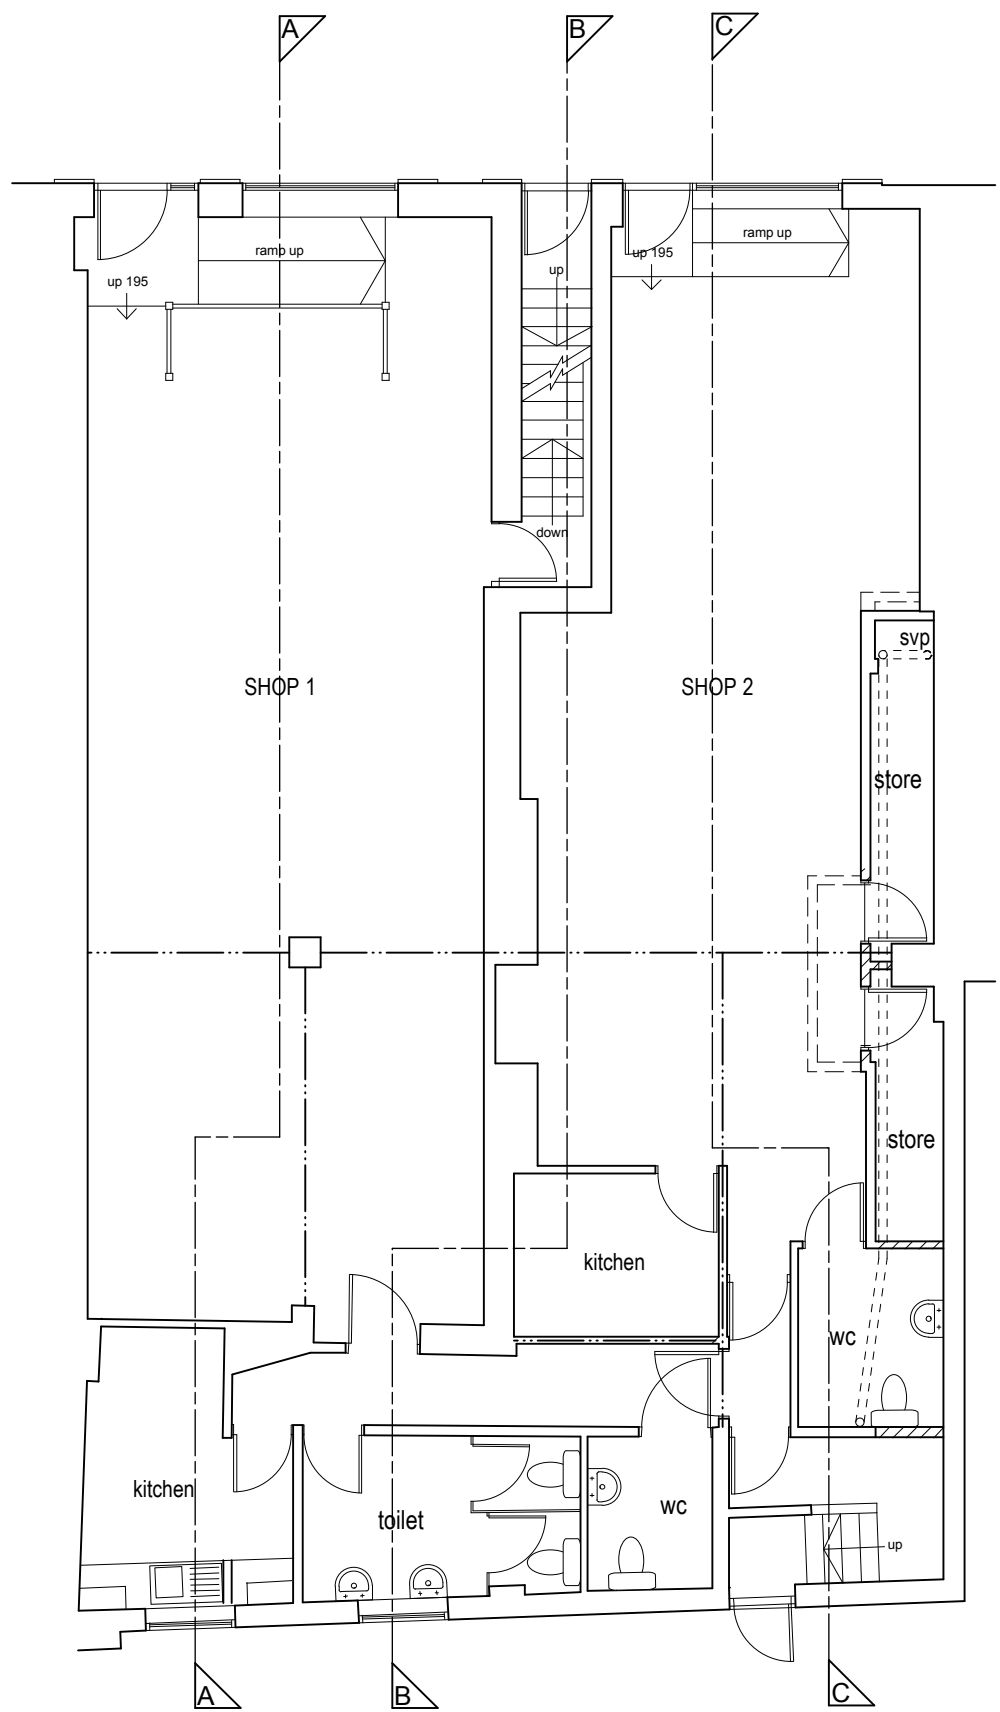


GROUND FLOOR
1:100

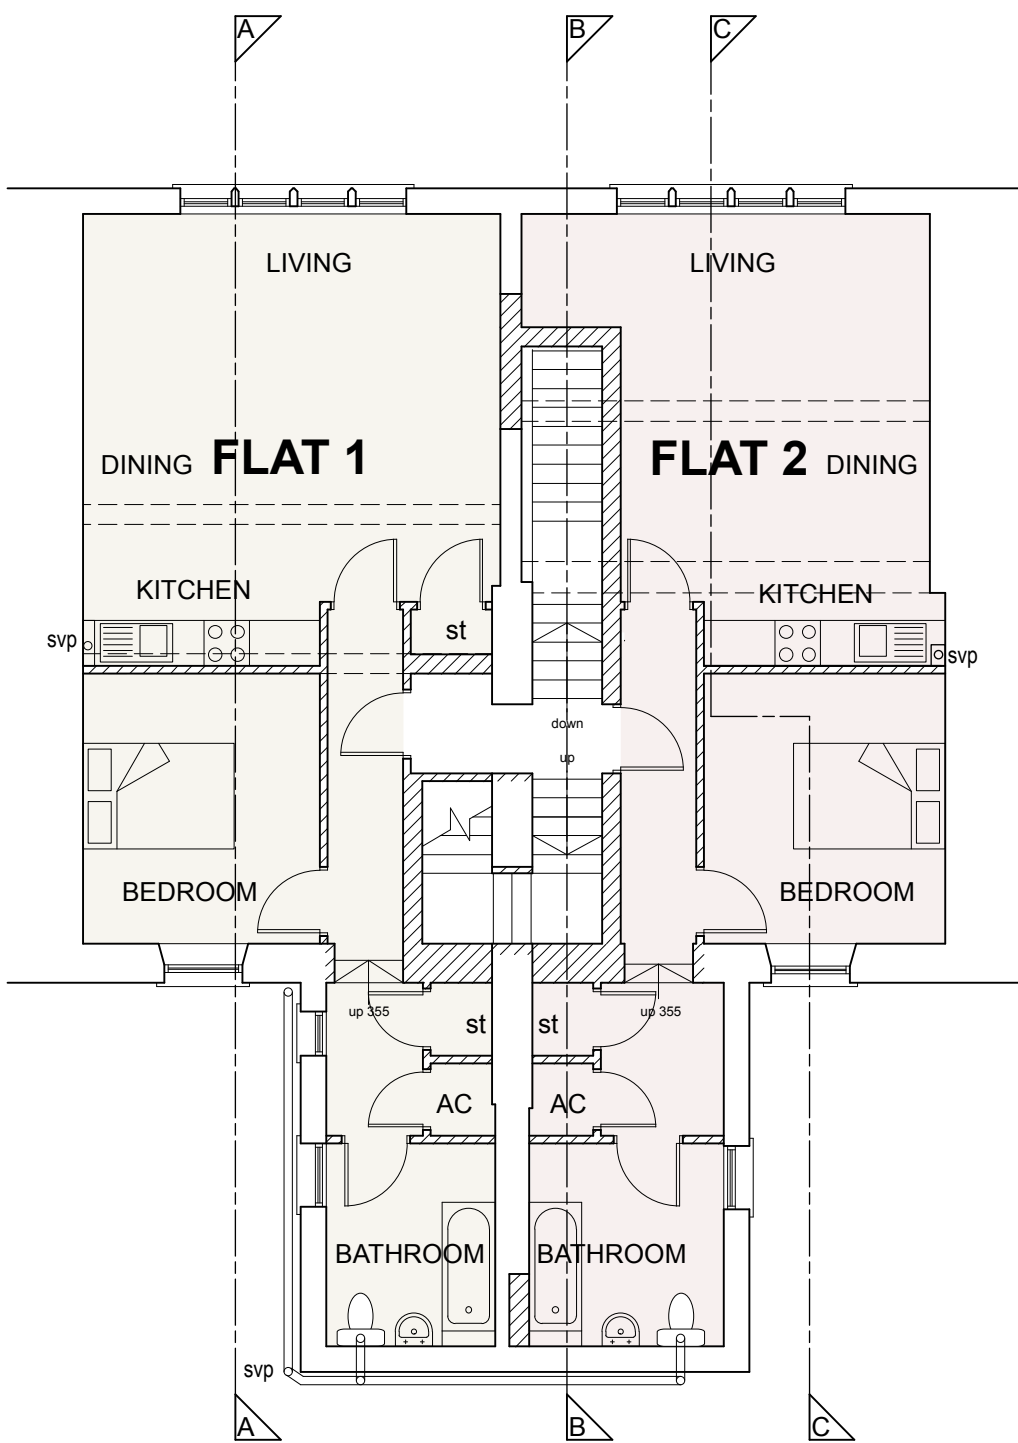


PROPOSED FIRST FLOOR
1:100

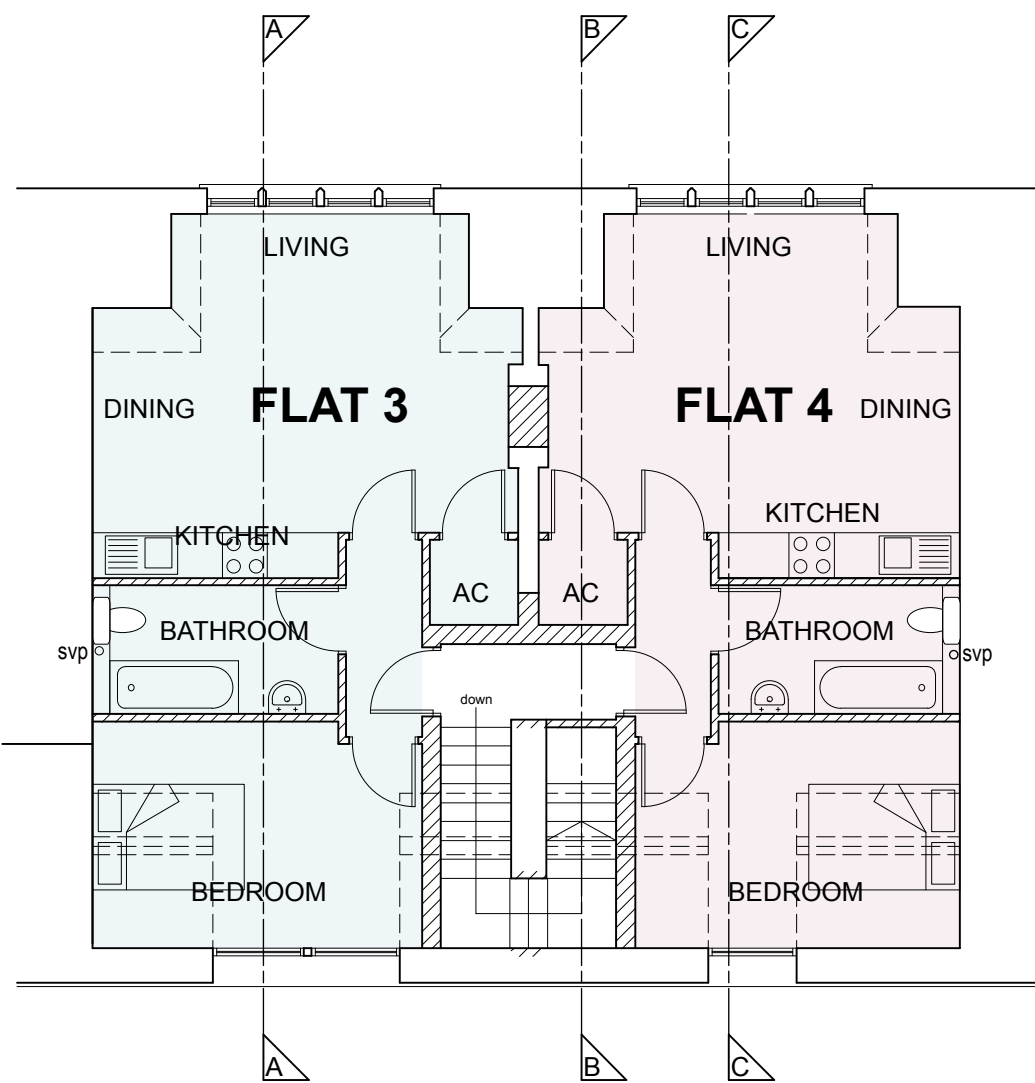


PROPOSED SECOND FLOOR
1:100

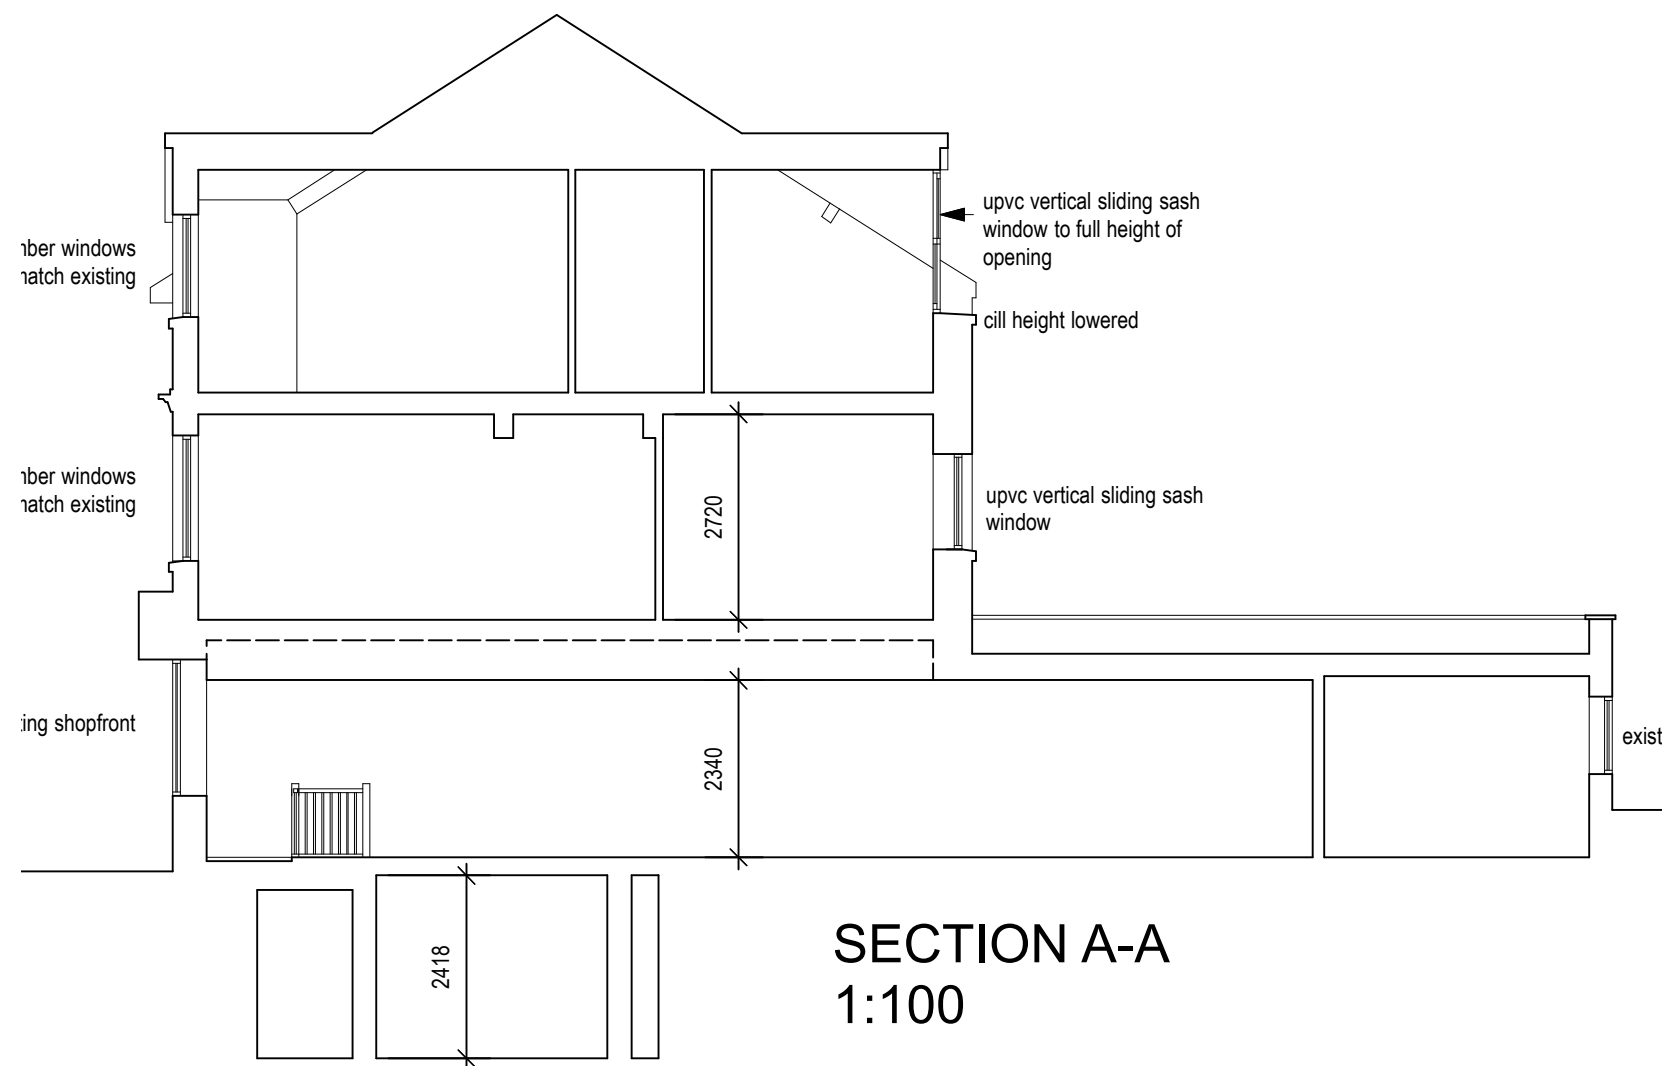

SECTION A-A
1:100

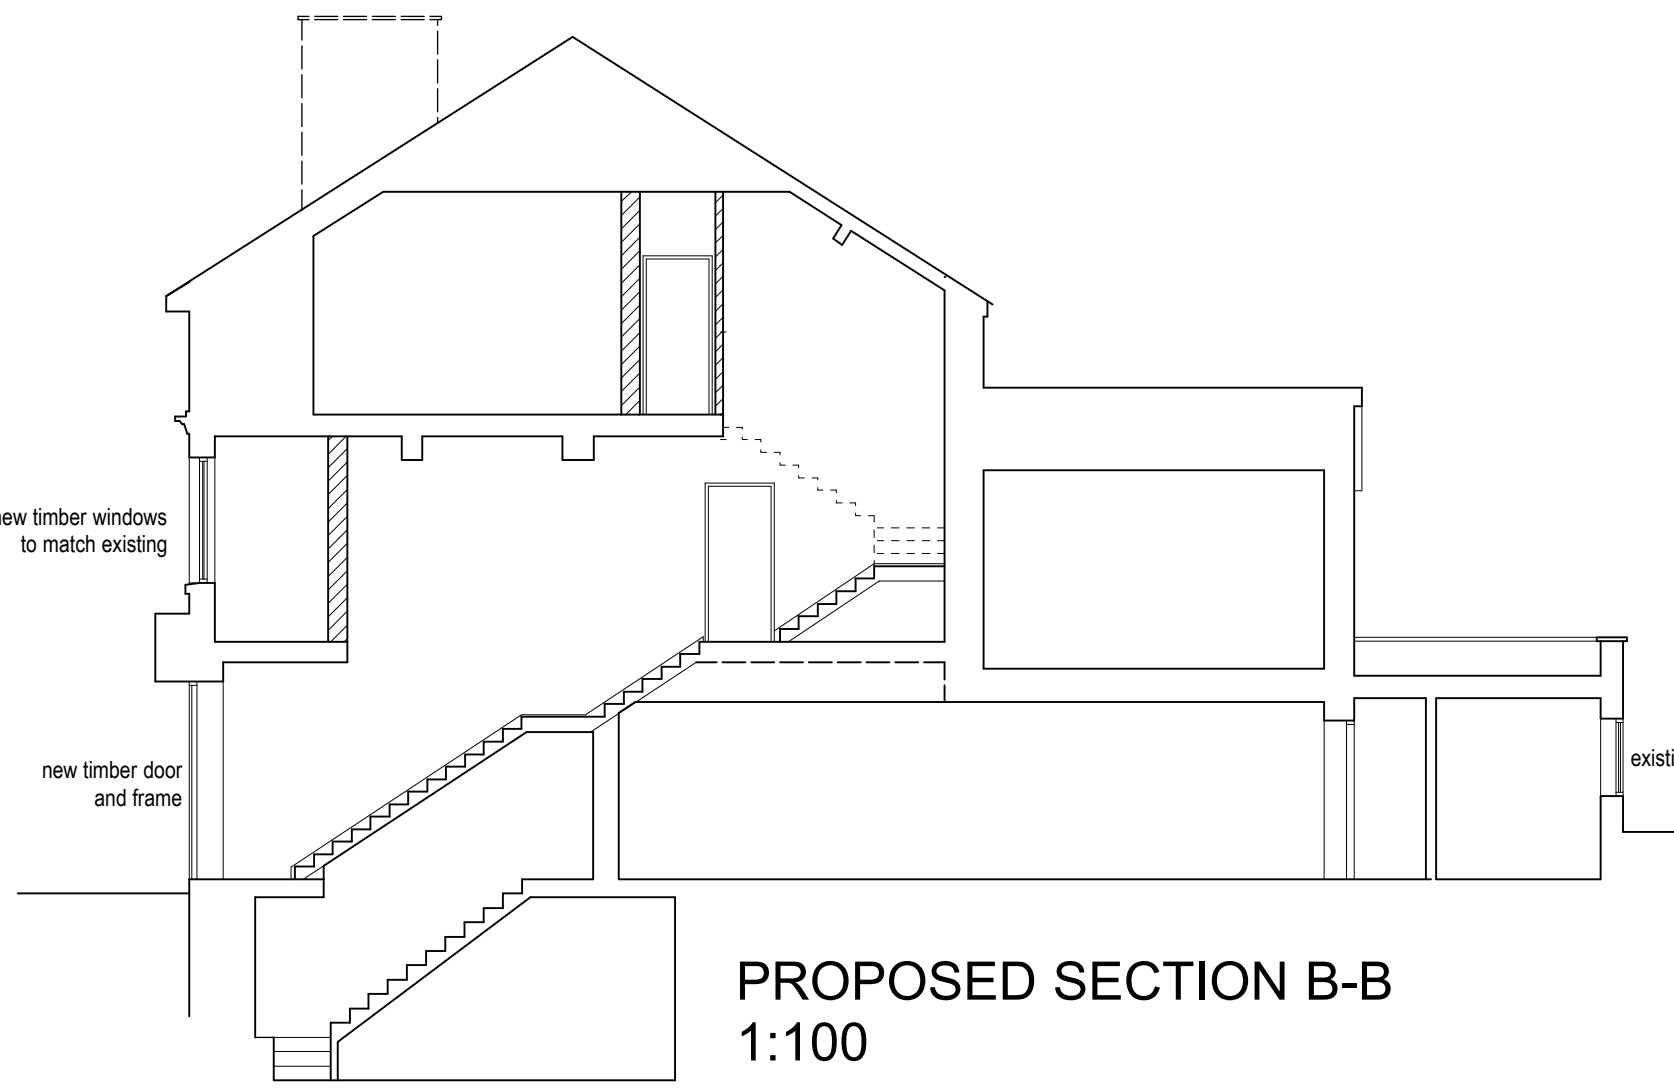


PROPOSED SECTION B-B
1:100

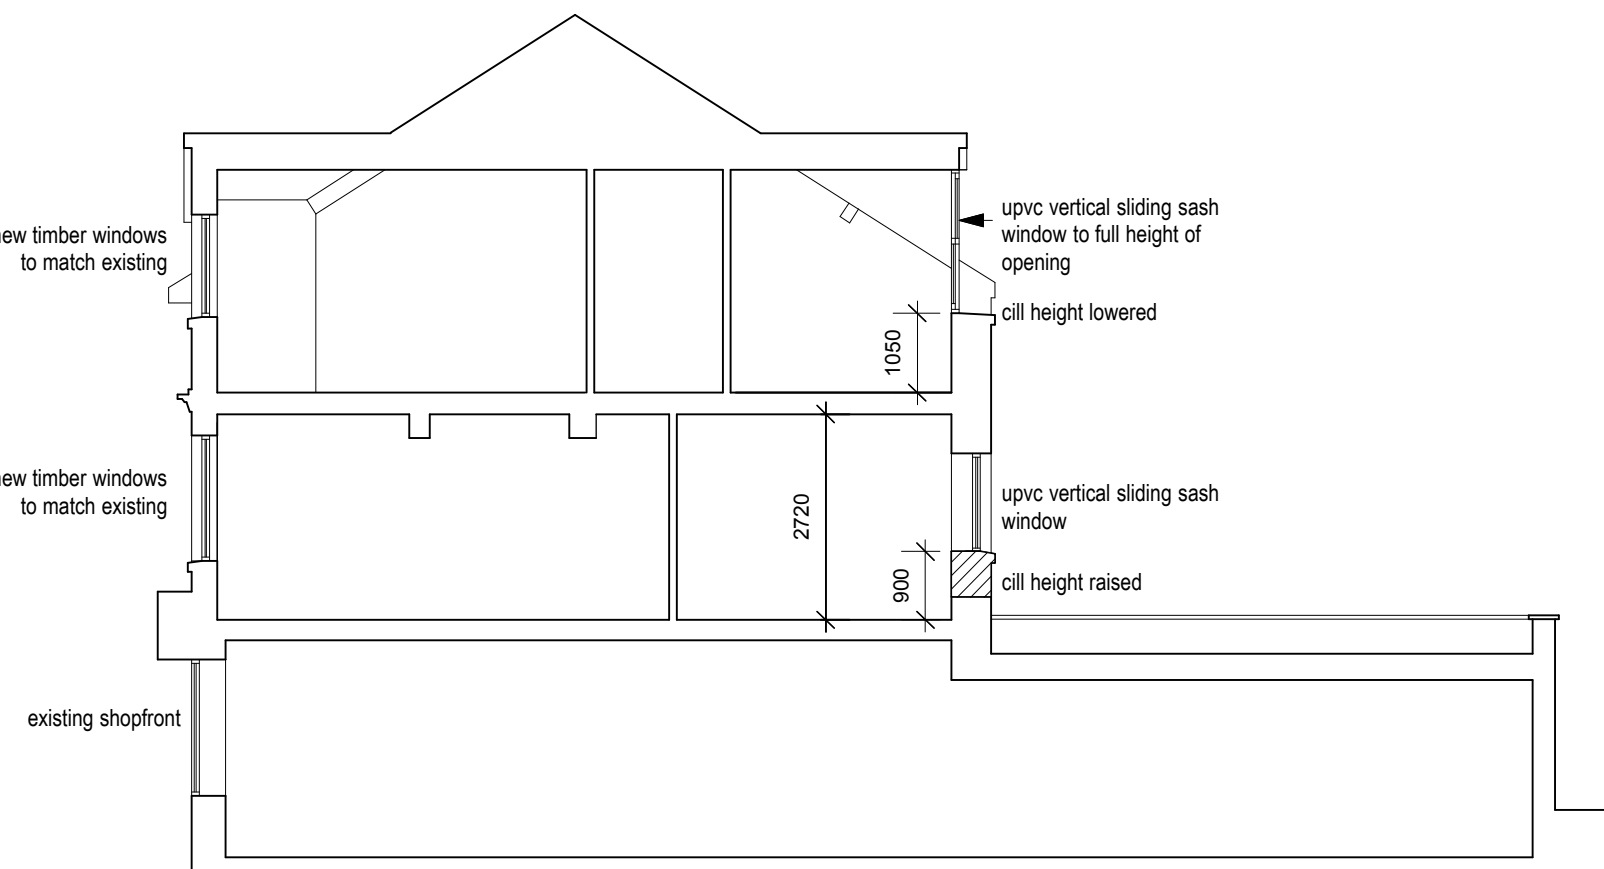


SECTION C-C
1:100




FRONT ELEVATION
1:100

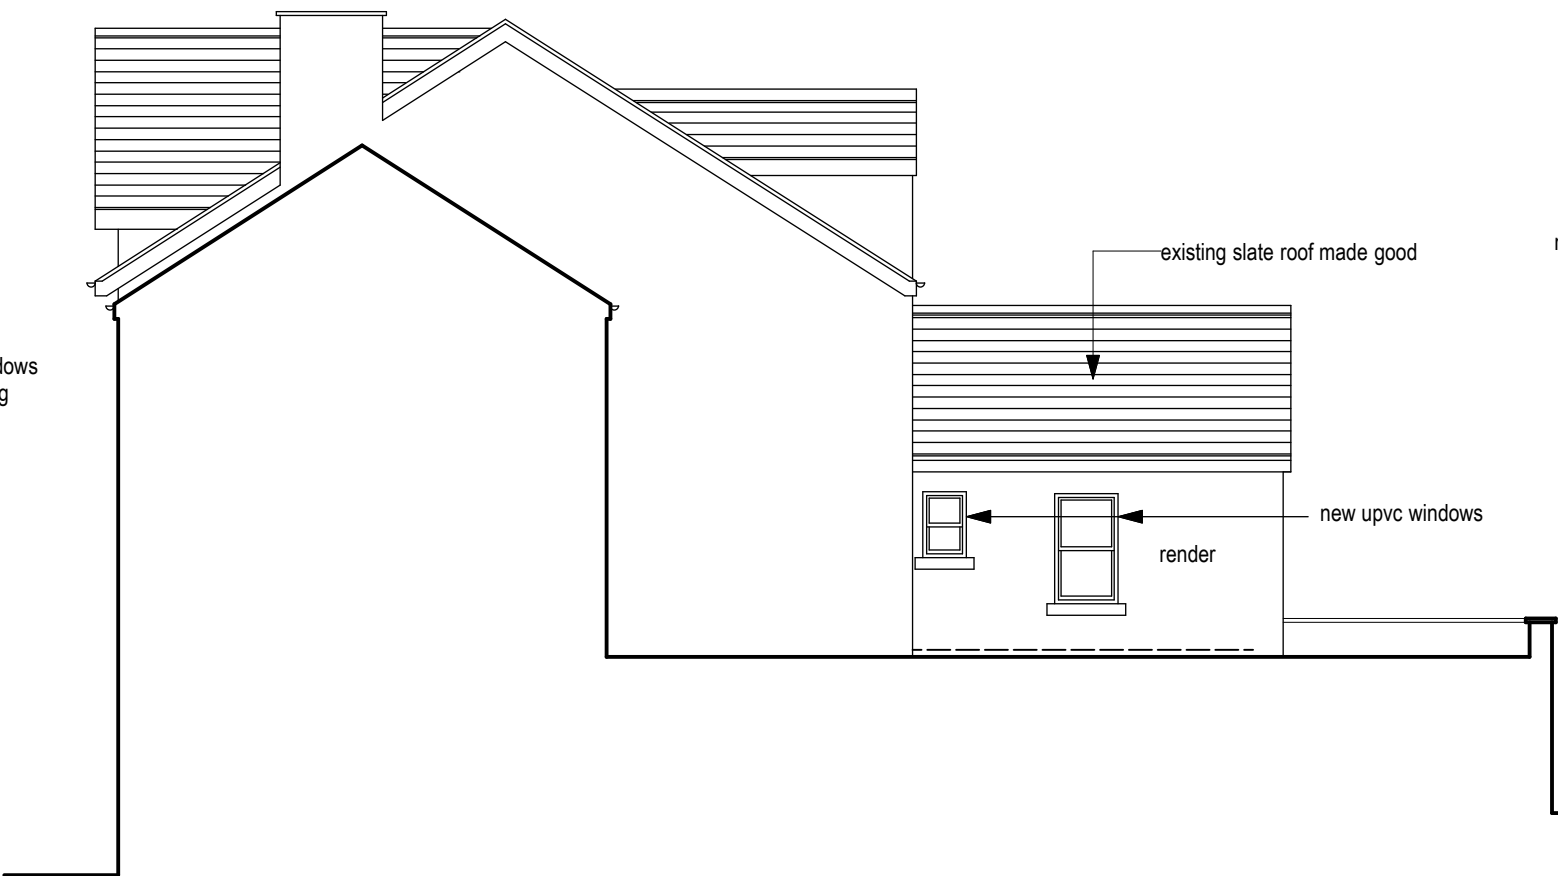

SIDE ELEVATION
1:100

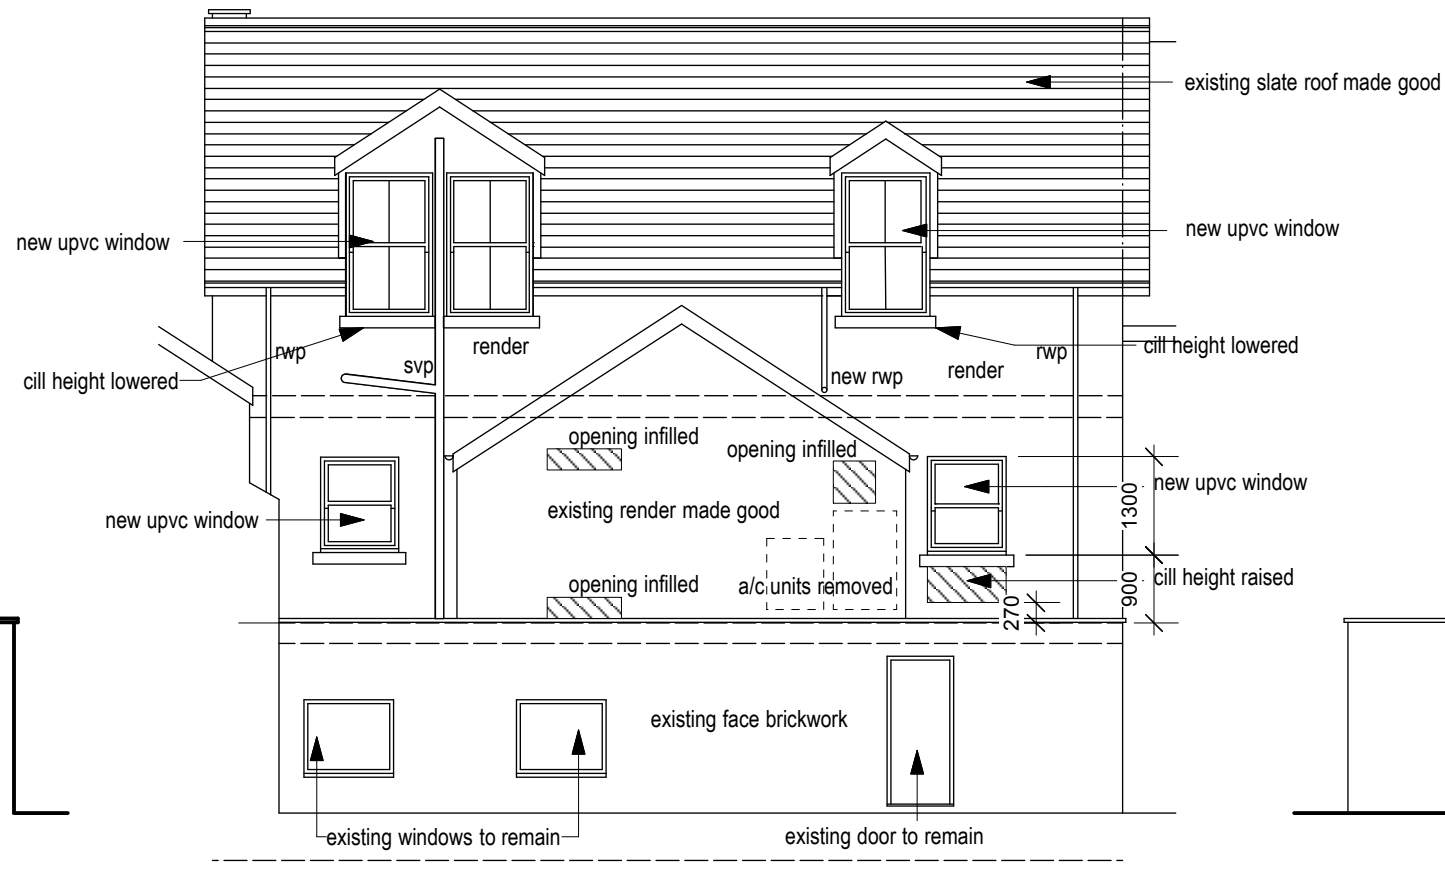

REAR ELEVATION
1:100

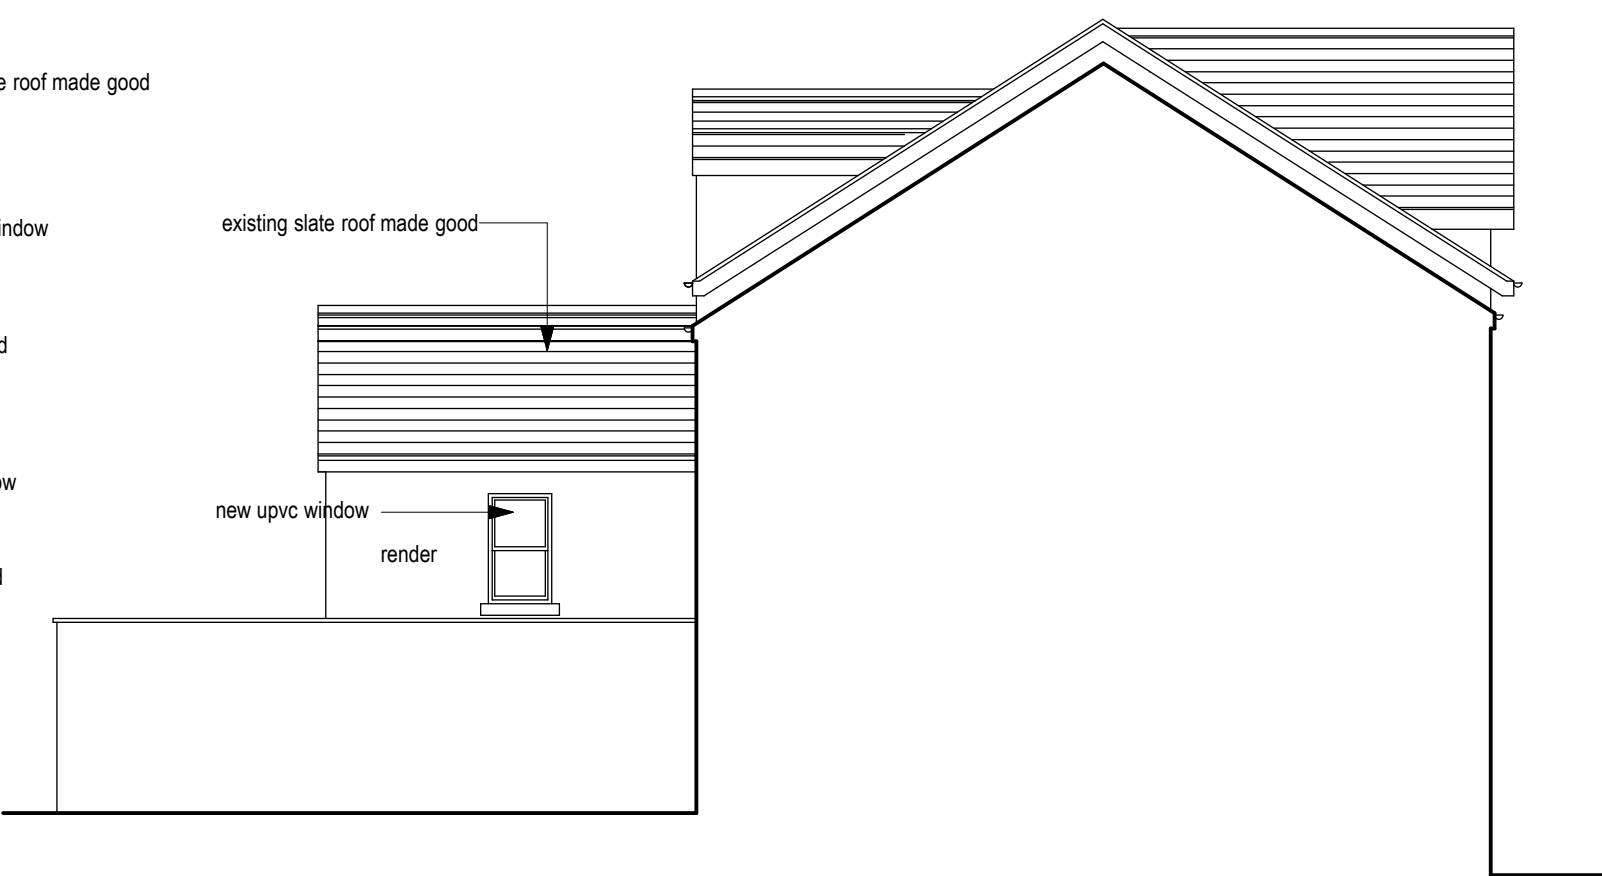

SIDE ELEVATION
1:100

This drawing, the works and concepts depicted are the copyright of Paul Overton Architects and may not be reproduced or made use of, either directly or indirectly, without express written consent.
Do not scale off this drawing.
All heights, levels, sizes and dimensions to be checked on site before any work is undertaken.

PAUL OVERTON ARCHITECTS
TEL: 01465 311164
MERTHYR TYDFIL
C47 RJD

Client
GTH DEVELOPMENTS

Project
REFURBISHMENT
of
51/52 GLEBELAND STREET, MERTHYR TYDFIL

Drawing Title
PROPOSALS

CAD ref
Drawn
MST

Date
June 2020
Scale
1:100 @ A1

Project No.
9050
Drawing No.
02
Revision
C

ACCOMMODATION

FLAT 1 - 2 Person 1 Bed (59 sqm)
FLAT 2 - 2 Person 1 Bed (55 sqm)
FLAT 3 - 2 Person 1 Bed (47 sqm)
FLAT 4 - 2 Person 1 Bed (46 sqm)

Revision B - 22/6/20 - Minor alterations to layout, new windows to rear elevation shown
Revision C - 09/10/20 - 2 No. additional sections and side elevations added, rear dormer windows and front flat entrance doors revised. Detail of rear dormer windows added.