




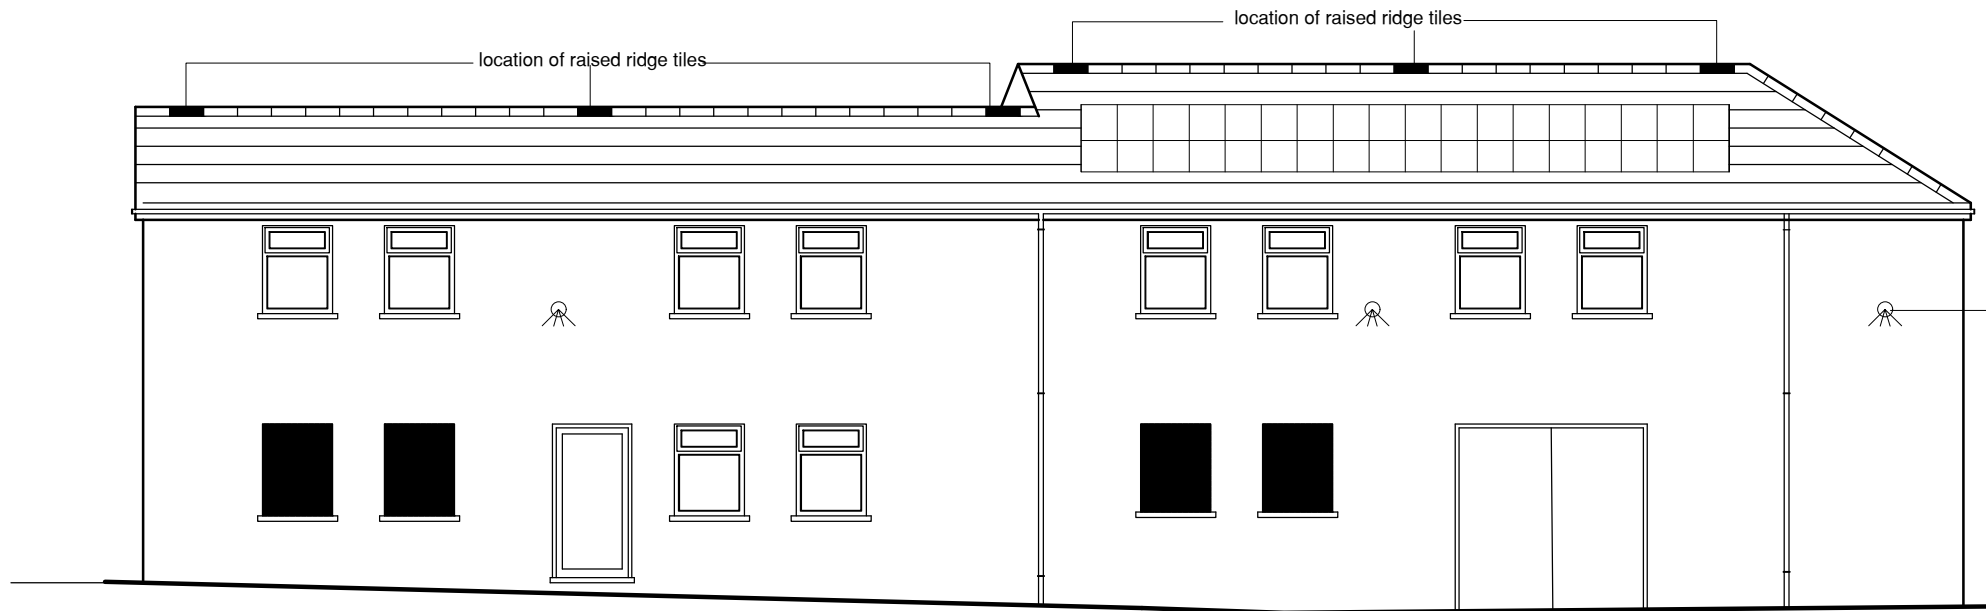


FRONT ELEVATION

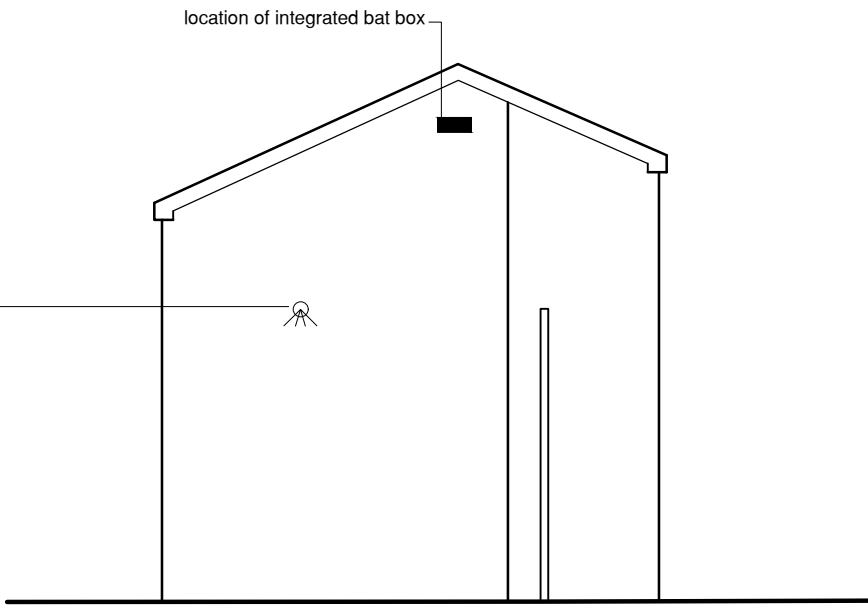


SIDE ELEVATION

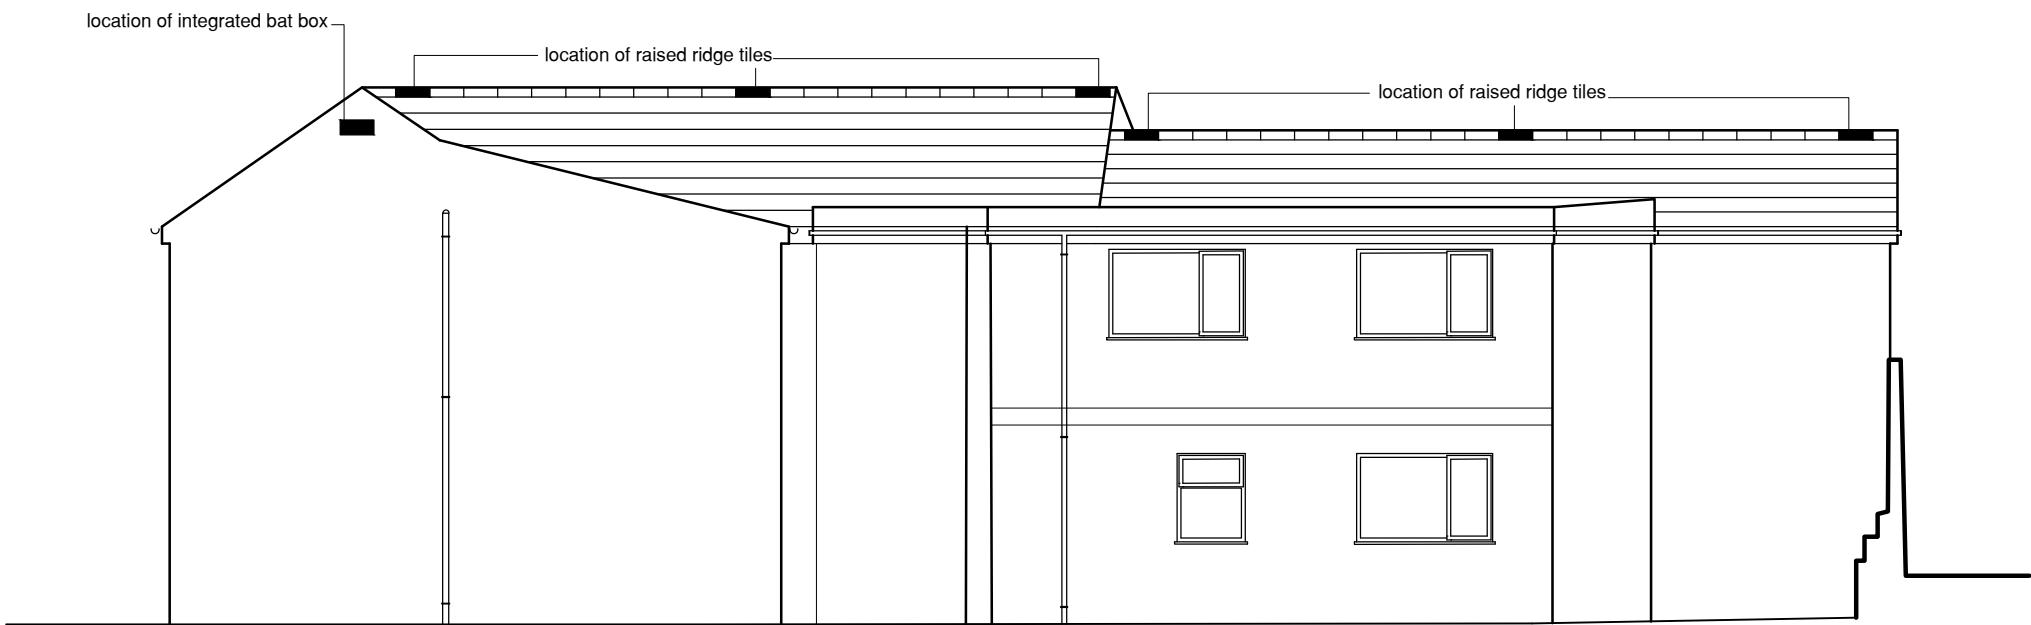

REAR ELEVATION

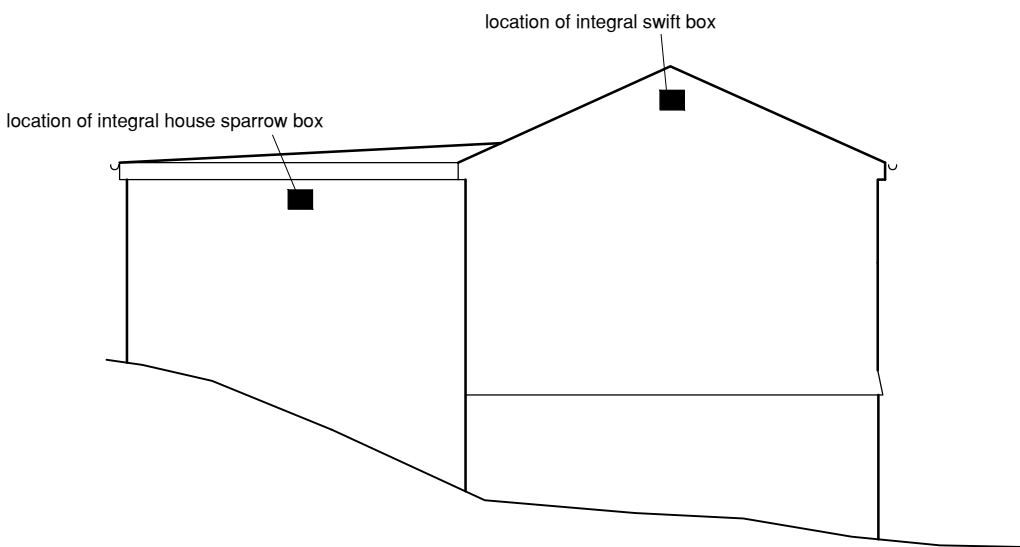

SIDE ELEVATION

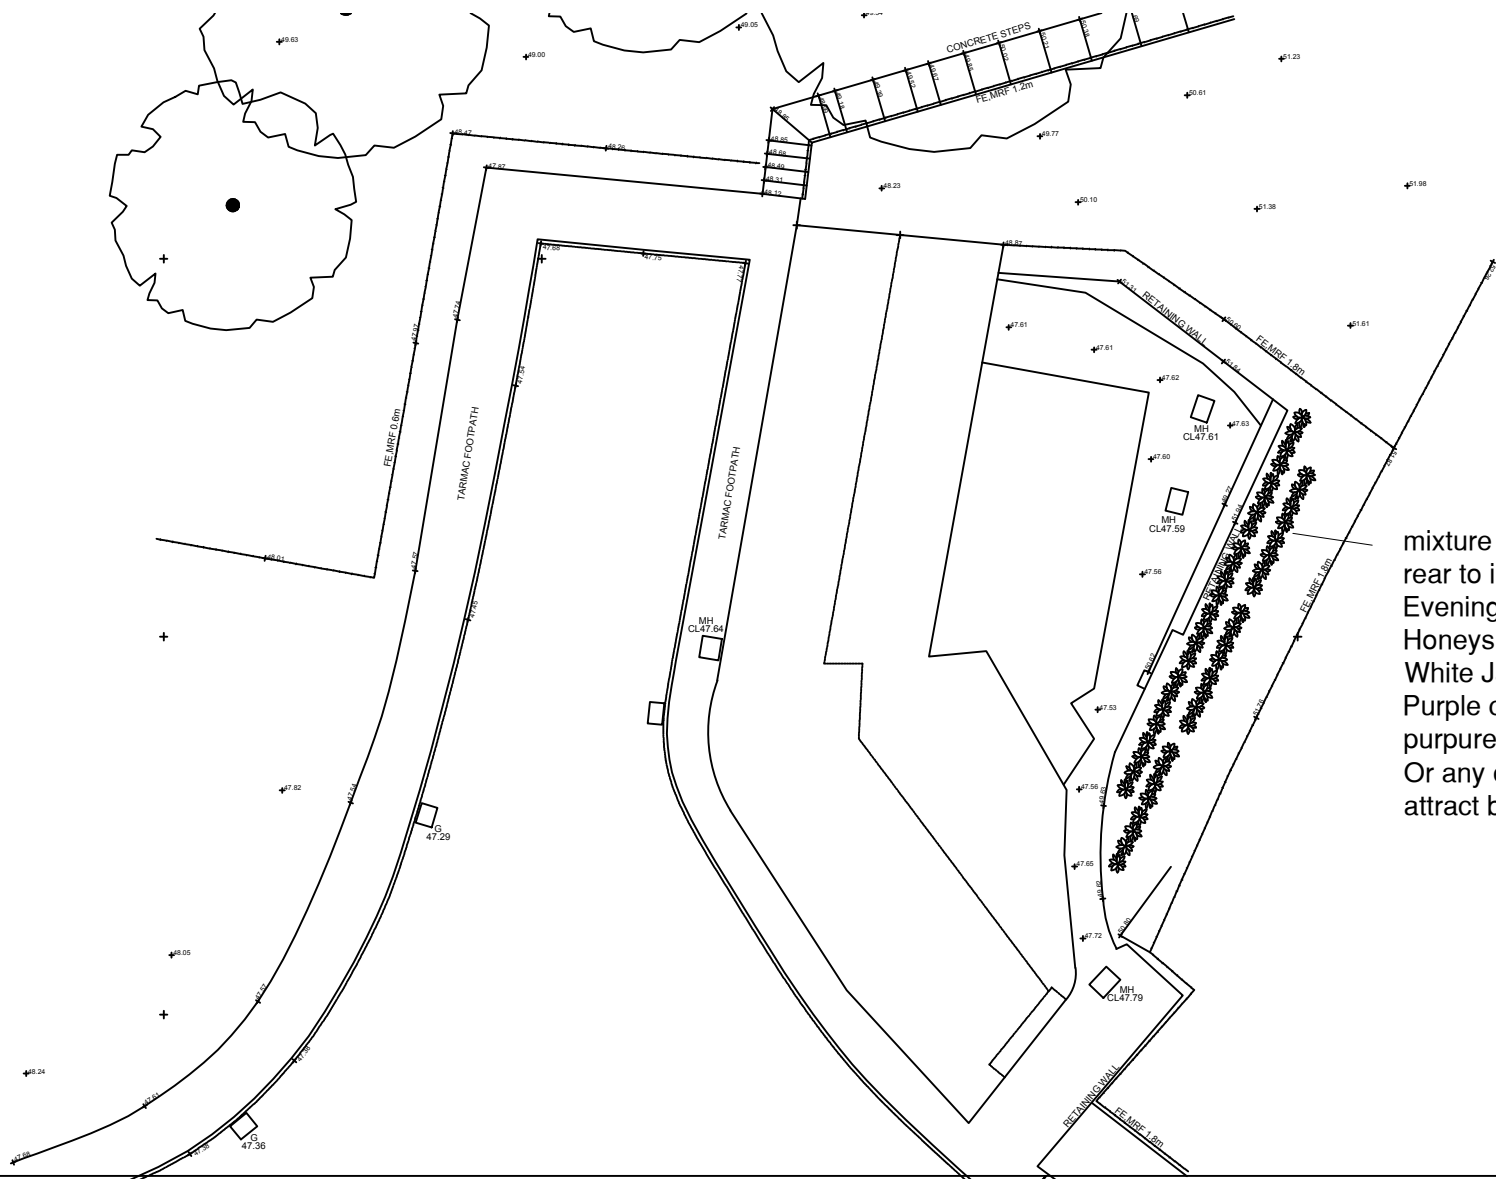

mixture of native bat friendly planting
rear to include following species;
Evening primrose (oenothera Binennis)
Honeysuckle (Lonicera periclymenum)
White Jasmine (jasminium officinale)
Purple coneflower (Echinacea
purpurea)
Or any other native plants known to
attract bats



Thorn Piazza ii LED downward
security
lighting unit

THIS DRAWING IS COPYRIGHT © C

Ken Bateman
Chartered Surveyor
B.Sc. (Hons), MRICS, C. BUREAU

Change of use of day nursery
to offices and store,
raising of roof level and first
storey extension
at
Brewery Road
Dowlais
Merthyr

Title
Ecology Plan

Date: June 2024
Scale: A2 @ 1:100 1:200
Drawn:

Drawing No. GA 004 Rev.