




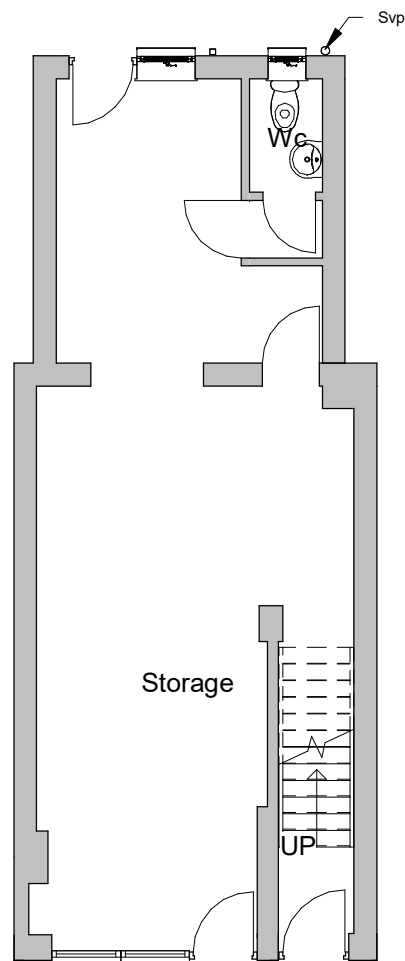


Existing Ground Floor

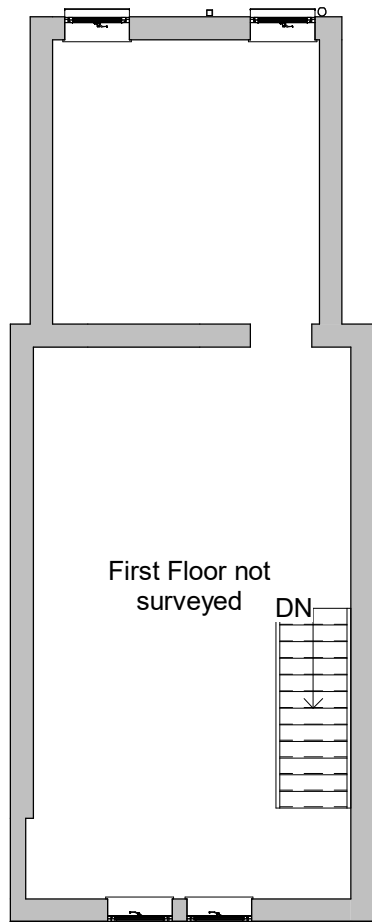


Existing First Floor

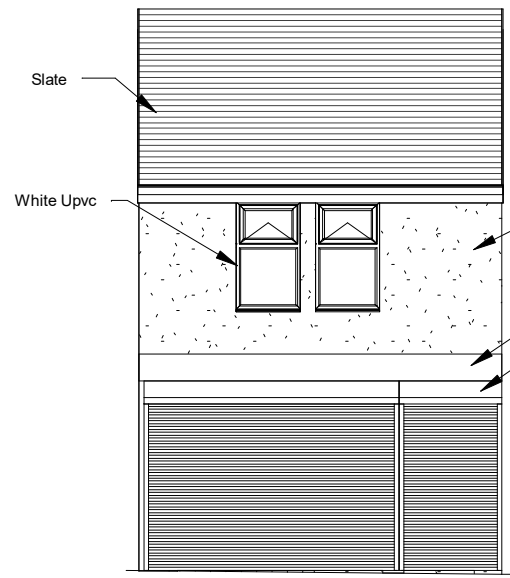


Existing Front Elevation Inc Shutters

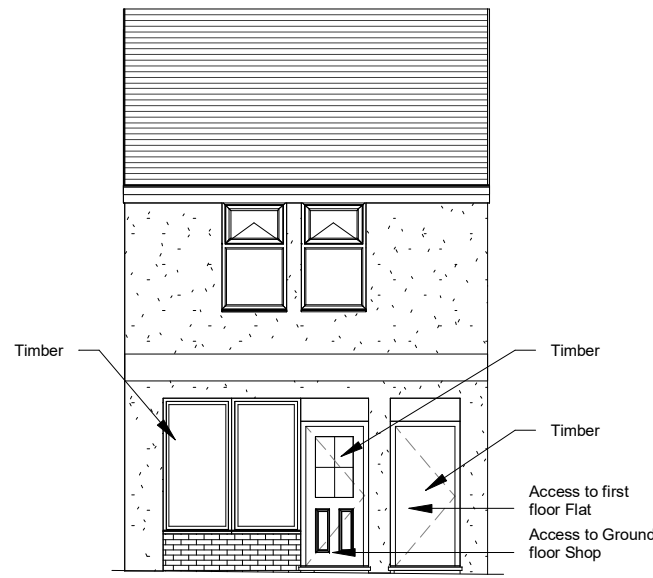


Existing Front Elevation

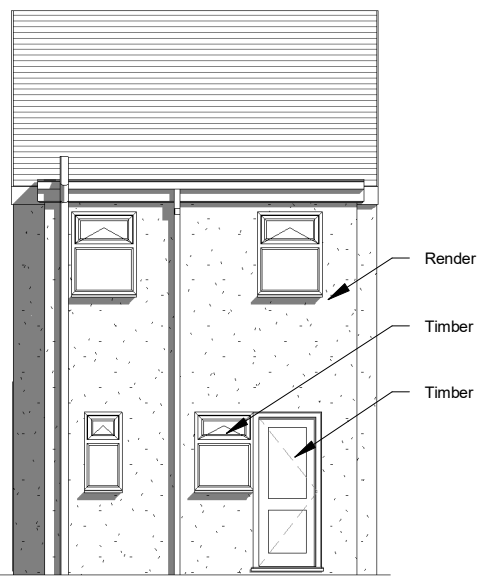

Existing Rear Elevation

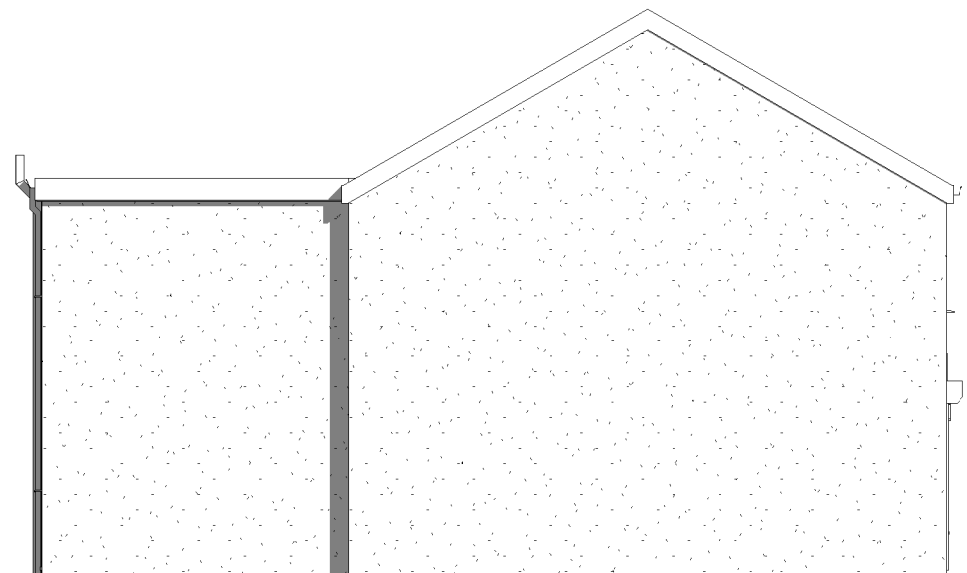

Existing Side 1 Elevation

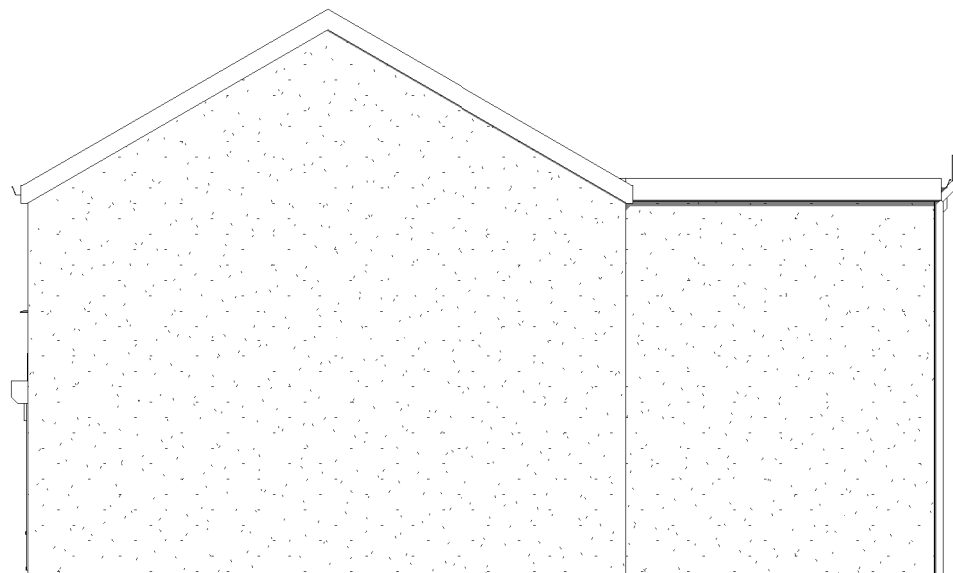

Existing Side 2 Elevation

INDIGO DESIGN (Part of 3dcadwales Ltd) 5 Ashlea Drive, Merthyr Tydfil, CF47 0NY Tele 01685 385746 Mob - 07940913216 Email: enquiries@indigo-3d-design.co.uk

This Drawing is Copyright, Dimensions to be checked on site and not scaled from this drawing



PURPOSE OF ISSUE	DRWAING NUMBER
Planning Approval	02020181-01


PROJECT	Change of Use
---------	---------------

SHEET	Existing Plans and Elevations
-------	-------------------------------


Address	36 High Street, Pontmorlais. Merthyr Tydfil. CF47 8UN
---------	---

Checked by	Drawn by	Scale (@ A3)
JH	PH	1 : 100


Rev No	Description	Date
A	Issue	25/10/2020

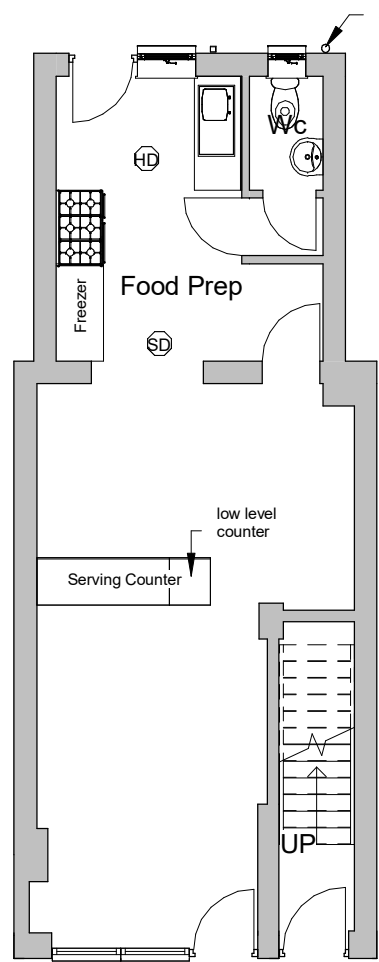


Proposed Ground Floor

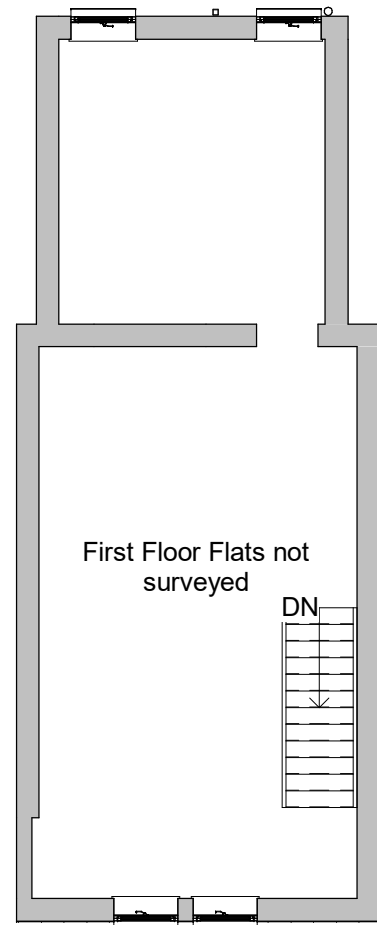


Proposed First Floor

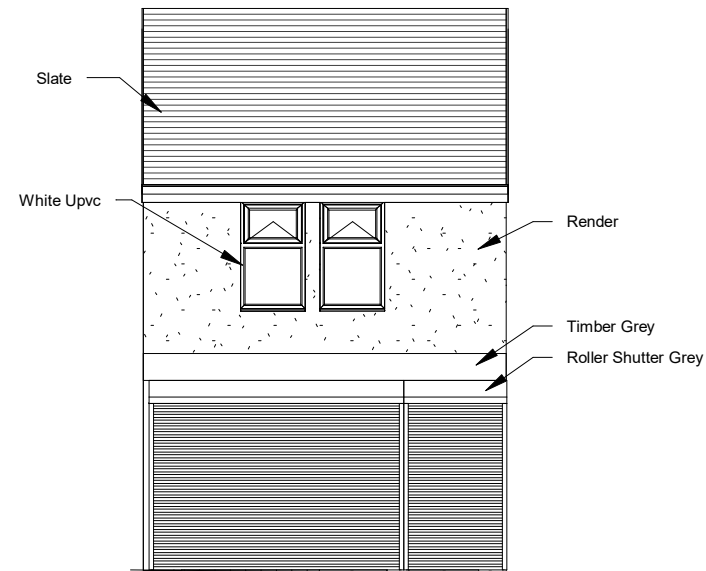

Proposed Front Elevation Inc Shutters

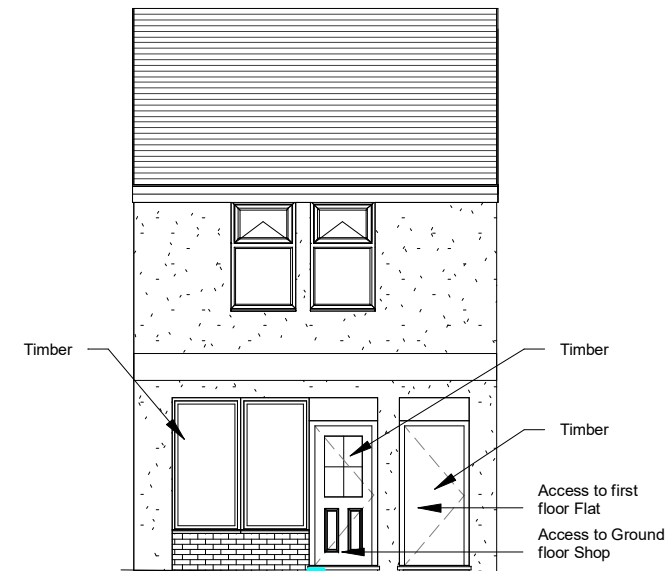

Proposed Front Elevation

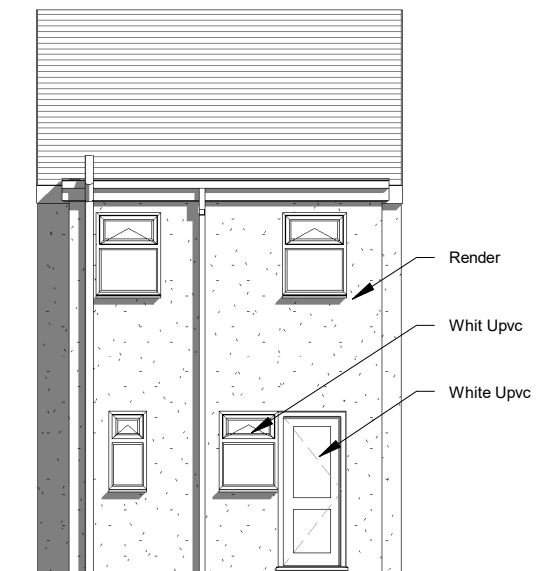

Proposed Rear Elevation


Opening time

Mon to Friday 11am to 10pm


Sat and sun 11am to 11pm

Bank holidays 11am to 11pm

Employ 5 staff split between full time and part time staff

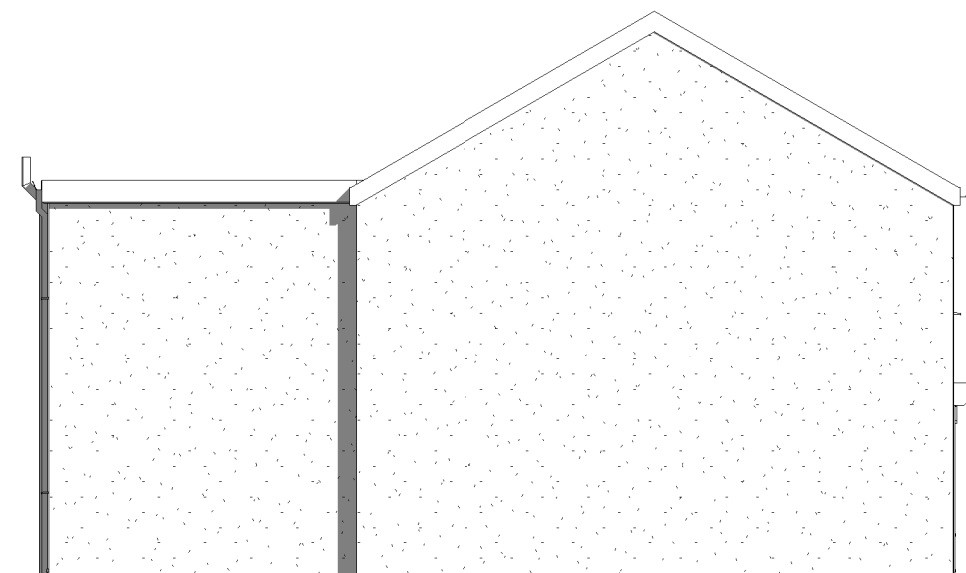

Proposed Side 1 Elevation

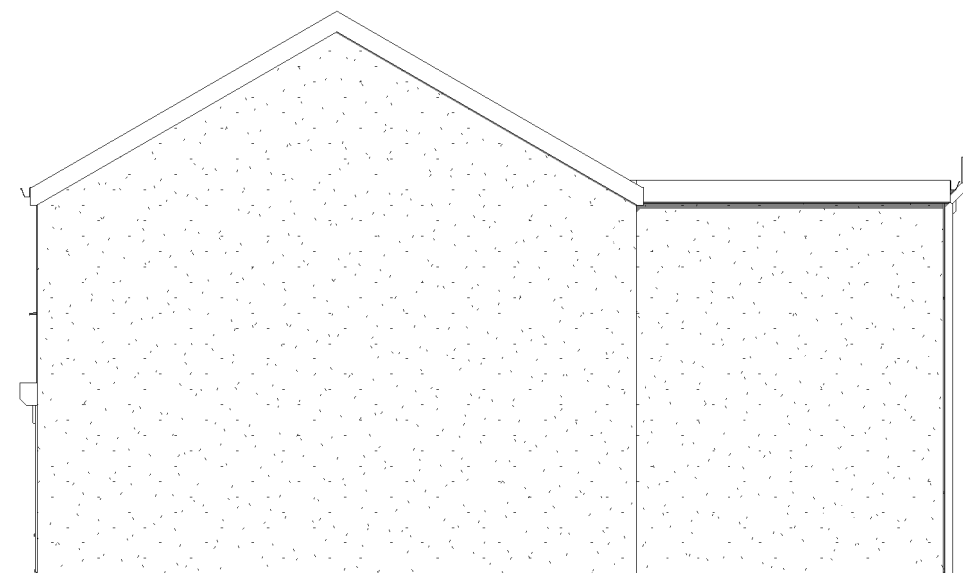

Proposed Side 2 Elevation

INDIGO DESIGN (Part of 3dcadwales Ltd) 5 Ashlea Drive, Merthyr Tydfil, CF47 0NY Tele 01685 385746 Mob - 07940913216 Email: enquiries@indigo-3d-design.co.uk

This Drawing is Copyright, Dimensions to be checked on site and not scaled from this drawing



PURPOSE OF ISSUE	DRWAING NUMBER
Planning Approval	02020181-02


PROJECT	Change of Use
---------	---------------

SHEET	Proposed Plans and Elevations
-------	-------------------------------


Address	36 High Street, Pontmorlais. Merthyr Tydfil. CF47 8UN
---------	---

Checked by	Drawn by	Scale (@ A3)
JH	PH	1 : 100

Rev No	Description	Date
A	Issue	25/10/2020

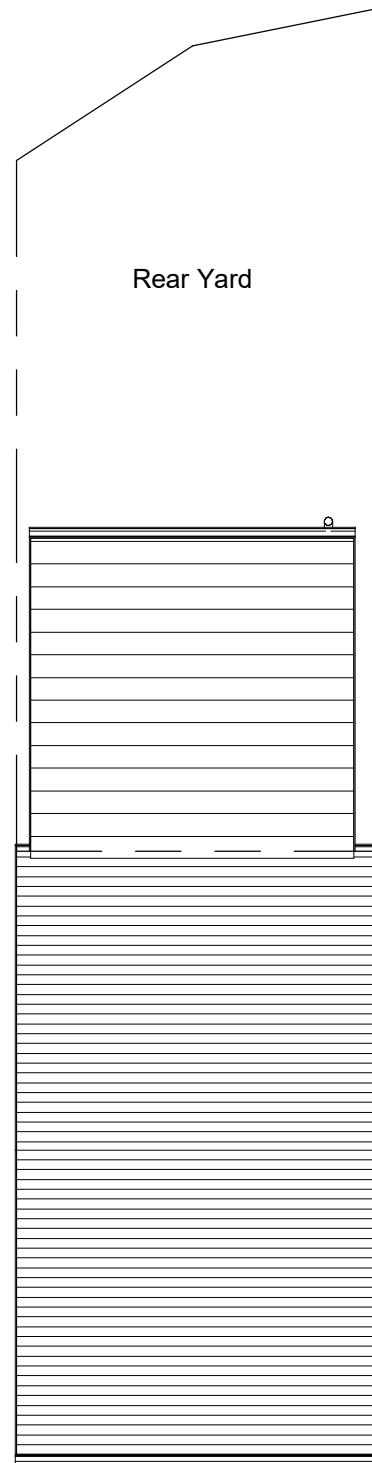

Existing Site

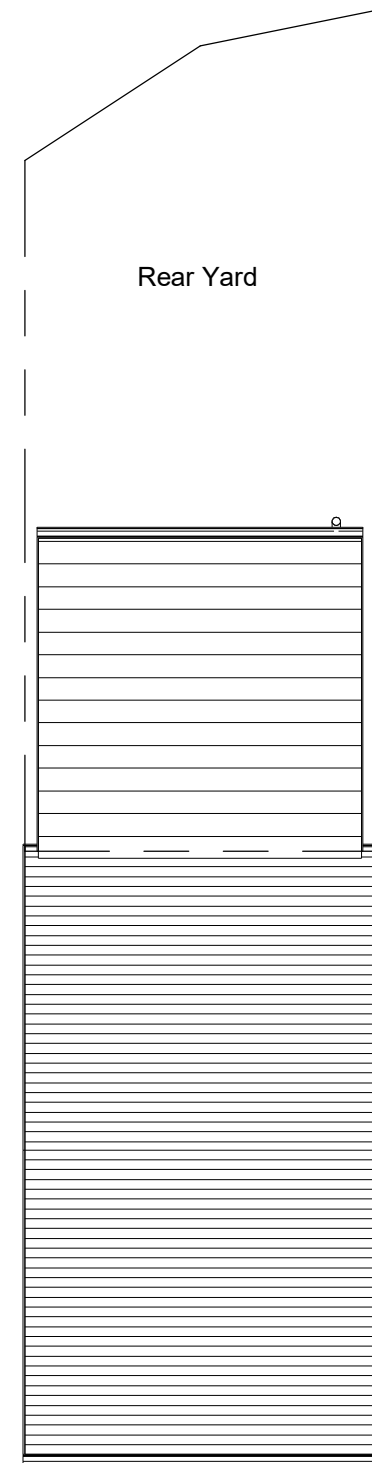

Proposed Site

INDIGO DESIGN (Part of 3dcadwales Ltd) 5 Ashlea Drive,
Merthyr Tydfil, CF47 0NY Tele 01685 385746 Mob -
07940913216 Email: enquiries@indigo-3d-design.co.uk

This Drawing is Copyright,
Dimensions to be checked
on site and not scaled from
this drawing



PURPOSE OF ISSUE	DRWAING NUMBER
Planning Approval	02020181-03

PROJECT	Change of Use
---------	---------------

SHEET	Site Plan
-------	-----------

Address	36 High Street, Pontmorlais. Merthyr Tydfil. CF47 8UN
---------	--

Checked by	Drawn by	Scale (@ A3)
JH	PH	1 : 100

Rev No	Description	Date
A	Issue	25/10/2020