

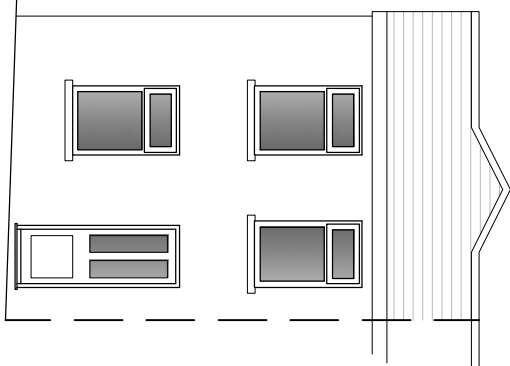


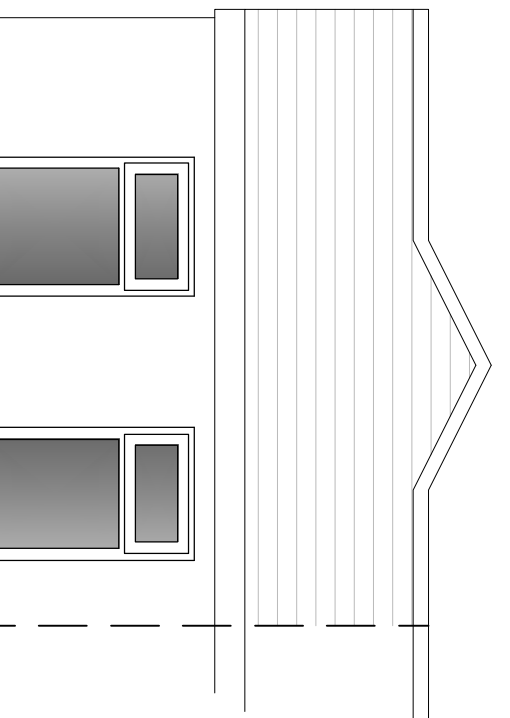

EXISTING FRONT ELEVATION 1:100

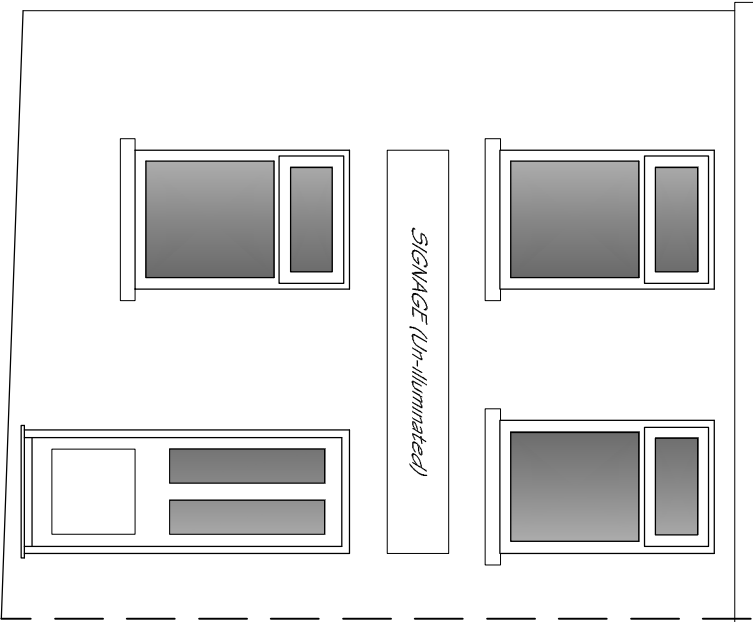

PROPOSED FRONT ELEVATION 1:100

# DRAWING

## BS SURVEYING SERVICES


© This drawing is copyright

All measurements are subject to checking on site by the contractor, figured dimensions take precedence over scaled.


All working dimensions must be verified by the contractor on site prior to the manufacture and ordering of materials and items.

All work and materials must comply with the current Building Regulations and British Standards.


Prior to commencement the contractor must contact the relevant authorities regarding the position of their apparatus.

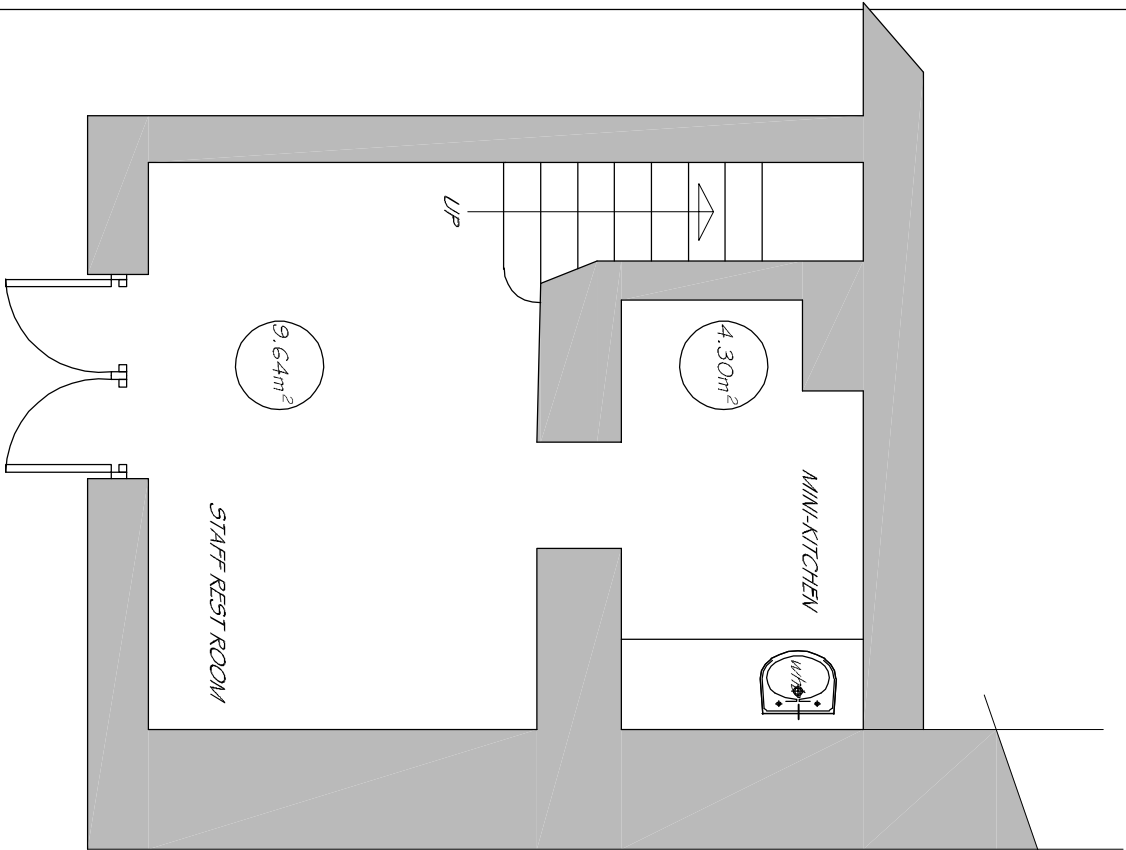


PROPOSED BASEMENT FLOOR PLAN 1:50

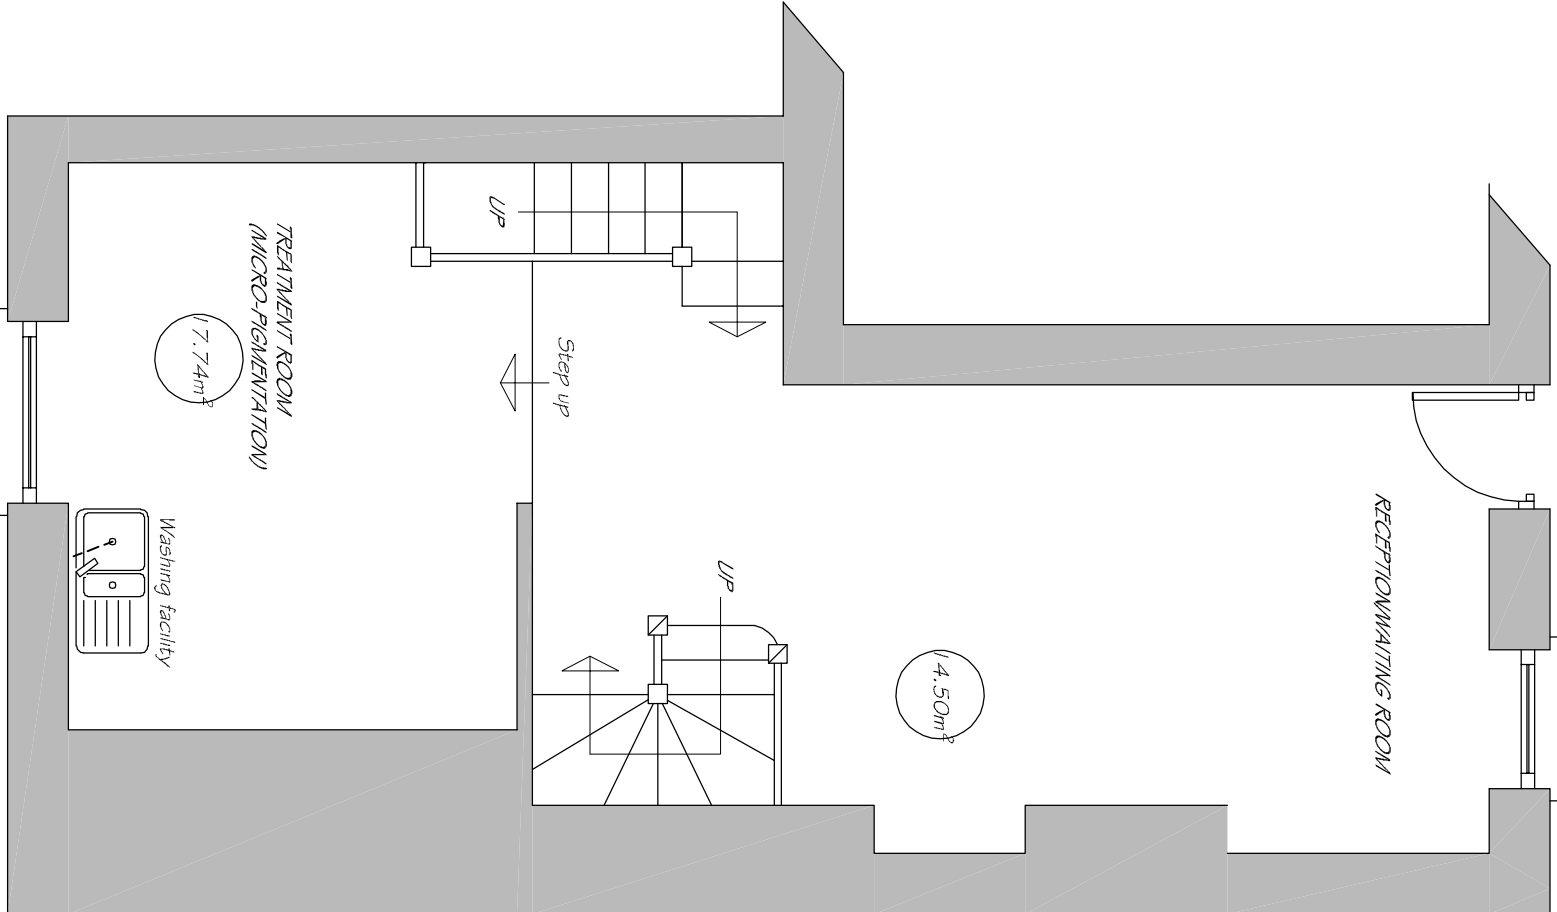


PROPOSED GROUND FLOOR PLAN 1:50

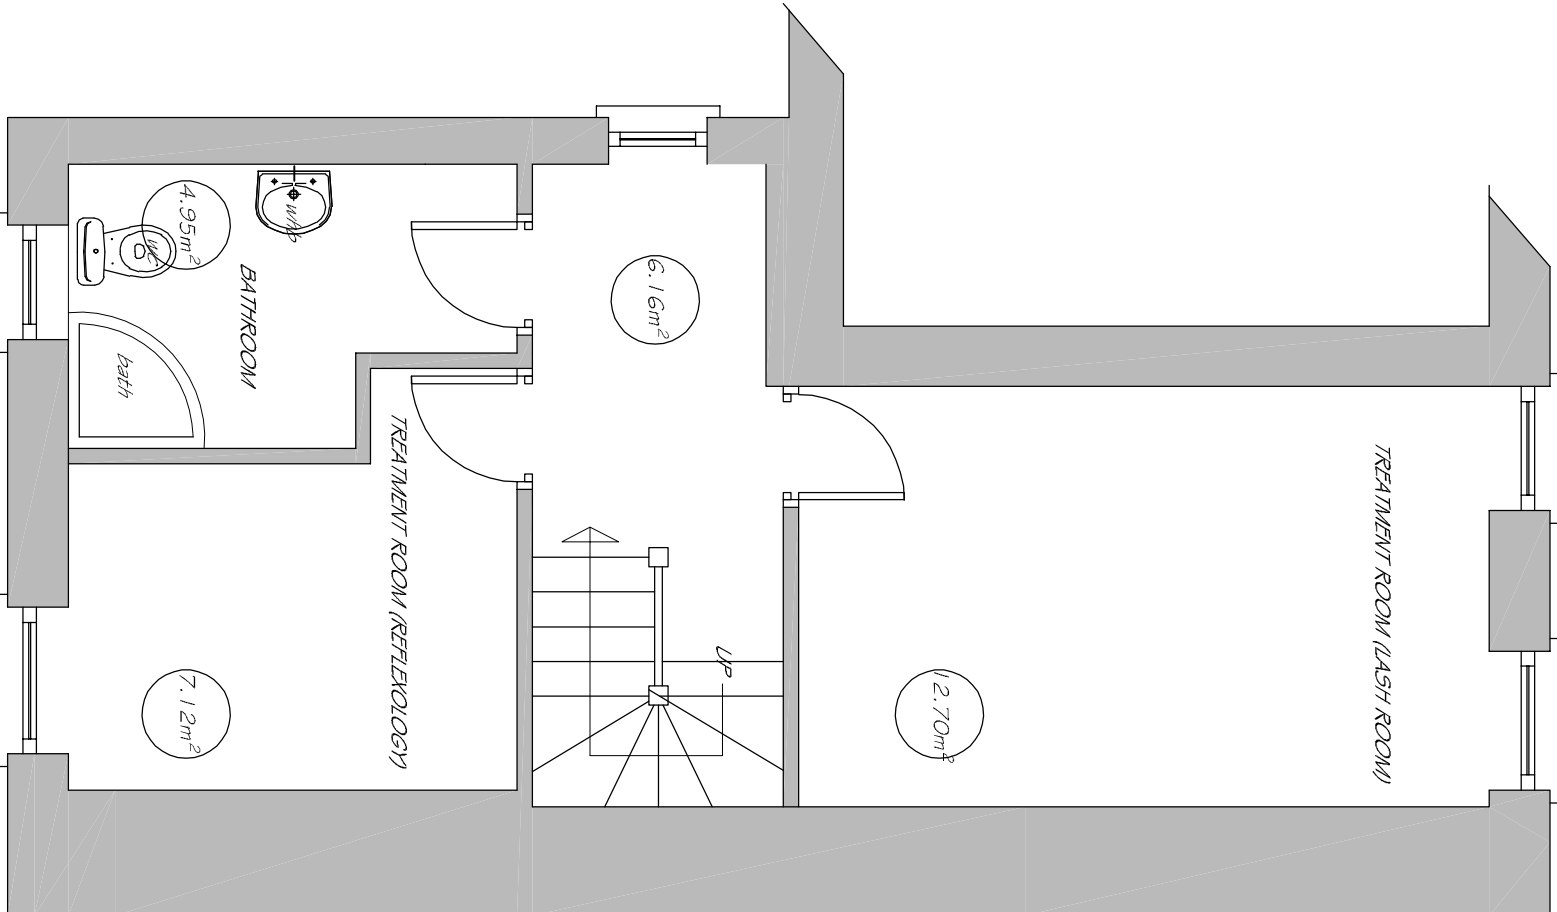

PROPOSED FIRST FLOOR PLAN 1:50

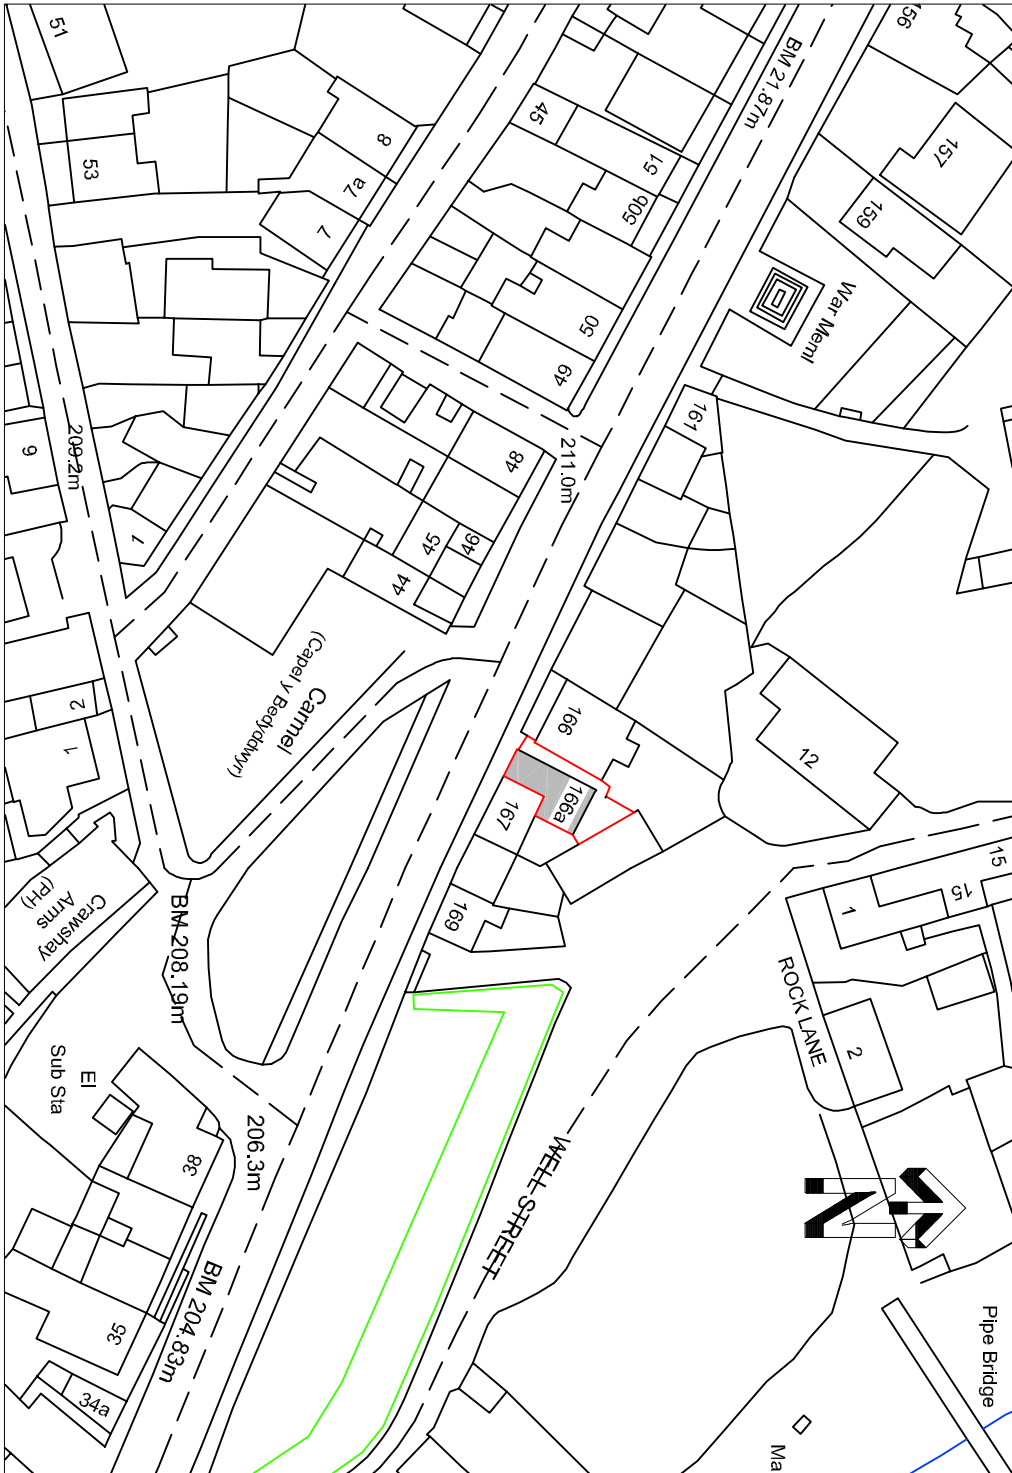

LOCATION PLAN 1:1250

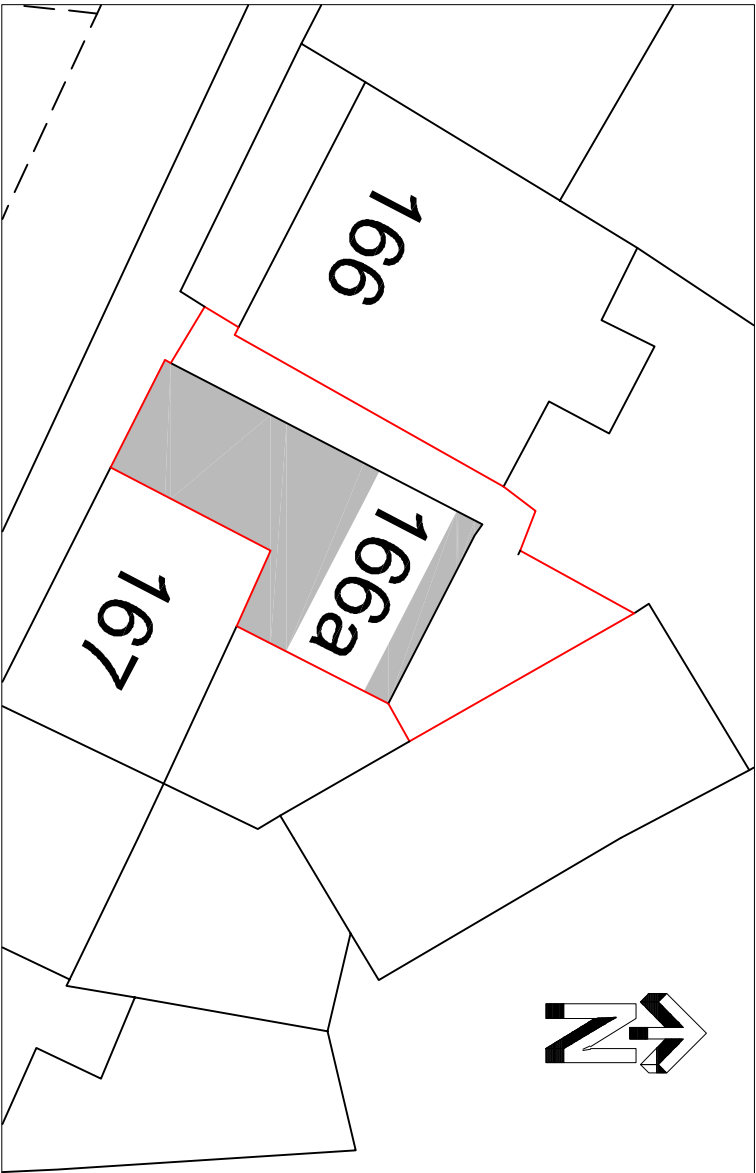

SITE PLAN 1:200

FLOOR AREA:  
TOTAL EXISTING FLOOR AREA IS AND WILL BE  
UNCHANGED IS APPROX. 77m<sup>2</sup>

Client:

MS SIAN QUINAN

Project:

PROPOSED 'CHANGE OF USE' AT: 166A, HIGH STREET, CEFN COED, MERTHYR TYDFIL

Drawing Title:

PLANS & ELEVATIONS

Date:

OCTOBER 2020