




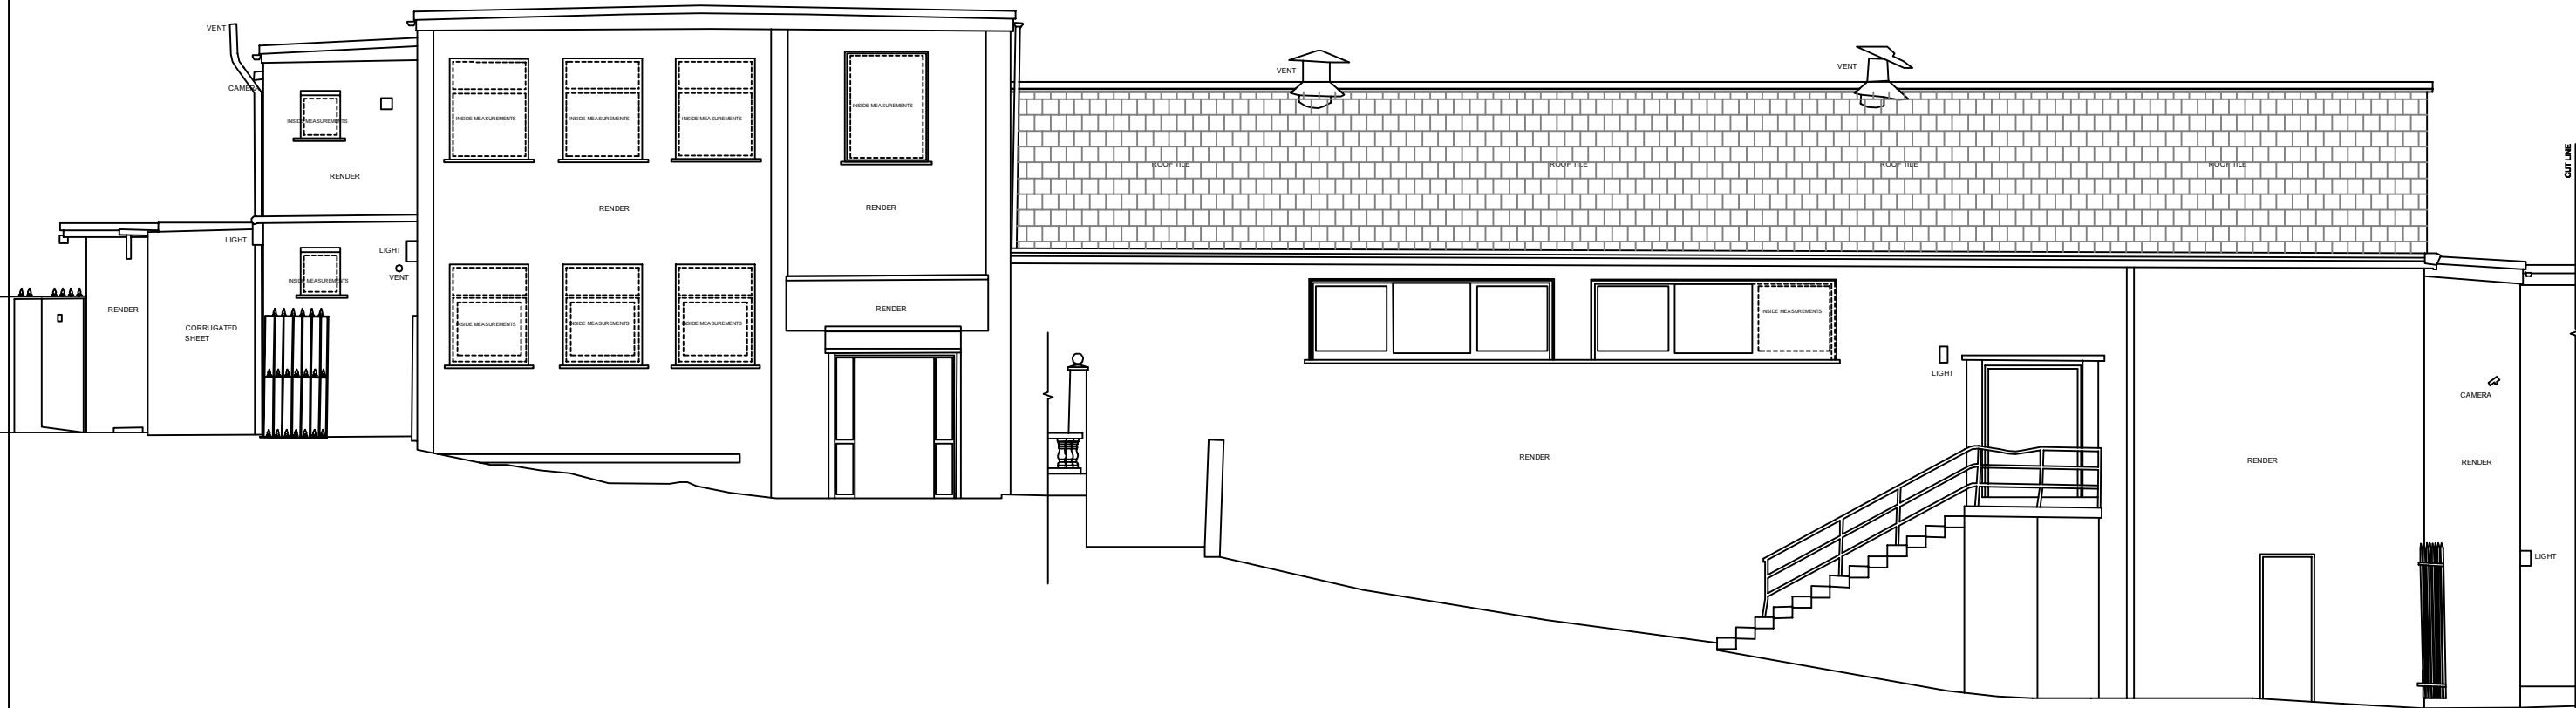


DATUM
143.00M

DATUM
143.00M

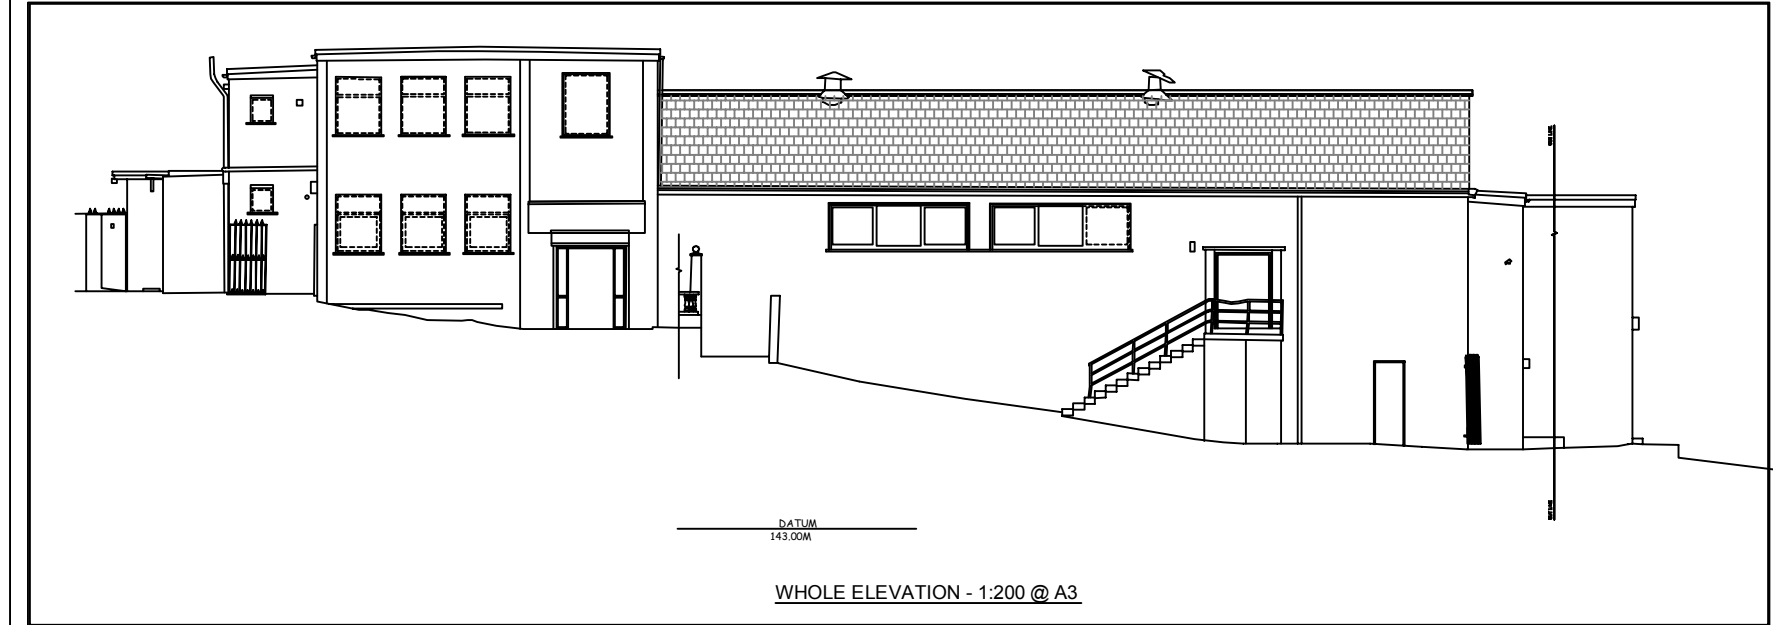

WHOLE ELEVATION - 1:200 @ A3

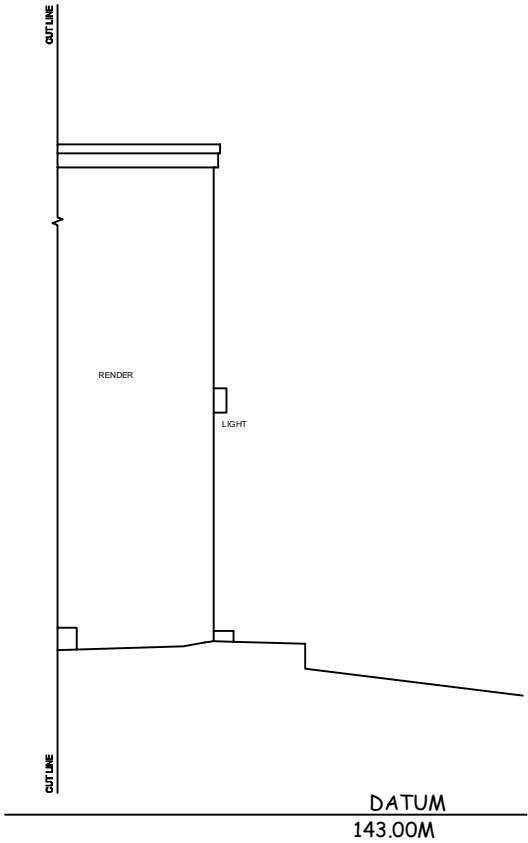 

DATUM
143.00M

Rev	Description	Date	Initial
Project: FORMER TREHARRIS RUGBY CLUB, TREHARRIS			
Title: EXISTING FRONT ELEVATION (GENERALLY SOUTH)			
Date: NOV. 2022	Drawn: MIS		
Scales(s): 1:100 & 1:200 @ A3	Issue: DRAFT		
Dwg No: 22/905/08DRAFT	Revision:		
Disk: Treharris_BUILD.dwg			
 69 Walter Road, Swansea. SA1 4QA - Tel: 01792 648380 This drawing and the works shown are the copyright of SGW Planning and may not be amended or reproduced without express written permission. No liability will be accepted for amendments made by a third party. Dimensions where shown should be read and not scaled. Dimensions where shown should be confirmed on site. Any discrepancies should be notified as soon as possible. A3 C			