


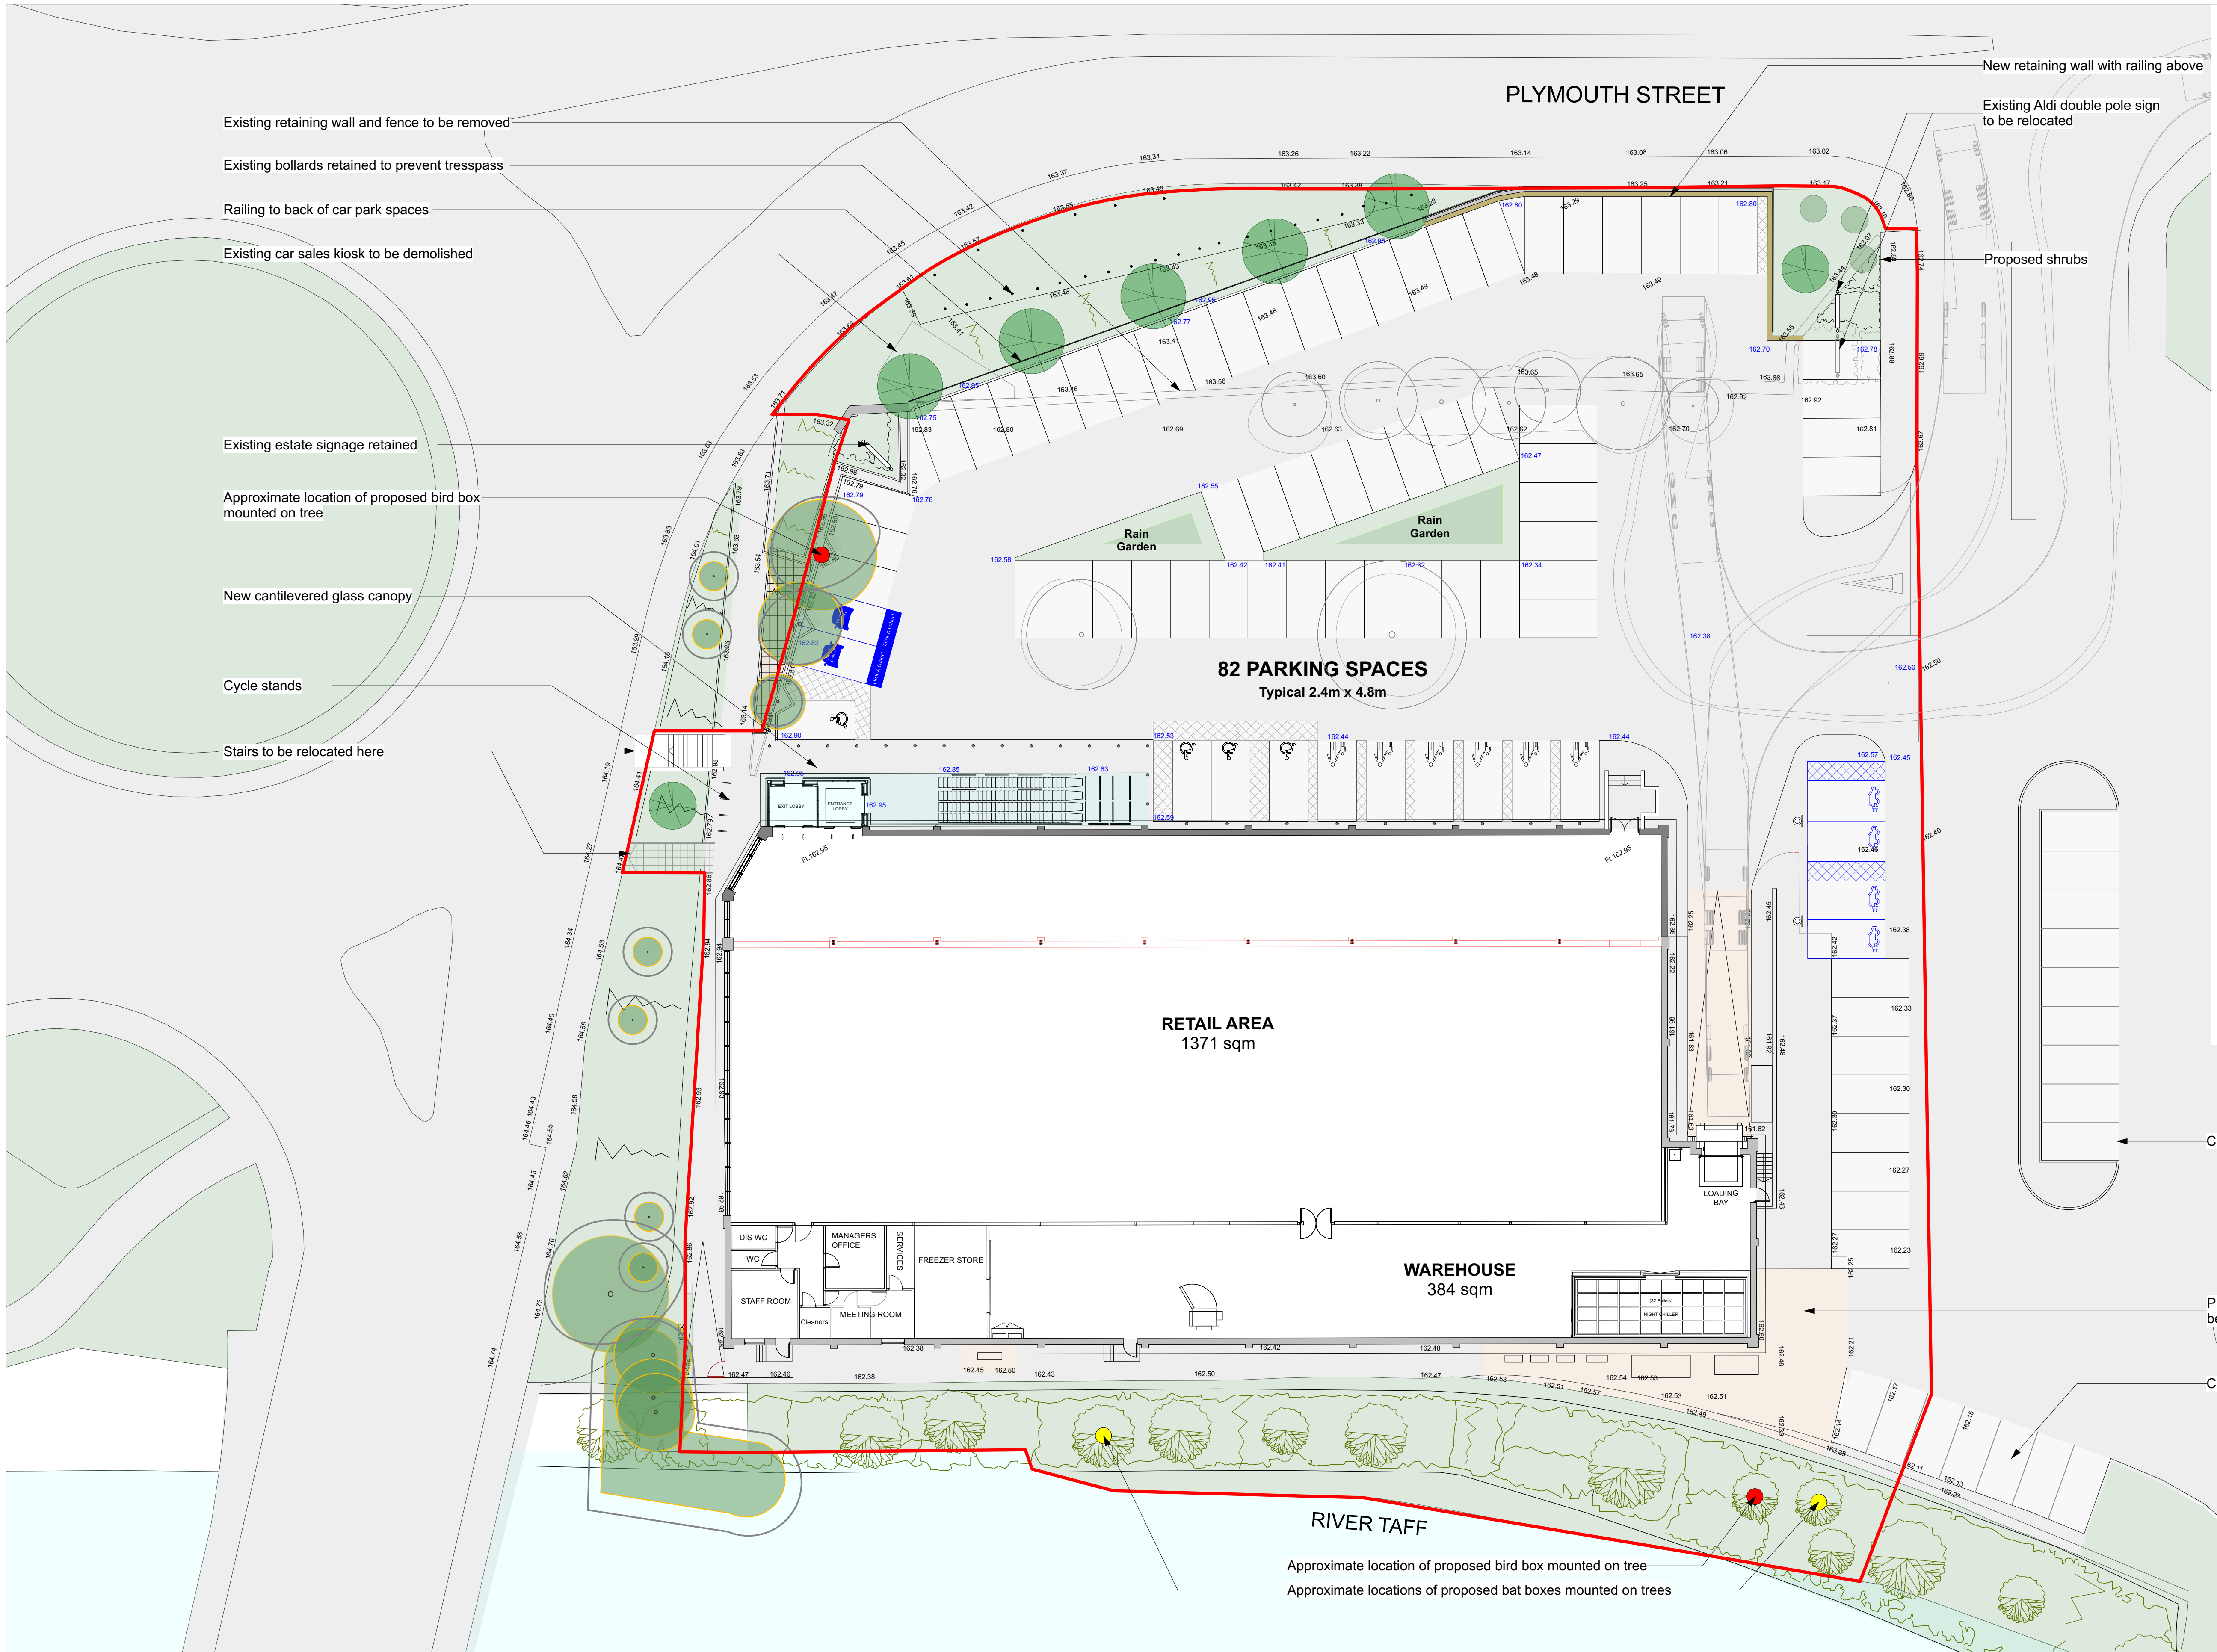

KEY

Application Area
5,878m² / 1.452 Acres

Existing Trees
(See Tyler Grange survey, drawing no. 13892_P01_Tree Constraints Plan)

Existing Trees
(sourced from information based from Google Maps)

Proposed Trees

Existing Site Levels
Proposed Site Levels

PROPOSED CAR PARKING BAYS :

TOTAL = 82 BAYS
TYPICAL CUSTOMER = 66 BAYS
PARENT & CHILD = 6 BAYS
DISABLED = 4 BAYS
CLICK & COLLECT = 2 BAYS
EVCP SPACES = 4 BAYS

Proposed GIA = 1,868 m²

Bat boxes:

GREENWOODS SINGLE CREVICE
BAT BOX


Single cavity bat box with round back to better fit the tree. finish colour to blend with the surrounding vegetation. ecosyconcrete product available from Greenwood's Ecohabitats

3-4m high and located with as much sun as possible on a southerly/western aspect of the tree, as advised by Ecologist Tyler Grange.

Bird boxes:

WOODSTONE SEVILLE NEST BOX
32mm

3-4 high and located out of the sun on the north or easterly aspect of the tree, as advised by Ecologist Tyler Grange..

 

0 25 40 M
Scale = 1:500 @ A1

Kendall Kingscott



Chartered Architects
Chartered Building Surveyors
Interior Designers
CDM Services

Glenworth Court, Lime Kiln Close
Stoke Gifford, Bristol BS34 8SR
+44 (0)117 931 2062
www.kendallkingscott.co.uk

Project
Plymouth St, Merthyr Tydfil
Store Extension
Client
Aldi Stores Ltd

Scale
1:200
Paper Size
A1
Filename
Merthyr Extension.vwx
© Copyright
Do not scale this drawing

Rev	Date	By	Ap	Note
P7	07/03/23	JS	GS	Extent of retaining wall north of car park reduced in favour of landscape banking. Existing bollards fronting Plymouth St retained to prevent trespass. Low level wall to trolley bay removed.
P6	27/05/22	JS	GS	New trees removed from central side feature/rain garden and relocated to perimeter of site.

Drawing Title
Proposed Site Plan

Project Number
170629-1504

Drawing Number
P7

Status
PLANNING