

210202

PLANNING DEPARTMENT
- 9 JUN 2021
RECEIVED

MERTHYR TYDFIL
COUNTY BOROUGH
COUNCIL
OFFICE COPY
PLEASE DO NOT
REMOVE

MERTHYR TYDFIL
COUNTY BOROUGH COUNCIL
Town & County Planning Act 1990
PERMISSION GRANTED SUBJECT TO CONDITIONS
- 2 AUG 2021
J. JONES
BA(Hons) BTP M.R.T.P.I
HEAD OF TOWN PLANNING

INDIGO DESIGN (Part of 3dcaadwales Ltd) 5 Ashlea Drive,
Merthyr Tydfil, CF47 0LN. Tel: 01685 385746 Mob -
07940913216 Email: philip@3dcaadwales.co.uk

This Drawing is Copyright,
Dimensions to be checked
on site and not scaled from
this drawing



PURPOSE OF ISSUE
DRAWING NUMBER
Planning Approval
AT-05



PROJECT
Garage to rear

SHEET
Site Plans

Address
13 Aeron Terrace, Twynrodryn,
Merthyr Tydfil, CF47 0LN

Checked by
JH
Drawn by
PH
Scale (@ A3)
1 : 100

Rev No	Description	Date
A	Issue	03/06/2021

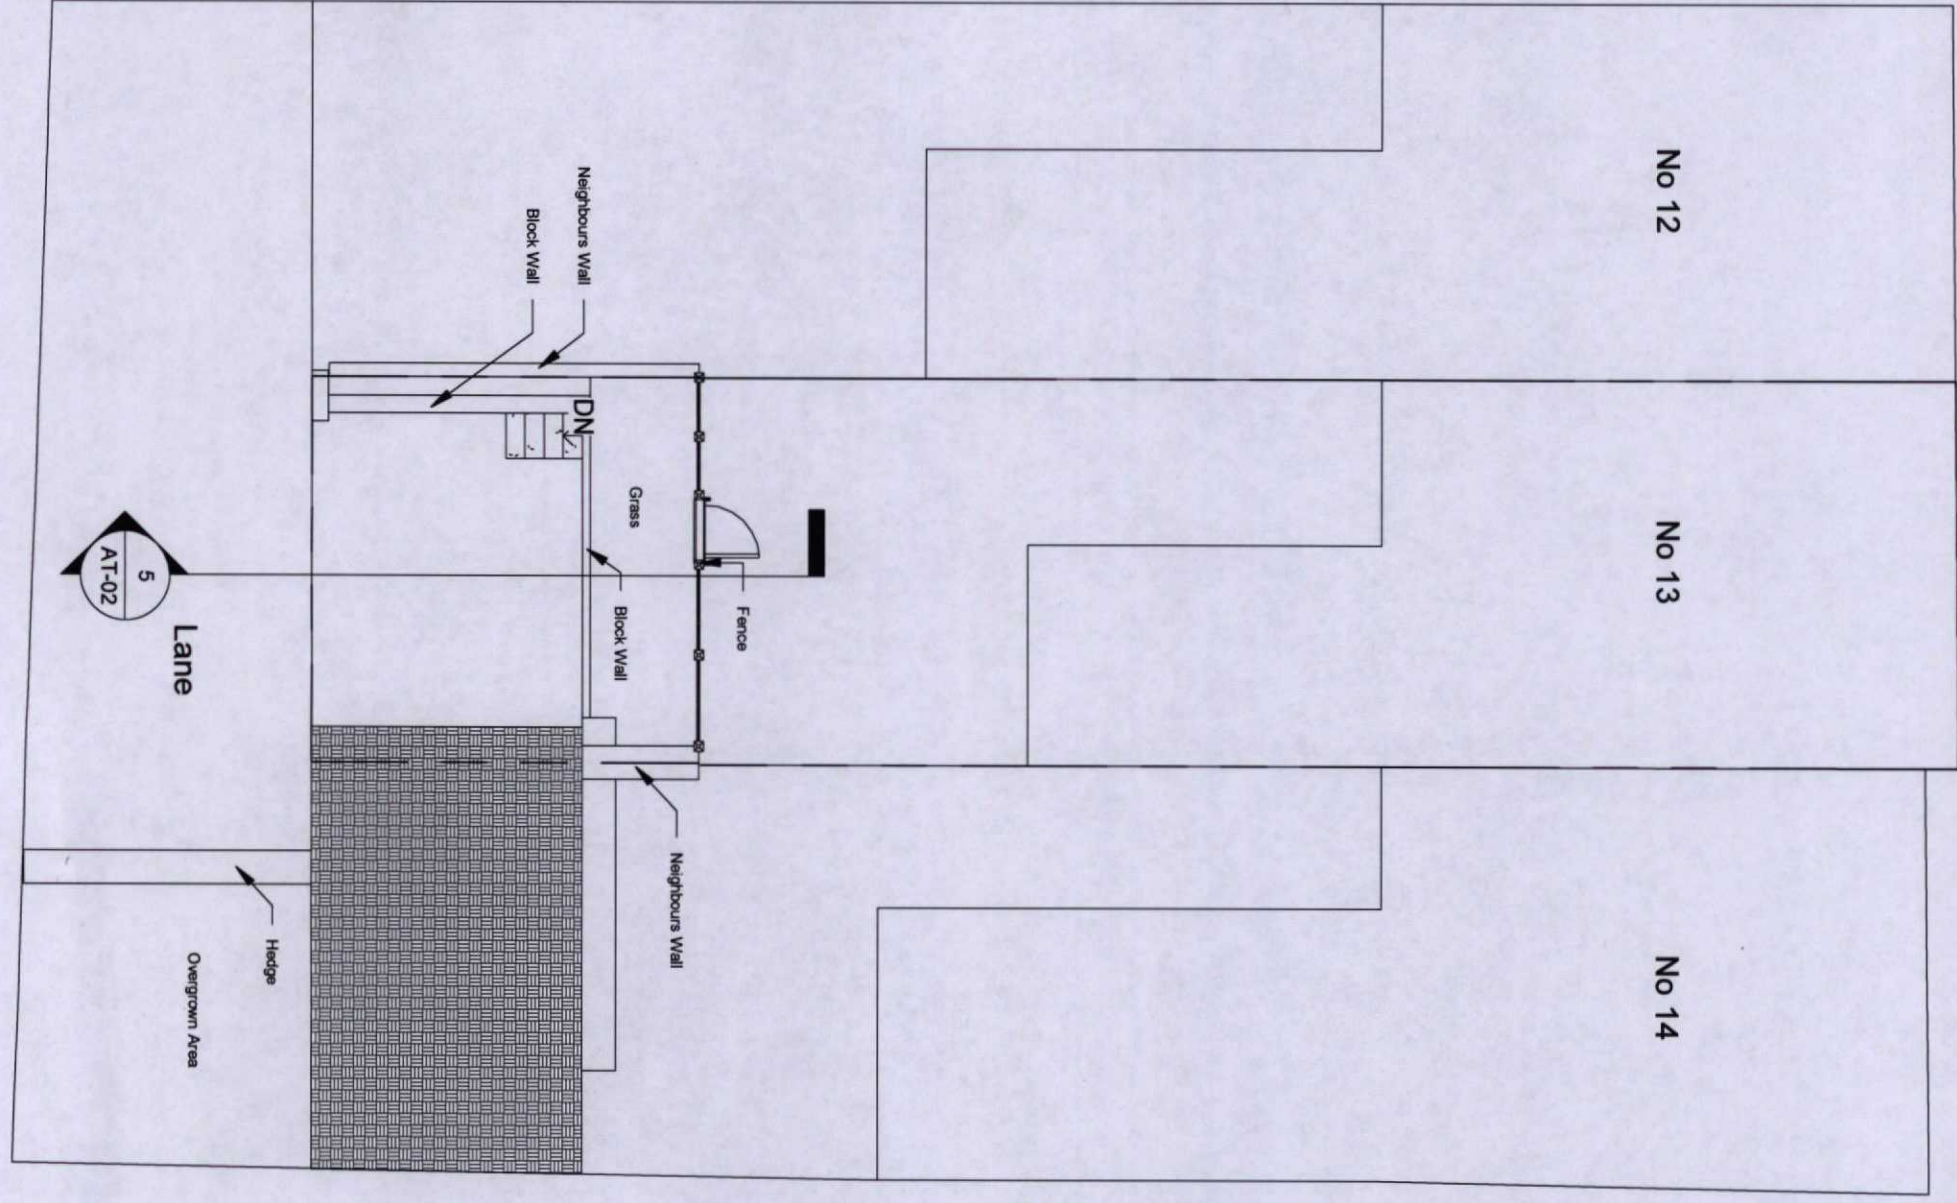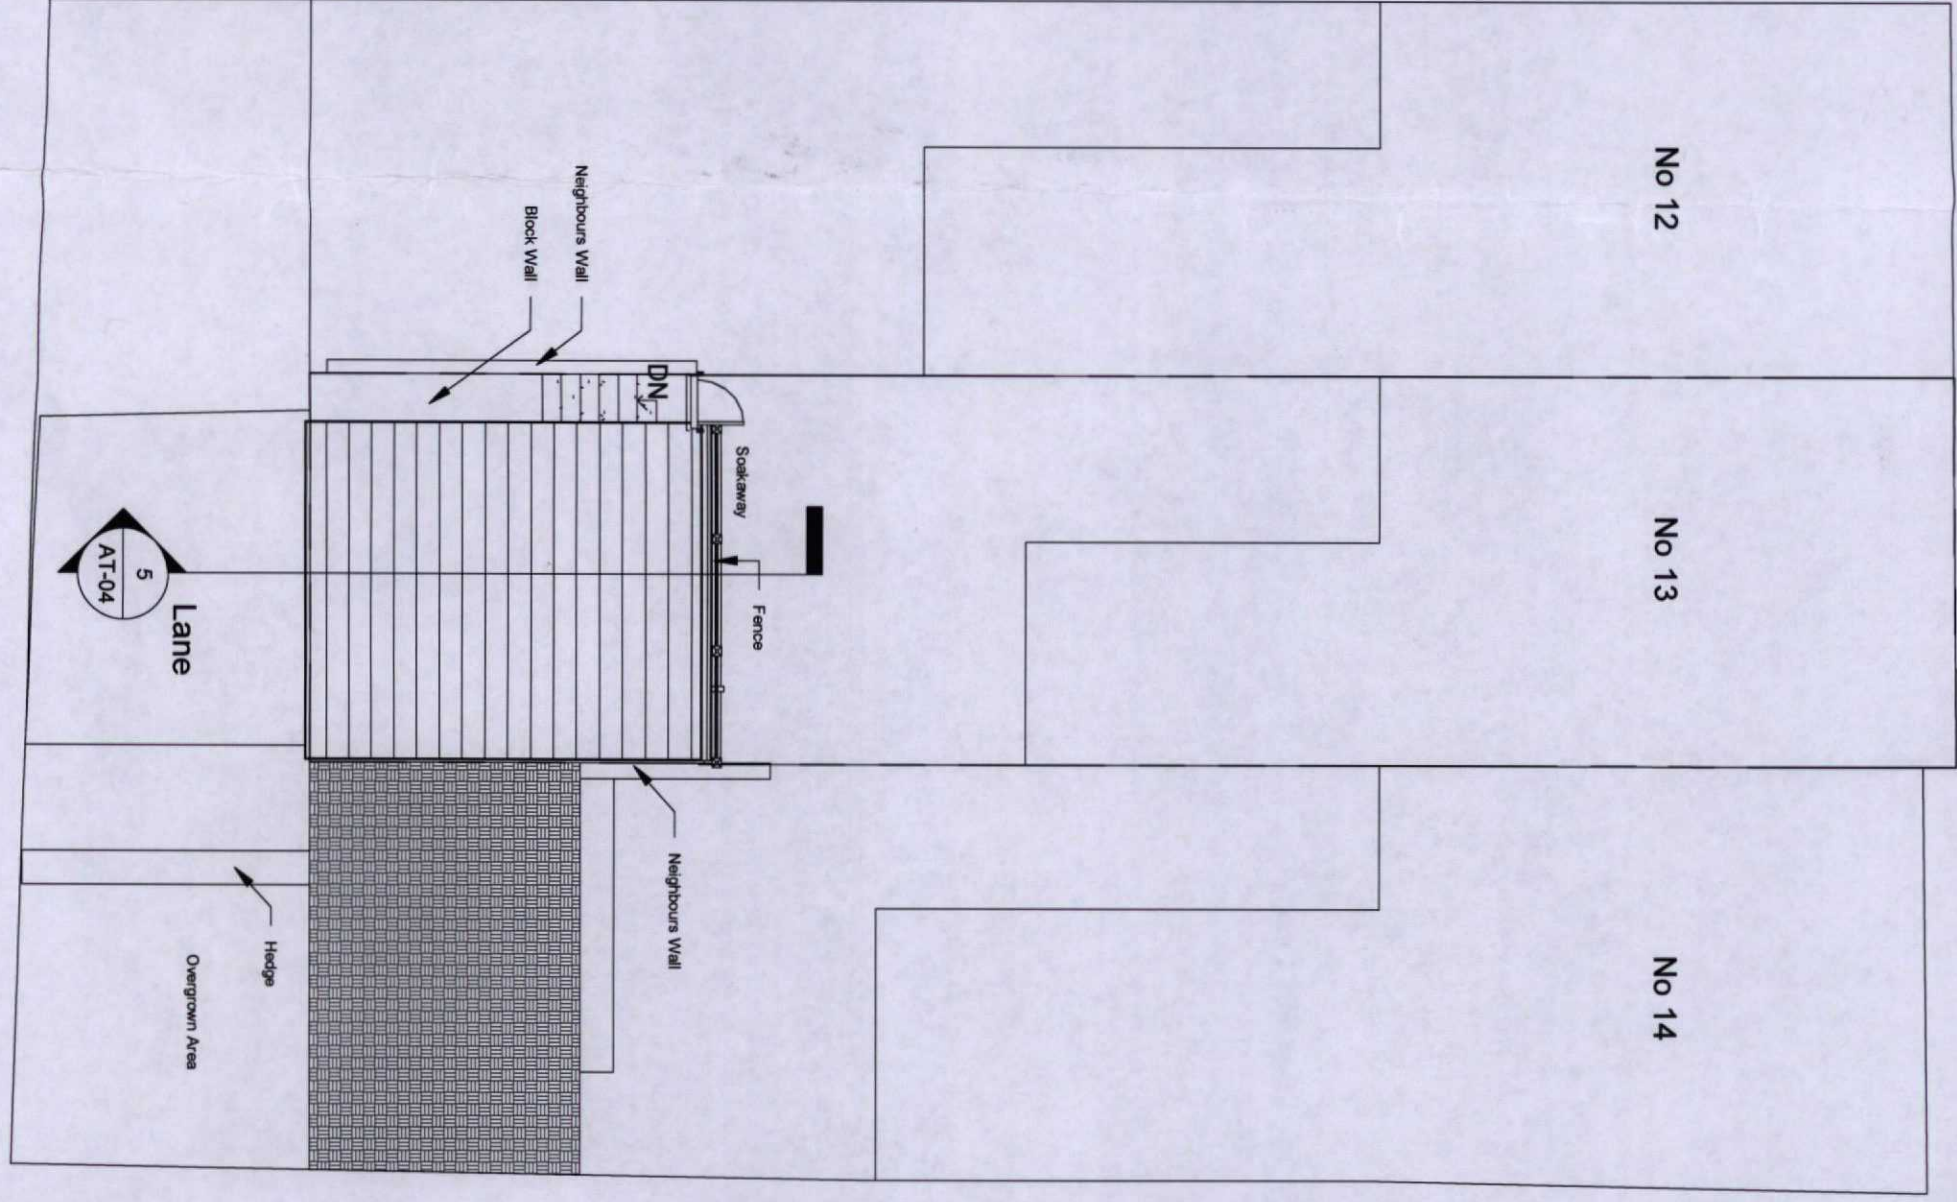

1 Existing Site
1 : 100

2 Proposed Site
1 : 100