




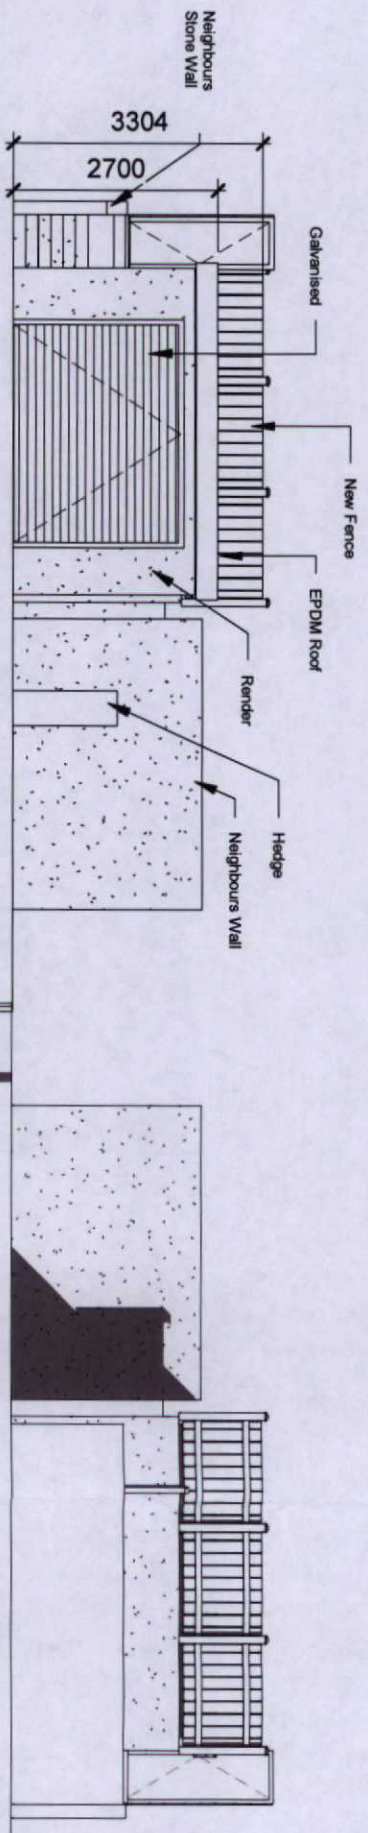


1 Proposed Front Elevation
1 : 100

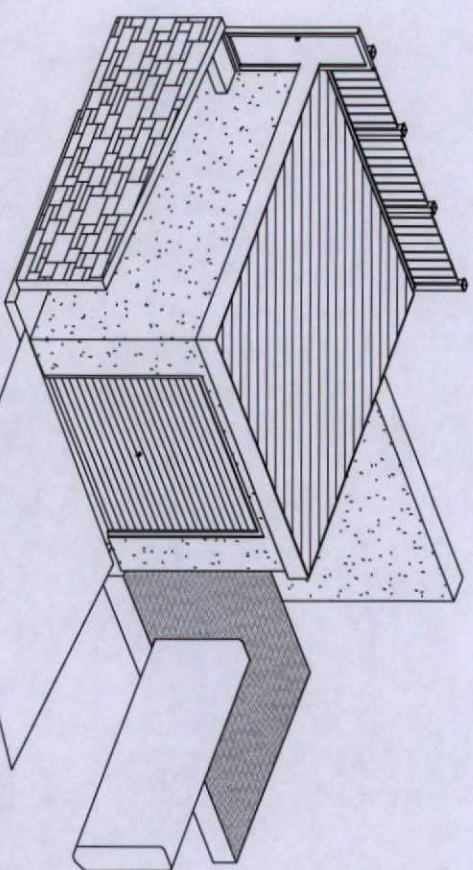


6 Proposed Illustration

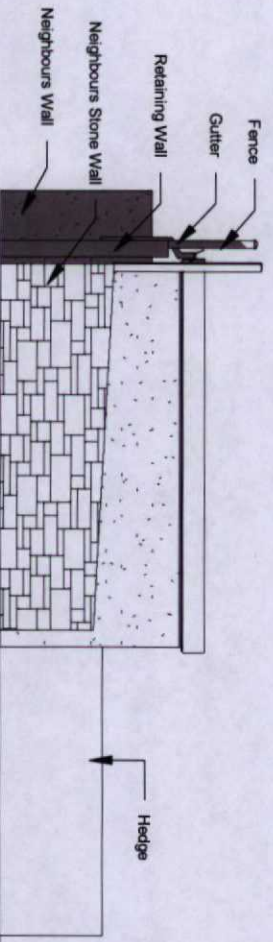

3 Proposed Side 1 Elevation
1 : 100

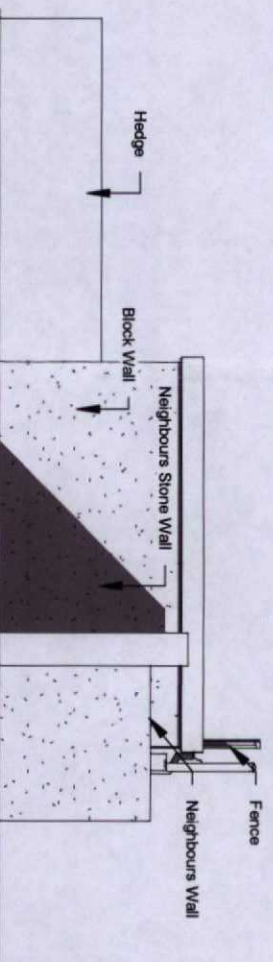

4 Proposed Side 2 Elevation
1 : 100

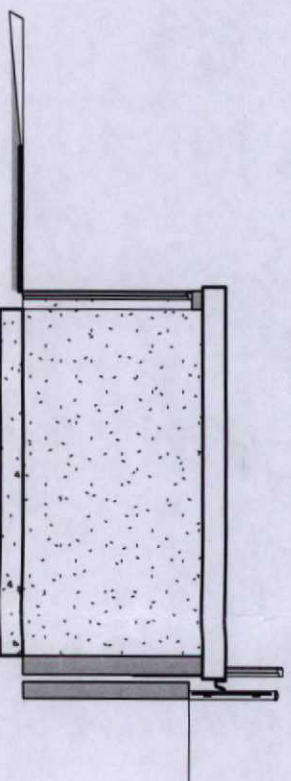

5 Proposed Section
1 : 100

MERTHYR TYDFIL
COUNTY BOROUGH COUNCIL
Town & Country Planning Act 1990
PERMISSION GRANTED SUBJECT TO CONDITIONS
- 2 AUG 2021
J. JONES
BA(Hons) BTP M.A.R.T.P.I
HEAD OF TOWN PLANNING

MERTHYR TYDFIL
COUNTY BOROUGH
COUNCIL
OFFICE COPY
PLEASE DO NOT
REMOVE

- 9 JUN 2021
RECEIVED

210202

INDIGO DESIGN (Part of 3dcadwales Ltd) 5 Ashlea Drive,
Merthyr Tydfil, CF47 0NY Telf: 01685 385746 Mob:-
07940913216 Email: philip@3dcadwales.co.uk

This Drawing is Copyright,
Dimensions to be checked
on site and not scaled from
this drawing



PURPOSE OF ISSUE DRAWING NUMBER

Planning Approval AT-04

PROJECT

Garage to rear

SHEET

Proposed Elevations

Address

13 Aeron Terrace, Twynrodyn,
Merthyr Tydfil, CF47 0LN

Checked by

JH

Drawn by

PH

Scale (@ A3)
1 : 100

Rev No	Description	Date
A	Issue	03/06/2021