




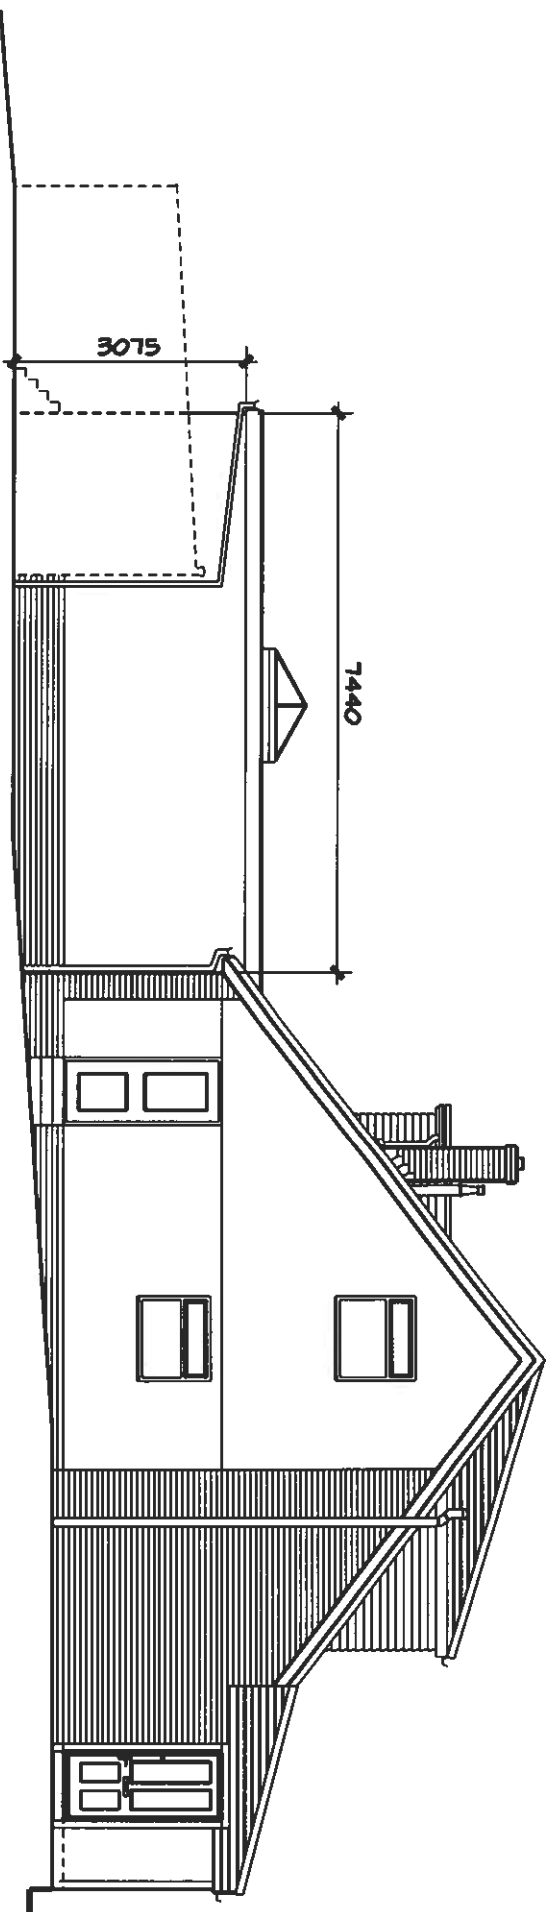

PROPOSED SIDE ELEVATION

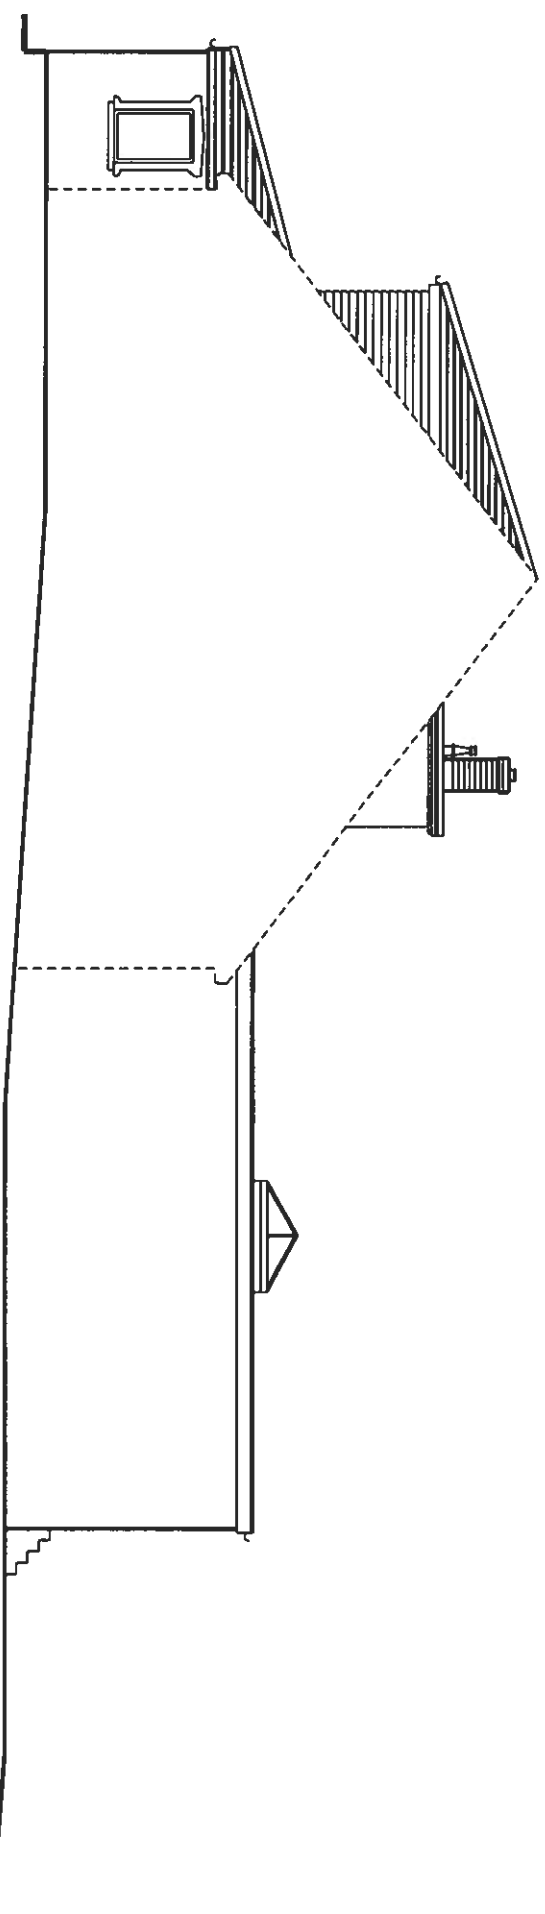

PROPOSED SIDE ELEVATION

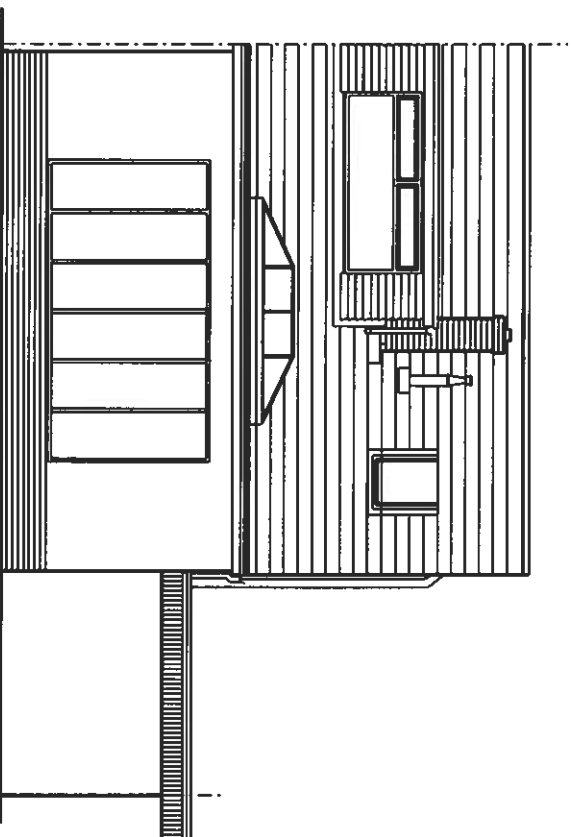

PROPOSED REAR ELEVATION

MTCBC
AMENDED PLANS
22 SEP 2021
RECEIVED

REV A
PROPOSED EXTENSION REDUCED IN SIZE
TO PLANNING OFFICERS REQUIREMENTS
30/8/21

PROJECT				
19. SHIRLEY DRIVE, WERTHYR TYPF IL				
DRAWING TITLE				
PROPOSED ELEVATIONS				
DRAWN	DATE	SCALE	DRWG NO.	REV
8/21	11/00	6/04		A