



EXISTING HOUSE LINE
TO REMAIN IN SIZE.

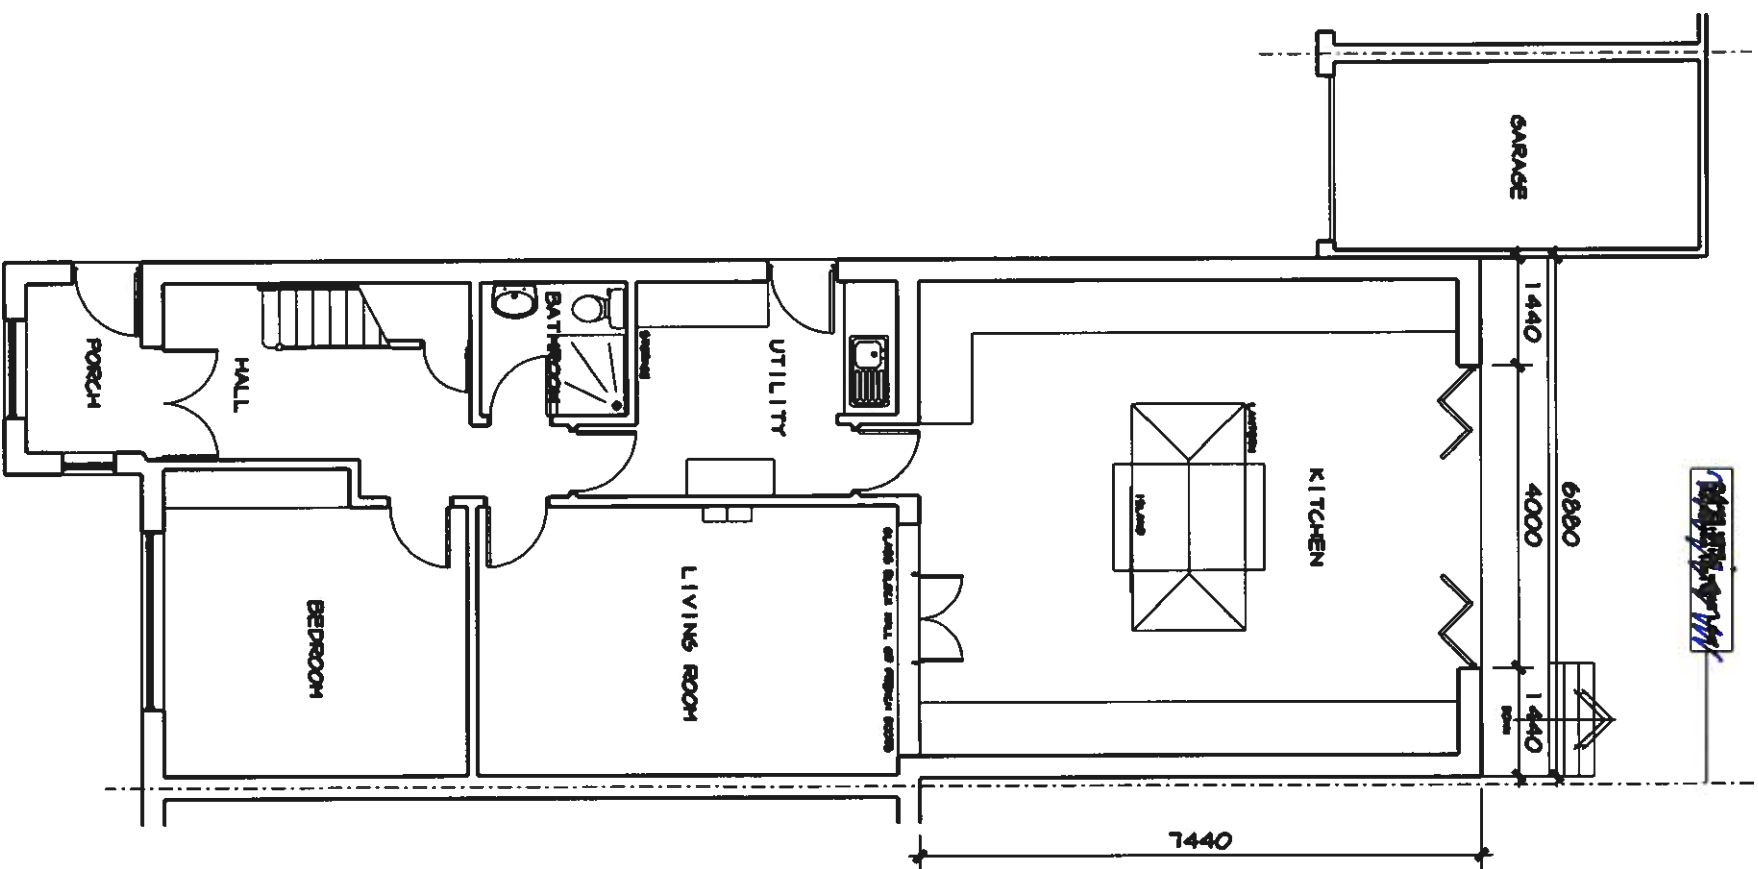

PROPOSED GROUND FLOOR PLAN

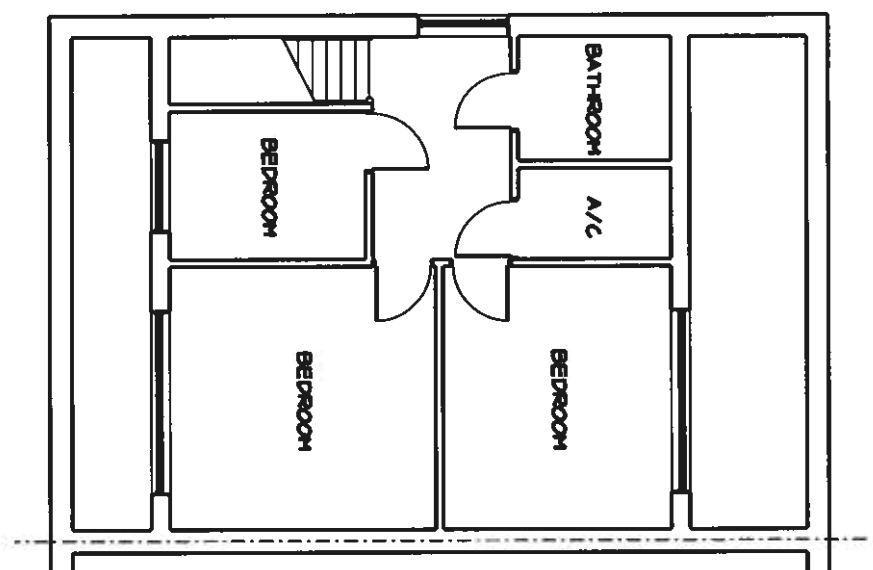

EXISTING FIRST FLOOR PLAN

MTQBC
AMENDED PLANS
22 SEP 2021
RECEIVED

REV A
PROPOSED EXTENSION REDUCED IN SIZE
TO PLANNING OFFICERS REQUIREMENTS
30/8/21

PROJECT 13, SHIRLEY DRIVE, MERTHYR TYDFIL				
DRAWING TITLE				
PROPOSED PLANS				
DRAWN	DATE	SCALE	DRWG NO.	REV
6/21	1.100	64/05		A