
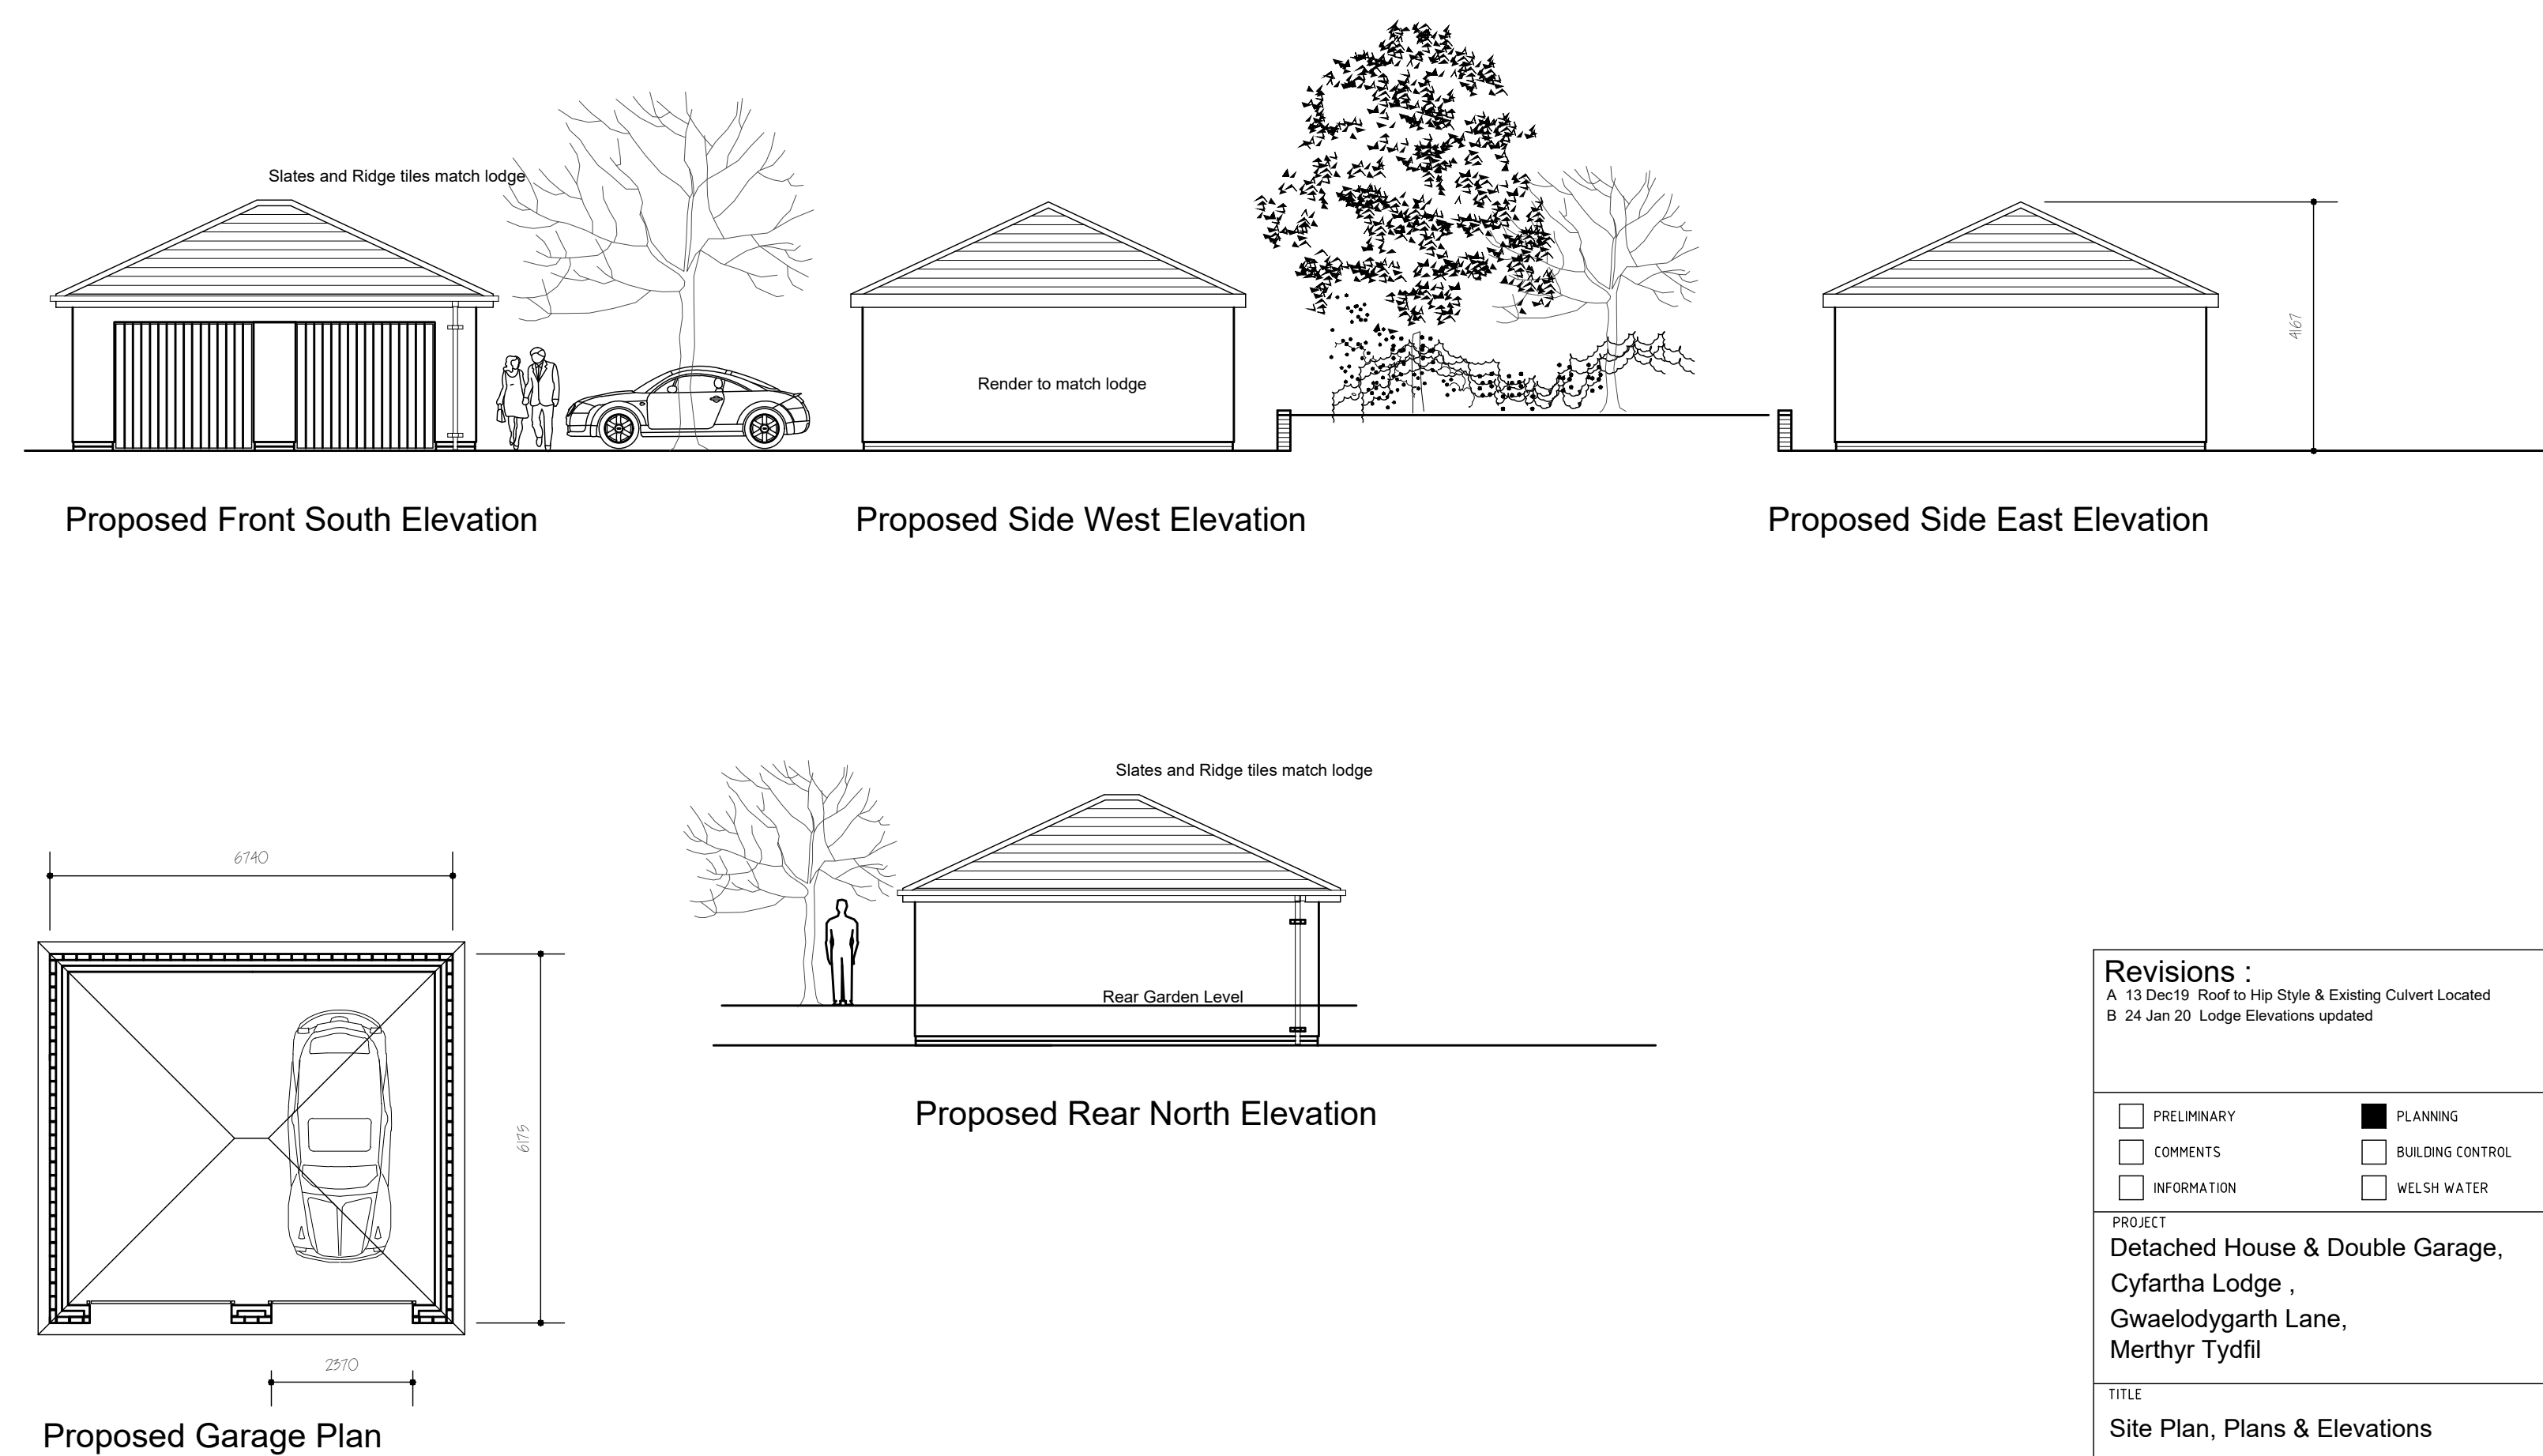


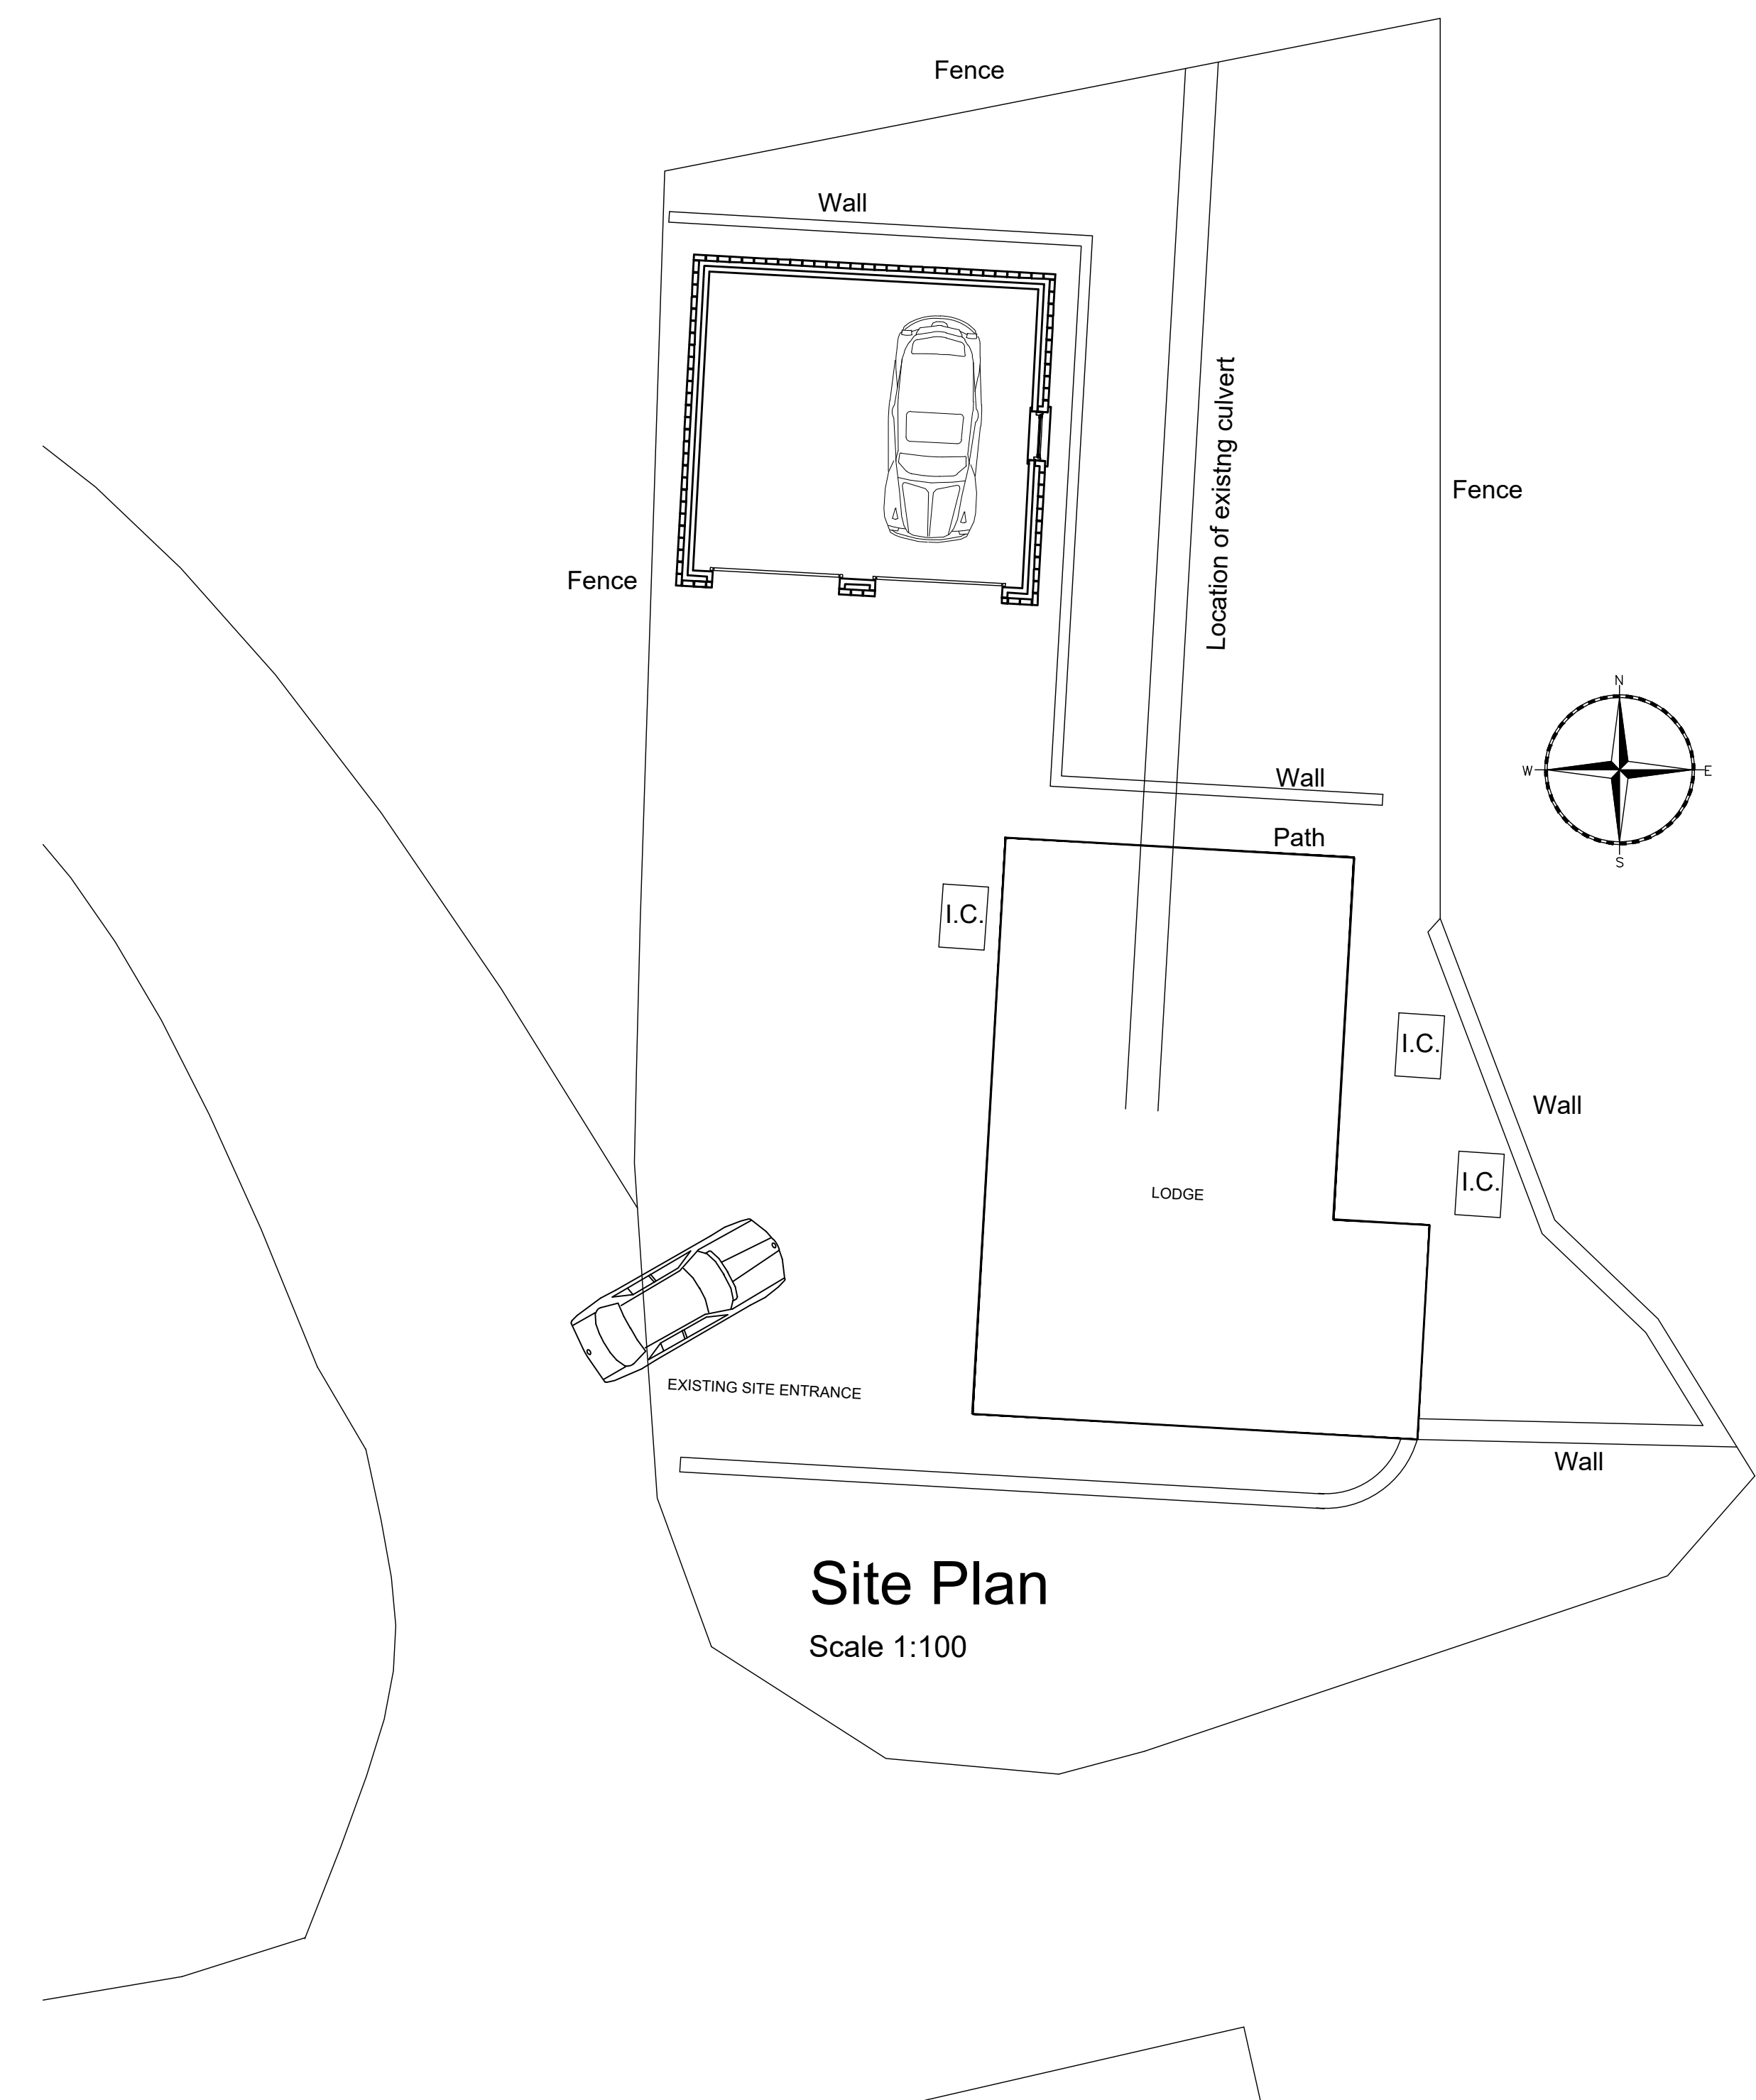

Revisions : A 13 Dec19 Roof to Hip Style & Existing Culvert Located B 24 Jan 20 Lodge Elevations updated	
☐ PRELIMINARY	☒ PLANNING
☐ COMMENTS	☐ BUILDING CONTROL
☐ INFORMATION	☐ WELSH WATER
PROJECT Detached House & Double Garage, Cyfartha Lodge , Gwaelodygarth Lane, Merthyr Tydfil	
TITLE Site Plan, Plans & Elevations	
SCALE 1 : 100 @ A1	
PROJECT NUMBER	DRAWN BC
DATE December 2019	CHECKED
DRAWING NUMBER PL01	REVISION B