


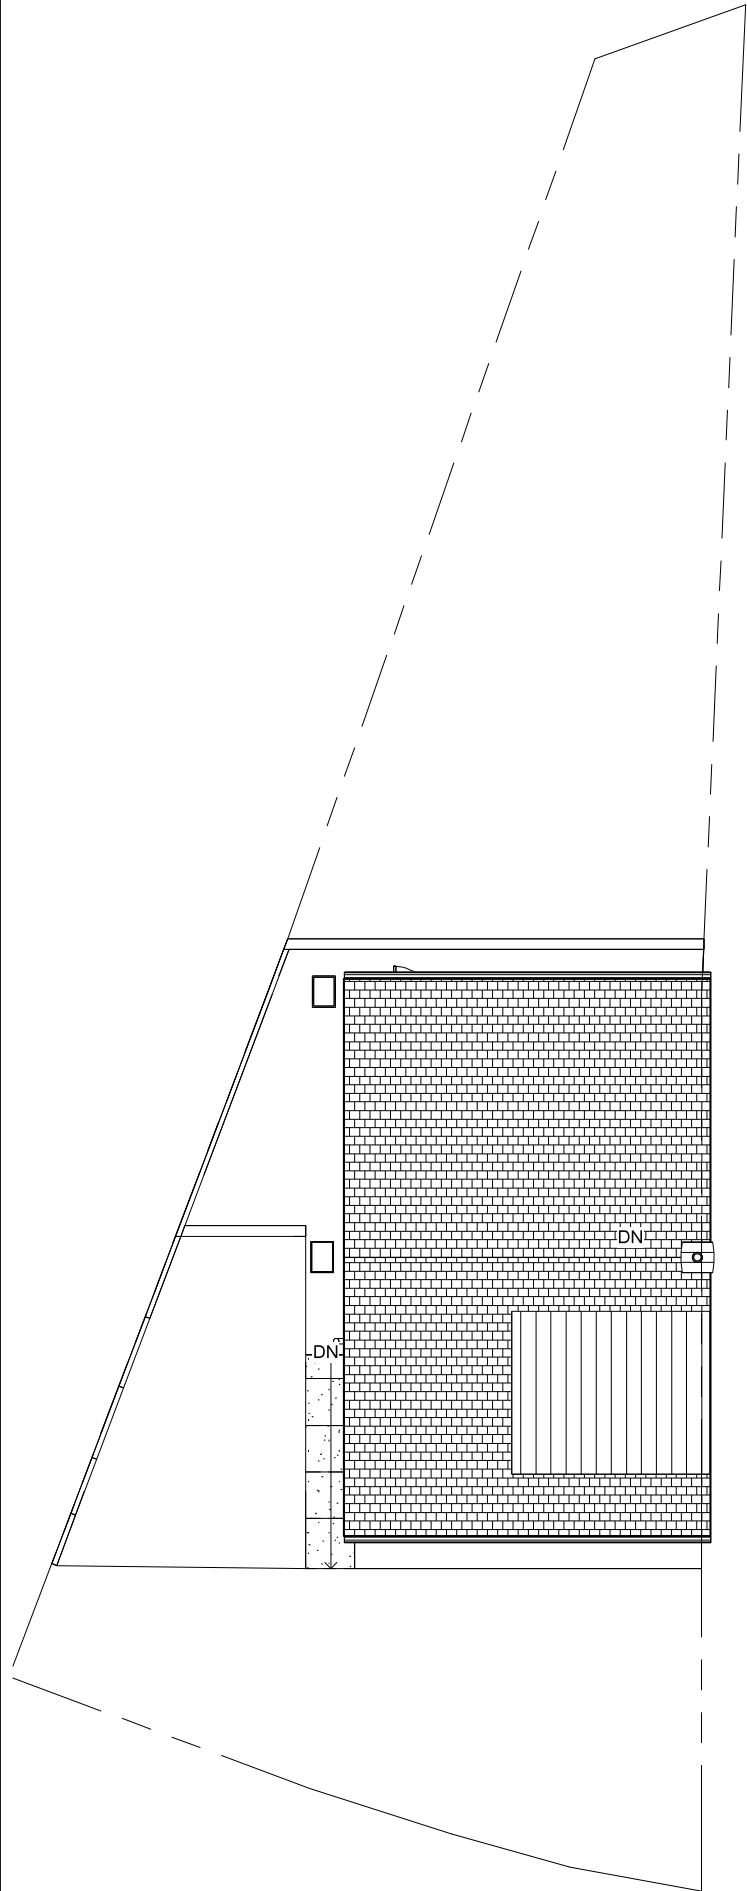

Existing Site
1 : 100

INDIGO DESIGN (Part of 3dcaadwales Ltd) 5 Aestrea Drive,
Merthyr Tydfil, CF47 0NY. Tel: 01685 385746 Mob -
07940913216 Email: philip@3dcaadwales.co.uk

This Drawing is Copyright
Indigo Design and is to be used
on site and not scaled from
this drawing

 Indigo 3d Design

PURPOSE OF ISSUE	DRAWING NUMBER	
Planning Approval	MC-06	
PROJECT		
New first floor and rear extensions		
SHEET		
Existing Site Plan		
Address		
3 Milbourne Close, Twynrodyn, Merthyr Tydfil, CF47 0UH		
Checked by	Drawn by	Scale (@ A3)
JH	PH	1 : 100
Rev No	Description	Date